



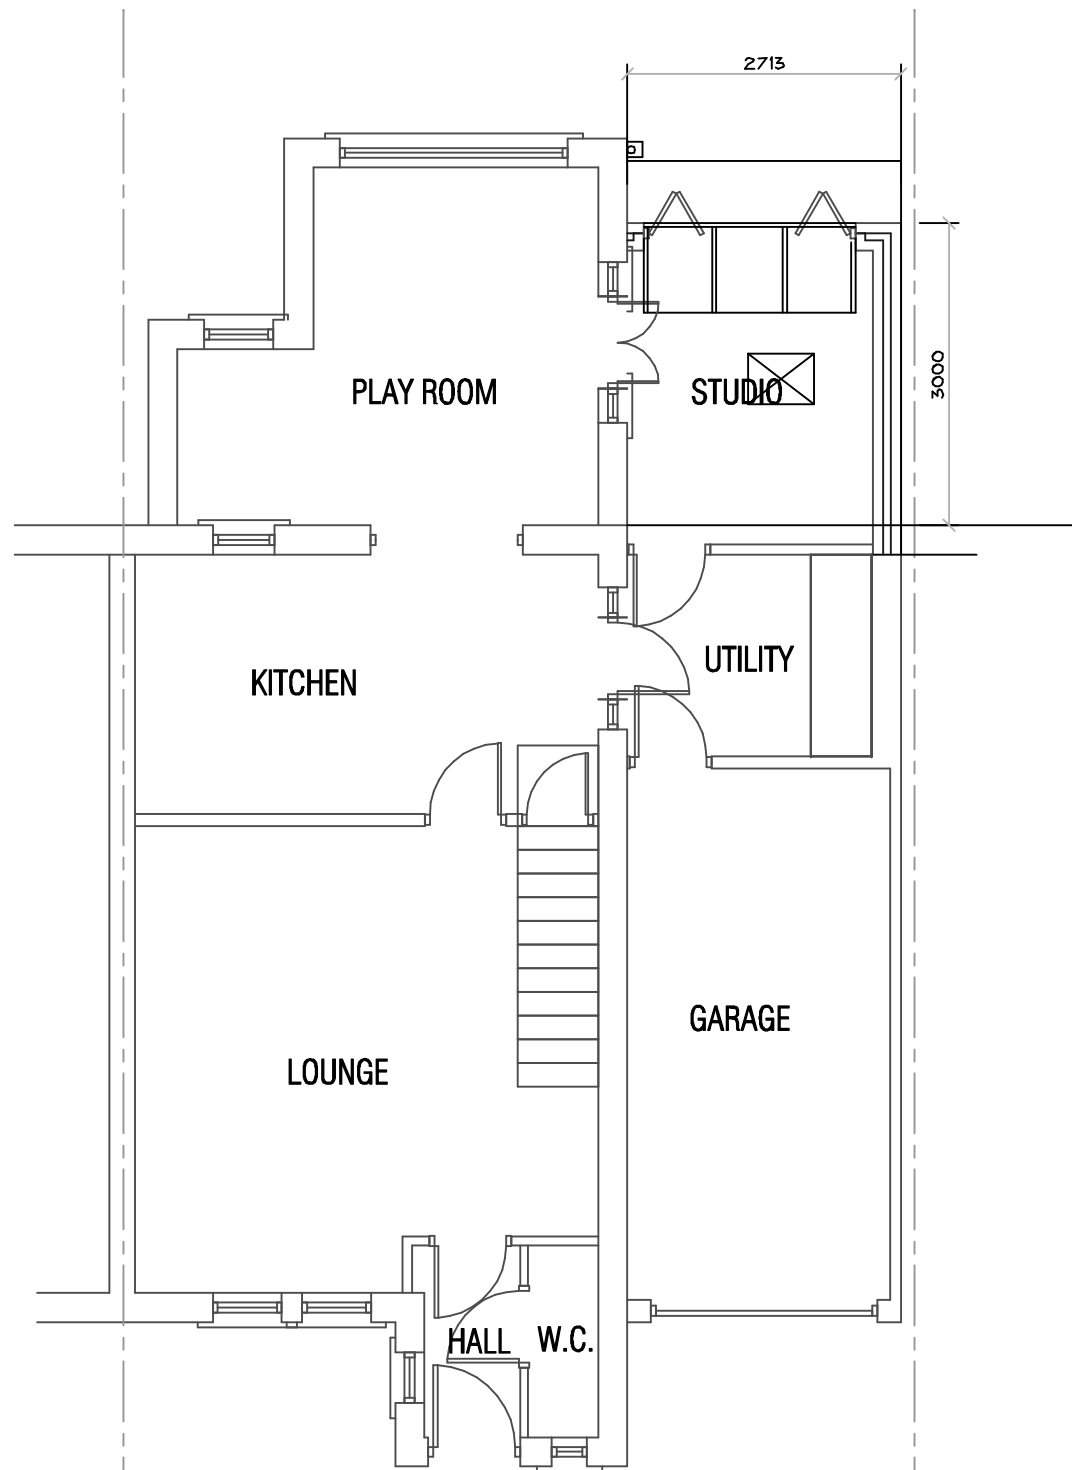

GROUND FLOOR PLAN

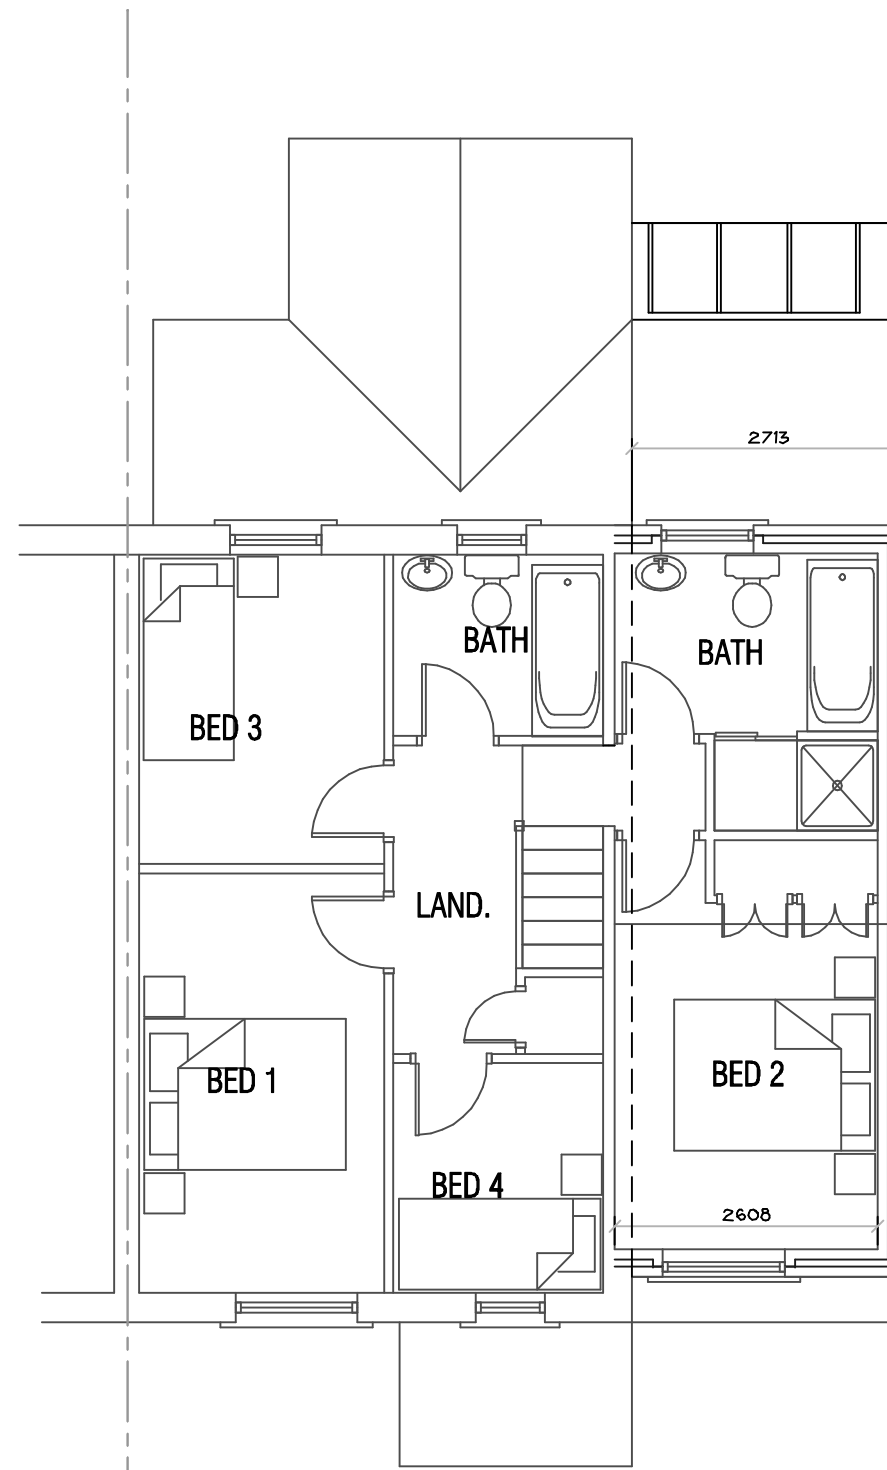

FIRST FLOOR PLAN

NOTES

THIS DRAWING IS TO BE READ IN CONJUNCTION WITH ALL OTHER DRAWINGS FOR THIS PROJECT. ALL LEVELS AND DIMENSIONS ARE TO BE CHECKED ON SITE BY THE CONTRACTOR, PRIOR TO PLACING ORDERS OR COMMENCING ANY OF THE RELEVANT WORKS. ALL DIMENSIONS ARE IN MILLIMETRES UNLESS STATED OTHERWISE. ANY DISCREPANCIES BETWEEN THE INFORMATION SHOWN ON THE PLAN AND THAT FOUND ON SITE ARE TO BE REPORTED TO THE DESIGNER IMMEDIATELY.

- B 09.04.13 studio ext resized
- A 11.01.13 work studio added

Rev.	Date	Description
------	------	-------------

A.L.H. Design Services
Barley Cottage, Brewery Street, Longridge, Lanc
PR3 3NB, Tel & Fax : (01772) 785719

Client

Mr C. Hollingworth,
1 Hazel Grove,
Longridge,
Nr Preston,
Lancs.

Job/Scheme Title

SINGLE STOREY REAR EXTENSION
FOR PAINTING STUDIO

Drawing Title

PROPOSED FLOOR PLANS
(Sketch option 1)

Job/Scheme Number		Drawing Number	
0 4 1 3 / 9 3		Drawing No 1 0 B	
Scale	Date	Drawn	Checked
1/75th	Oct 12	a.t.l-h.	