


32 004 1258P roof: corrugated sheets. all walls: rendered and painted white.

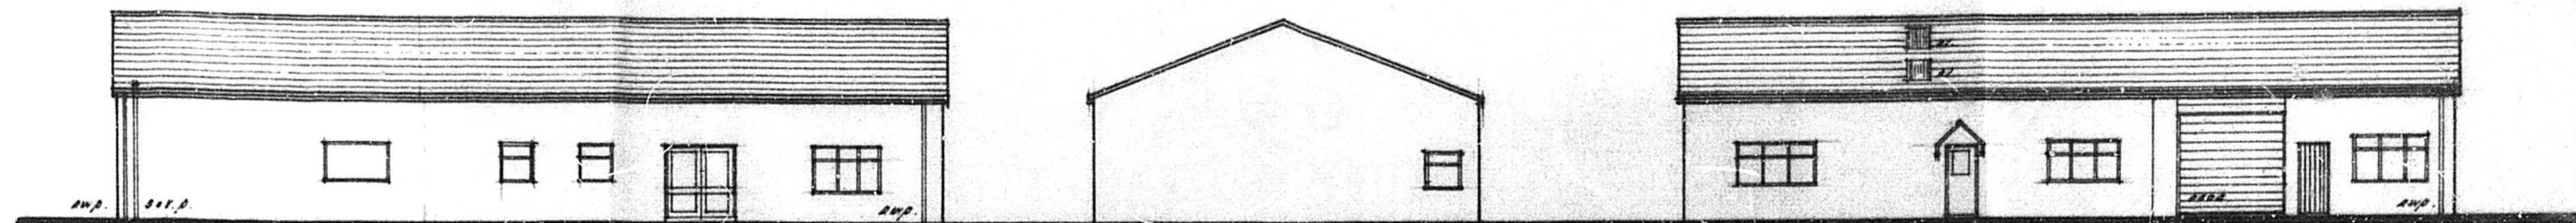


existing rear elevation

existing gable elevation

existing front elevation

all materials as existing

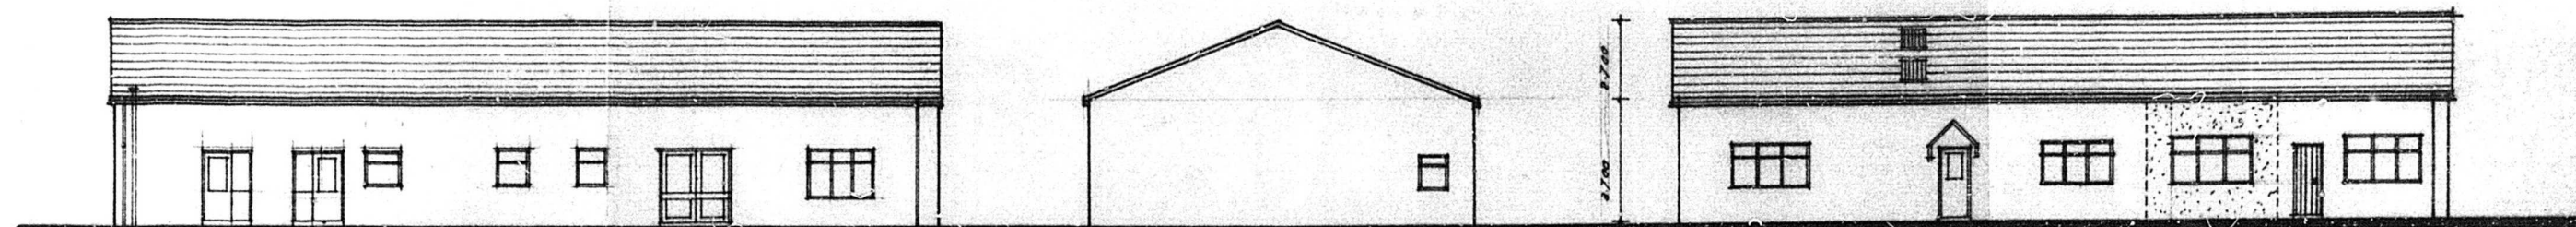


proposed rear elevation facing centre of the kingdom

proposed gable elevation

proposed front elevation

existing nursery


existing spare room 9.100

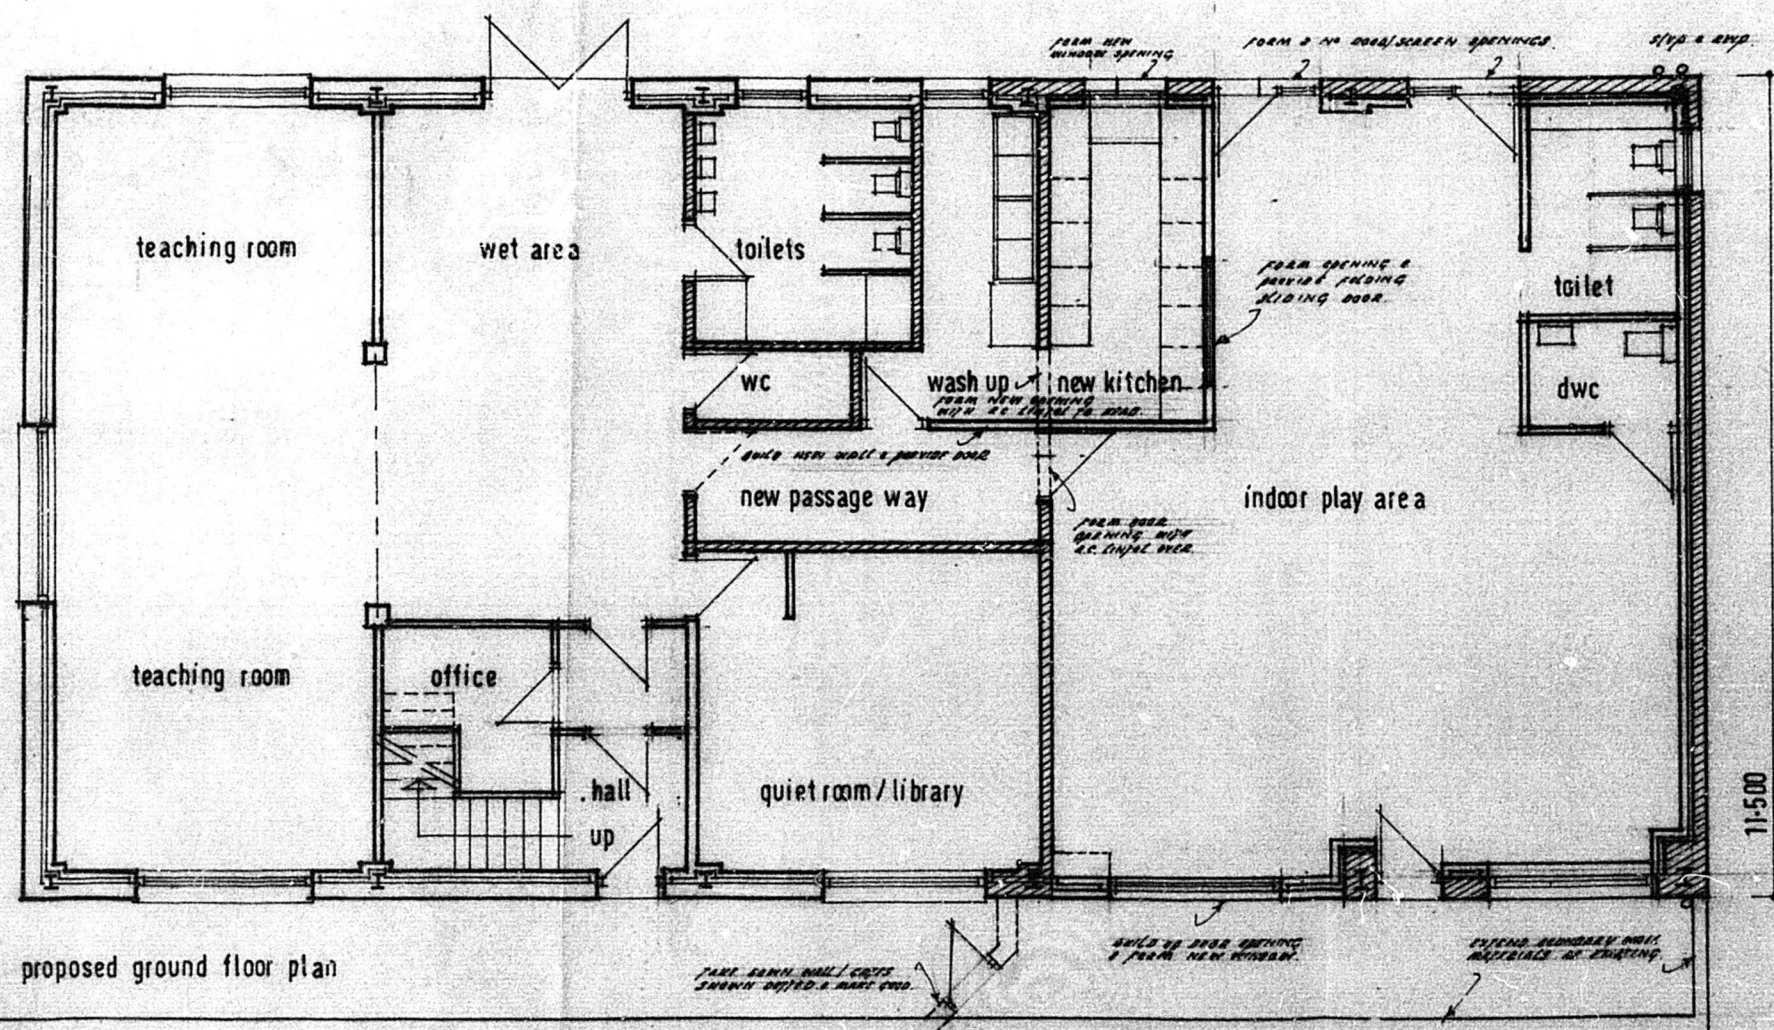

proposed ground floor plan

Ribble Valley Borough Council
Town and Country Planning Act 1990
Approved
14 JAN 2005

32 004 1258P

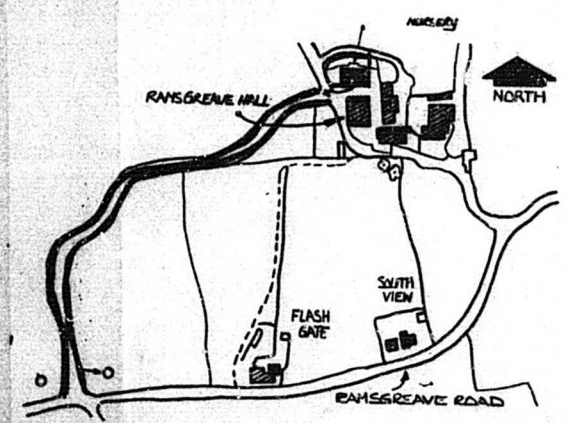

site/location plan. scale: 1:2500

Scale
5cm

PROPOSED ALTERATIONS TO EXISTING BUILDING TO PROVIDE ADDITIONAL FACILITIES AT COUNTRYFIELD'S NURSERY OFF RAMSGRAVE ROAD RAMSGRAVE FOR MRS M WADE

DRG NO 512/04. DECEMBER 2004. SCALES: 1:100, 1:50
drawn: ray.fish. tel: 01254-580597