




NOTES:  
 © This drawing is copyright of Gary Hoerty Associates and may not be reproduced without written permission. All dimensions are to face unless stated. DO NOT SCALE. Work to figure of dimensions only. Please note queries with GHA.

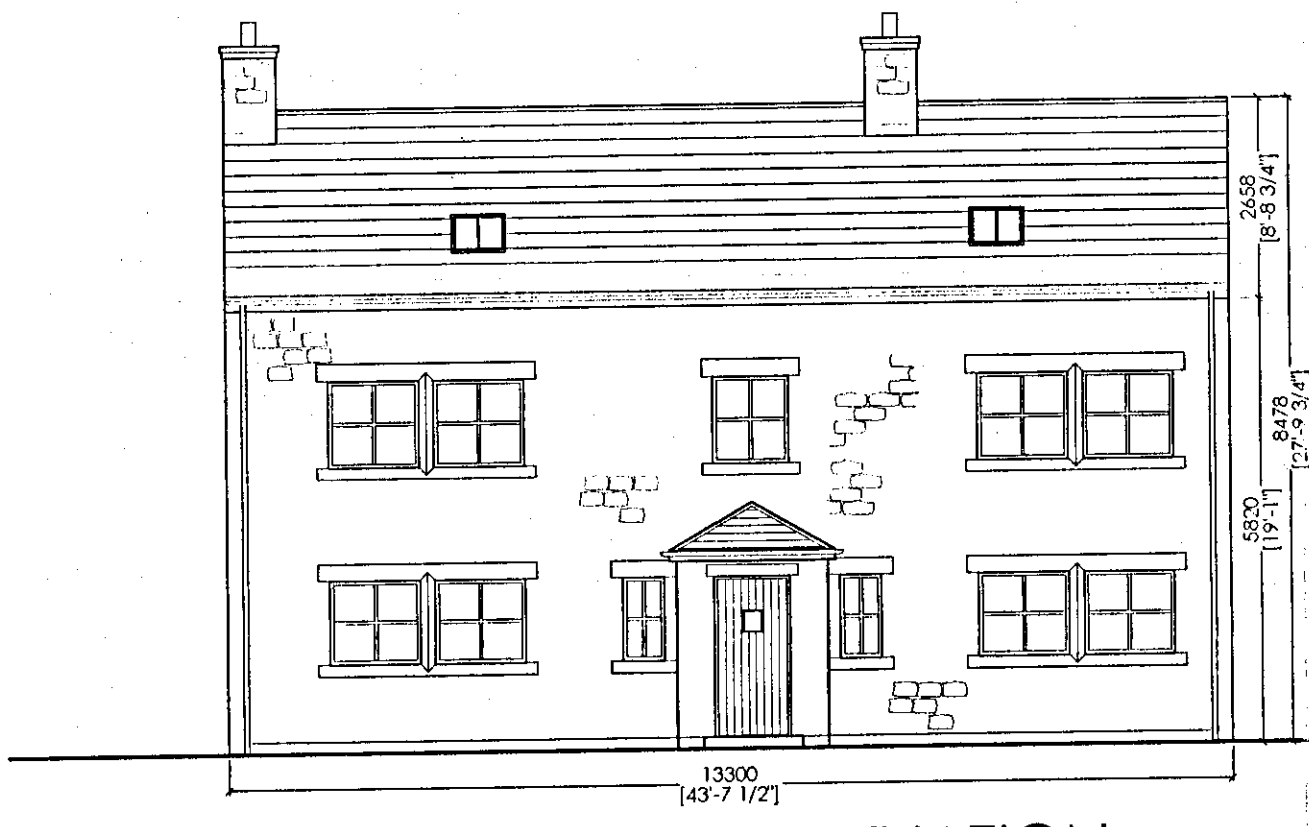


PROPOSED FRONT ELEVATION

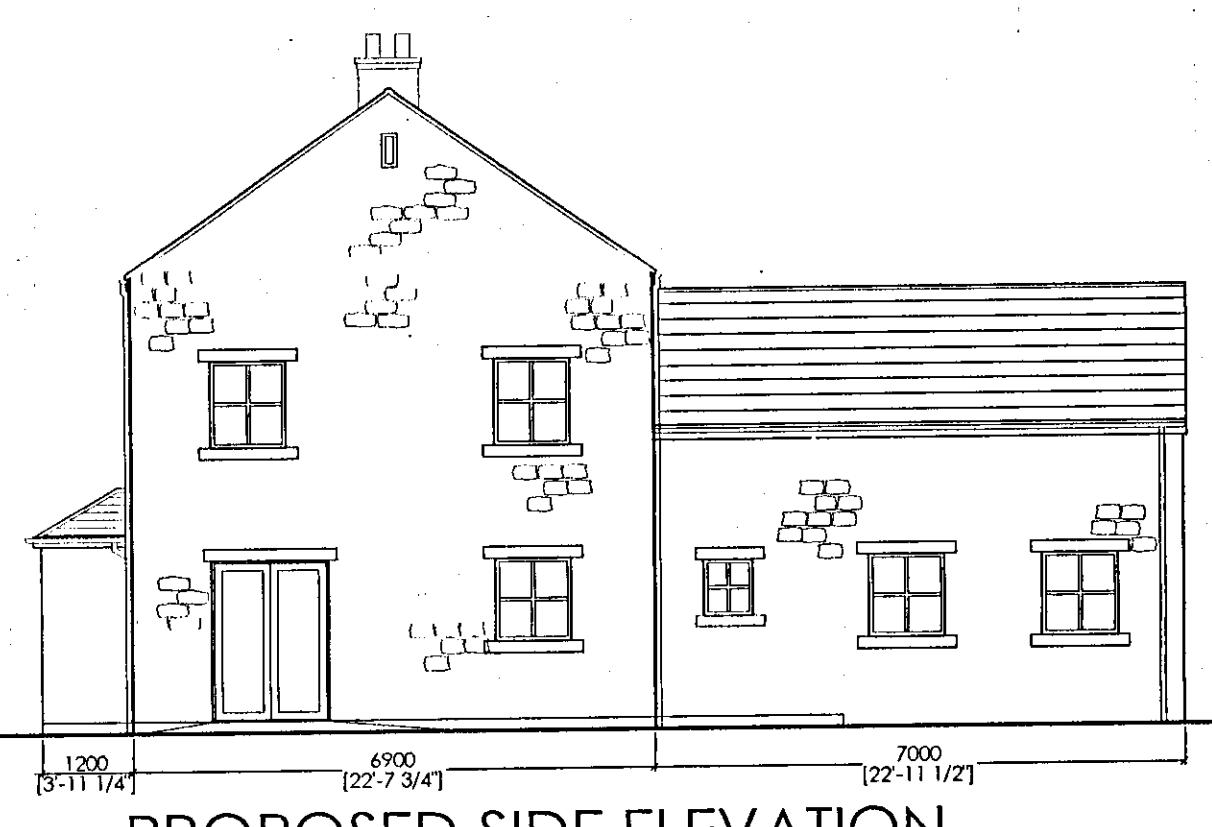

PROPOSED SIDE ELEVATION

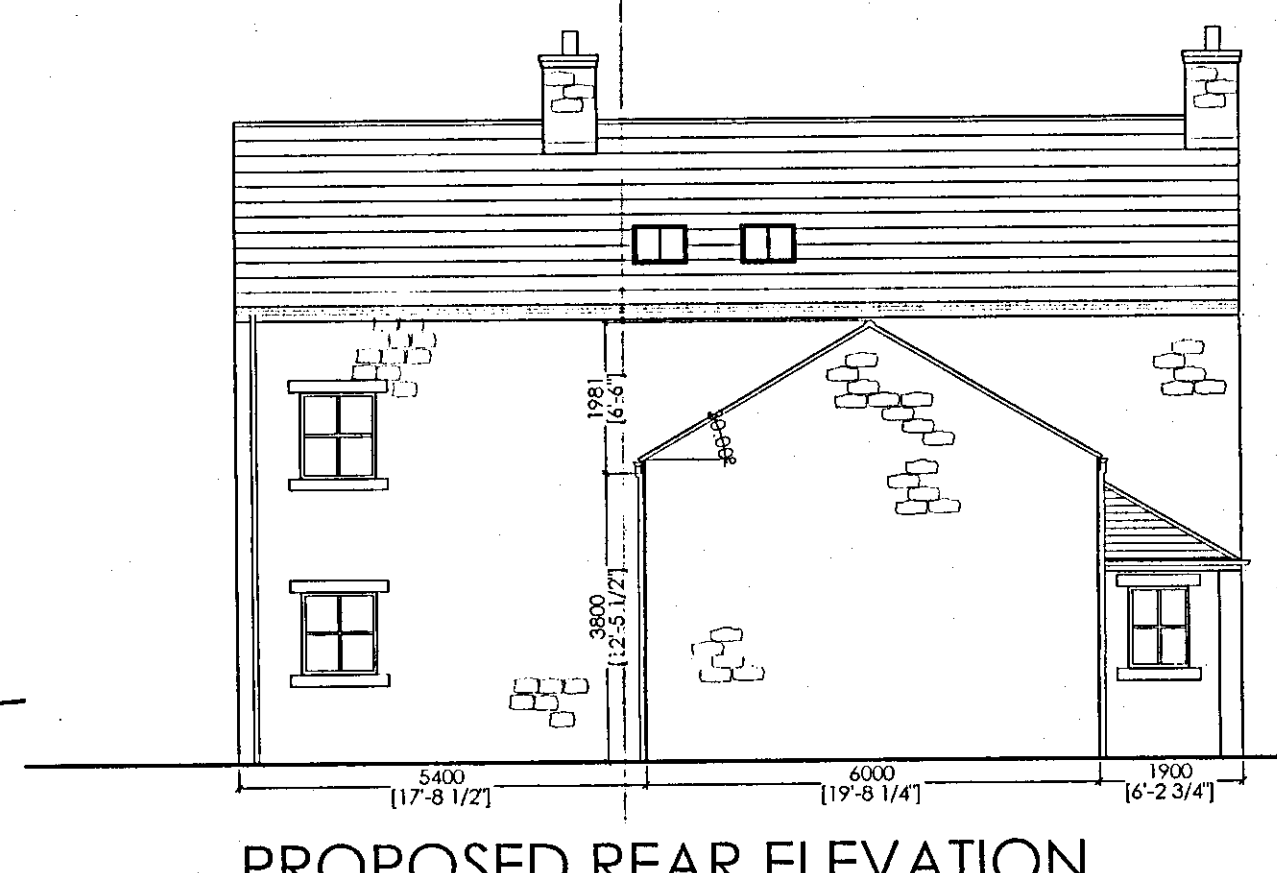


PROPOSED REAR ELEVATION

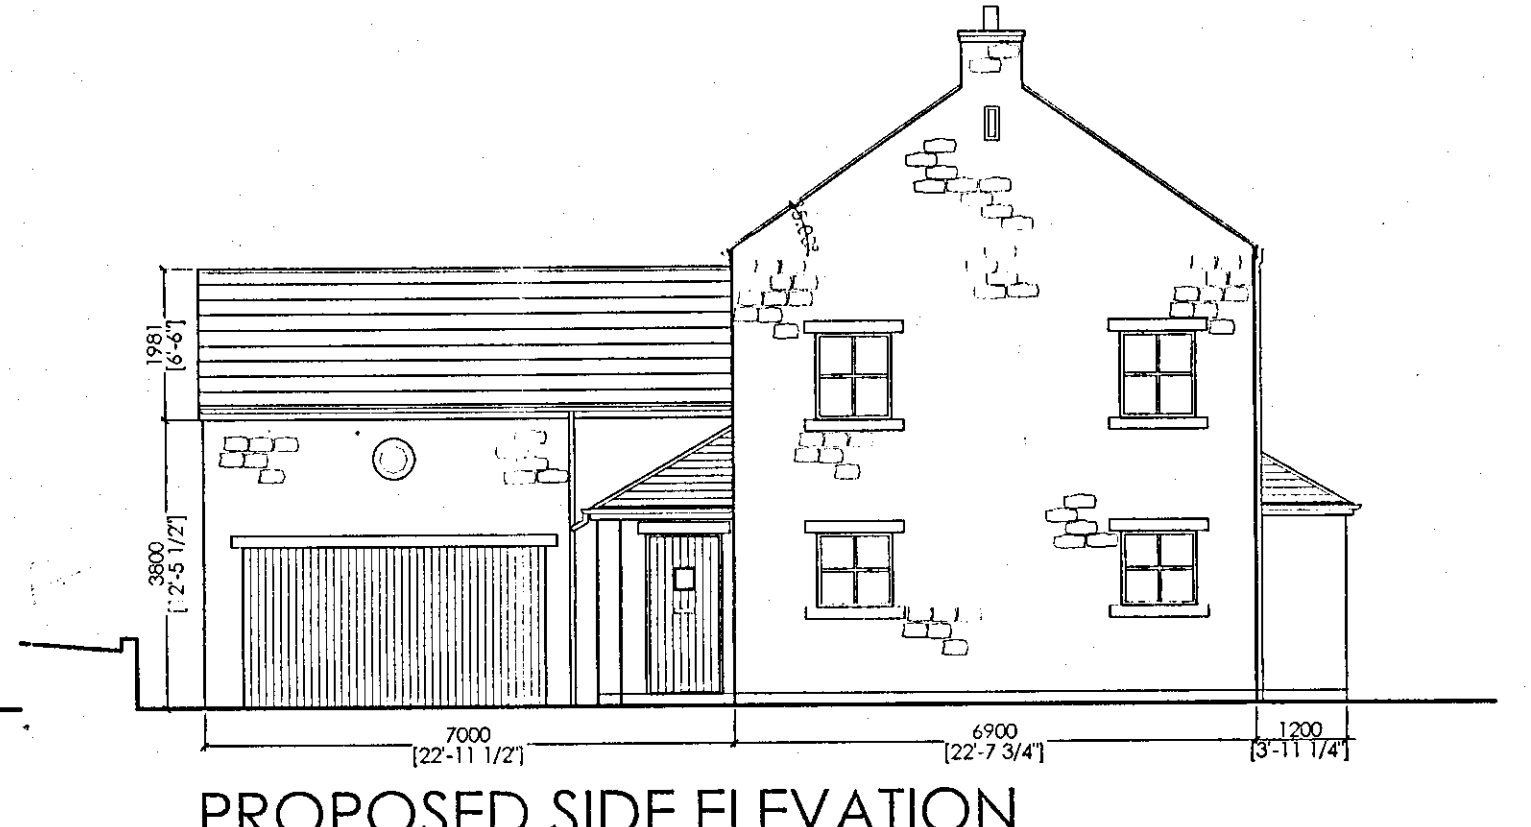


PROPOSED SIDE ELEVATION


- PROPOSED EXTERNAL FINISHES TO NEW DWELLING**
- ROOF:** blue roof slates
  - WALLS:** coursed stonework.
  - WINDOWS:** stained timber framed windows.
  - DOORS:** hardwood - stained.
  - RWG'S:** black round section pvc.

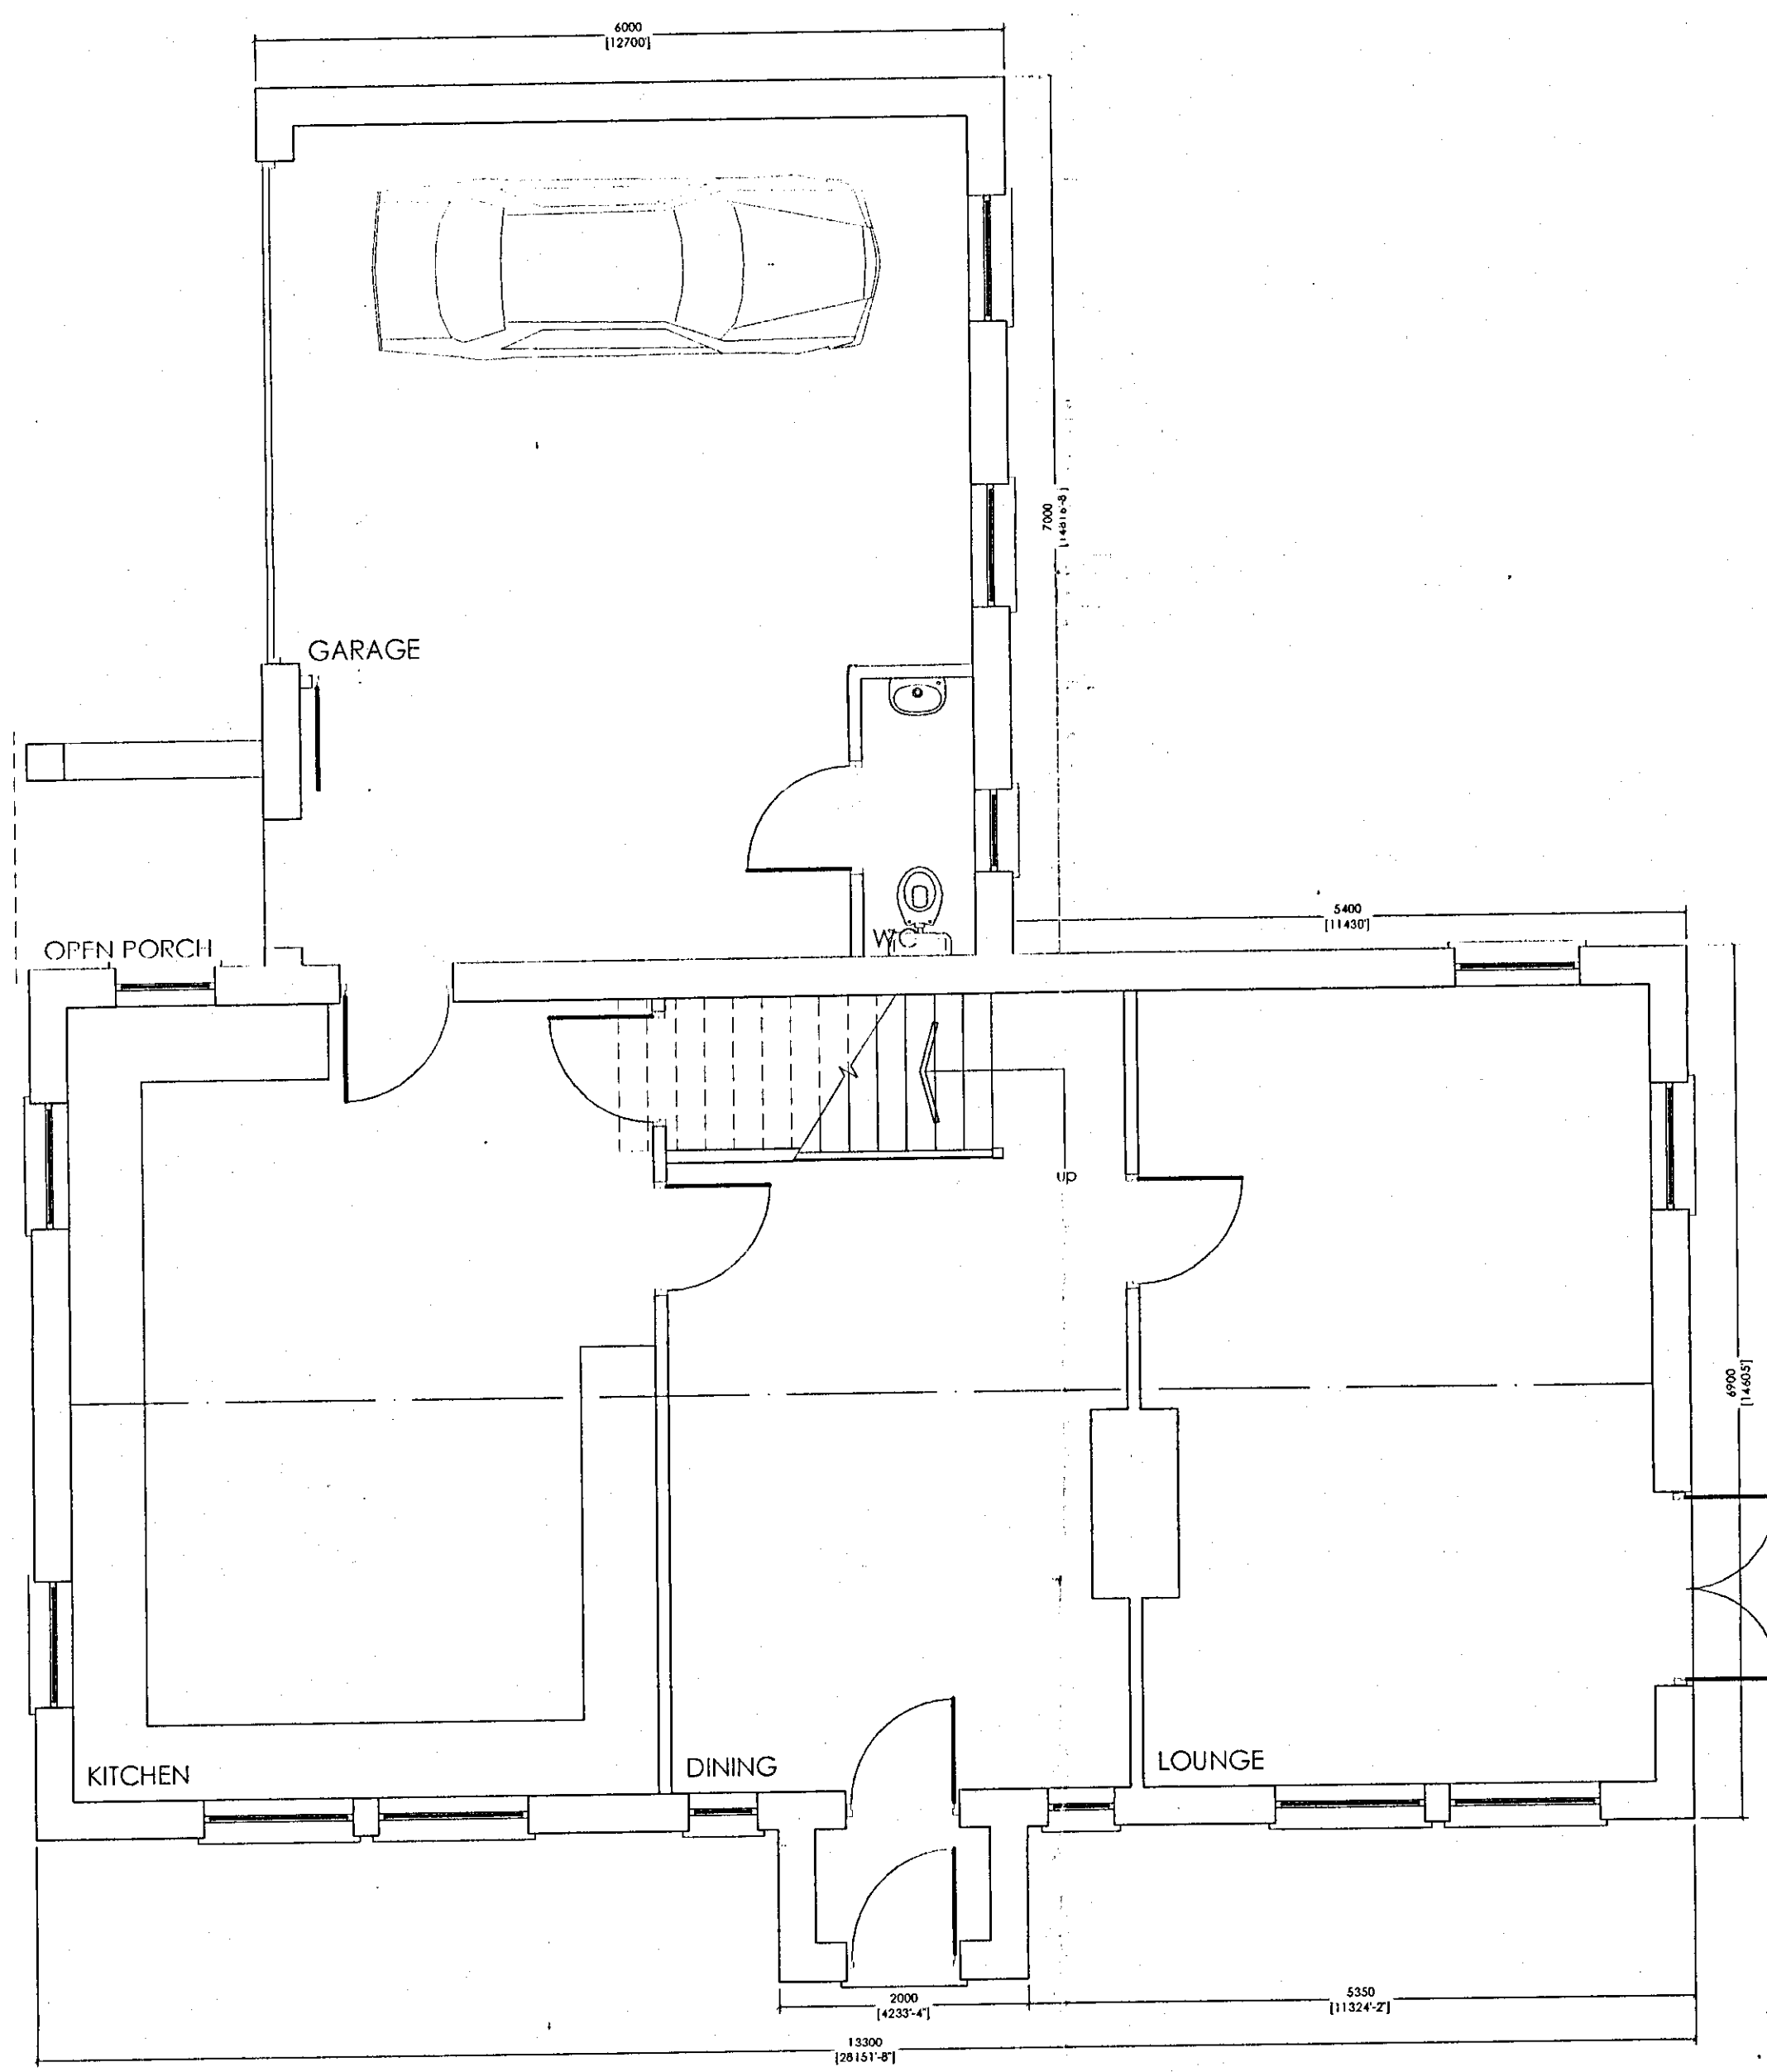

PROPOSED GROUND FLOOR PLAN

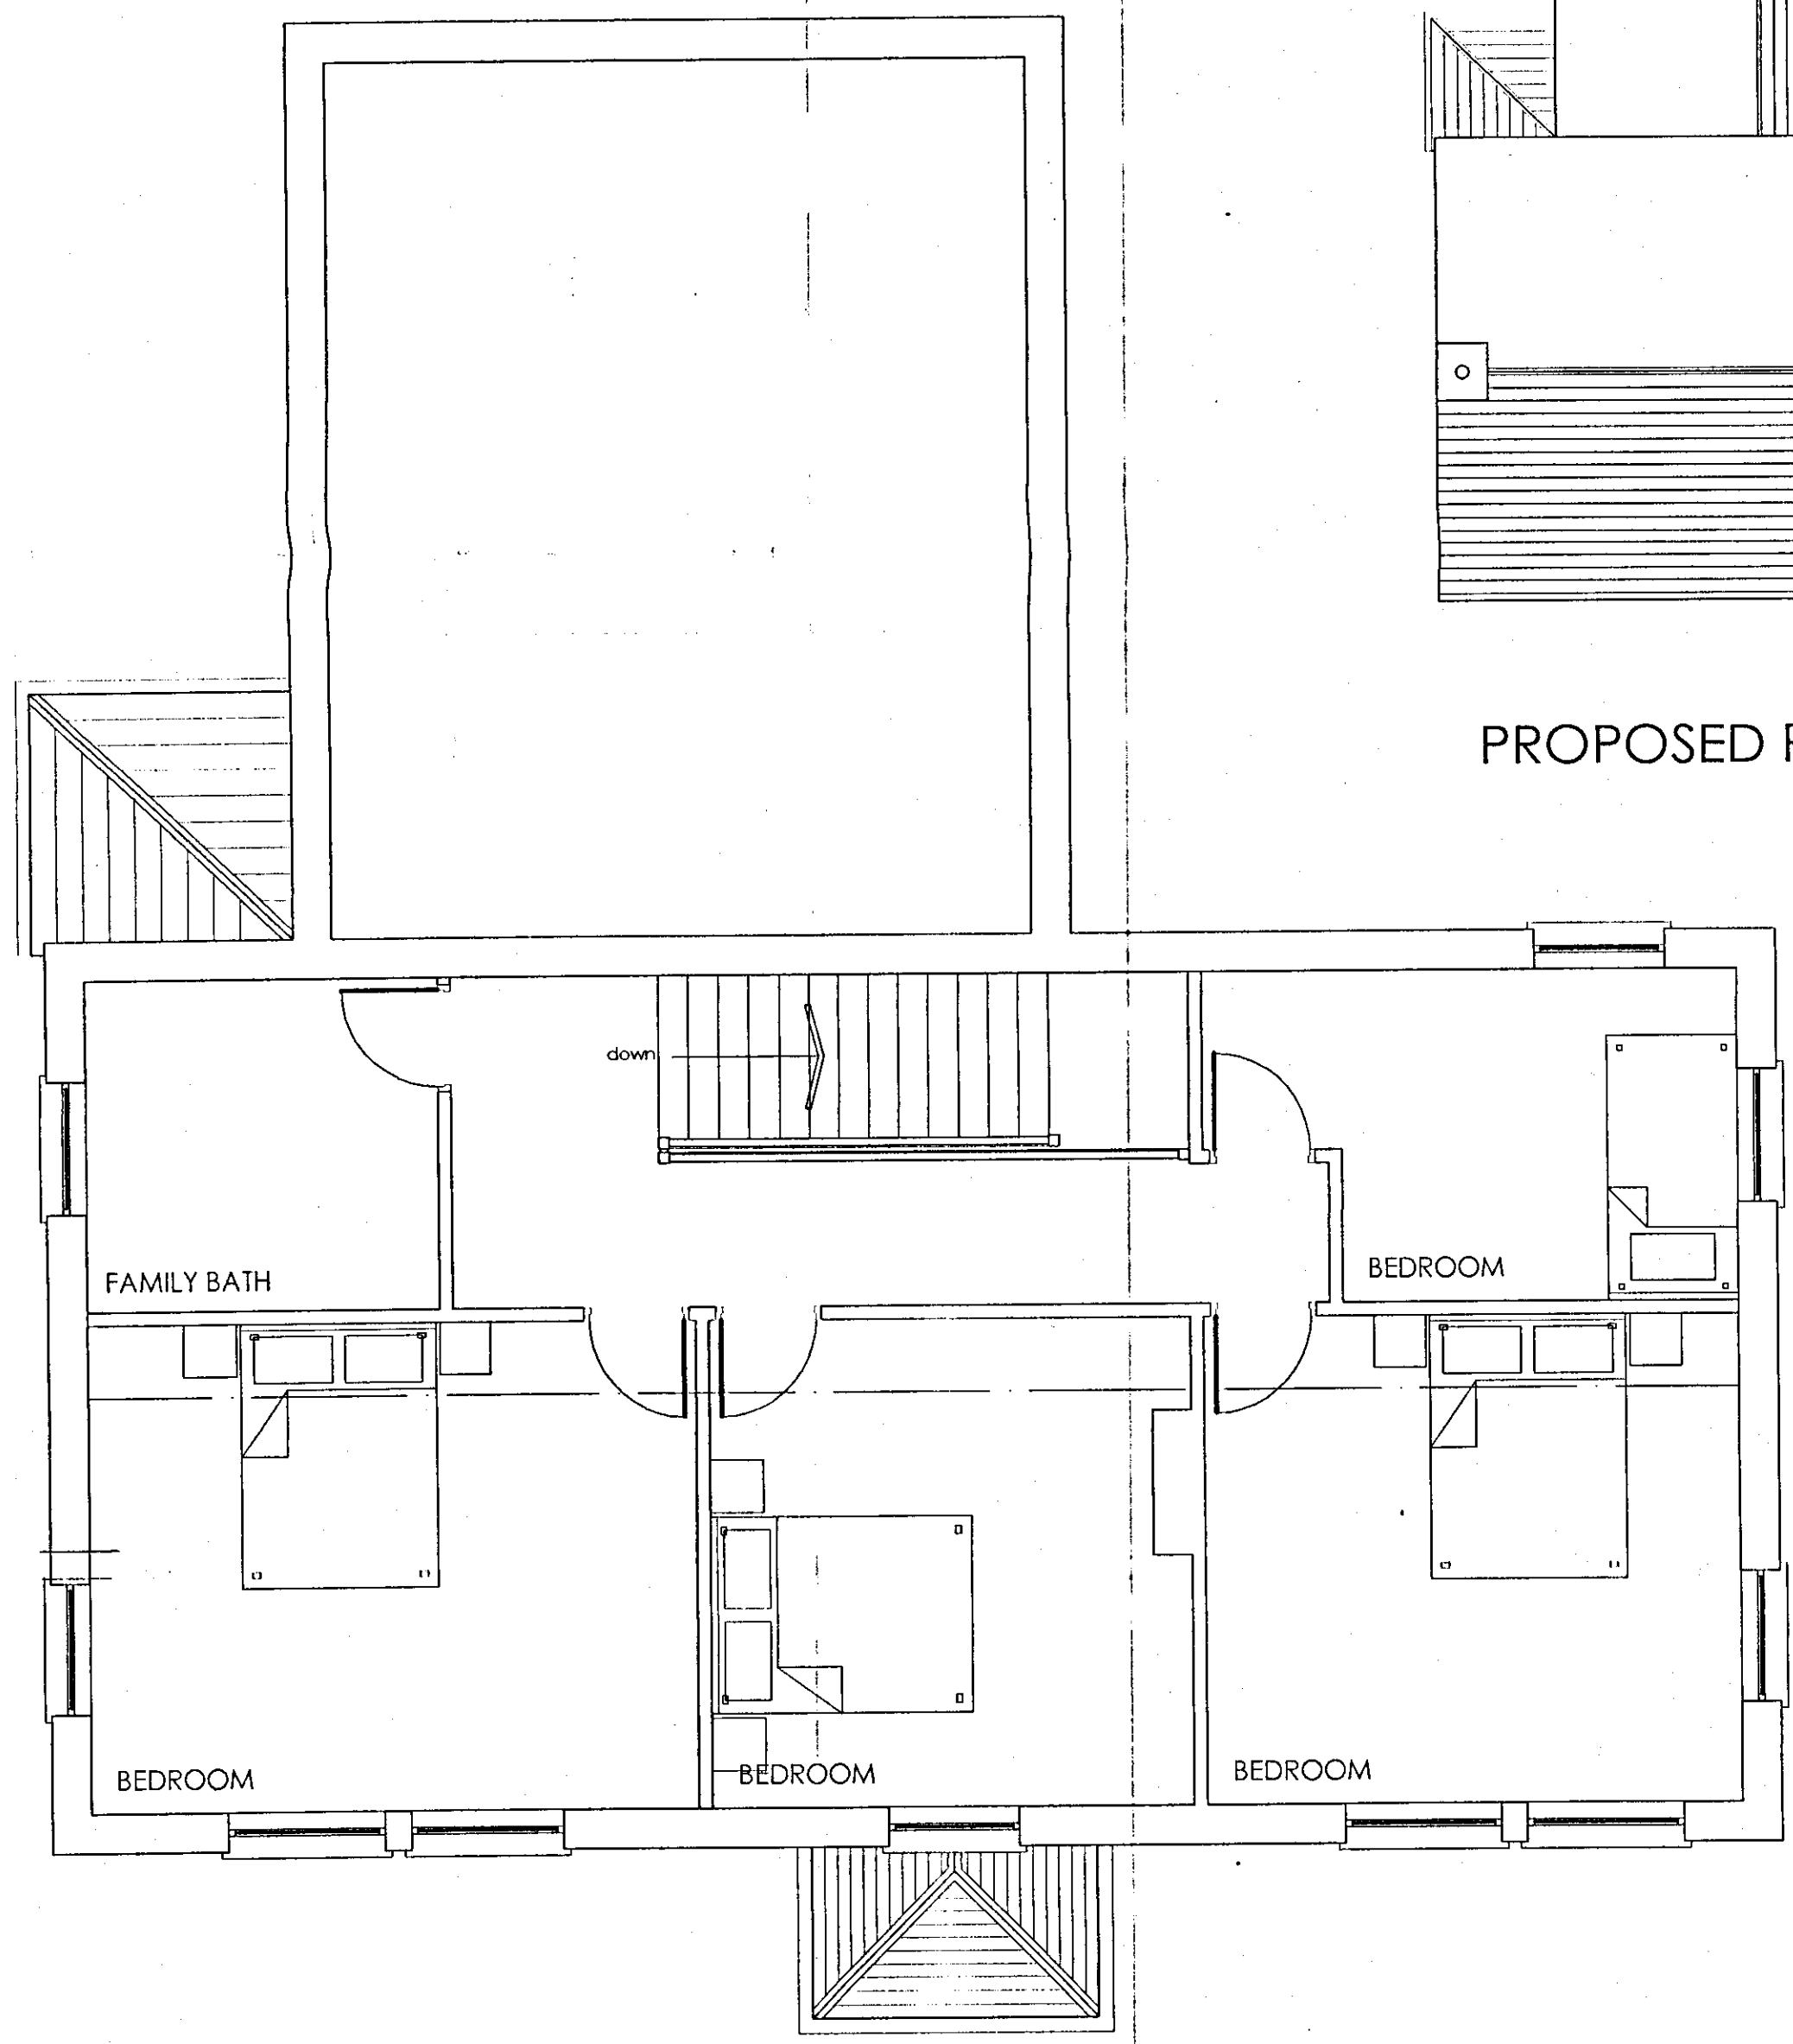

PROPOSED FIRST FLOOR PLAN

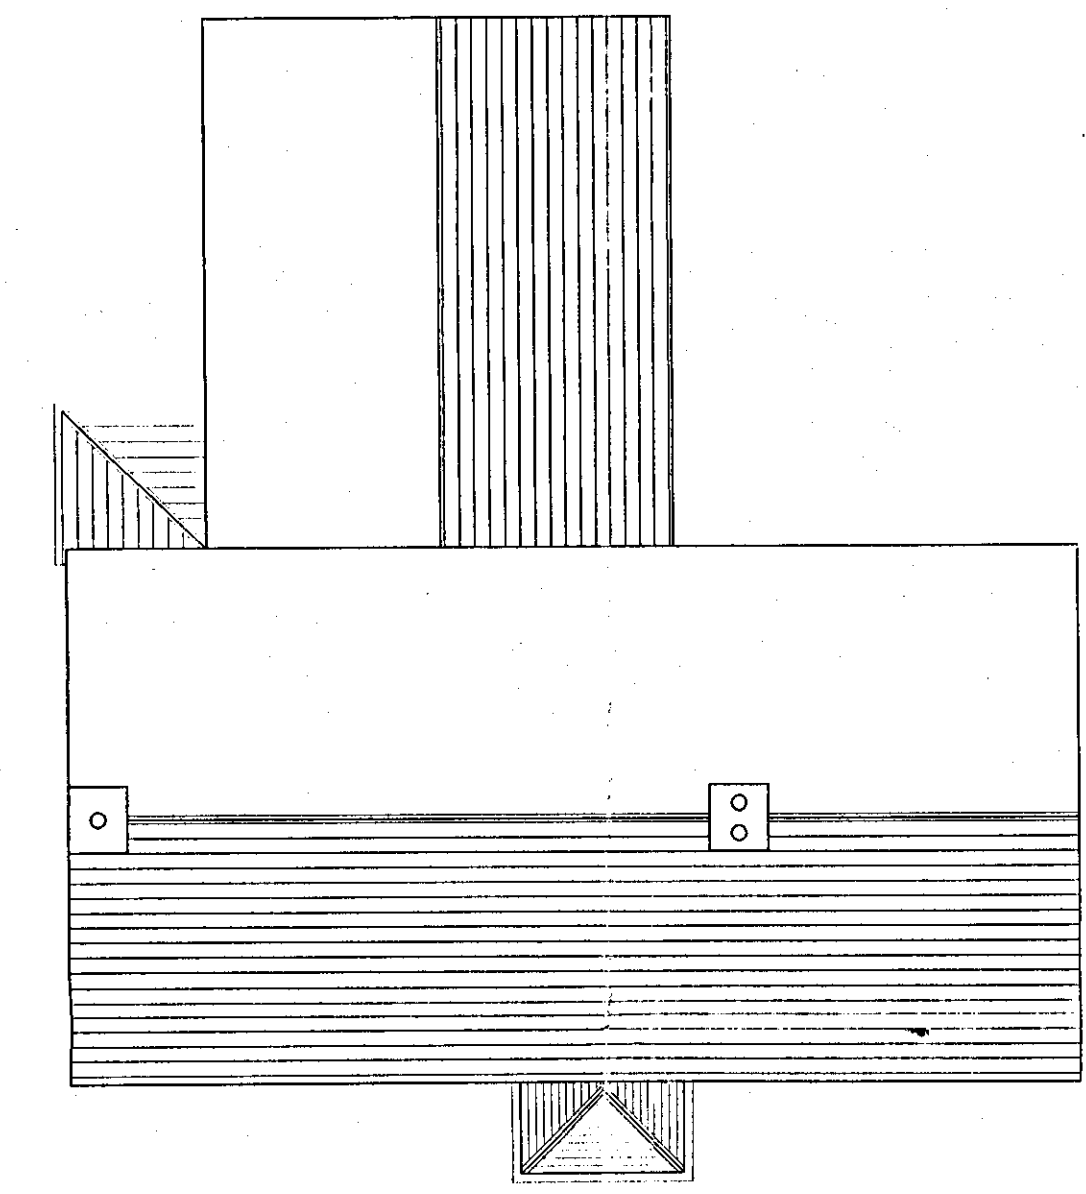


PROPOSED ROOF PLAN

3 2 0 0 6 0 5 8 6 P

**PLANNING ISSUE DRAWING**

Ribble Valley Borough Council  
 Town and Country Planning Act 1990  
**Granted with Conditions**  
 - 6 SEP 2005

| DRAWING                                                                                 |                 |            |  |
|-----------------------------------------------------------------------------------------|-----------------|------------|--|
| PROPOSED PLANS & ELEVATIONS                                                             |                 |            |  |
| PROJECT                                                                                 |                 |            |  |
| Proposed Farm Worker's Dwelling<br>Higher High Field Farm,<br>Slaidburn,<br>Lancashire. |                 |            |  |
| SCALE                                                                                   | Dwg. No.        | REVISION   |  |
| 1:50/1:100                                                                              | MAS/104/263/P01 | -          |  |
| DATE                                                                                    | DRAWN BY        | CHECKED BY |  |
| 04/06                                                                                   | A.M.W           |            |  |

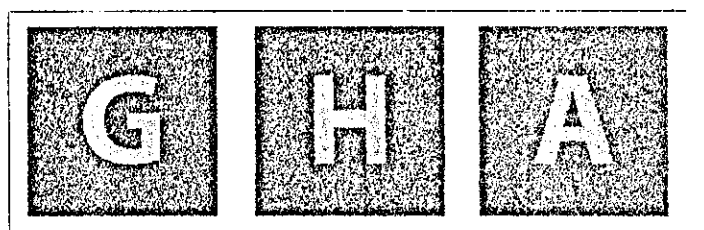

**Gary Hoerty Associates**  
 R.I.C.S.  
 Chartered Surveyors, Planning & Development, Land Agents, Valuers,  
 Property Agency, Property Management  
 13 Fells View  
 Dittlington  
 Clitheroe  
 Lancashire  
 BB7 8LR  
 Tel/Fax: +44 (0) 1254 824453  
 Web: www.ghaonline.co.uk  
 e-mail: info@ghaonline.co.uk