


BLOCK C SOUTH ELEVATION

BLOCK B SOUTH ELEVATION


BLOCK A SOUTH ELEVATION

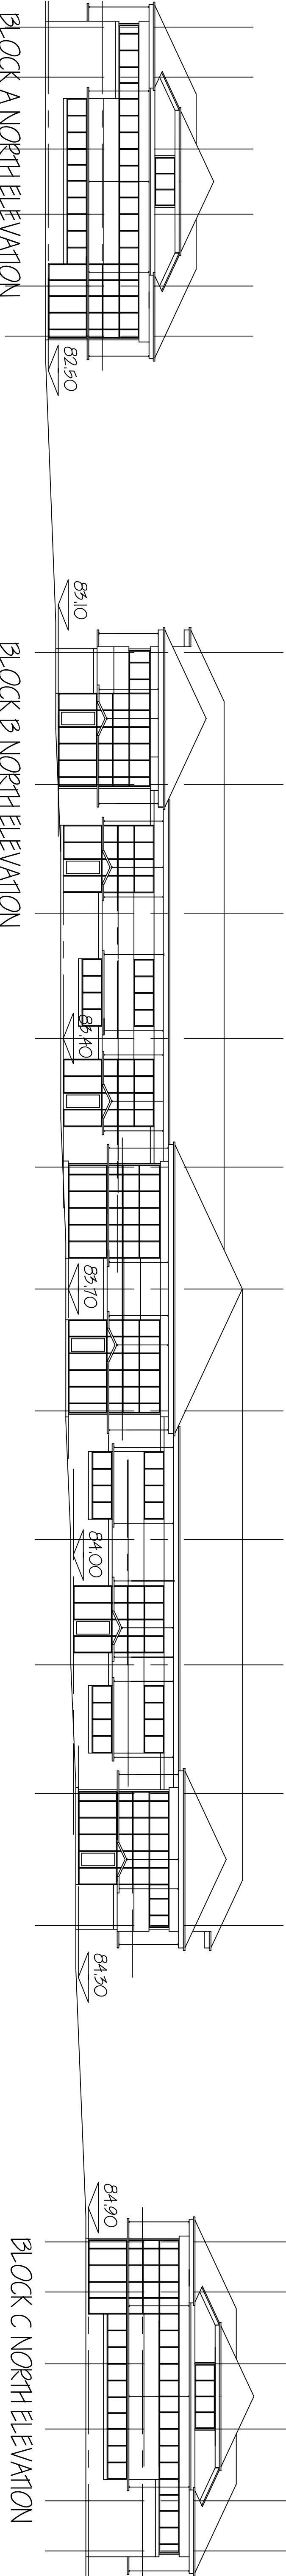

BLOCK A NORTH ELEVATION

BLOCK B NORTH ELEVATION

BLOCK C NORTH ELEVATION

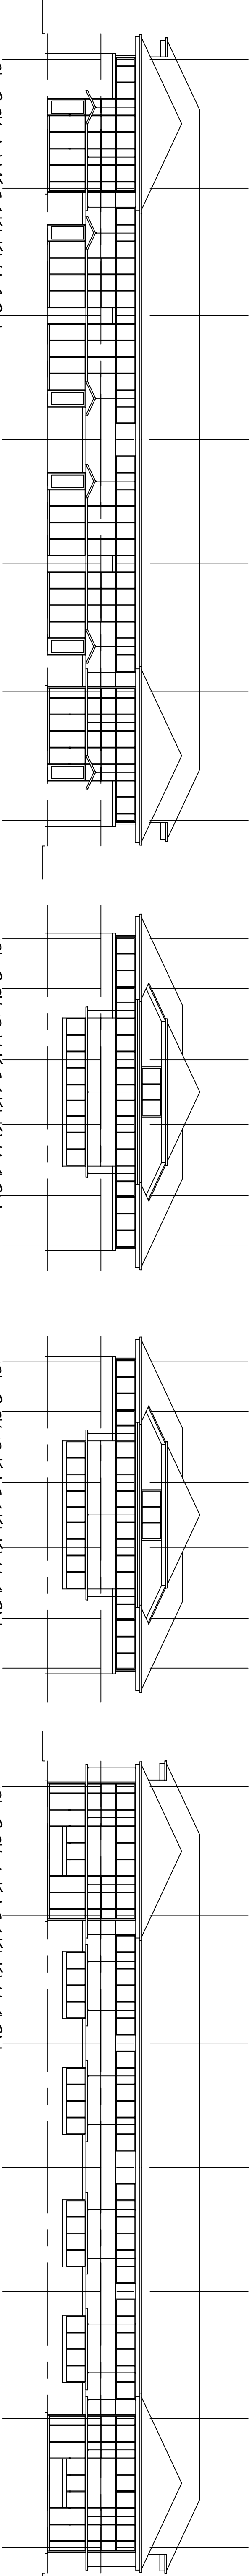


BLOCK A WEST ELEVATION

BLOCK B WEST ELEVATION

BLOCK B EAST ELEVATION

BLOCK A EAST ELEVATION

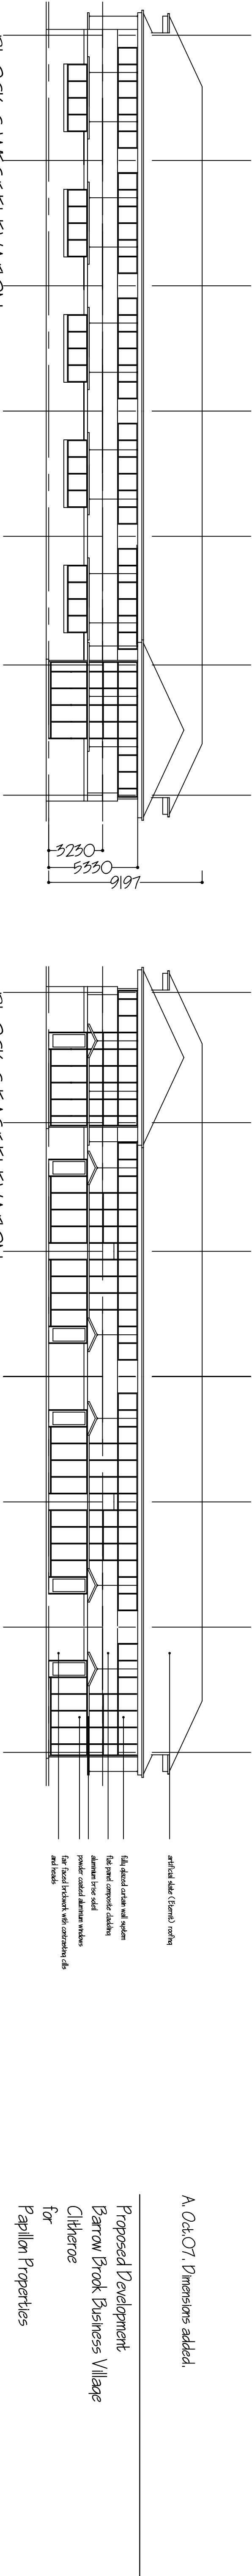


BLOCK C WEST ELEVATION

BLOCK C EAST ELEVATION

SITE 2
Elevations

Scale: 1:200 Date: Sept. 07 No. 1502 / 2 / 07A

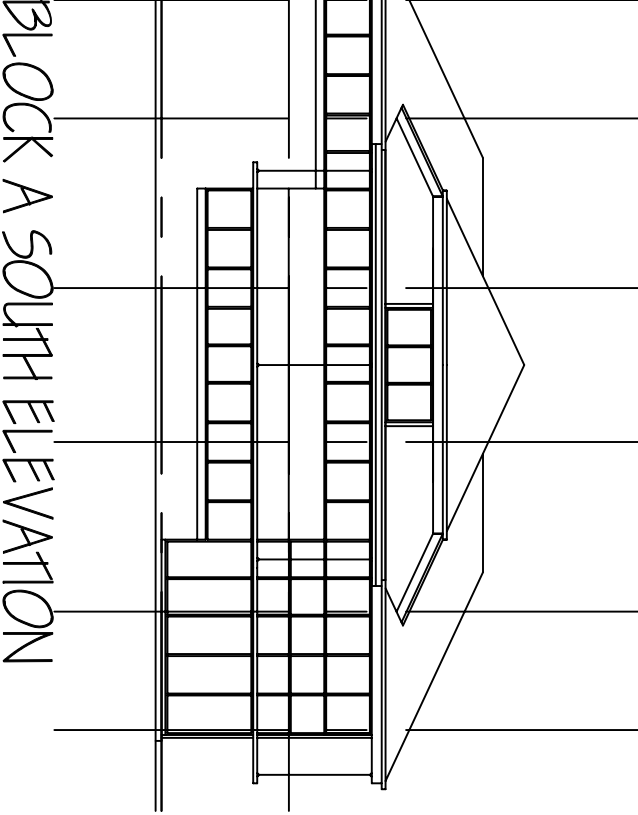

BLOCK A SOUTH ELEVATION

THIS DRAWING IS AT A SCALE OF 1:200 AT A SIZE.