
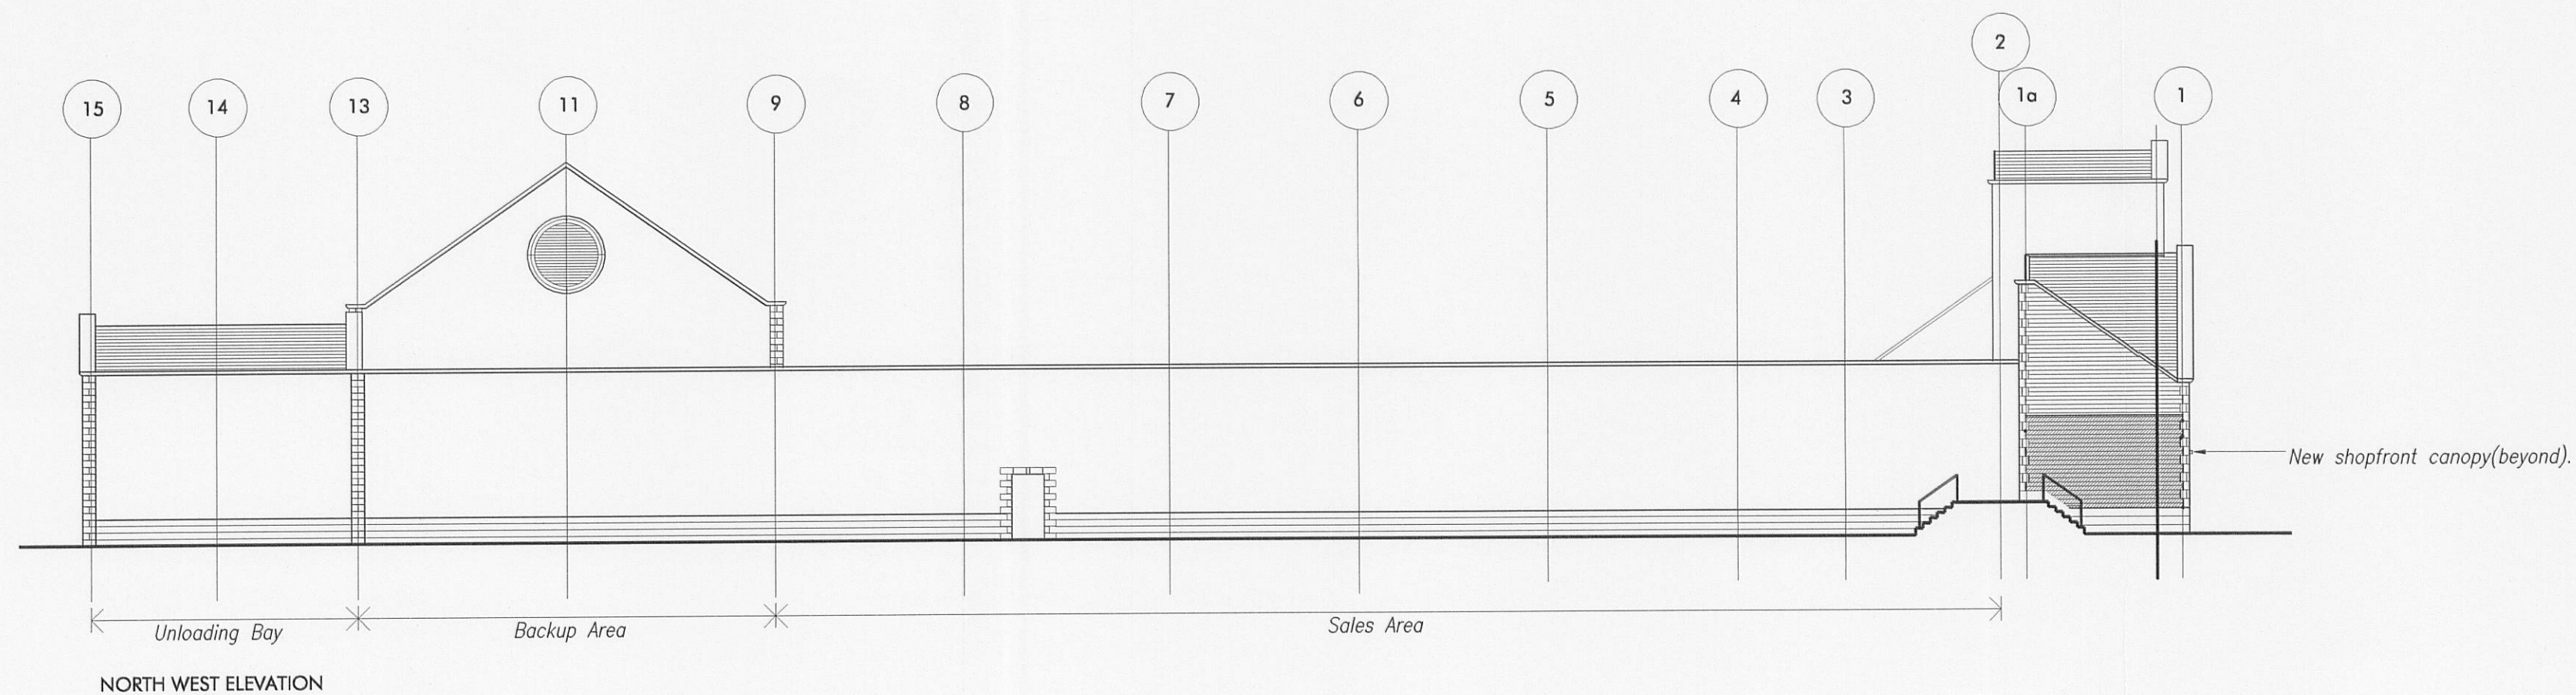
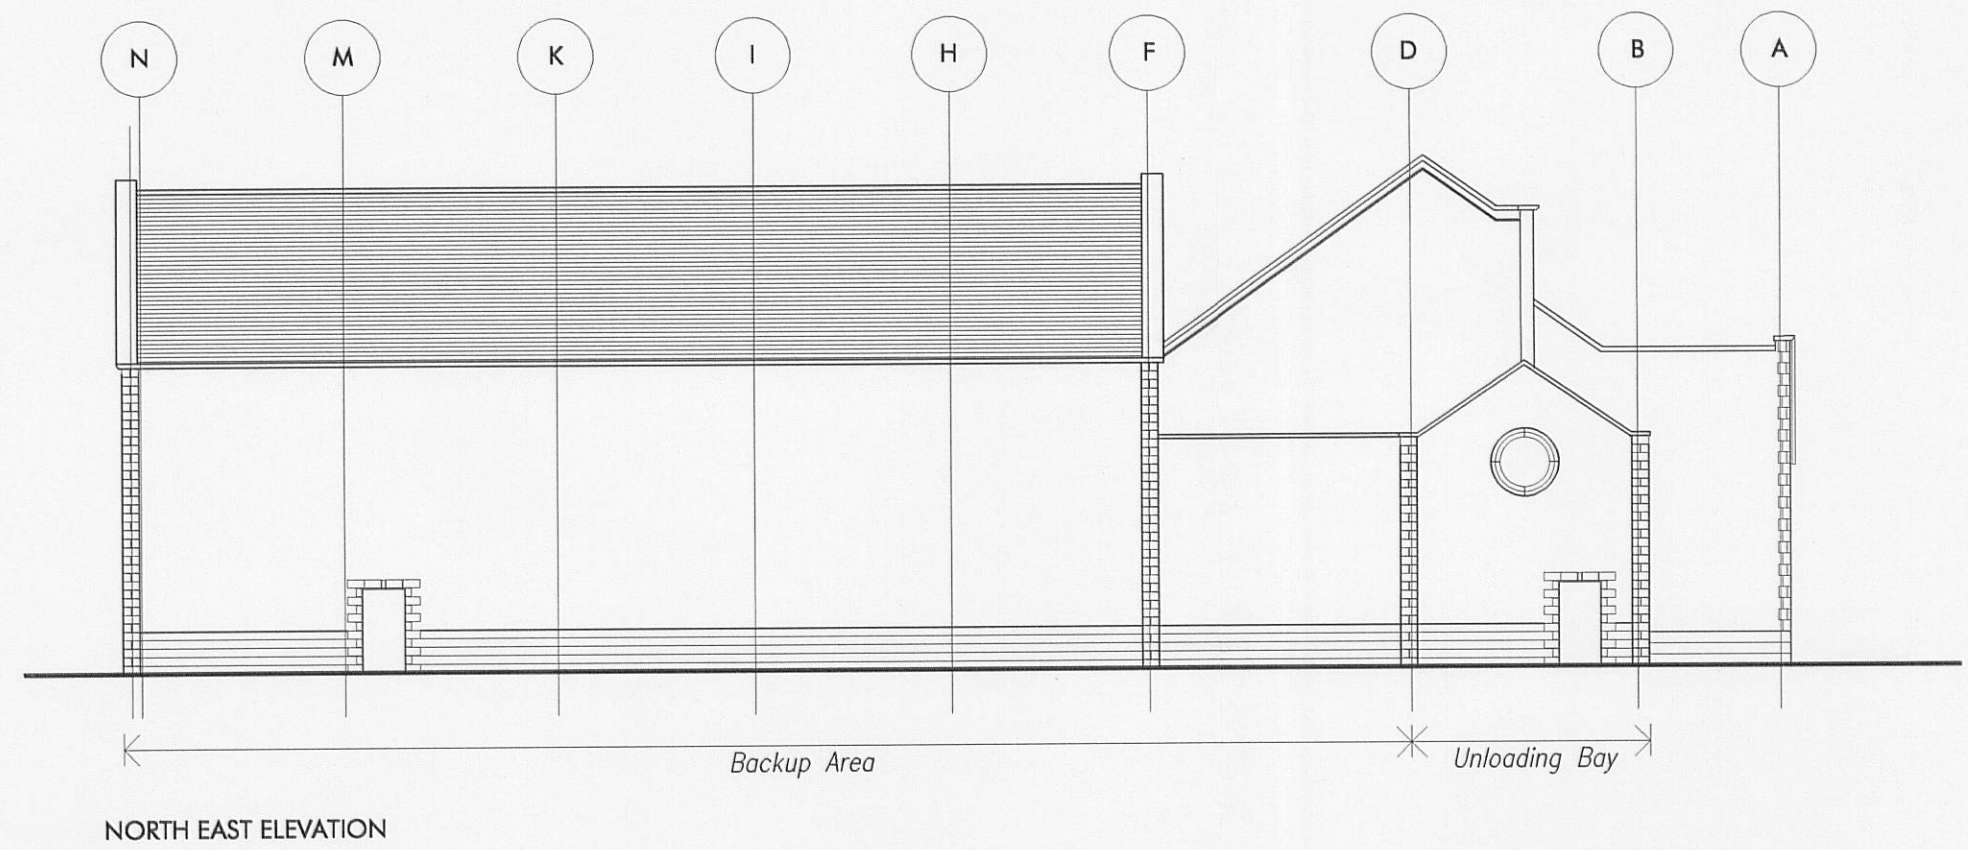
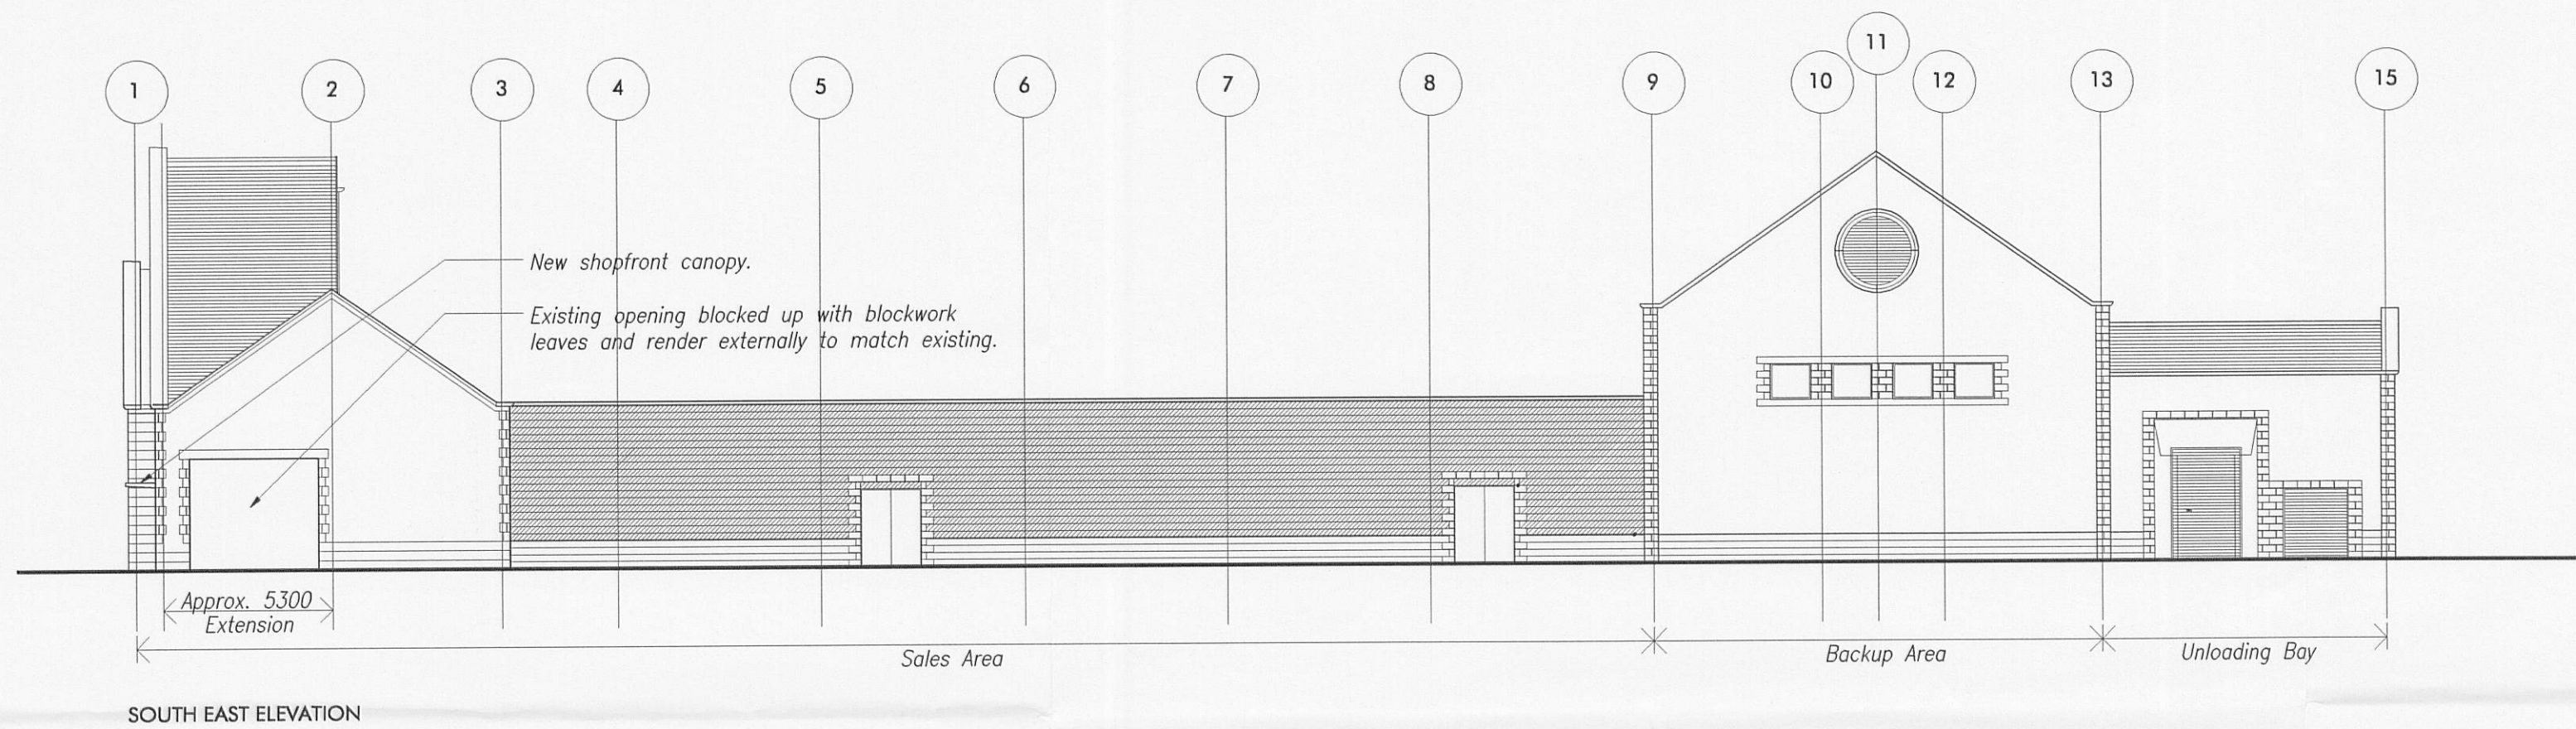


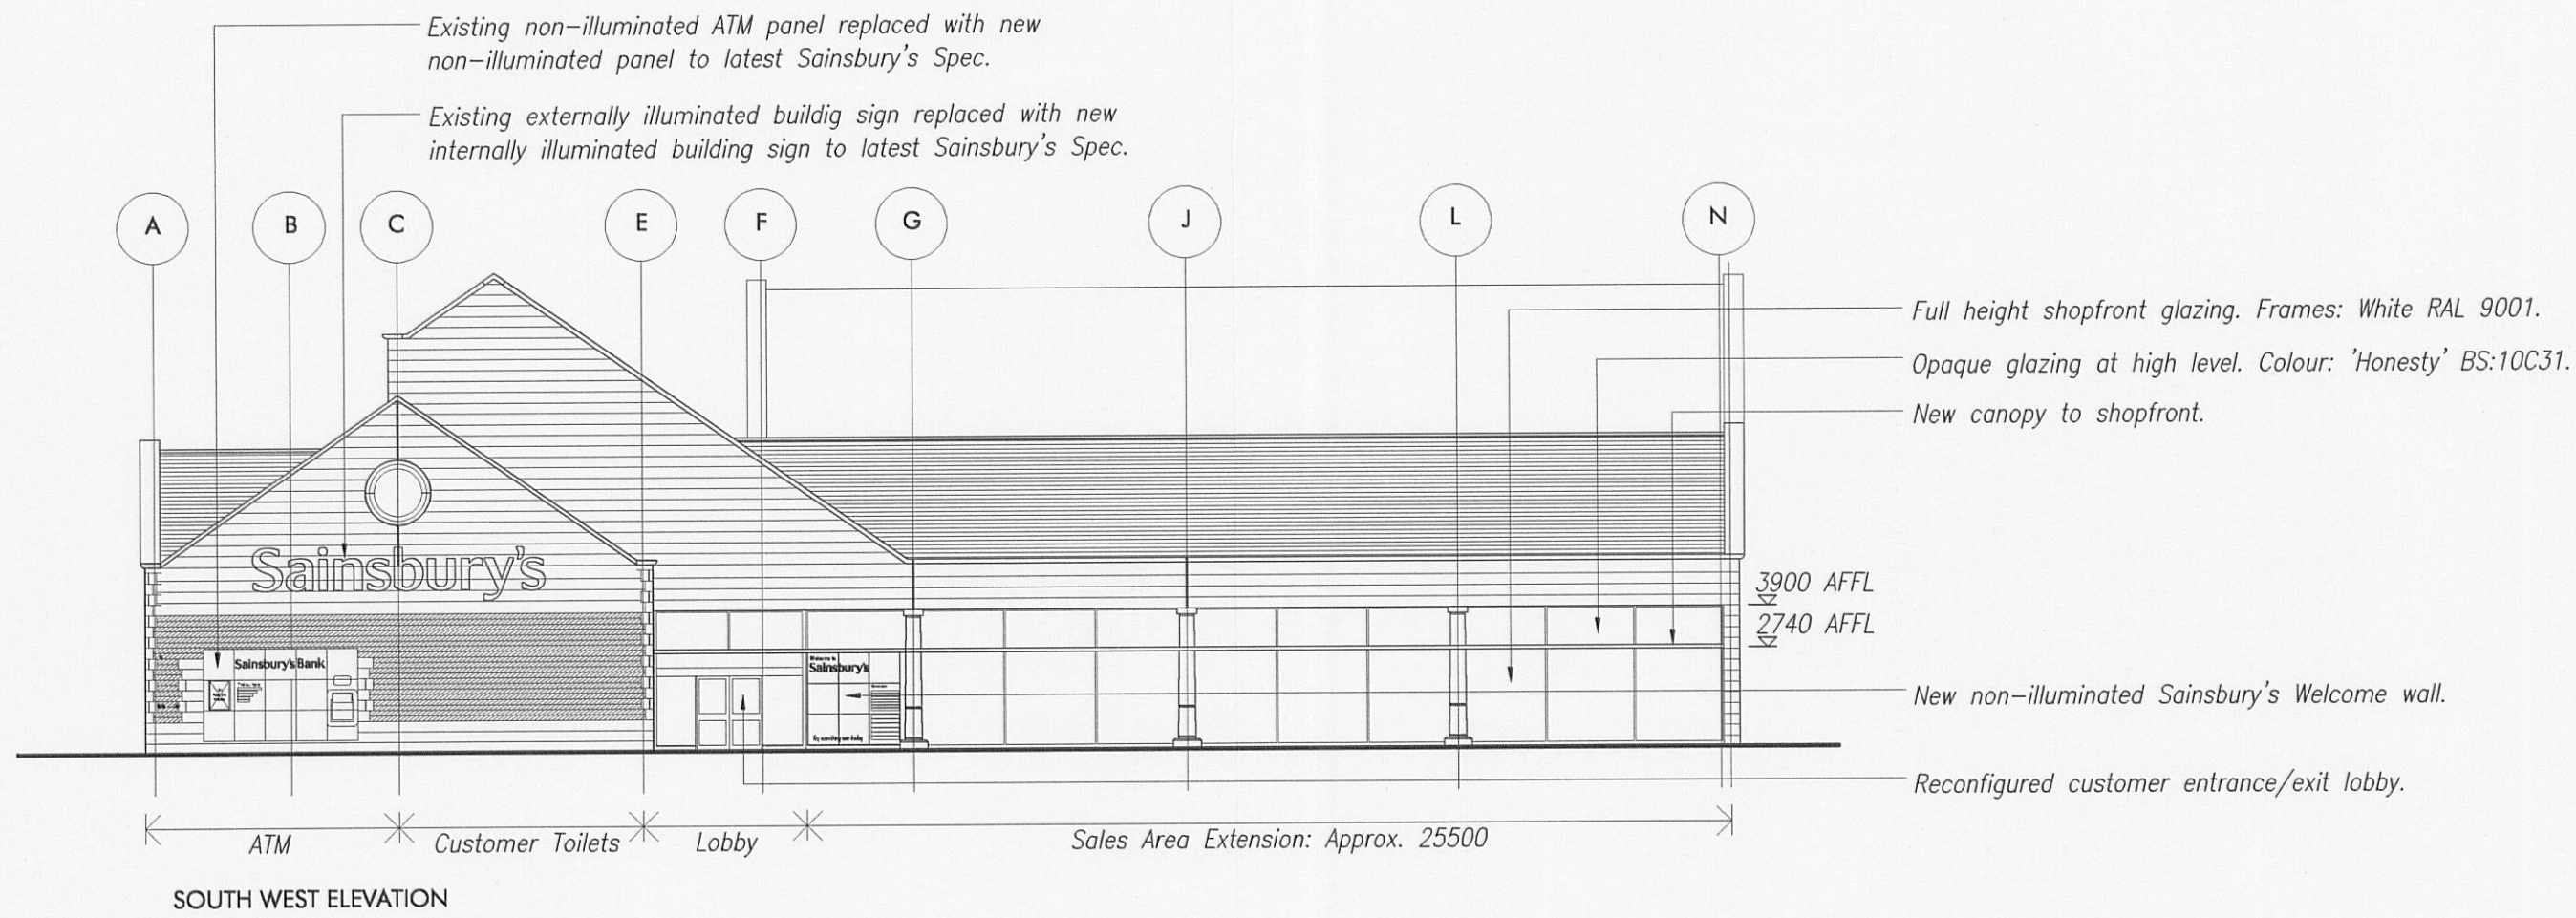

Revision A By: AXH Checked: 22/01/2007

Updated to accommodate planner's comments: height of eaves to South west elevation added, dimensions of sales area extension added.

Revision * By: AXH Checked: 19/01/2007

First Issue.

PLANNING

PLOT DATE:

3 2 0 0 7 0 0 5 3 P

Sainsbury's

CLIENT:

ORPHAN STORE
MOOR LANE, CLITHEROE

PROJECT:

PROPOSED ELEVATIONS

DRAWING:

DISCIPLINE: ARCH SCALE: 1:200@A1 DATE: JAN 2007

Hadfield Cawkwell Davidson

17 Broomgrove Rd, Sheffield, S10 2LZ. T 0114 266 8181 F 0114 266 6246 www.hcd.co.uk

Architecture | Engineering | Interior Design | Masterplanning | Urban Design

DISCIPLINE: ARCH JOB NO: 2006-228 DRAWING NO: P04