


Proposed Garage

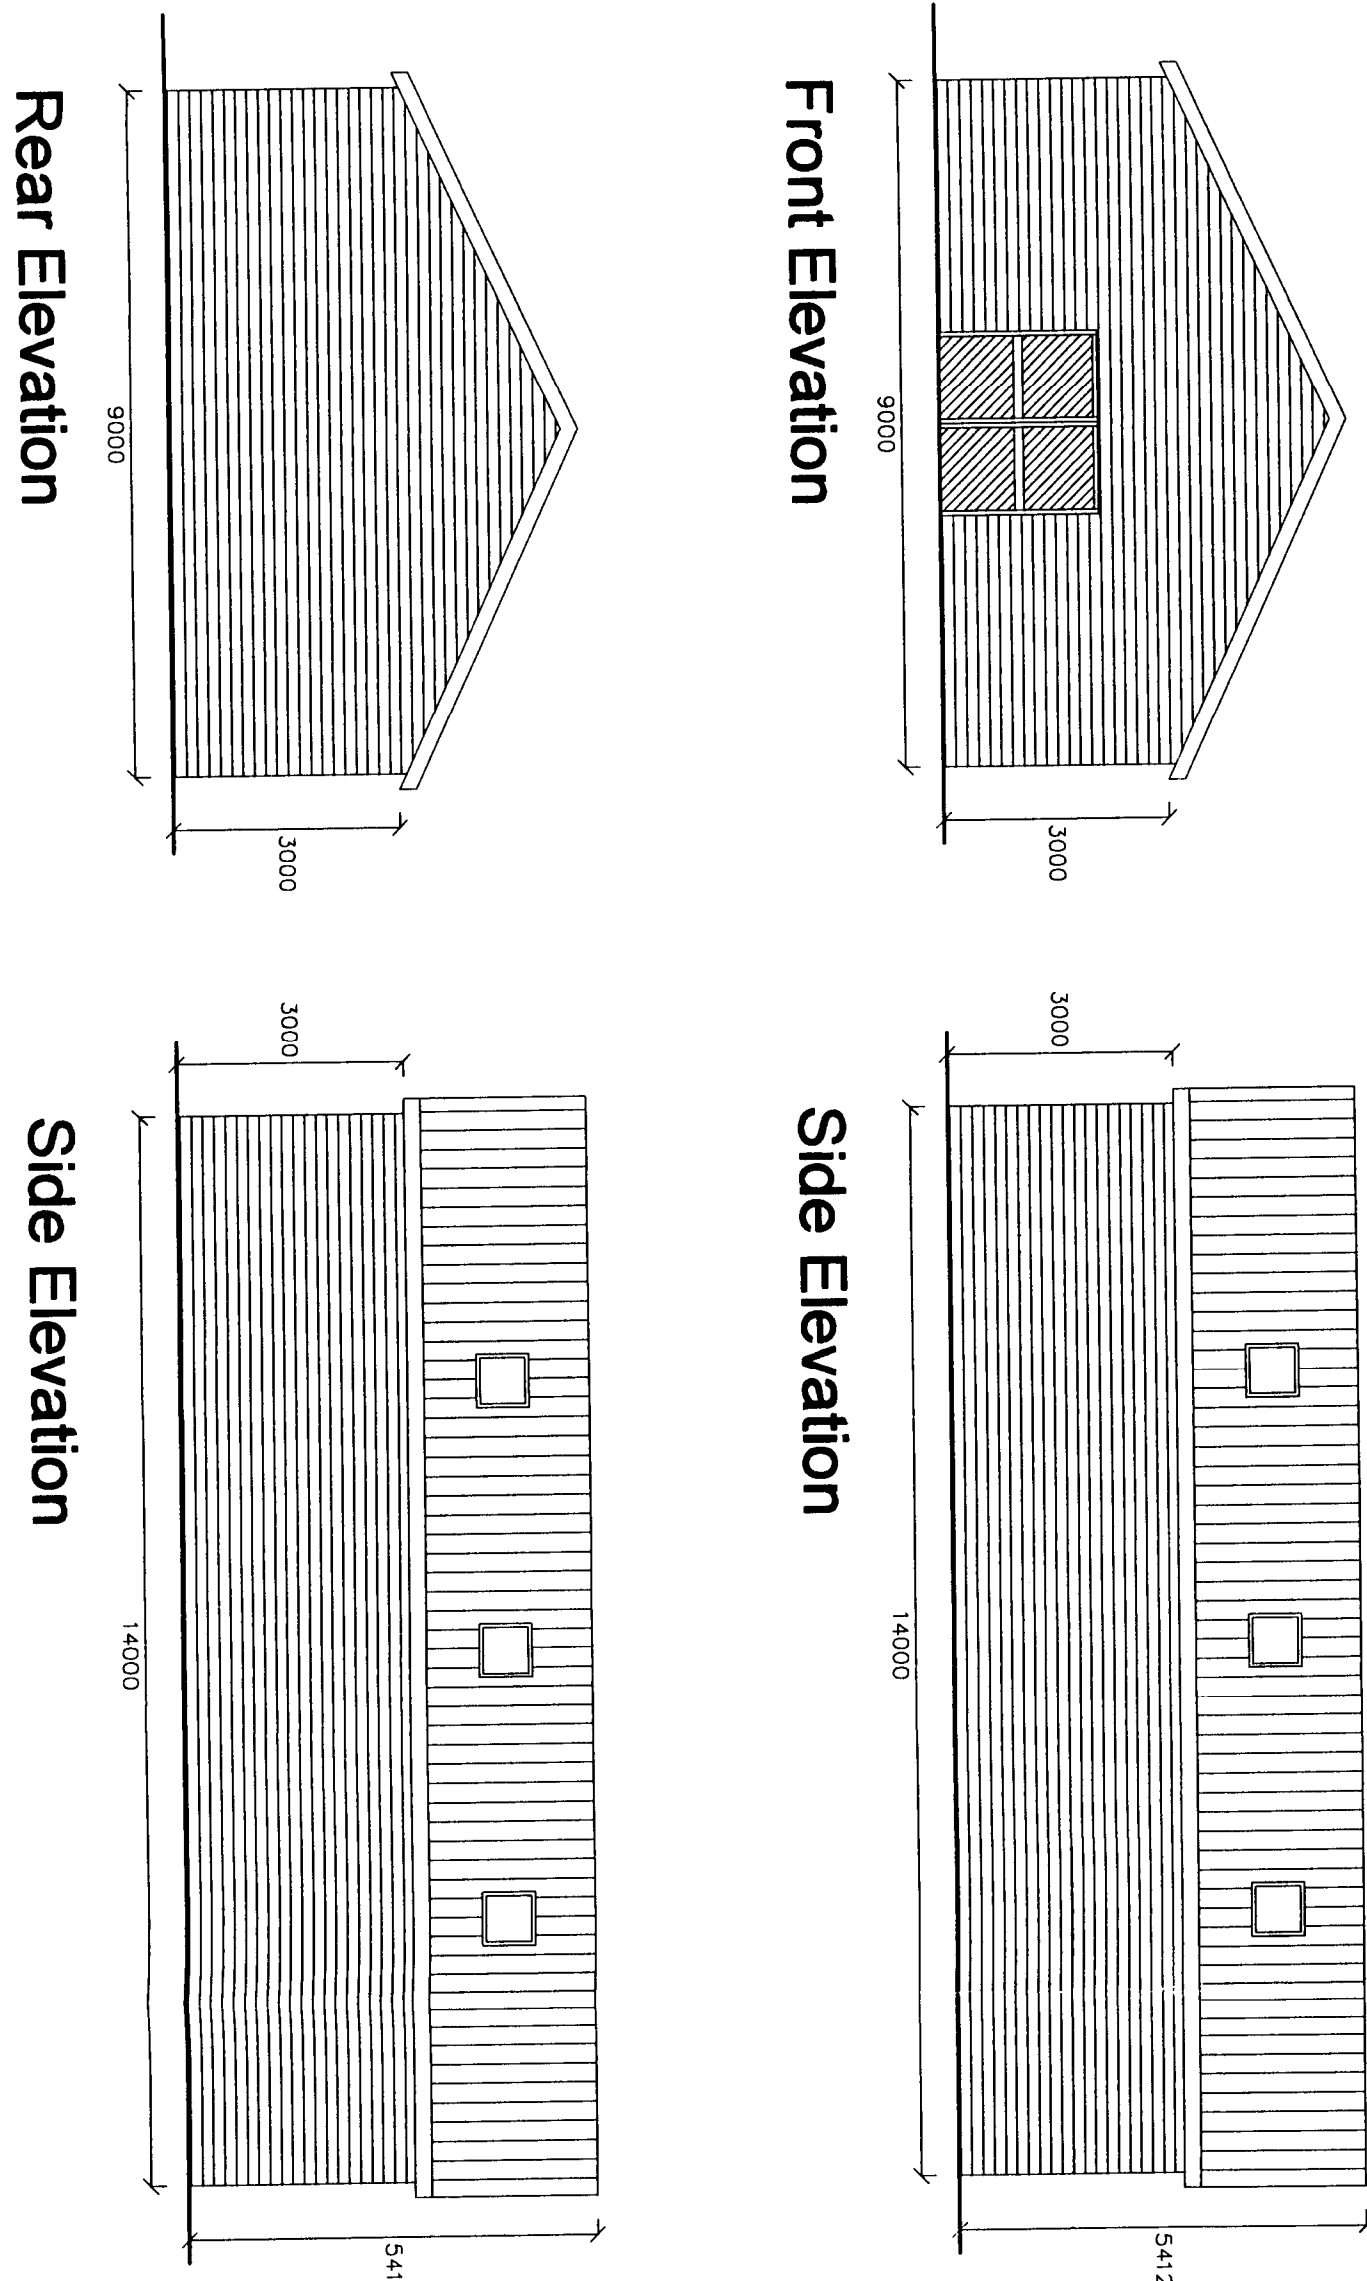

Create Vehicle
Passing Bay

Issues

Sinks

Lower Moss Farm
House

1000mm high stone
wall from point A - B

1000mm post and rail timber
fencing from point B - C


2000mm high close
boarded timber fence
around Compound

Compound

Septic
Tank

Garage

Moss Farm

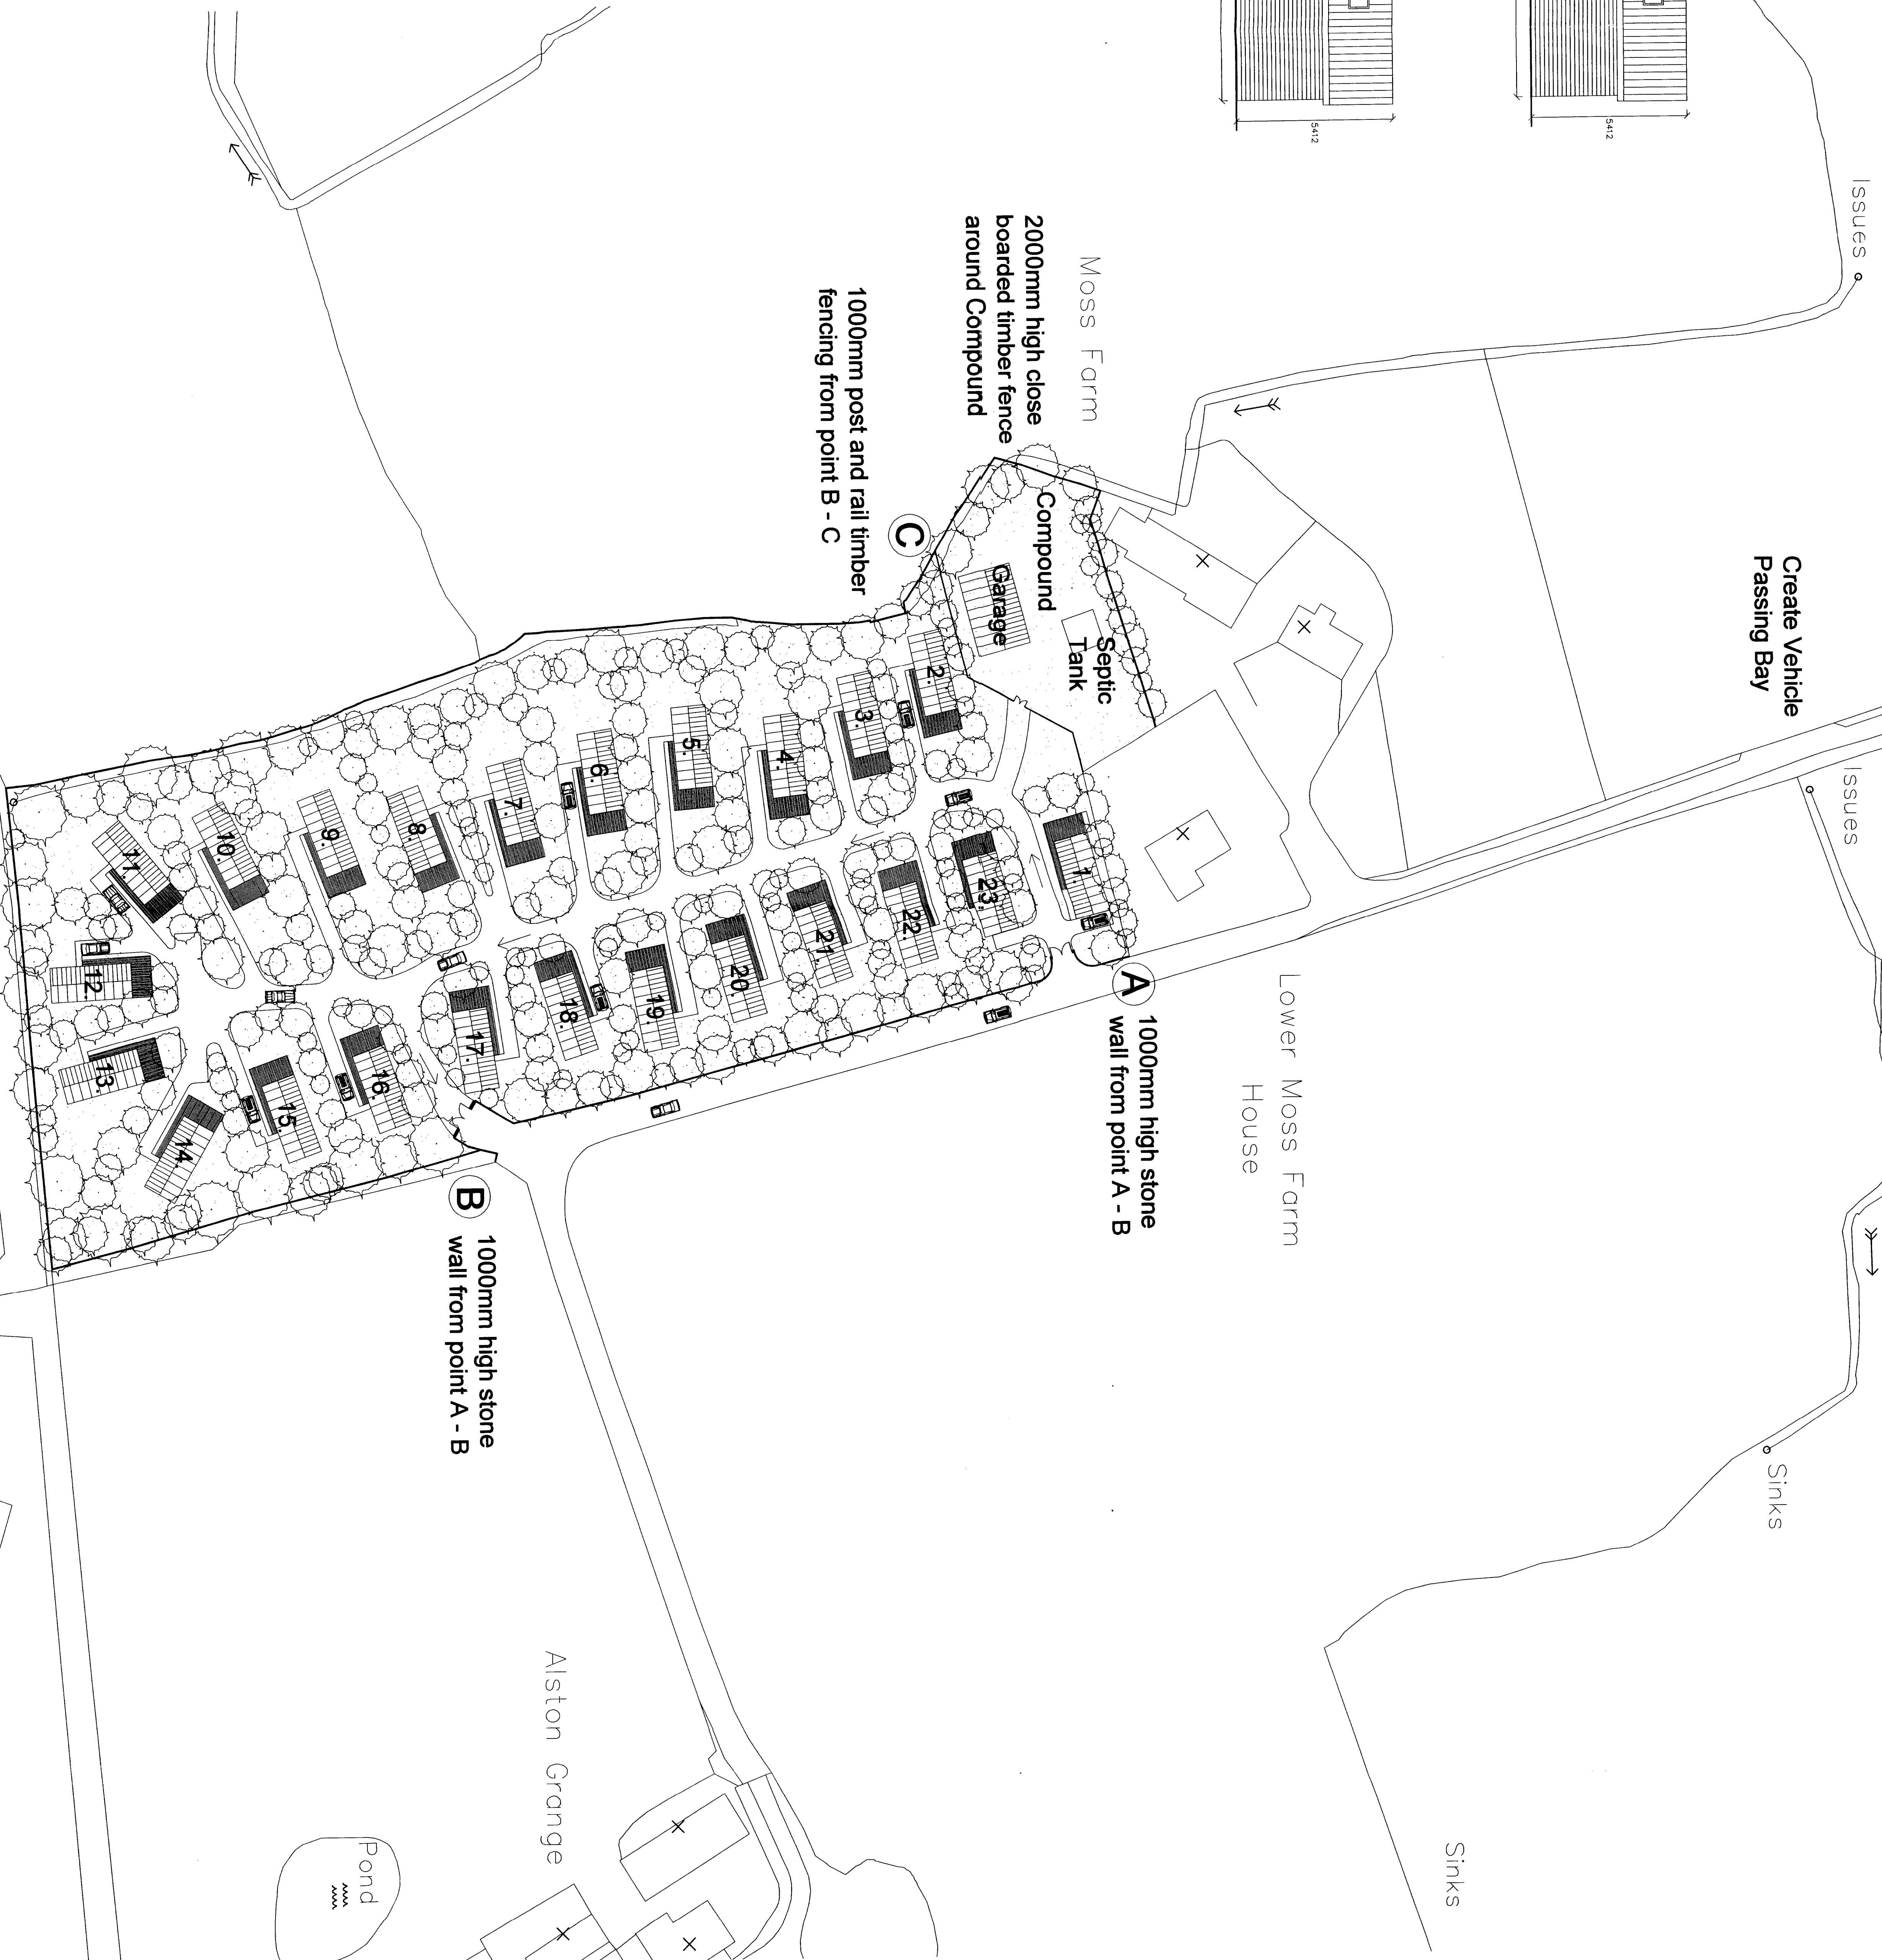

Notes:

All work is to be carried out to the latest current British standards Codes of Practice and recognised working practices.

All work and materials should comply with Health and Safety legislation.

All work and materials to be approved by the District Authority Building Control Officer.

All dimensions are in millimetres where explicitly shown otherwise.

The contractor should check and certify all dimensions as work proceeds and notify the architect of any discrepancies.

Do not scale off the drawings, if in doubt ask.

3 20070060P

Alan Kinder Associates
Town Planning and
Development Consultants
Burnley
Lancashire BB11 1JY
T: 01282 453938
F: 01282 453939
E: 01282 452875

ALAN KINDER
ASSOCIATES
TOWN PLANNING AND
DEVELOPMENT CONSULTANTS

Title: Site Plan
Moss Farm
Lower Lane
Longridge

Project No: PAU/05 DWG 02

Client: David and Richard Rainford

Date: 04.01.07

Amendments:

Drawn: UH

Scale: 1:500