



320070149P

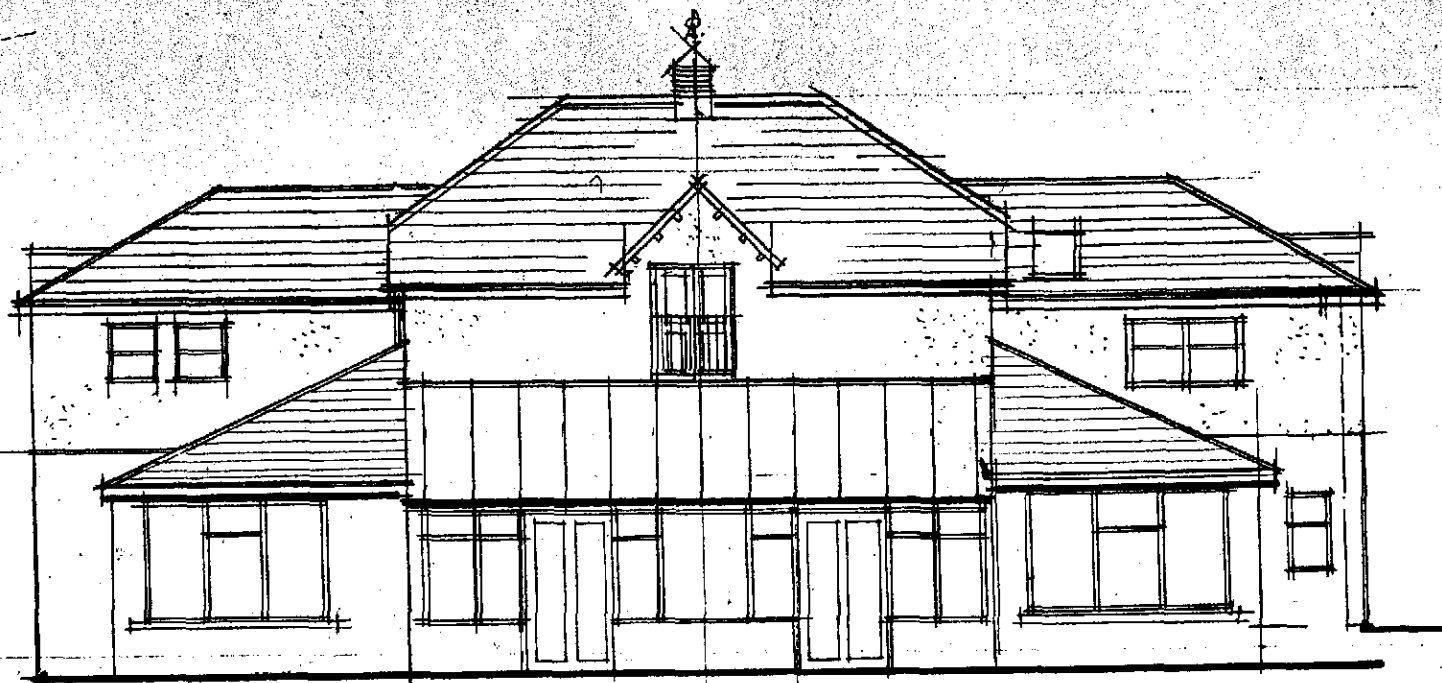


REAR ELEVATION

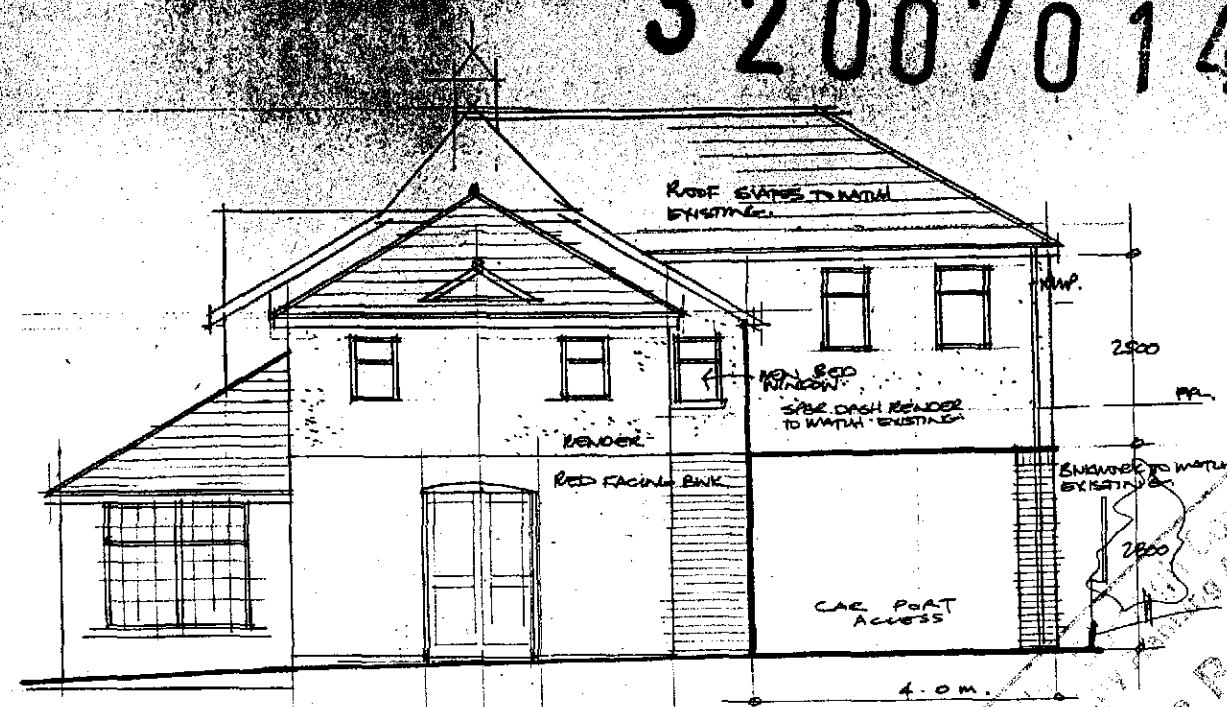


ROAD ELEVATION PROPOSE -

NEW
EXTENSION

Planning Refused
5 APR

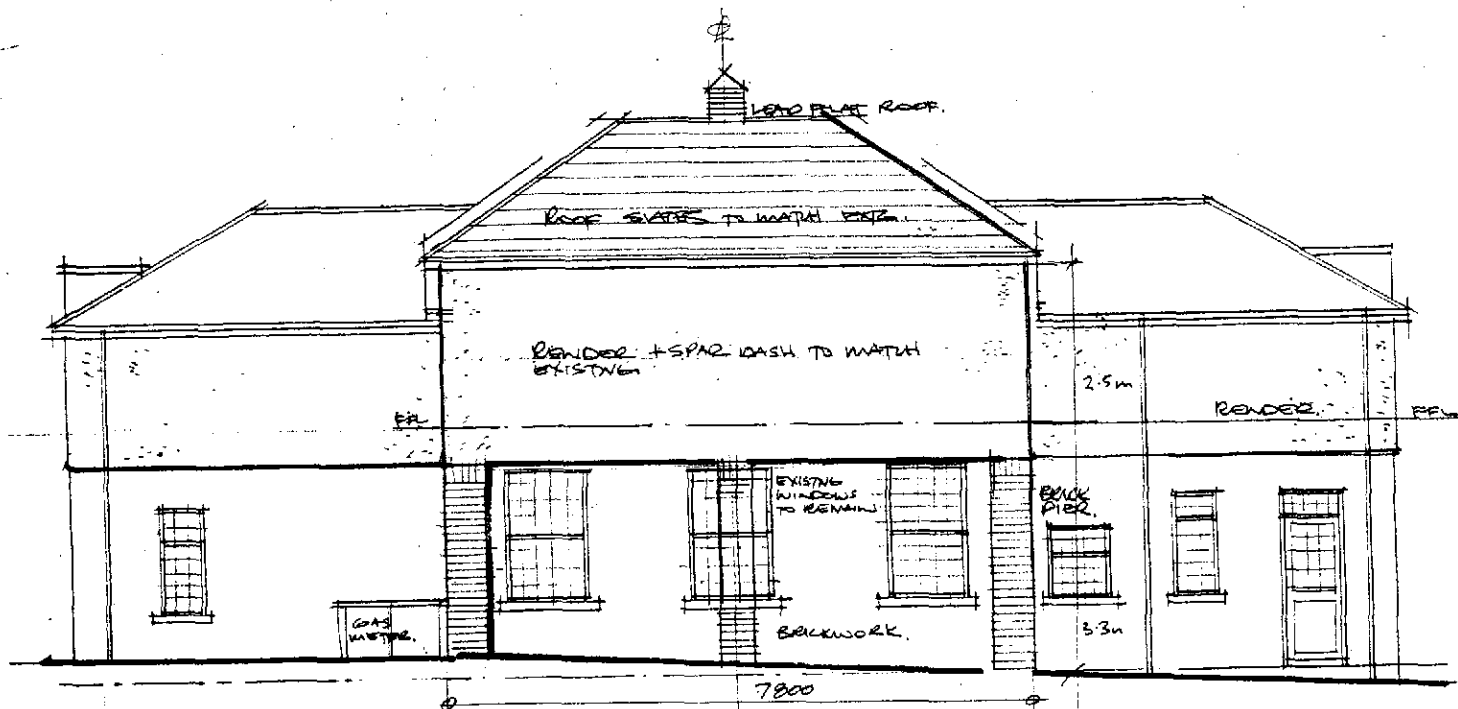

FRONT ELEVATION

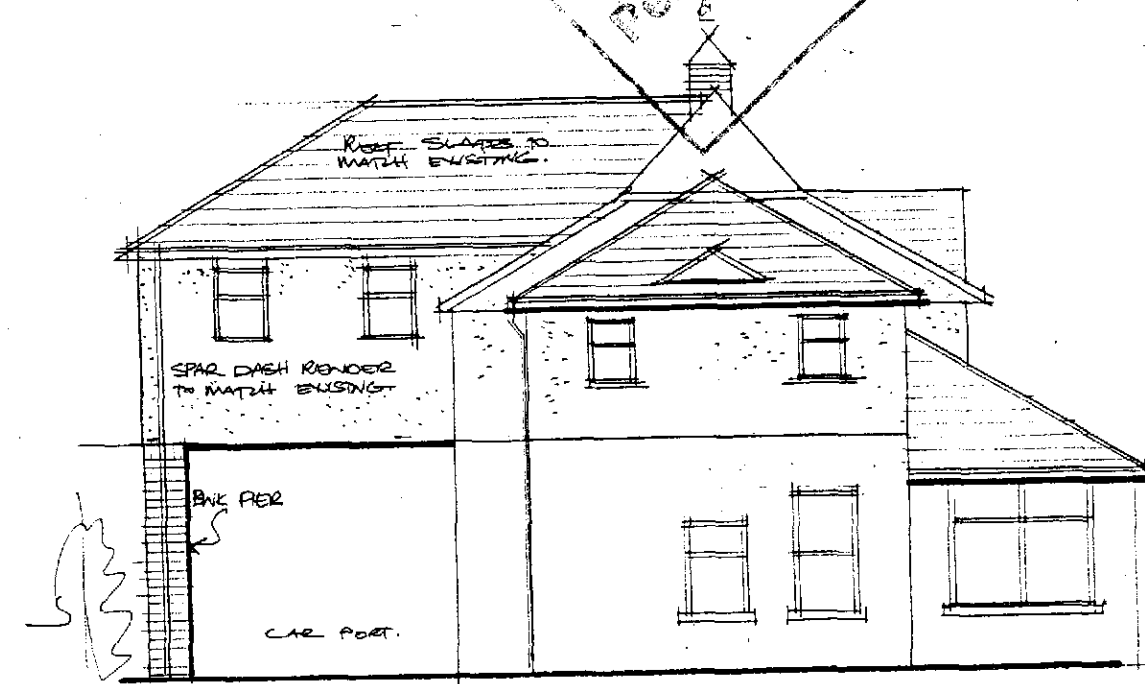

END ELEVATION

PROPOSED BEDROOM EXTENSION

THE COACH HOUSE, 39A CLITHEROE ROAD
WHAWEY


SCALE 1:100

PLANNING APPLICATION DRAWING - ADS

ELEVATION DRAWING 125-4



320070149P

FIRST FLOOR PLAN

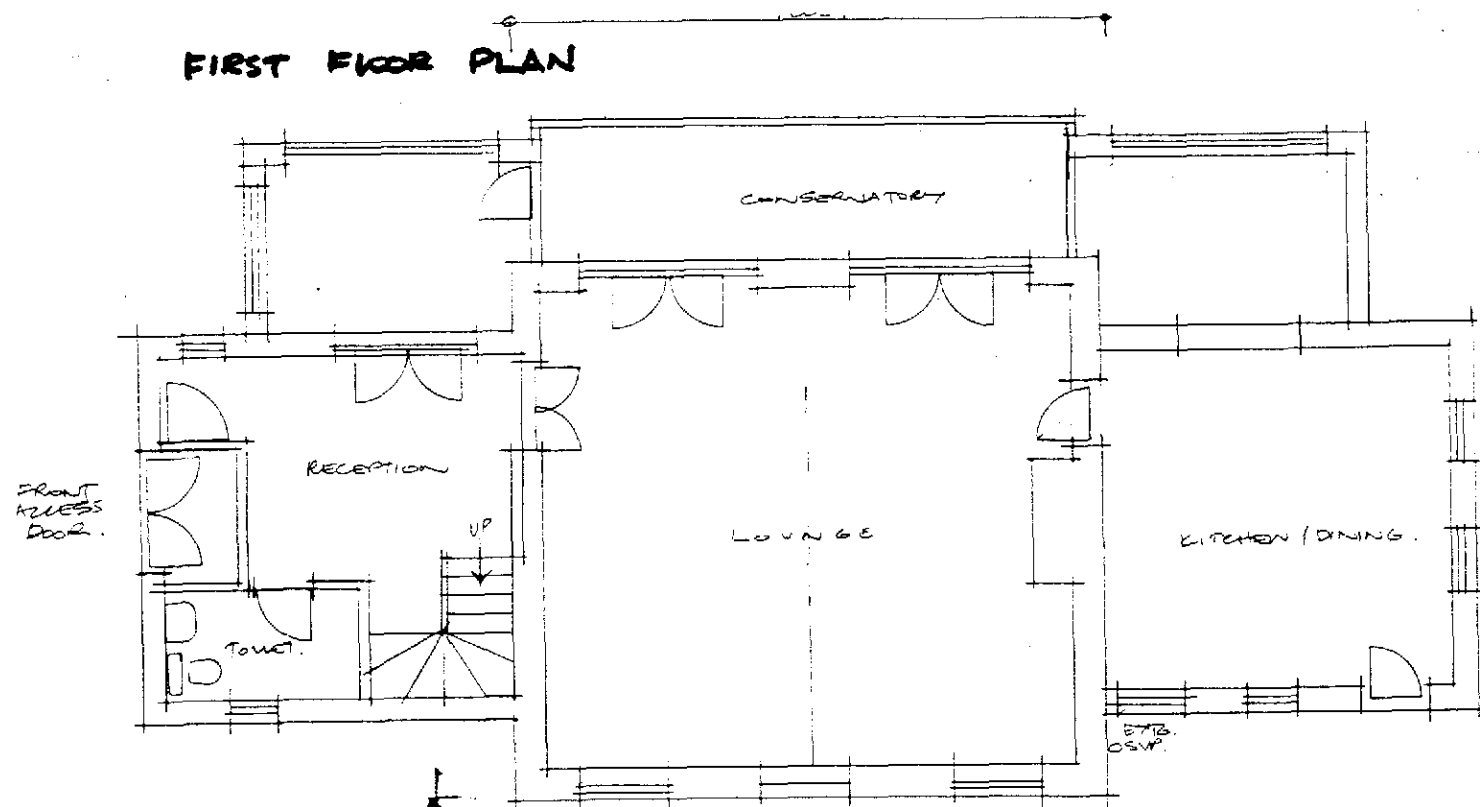

GROUND FLOOR PLAN

4.9m.

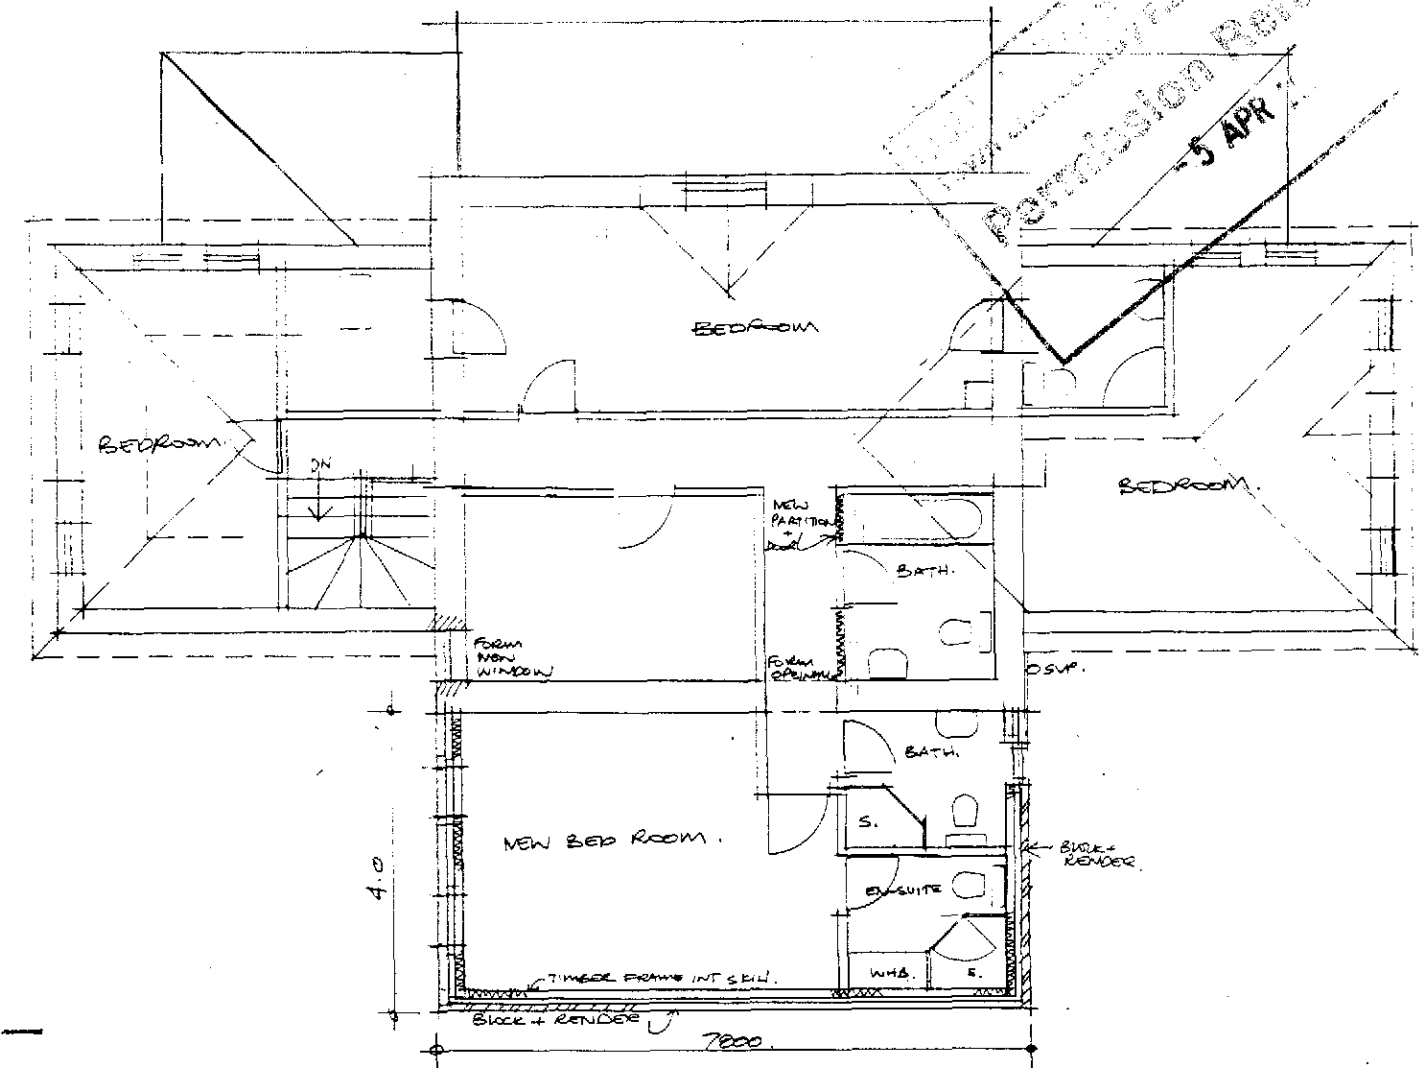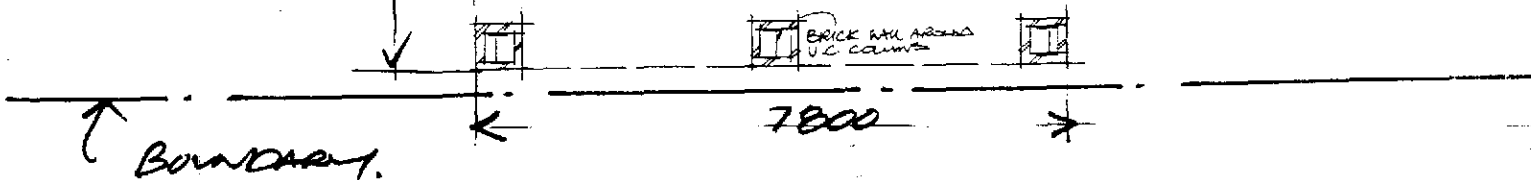

FIRST FLOOR PLAN

PROPOSED BEDROOM EXTENSION

THE COACH HOUSE, 39A CLITHEROE RD
WHAUDET, LAWNS.

PLANNING APPLICATION ORG. 125-3

SCALE 1:100

FEB/2007.

WHAUDET TOWN COUNCIL
PLANNING DEPARTMENT
PERMISSION REFUSED
15 APR 2007