


Proposed extension



Location Plan

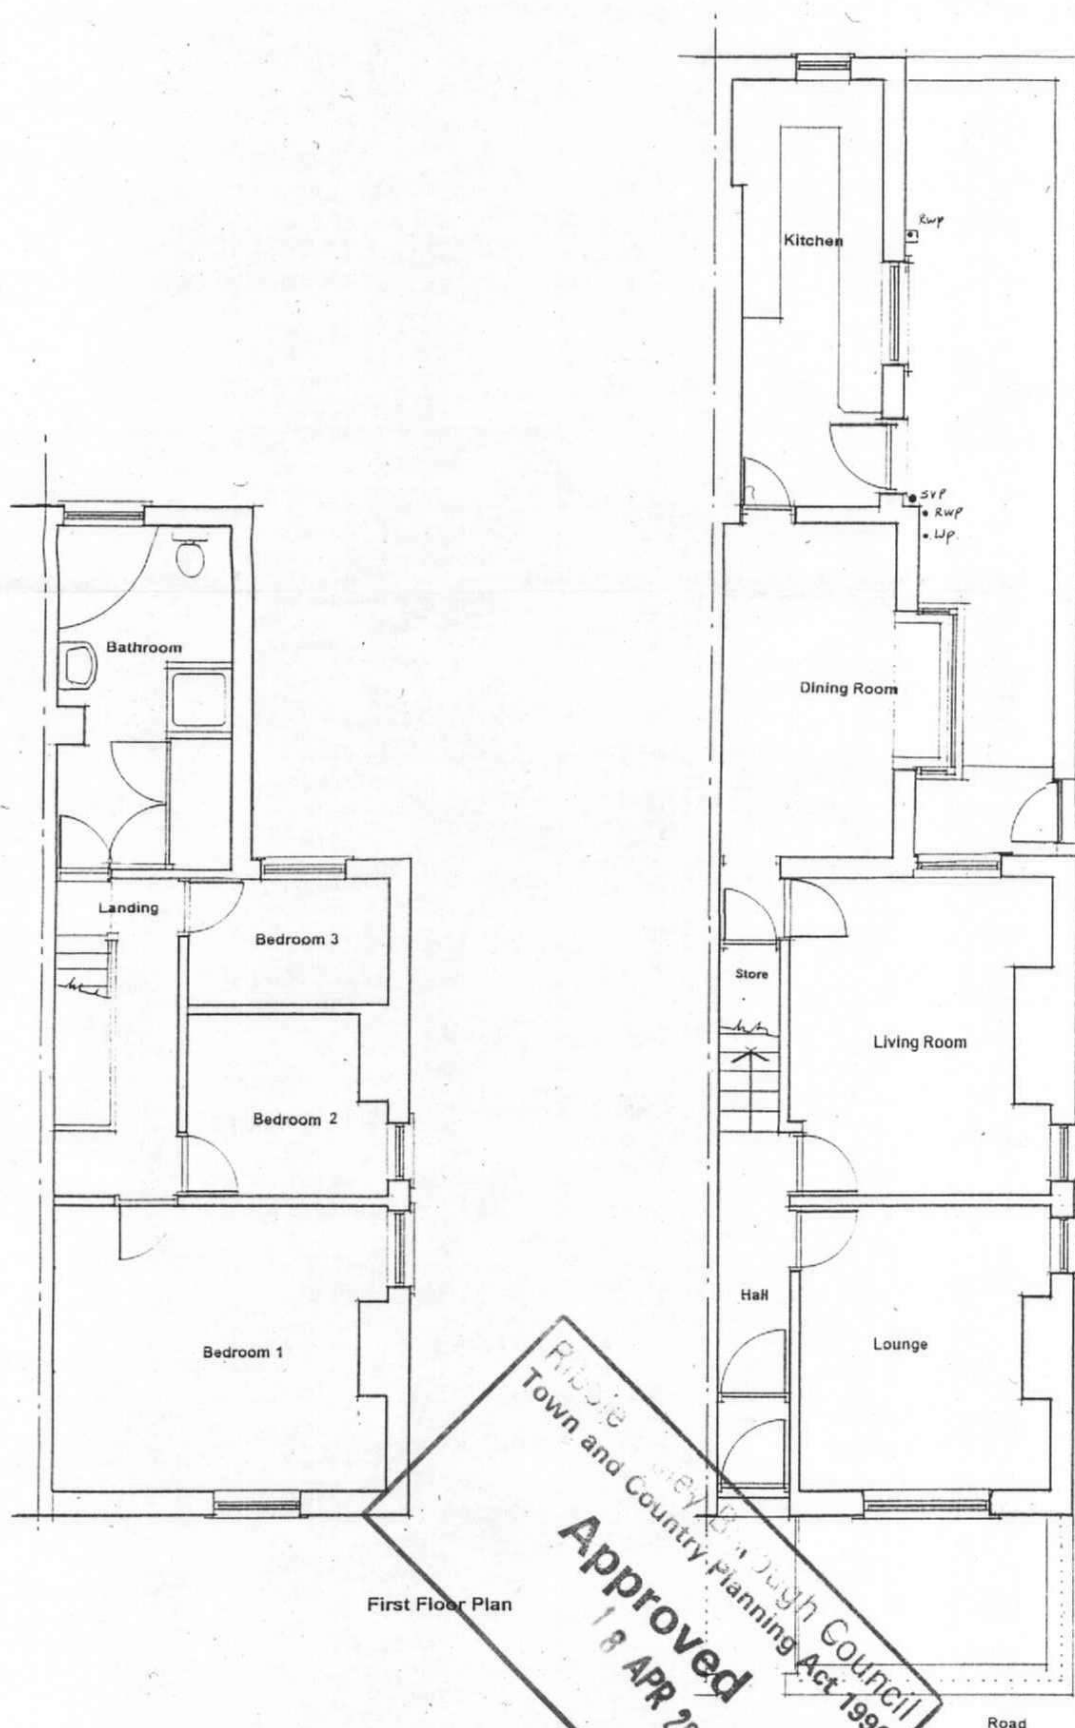

First Floor Plan

Ground Floor Plan

Existing Layout



320070250P

Jeff Marshall & Associates.
Architectural Designers & Surveyors.
Tel. 01200 440157


Project. Proposed modifications
at 19 Chester Avenue
Clitheroe
Title. Location Plan
Existing Layout

Scale. 1:2500
1:100
Date. / /


No. 275/1/1

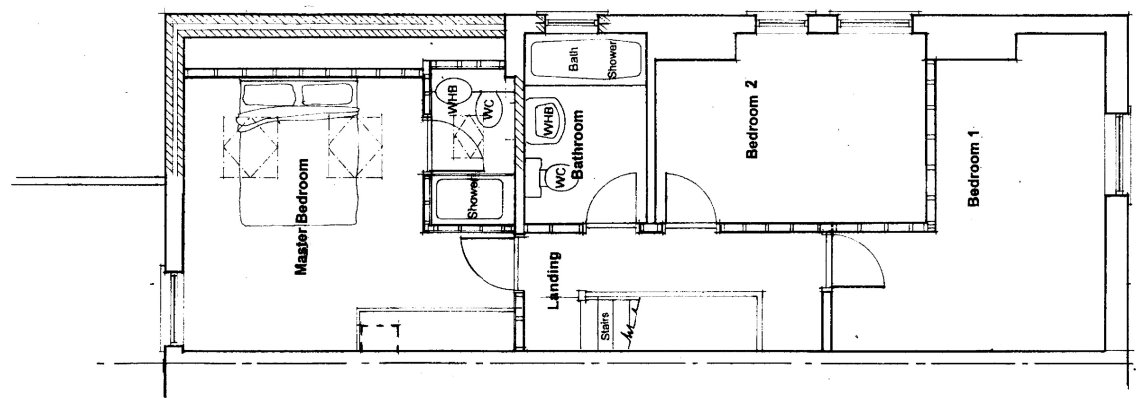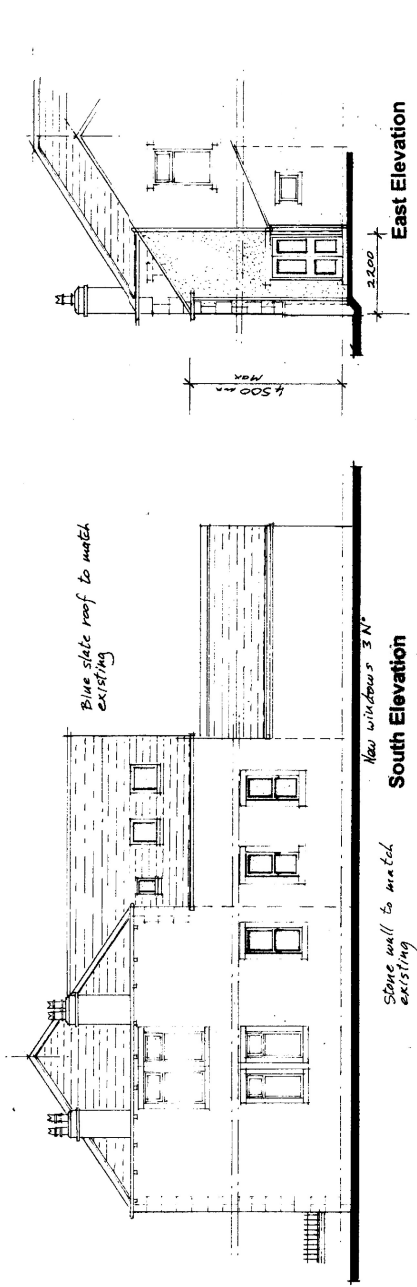

First Floor Plan

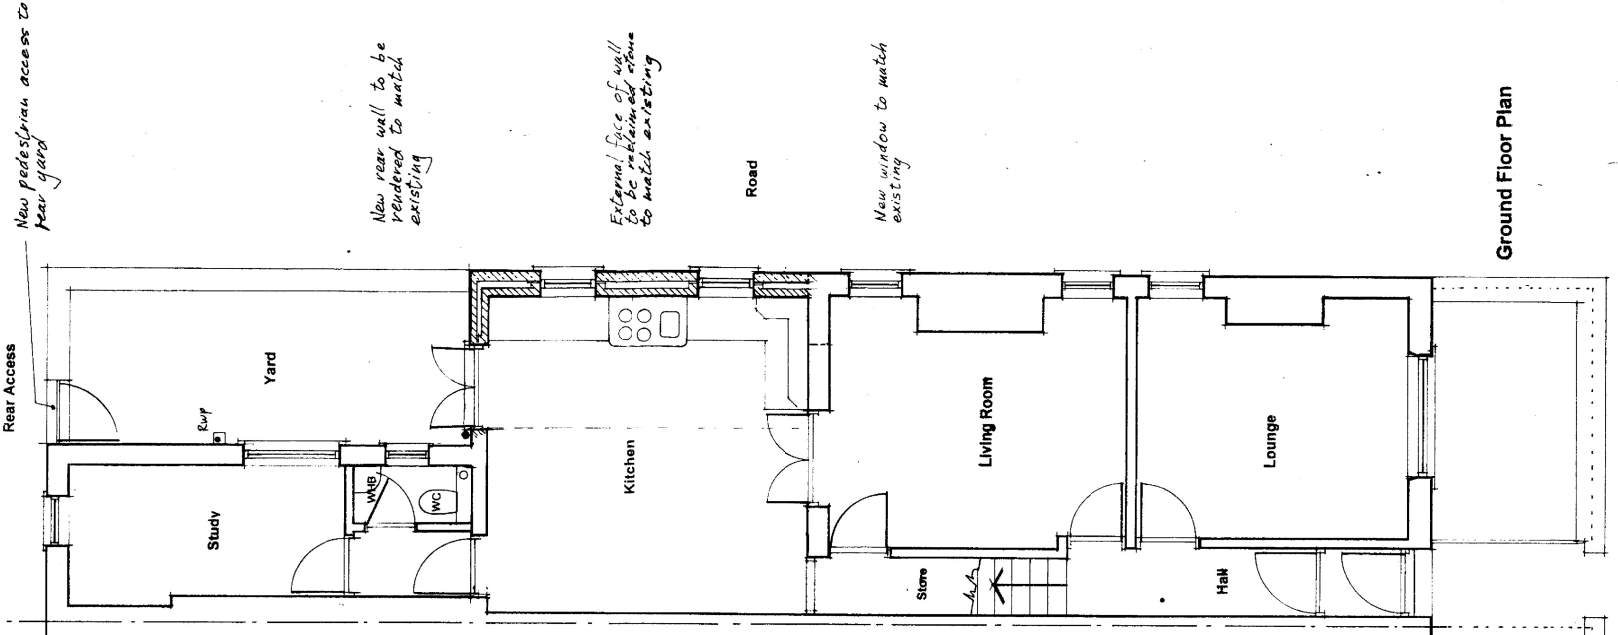

Ground Floor Plan

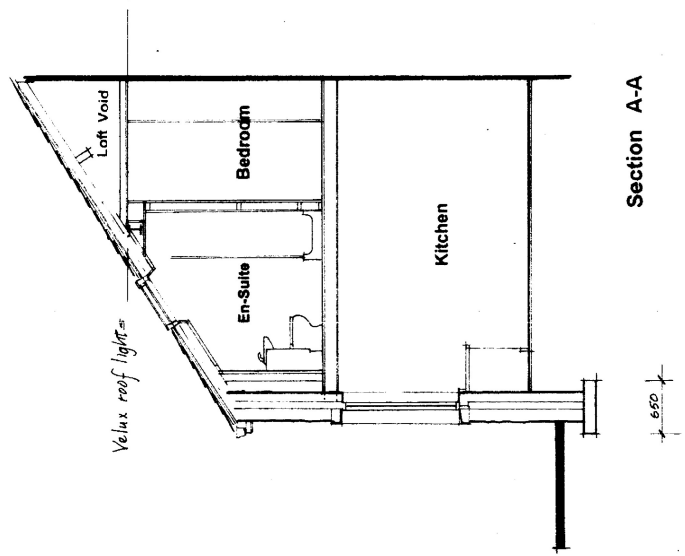

Section A-A

320070250P



Jeff Marshall & Associates
Architectural Designers and Surveyors,
Swindenhurst Barn, Back Lane, Grindleton,
Nr. Clitheroe, Lancs. BB7 4RW
Tel. 01200 440157

Project Proposed two storey extension
to the rear

Client Mr F Brown
19 Chester Avenue Clitheroe

Title Scheme

Scale 1:50 Date 14/07/07 Dm, JMa

Rev. 27/5/12