





FRONT ELEVATION




REAR ELEVATION

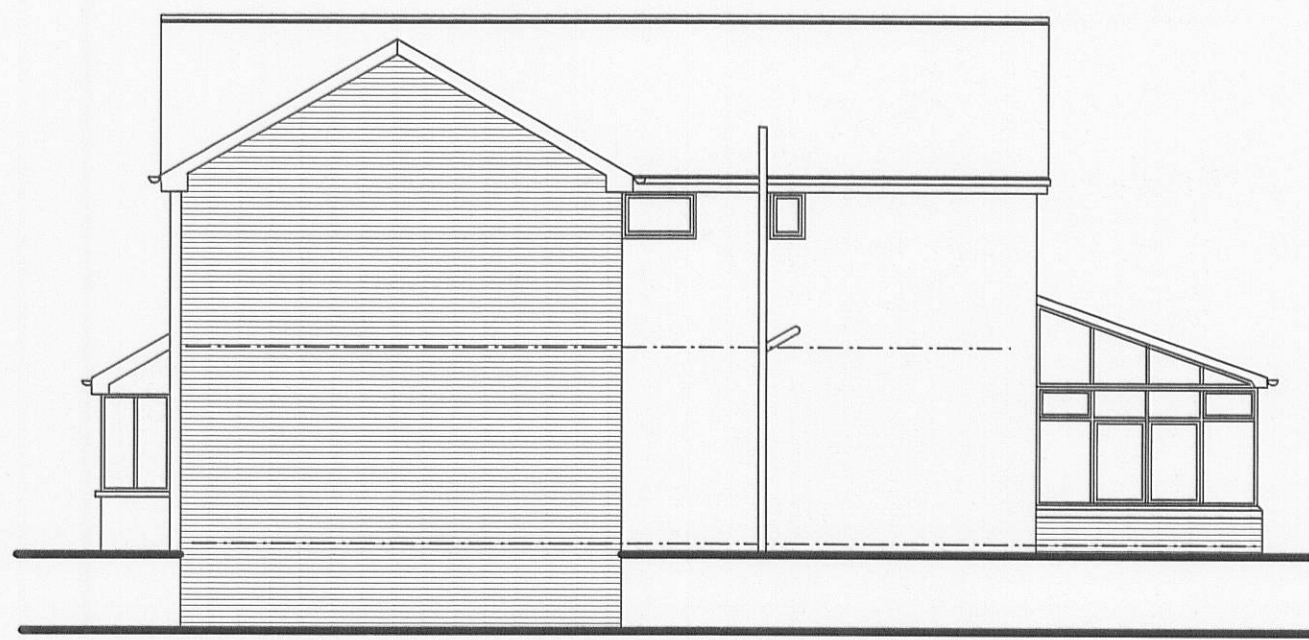


ELEVATION from No. 78.

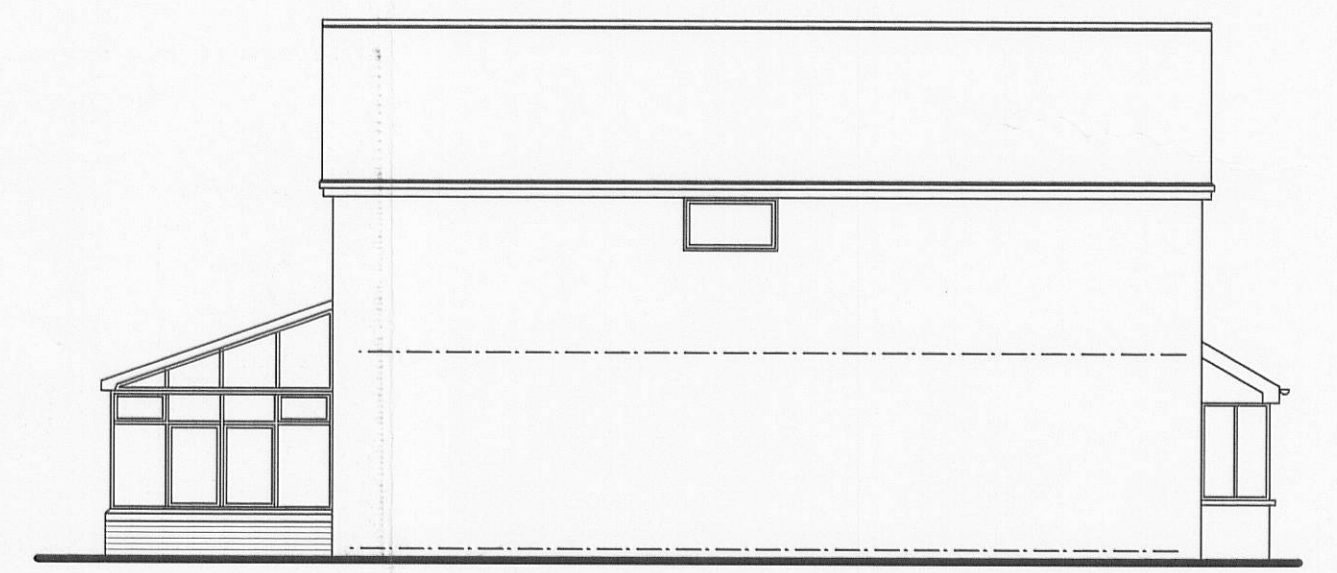

ELEVATION from No. 82

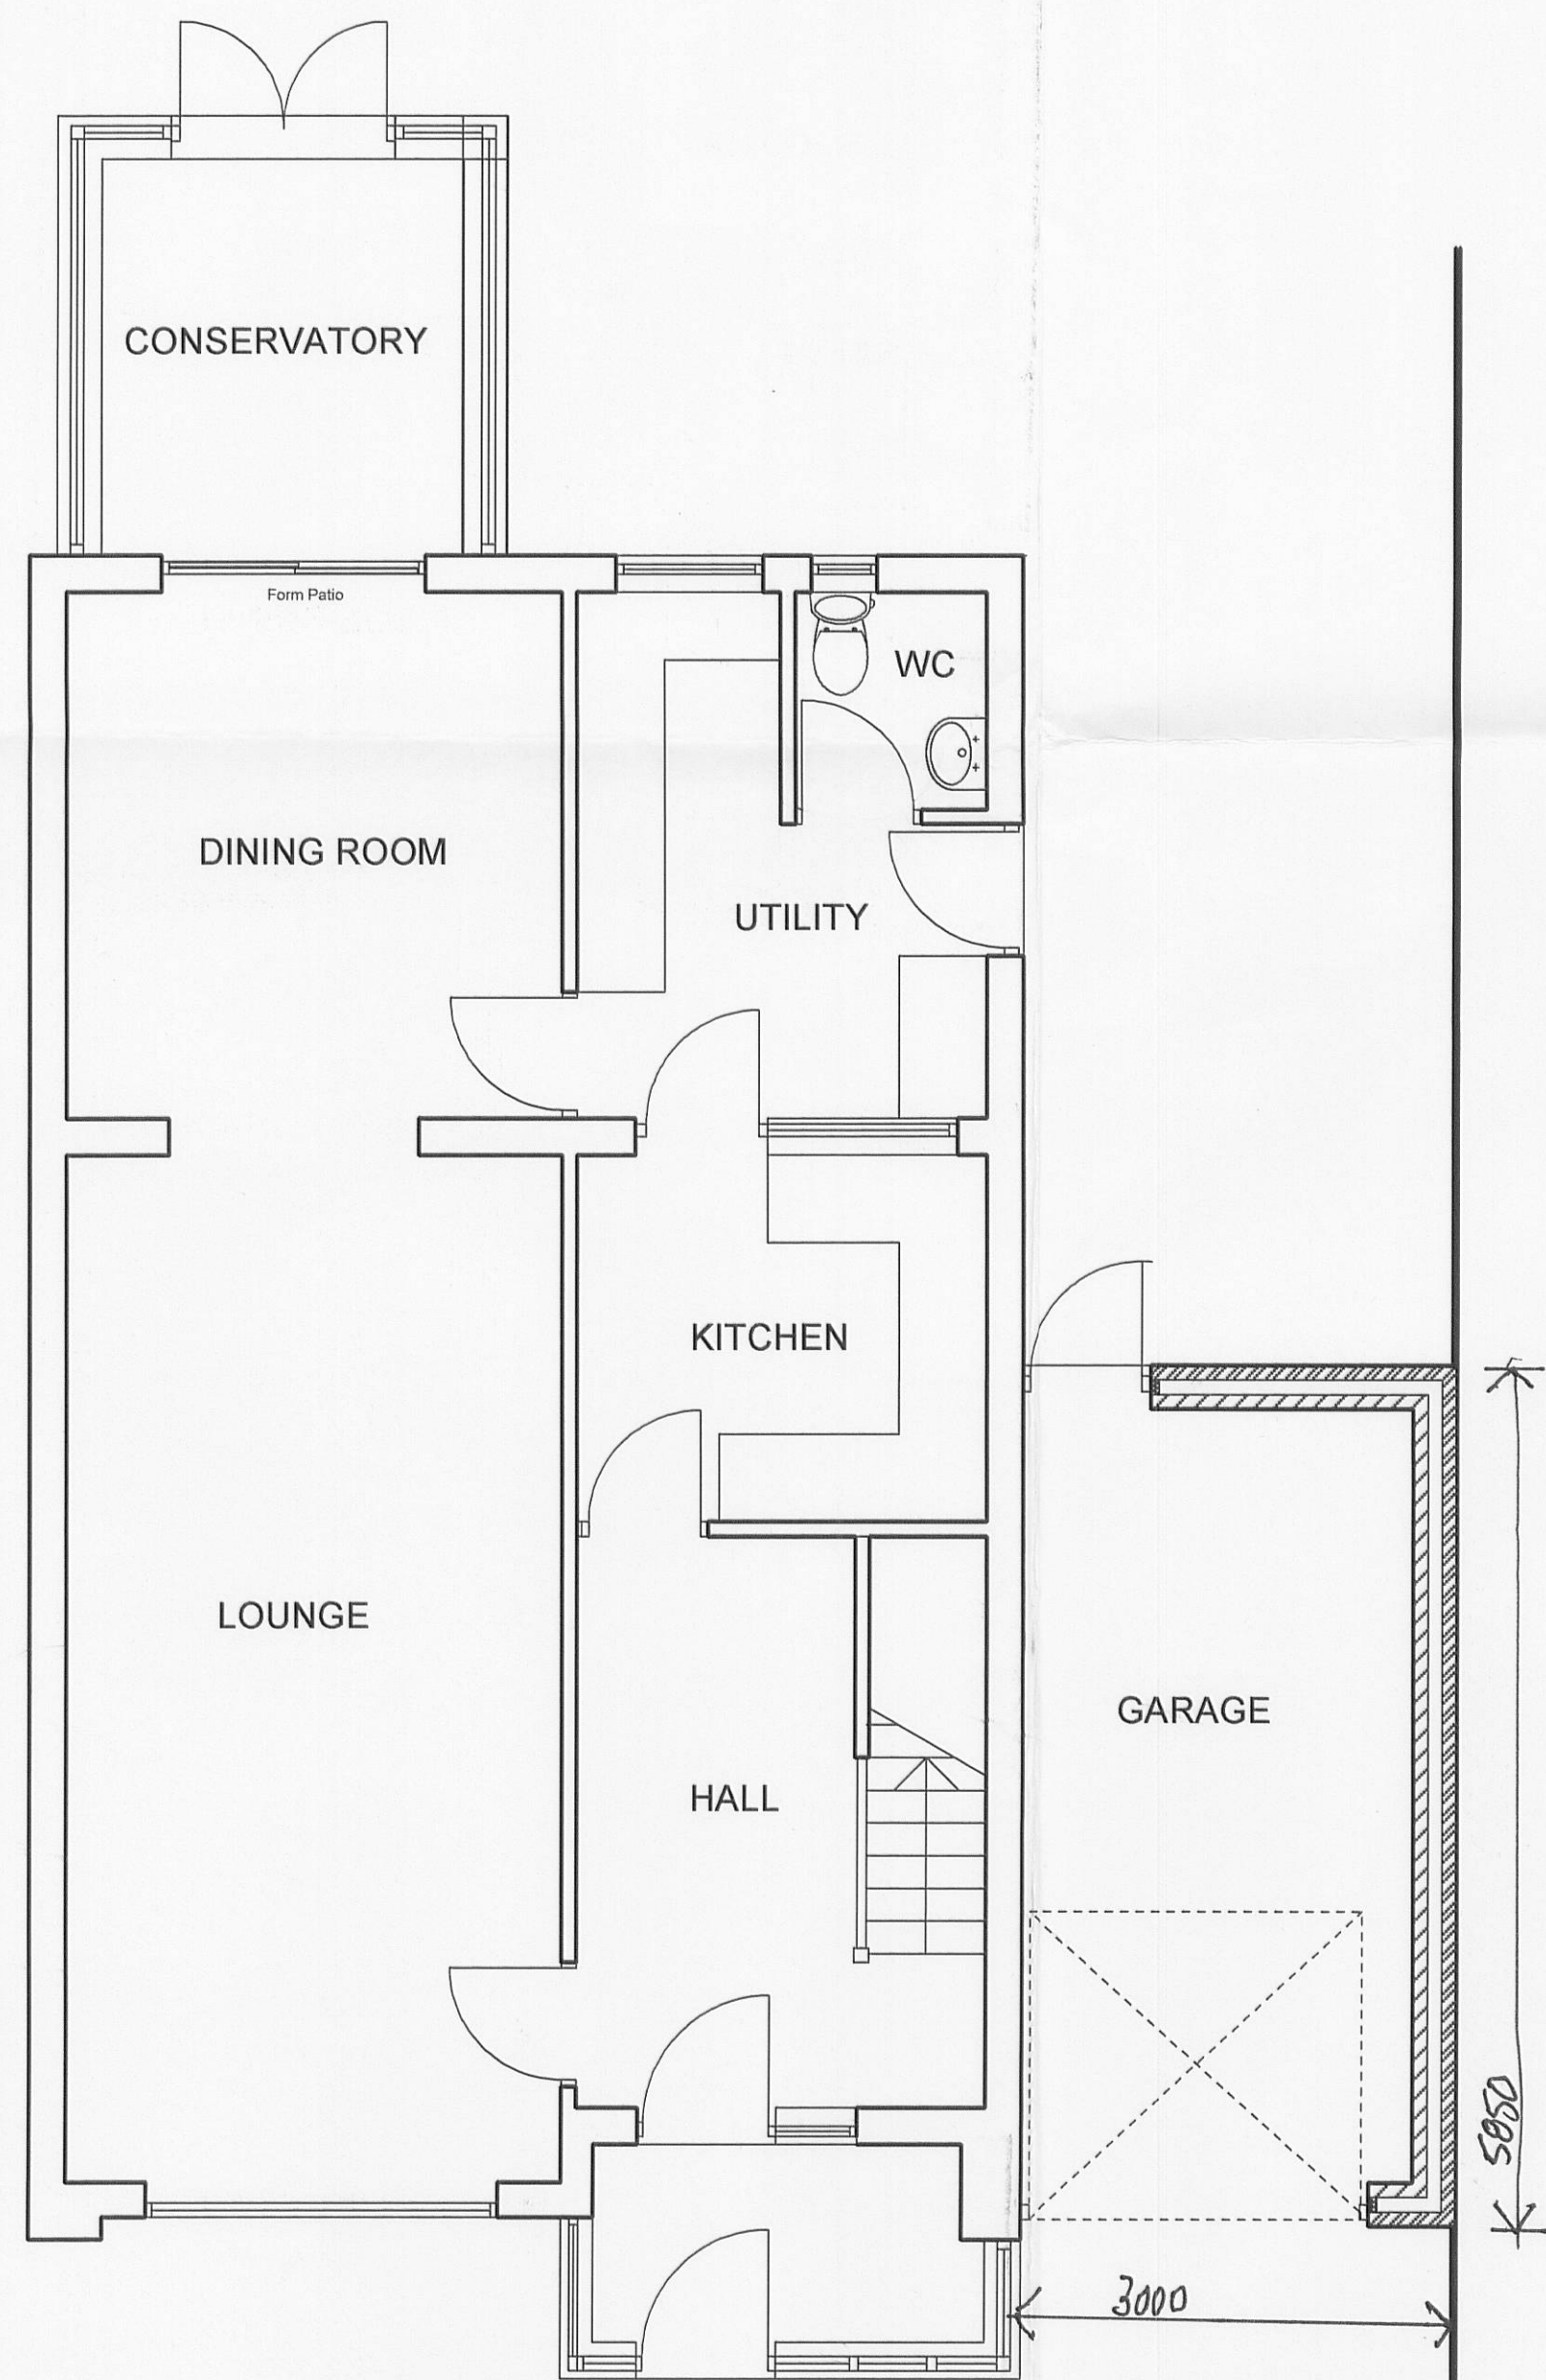

GROUND FLOOR PLAN

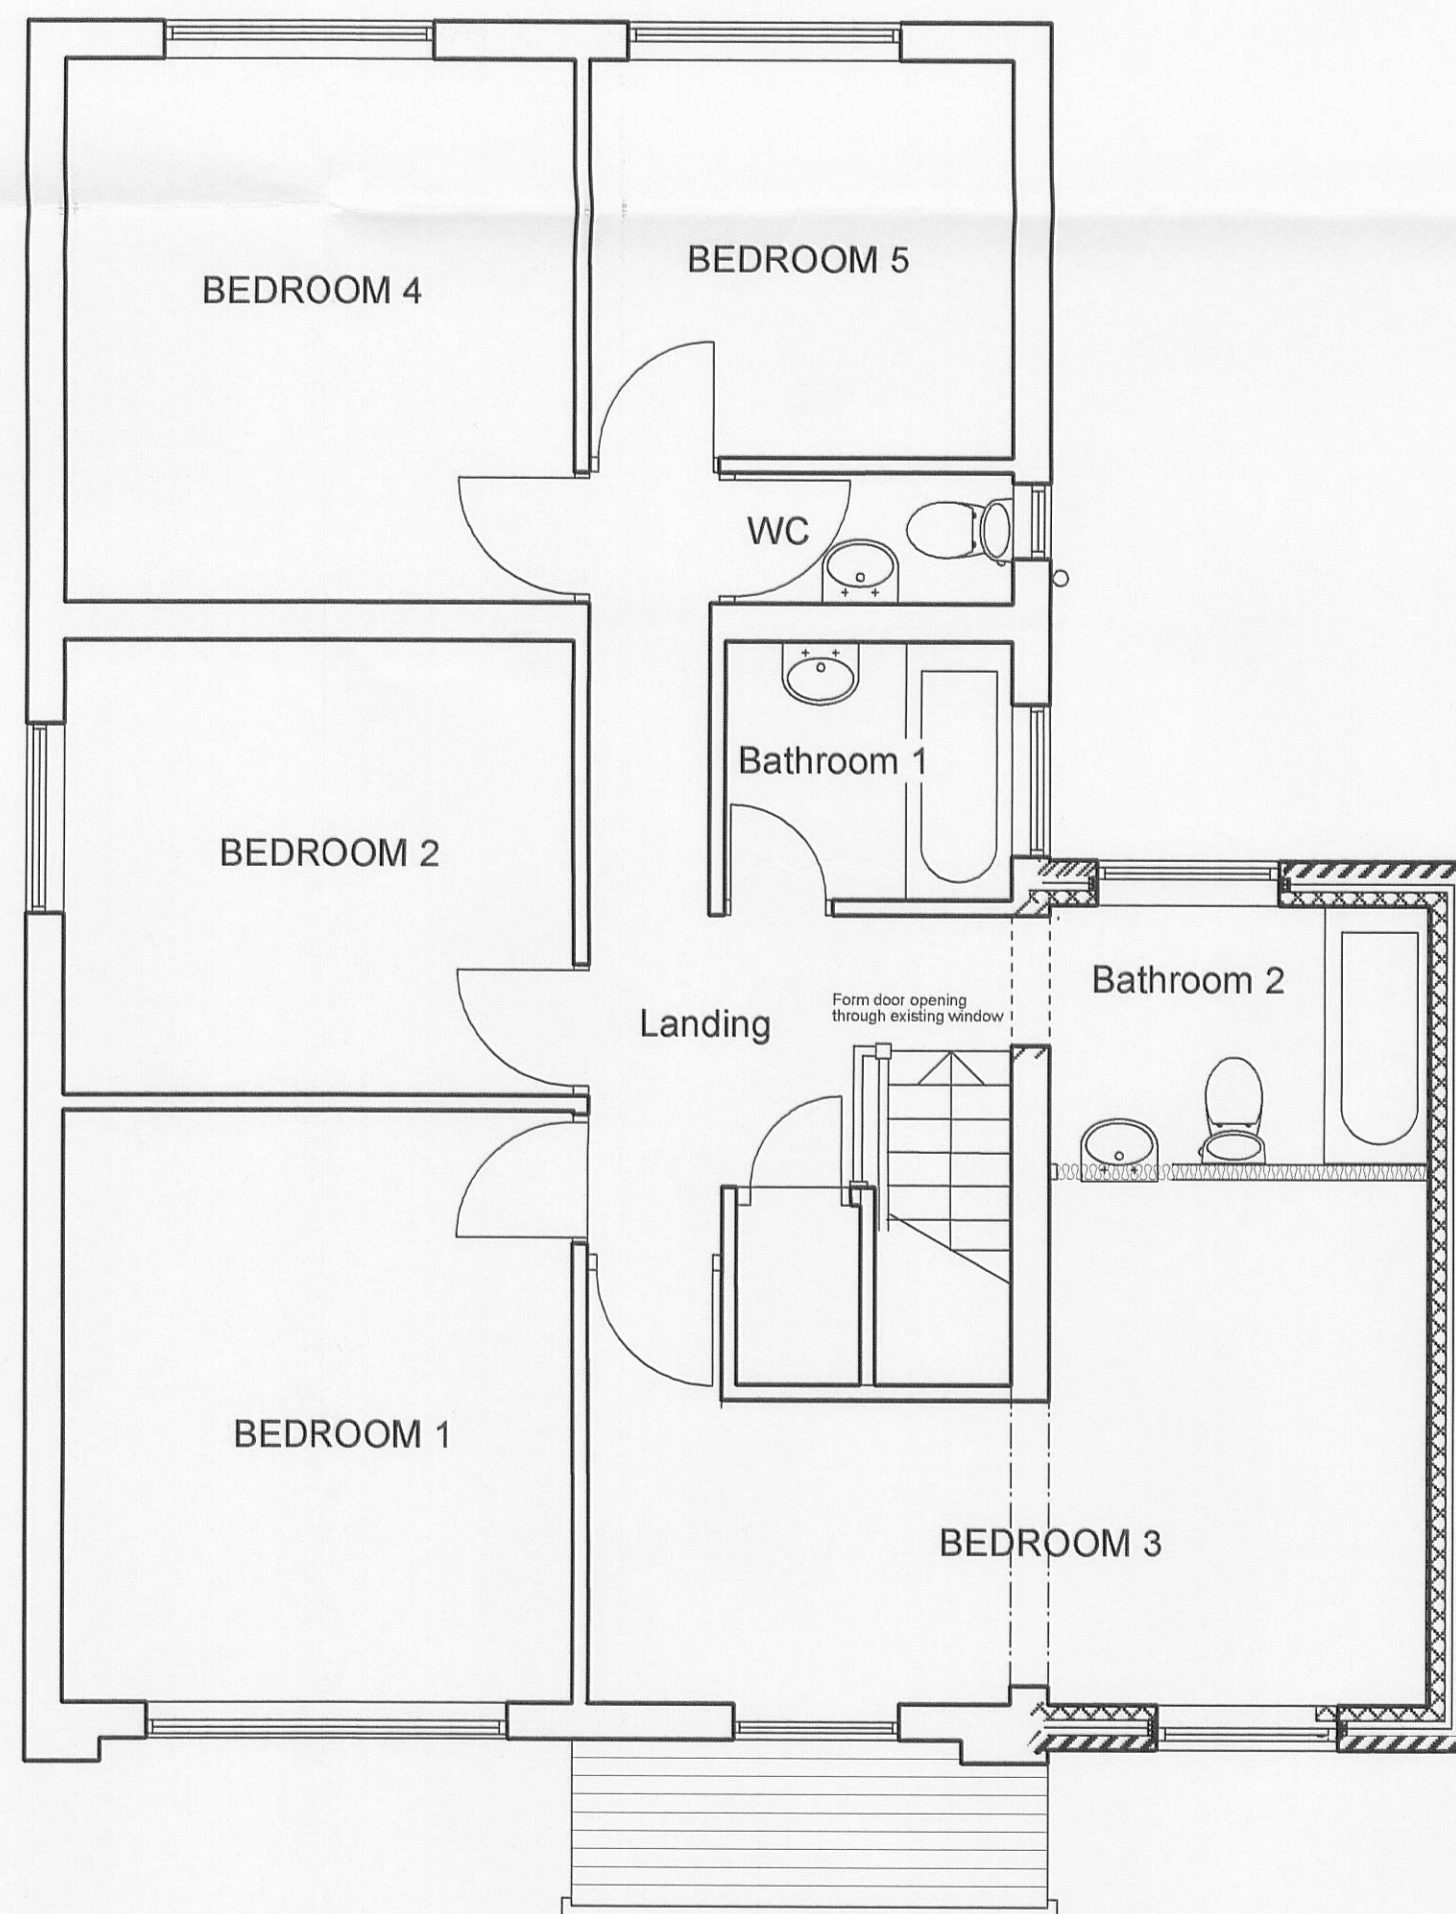

FIRST FLOOR PLAN

320070

PROPOSED LAYOUT

PROPOSED EXTENSION AT
80, DURHAM ROAD, WILPSHIRE,
BLACKBURN. BB1 9NH for
Mr and Mrs. B WARD.

Scale 1:50

APRIL 2007

DRAWING No.513/2