

ALL MEASUREMENTS IN MM - DO NOT SCALE - IF IN DOUBT ASK

LEGEND




EAST ELEVATION



WEST ELEVATION



NORTH ELEVATION

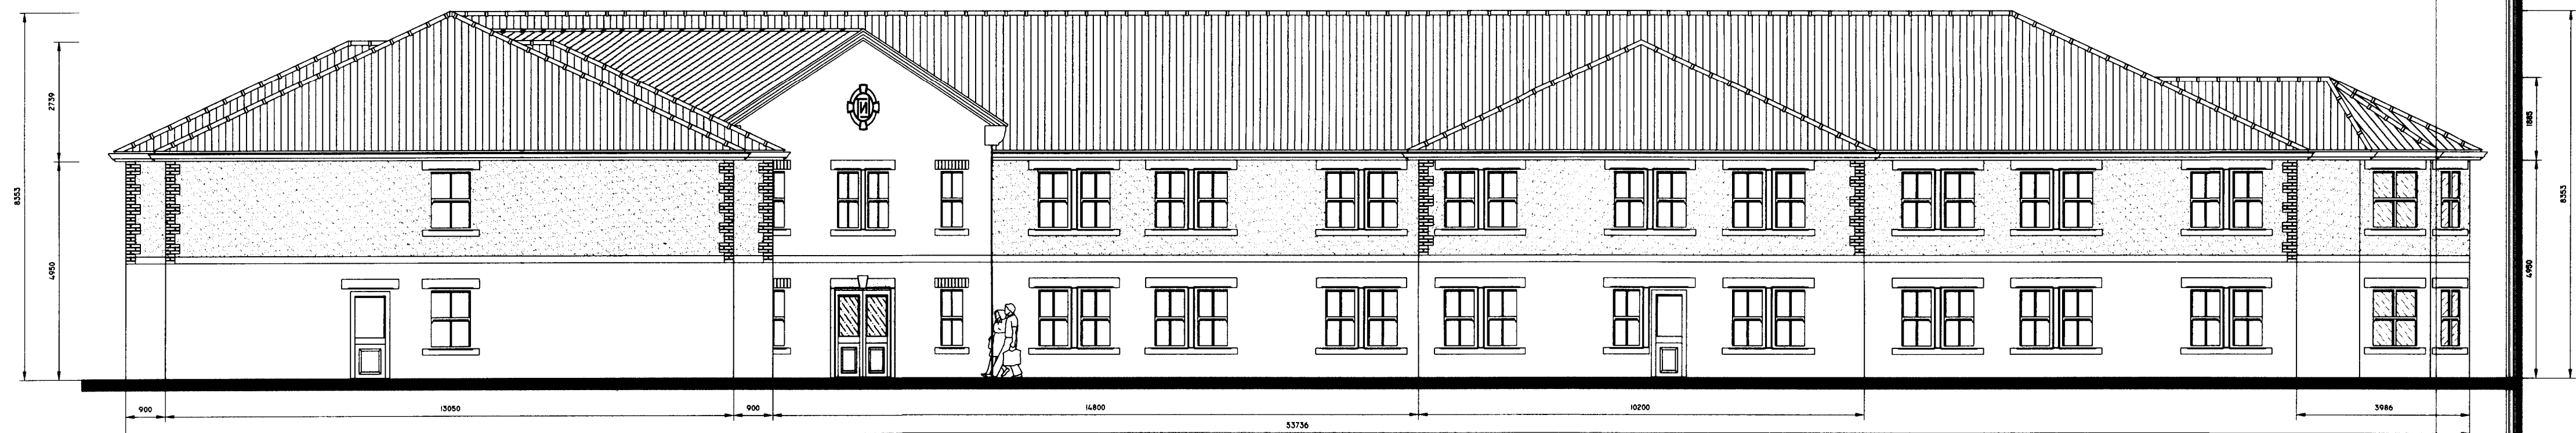


SOUTH ELEVATION

320070368P

REV	DATE	DETAILS OF AMENDMENTS	DRAWN
A	19/04/07	EXTERNAL DIMENSIONS ADDED	POB

REVISIONS

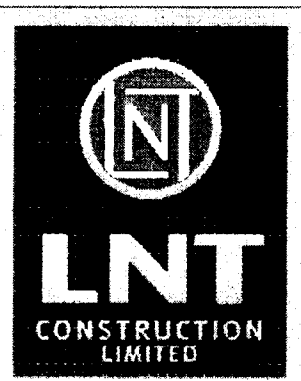

LNT CONSTRUCTION LTD
2150 CENTURY WAY
THORPE PARK
LEEDS
LS15 8ZB
TEL: 0113 3900 500
TEL: 0113 3900 501



SITE FORMER FELLVIEW CAREHOME
BARN ACRE ROAD
LONGRIDGE - PR3 2PE

TITLE ELEVATIONS
PROPOSED ELEVATIONS

SCALE	1:100 @ A1	DATE	05/04/07
DRAWN	RJG	DWG NO.	LON64-02 A
DRAWING STATUS			
FEASIBILITY	PLANNING SUBMISSION		
PLANNING APPROVAL	REGULATION SUBMISSION		
REGULATION APPROVAL	CONSTRUCTION ISSUE		
CHECKED BY	DATE		