





Proposed Front Elevation

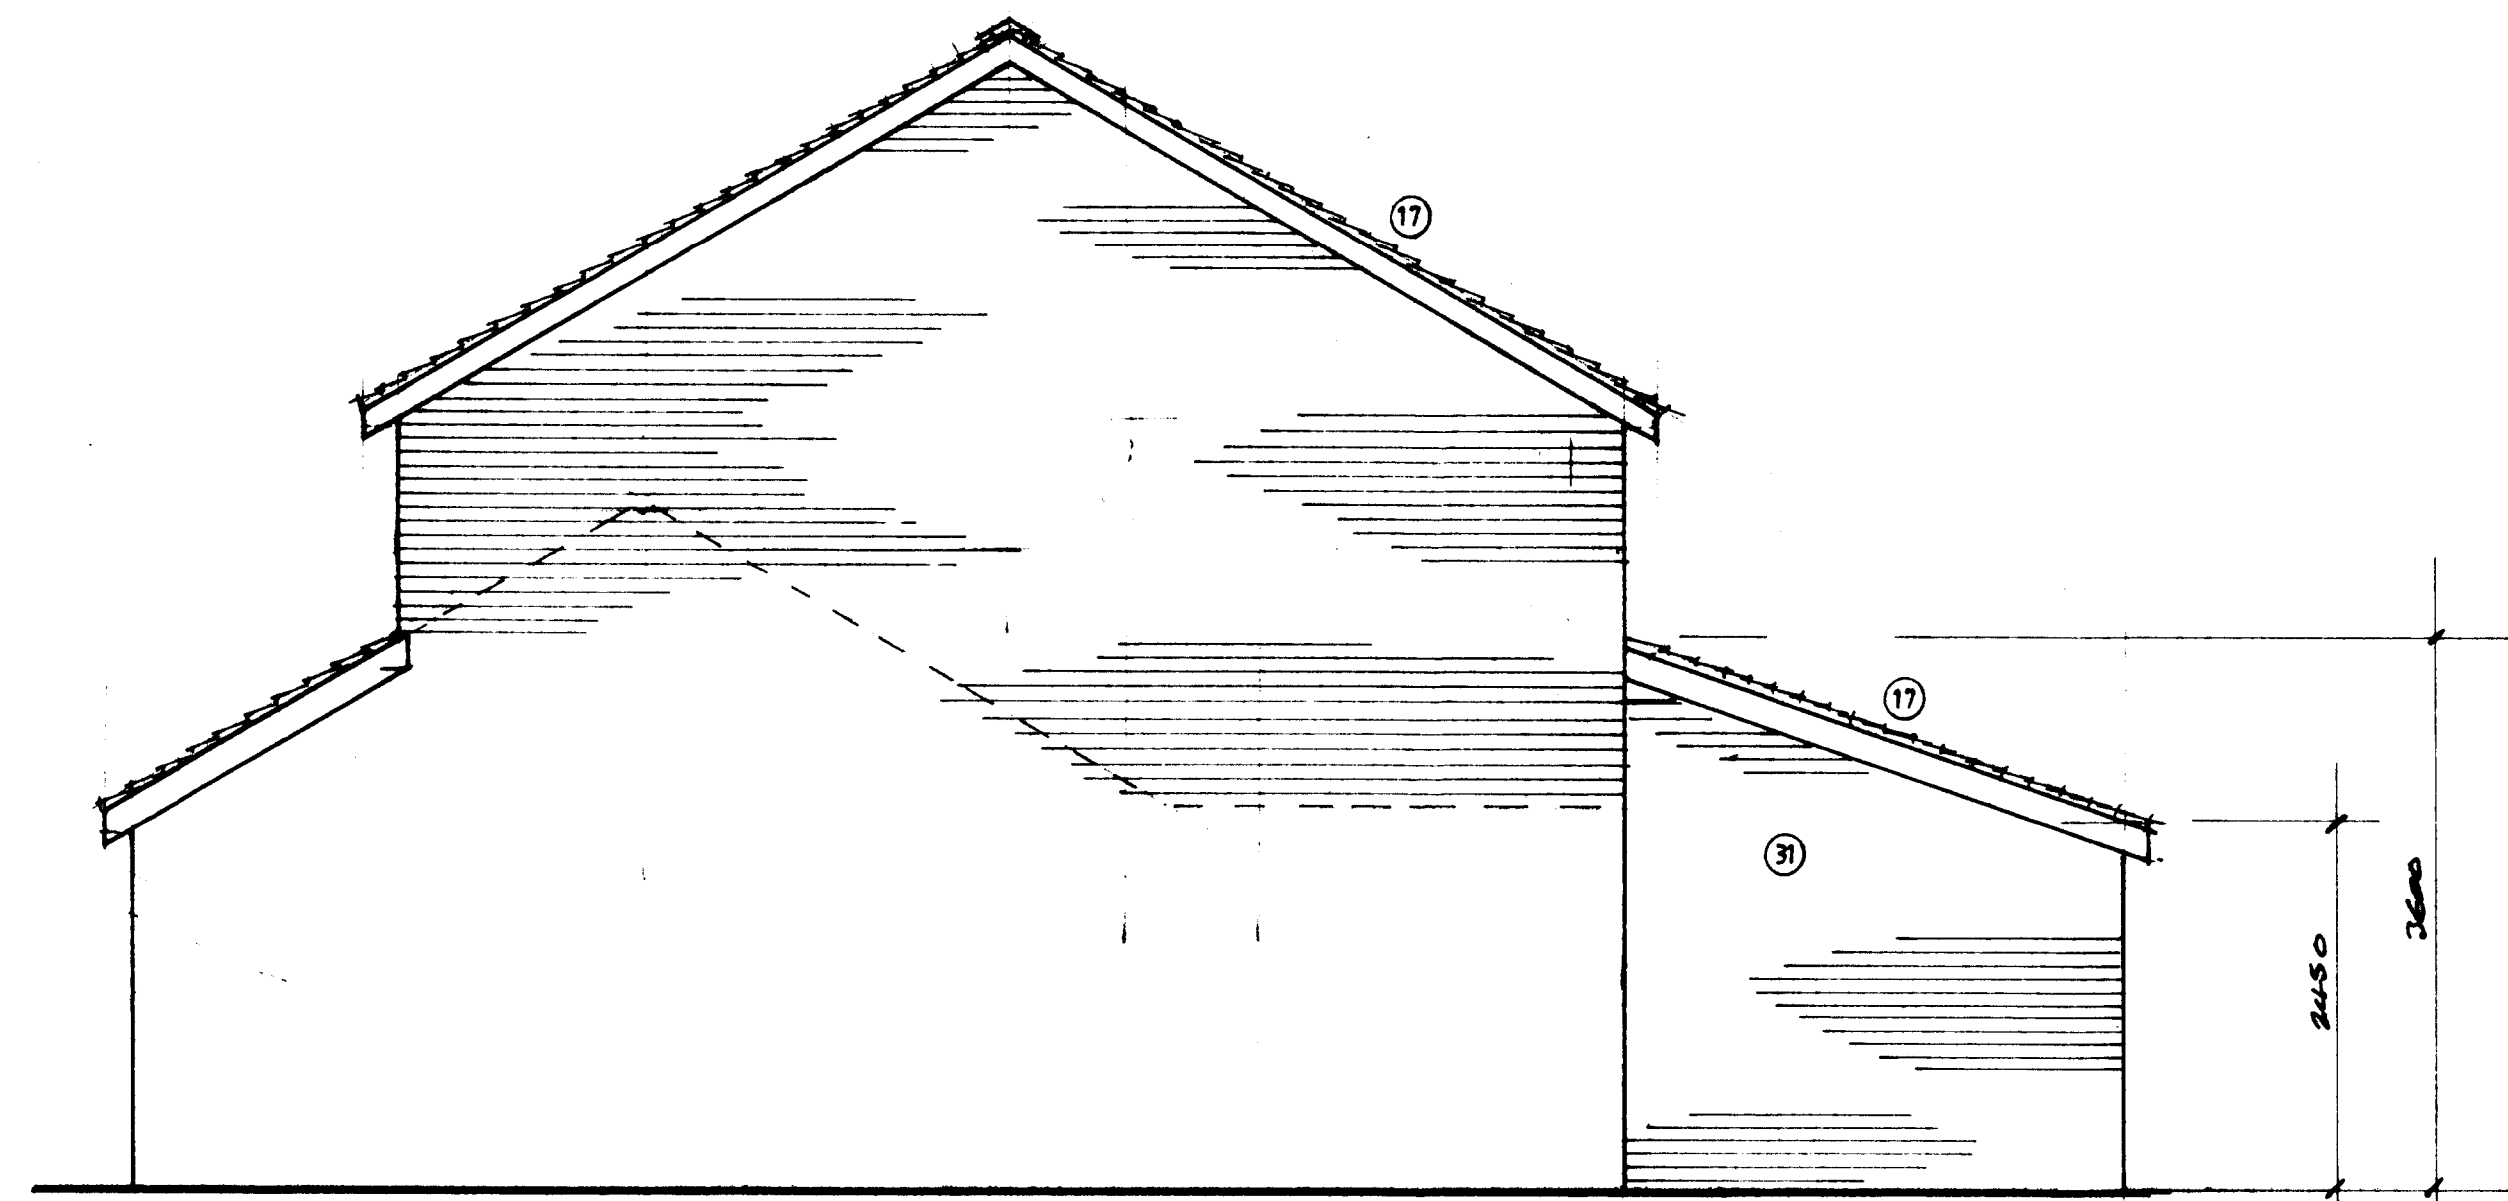

Proposed Side Elevation



Proposed Rear Extension

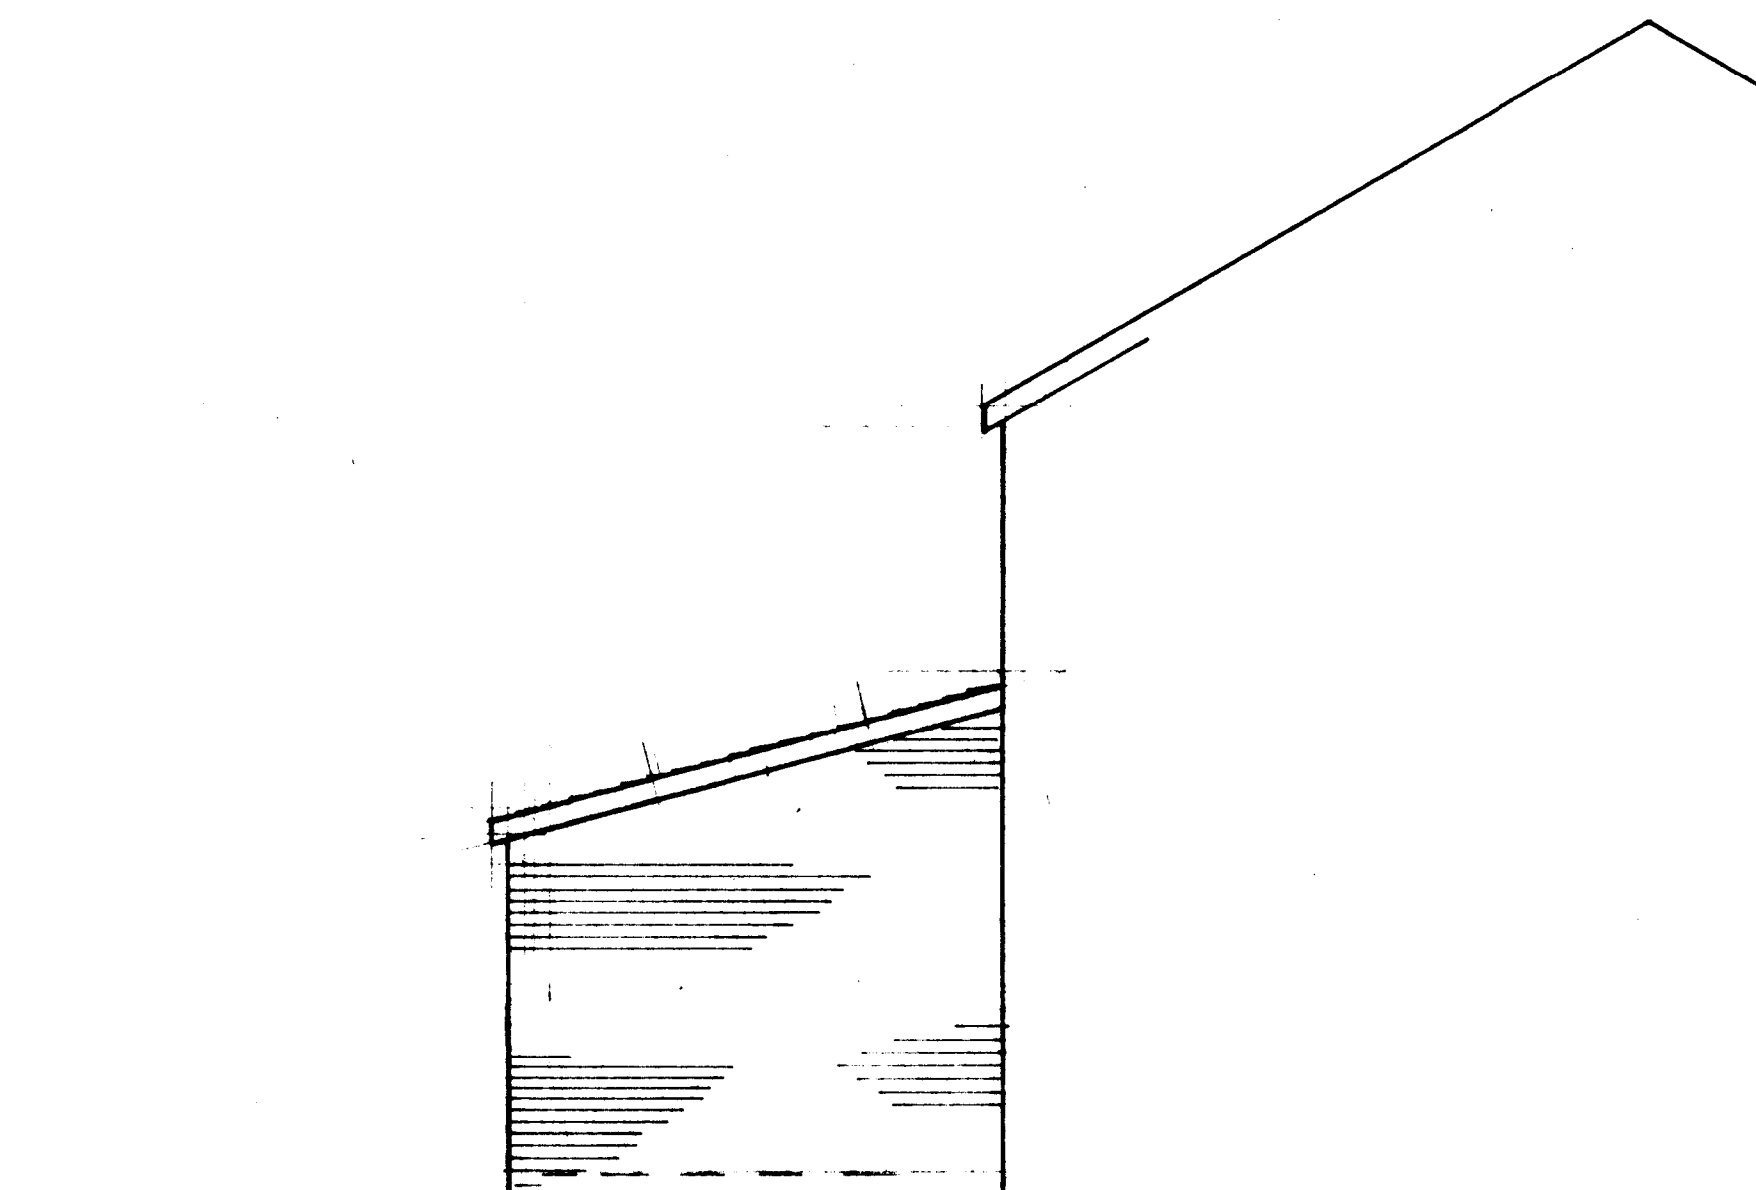

Proposed Side Extension

320070495P

S.J. Bialecki Limited Building Surveyors
Scale 1:50
Drawing no 6005
Proposed Elevations
Proposed First Floor Extension And Rear Extension At 1½ Chestnut Crescent Barrow