



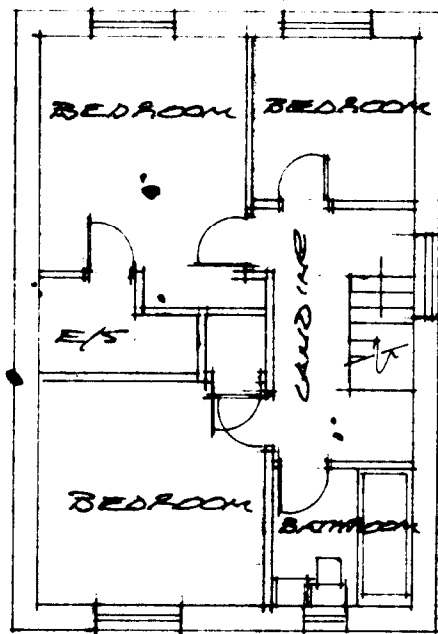


EXISTING FIRST FLOOR




EXISTING FRONT ELEVATION

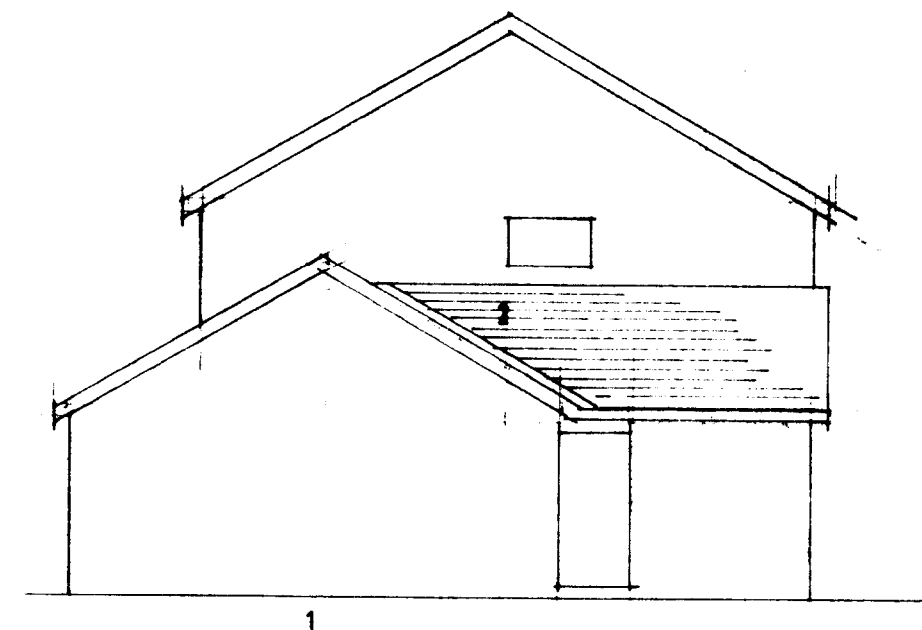


EXISTING SIDE ELEVATION

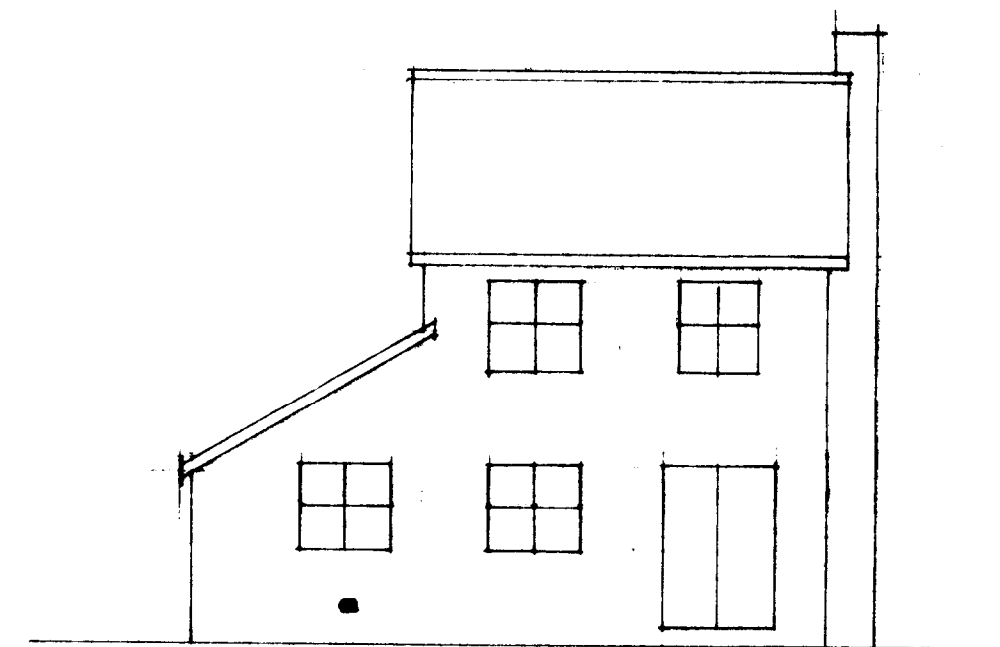


EXISTING REAR ELEVATION

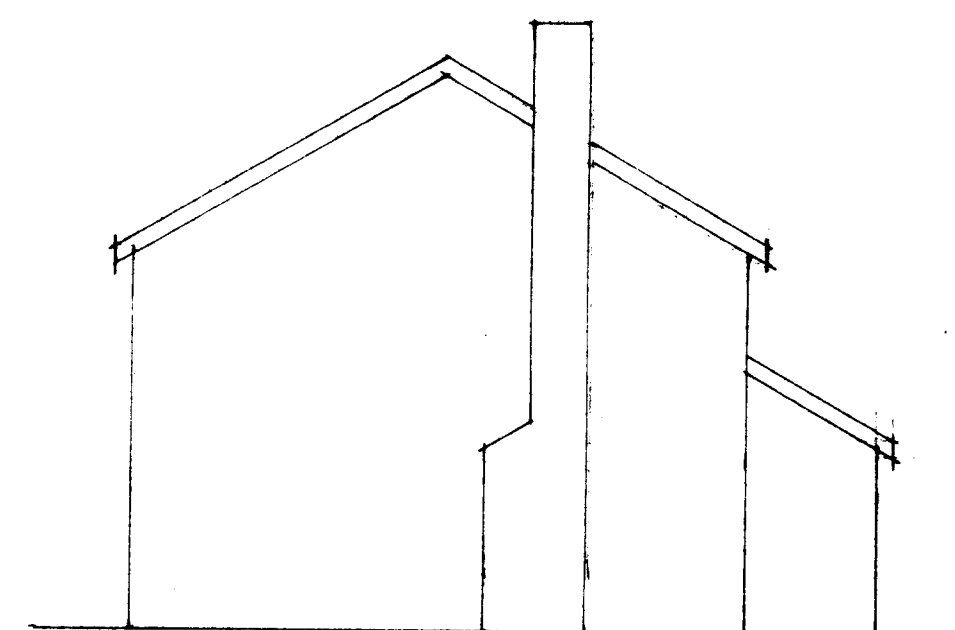

EXISTING SIDE ELEVATION

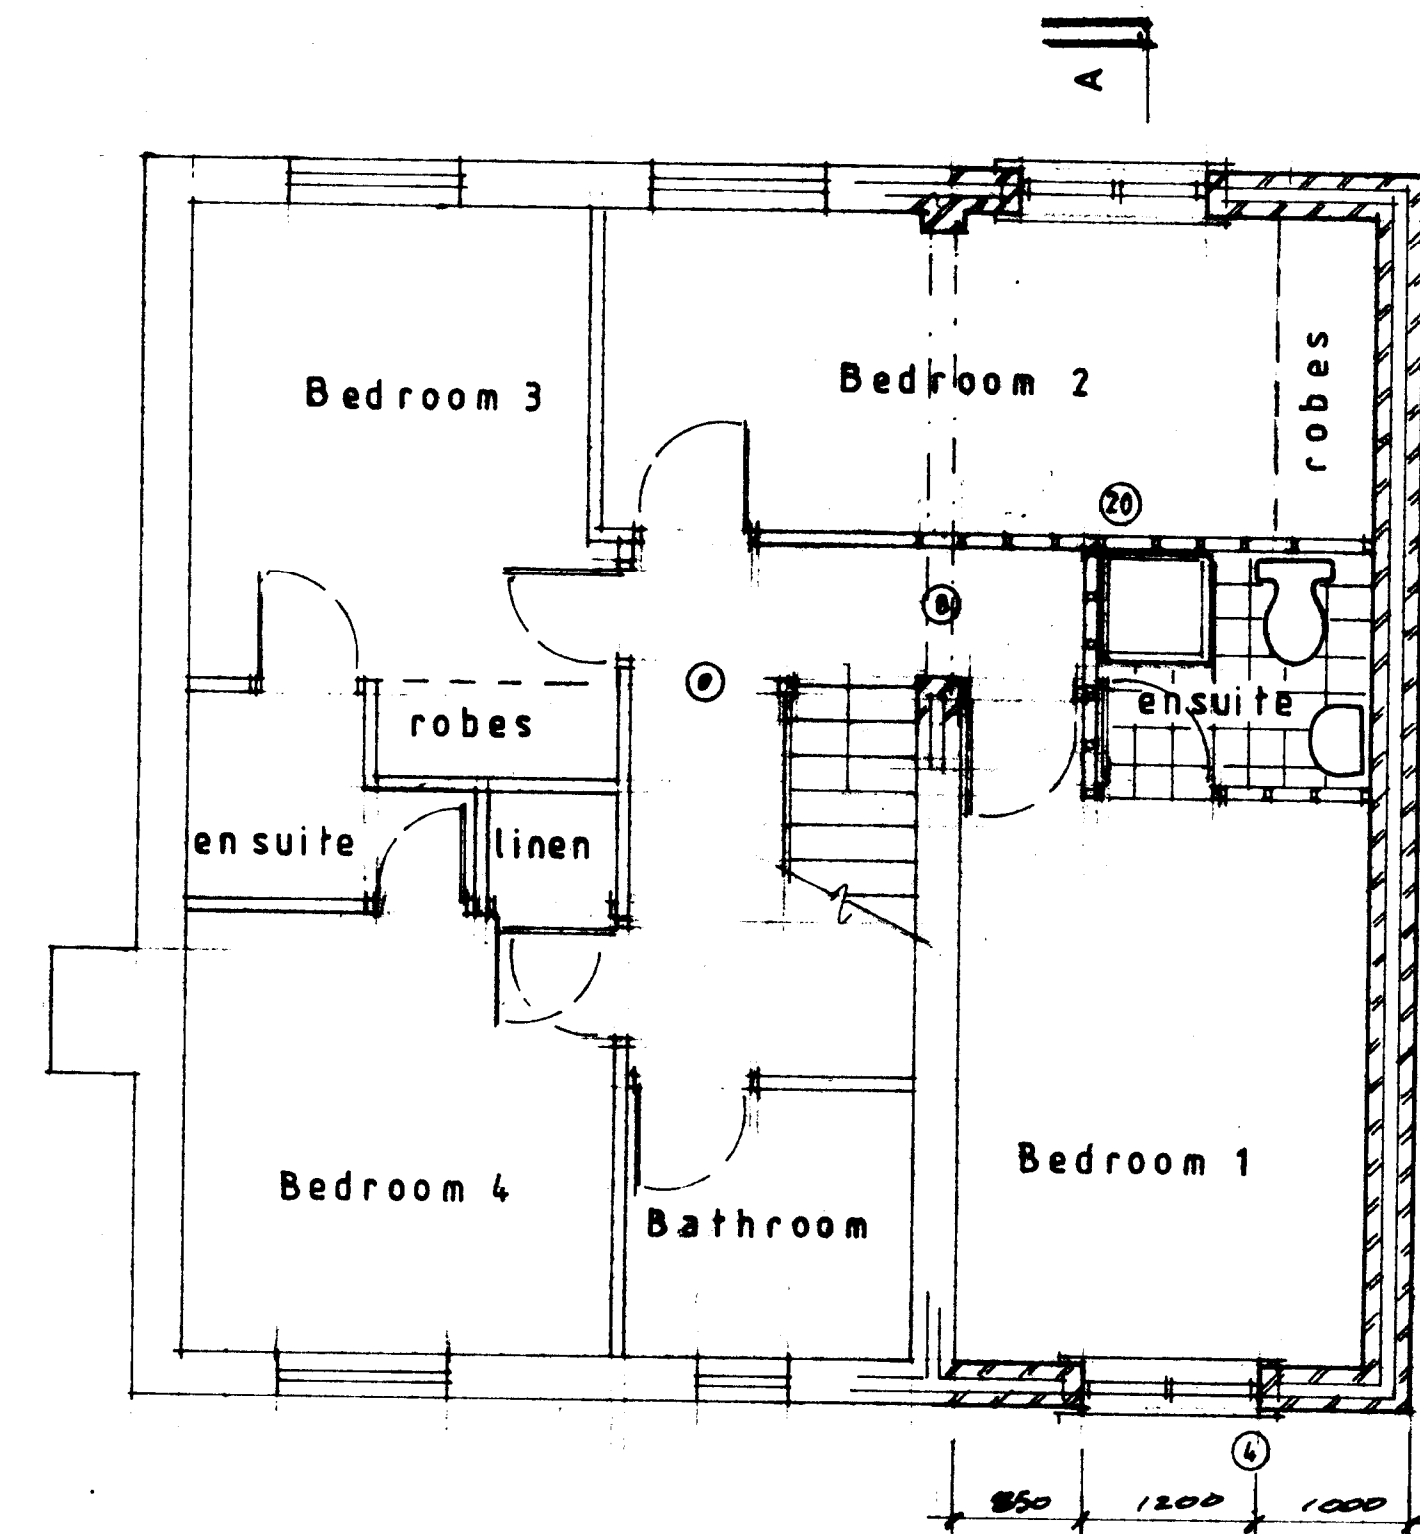

Proposed First Floor

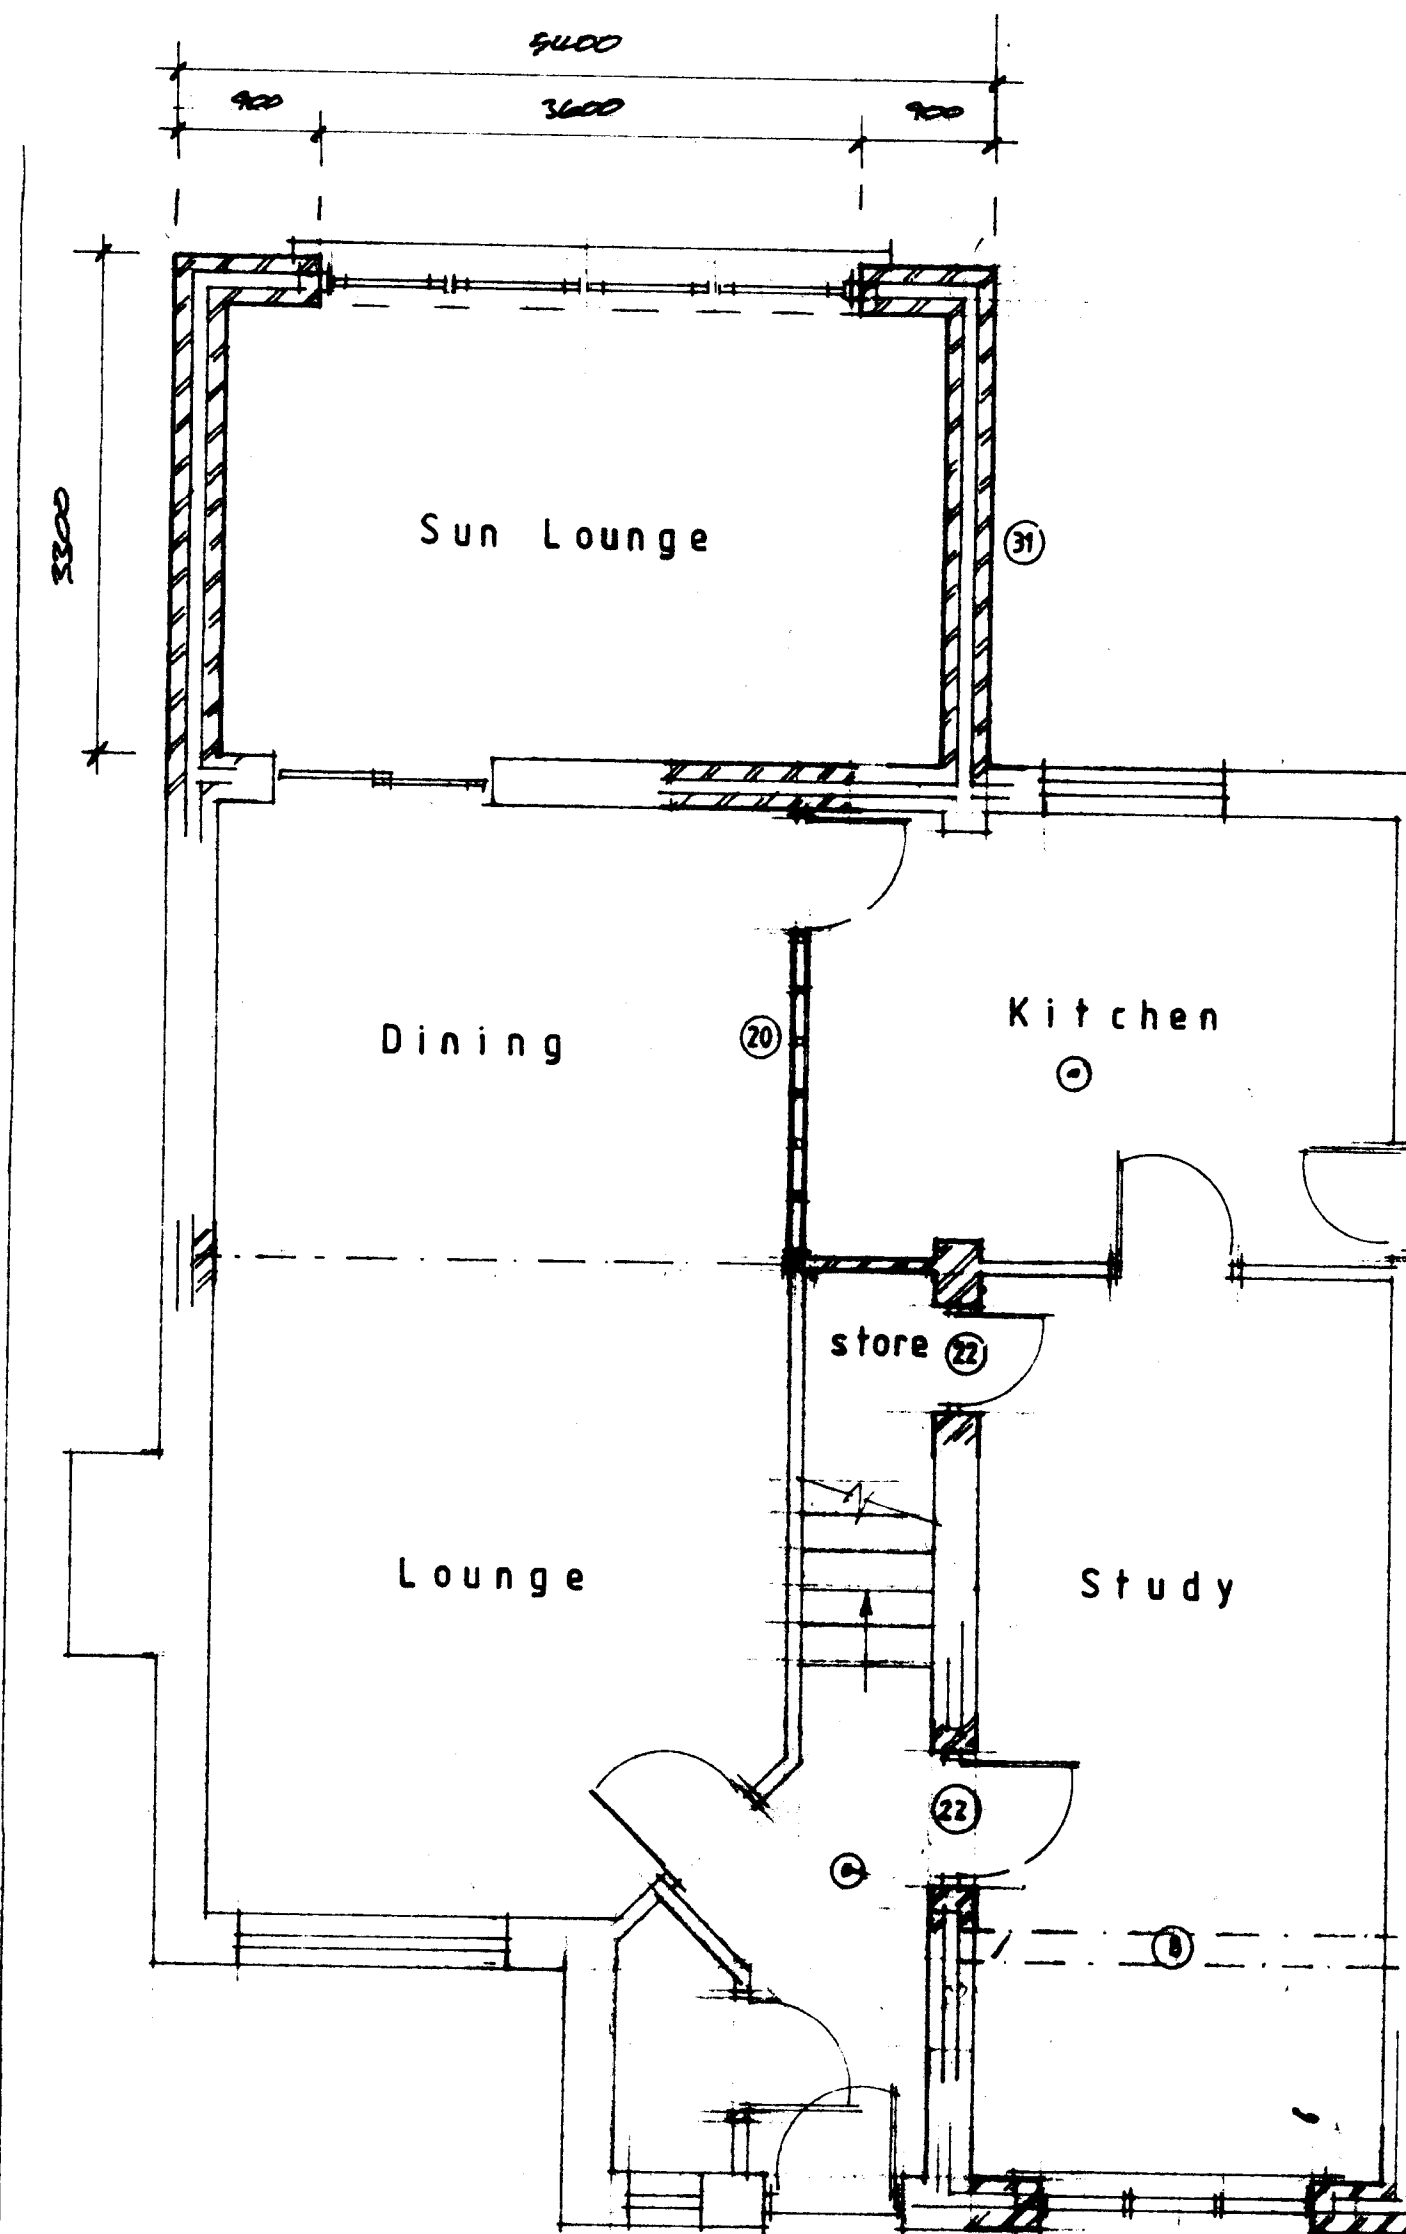

320070495P

S.J. Bialecki Limited
Building Surveyors

Scale 1:100 & 1:50

Drawing no 6004

Existing Layouts and
Proposed Floor Layouts

Proposed
First Floor Extension
And
Rear Sun Lounge/
At
14 Chestnut Crescent
Barrow

EXISTING GROUND FLOOR AND SITE PLAN