




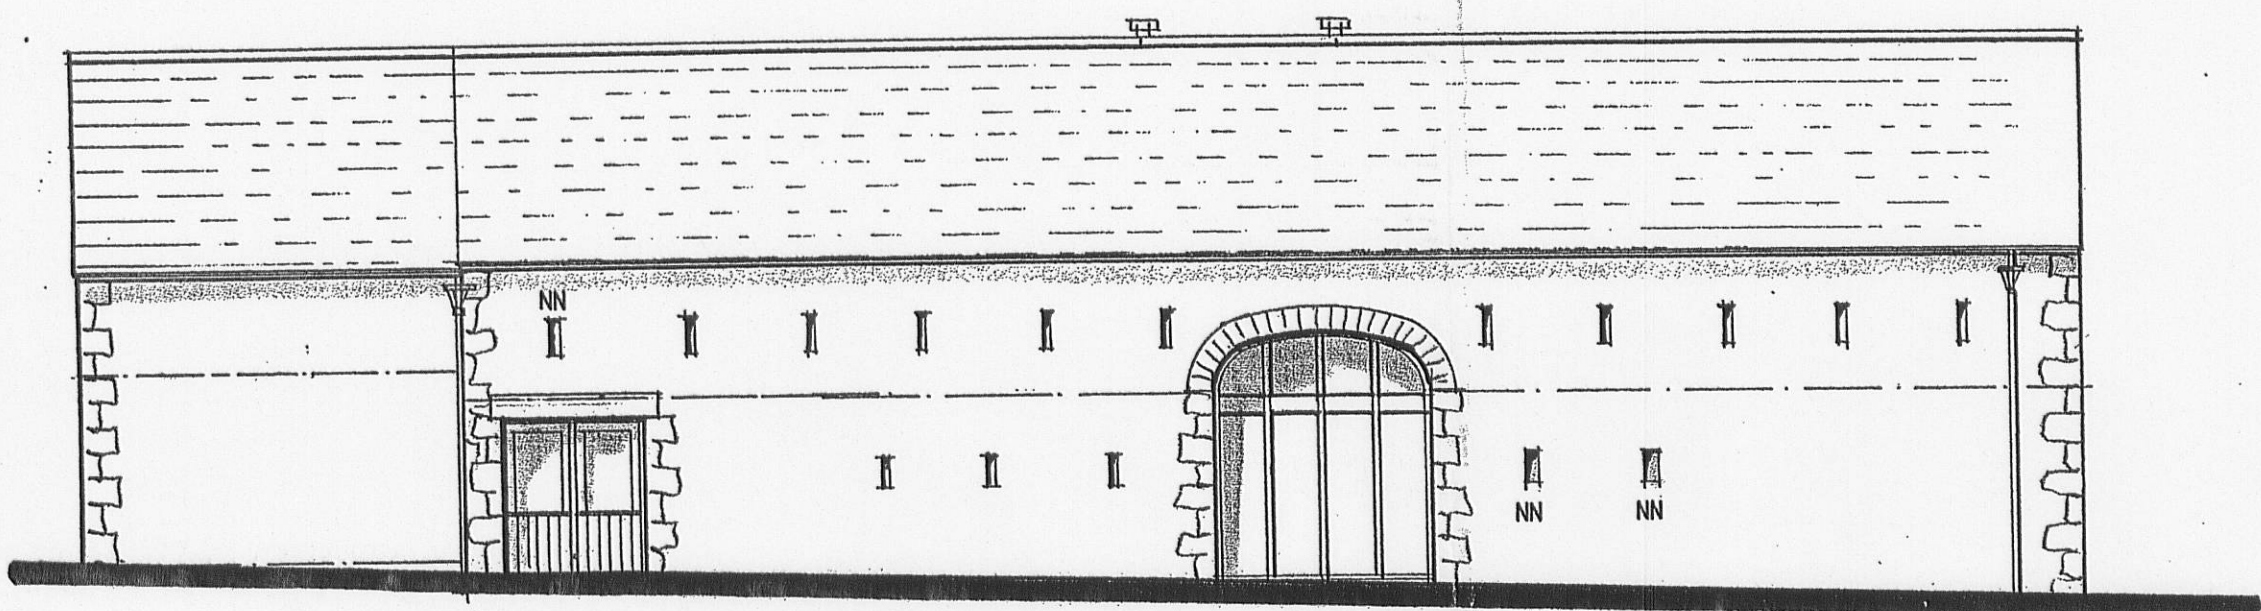

WEST ELEVATION

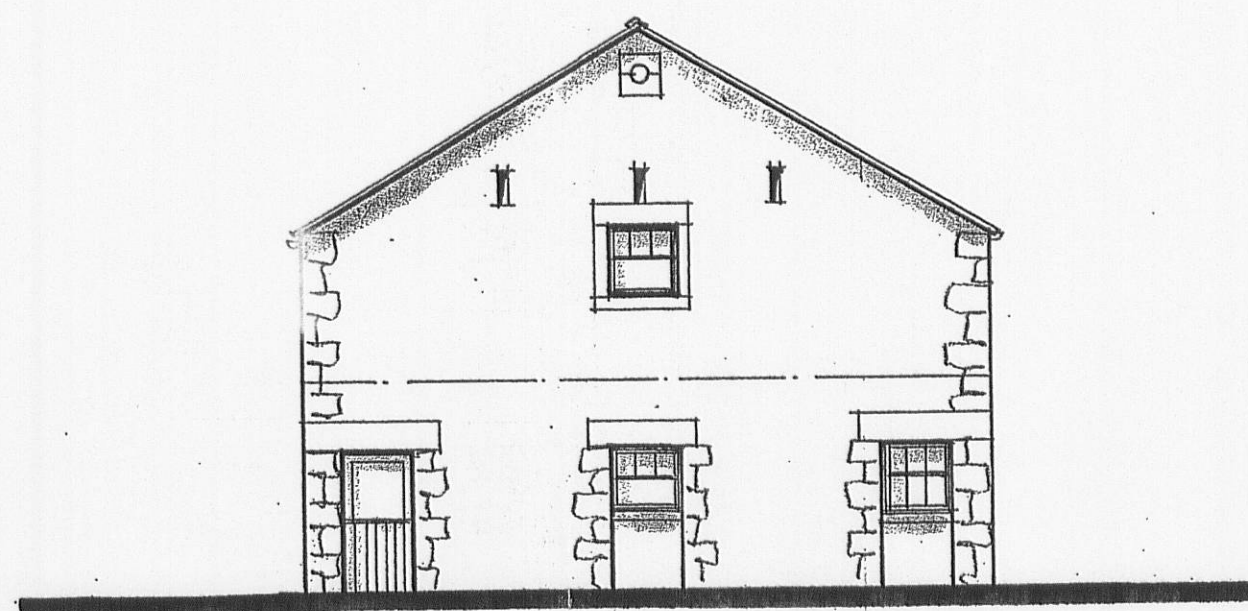


SOUTH ELEVATION

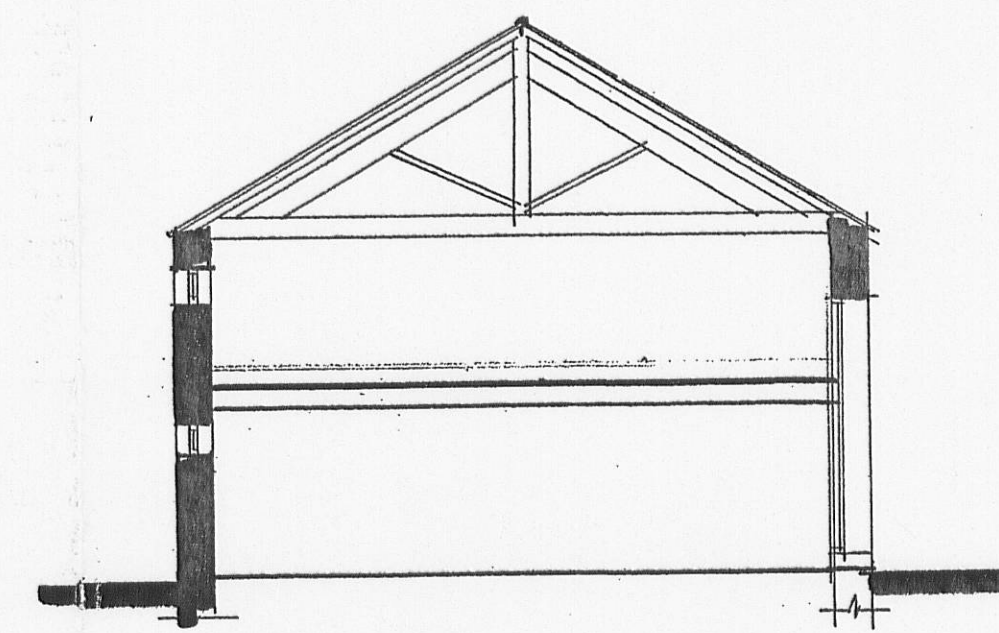


GENERAL SECTION


N = New opening - but previously approved (8010544P)
 NN = New opening not previously approved

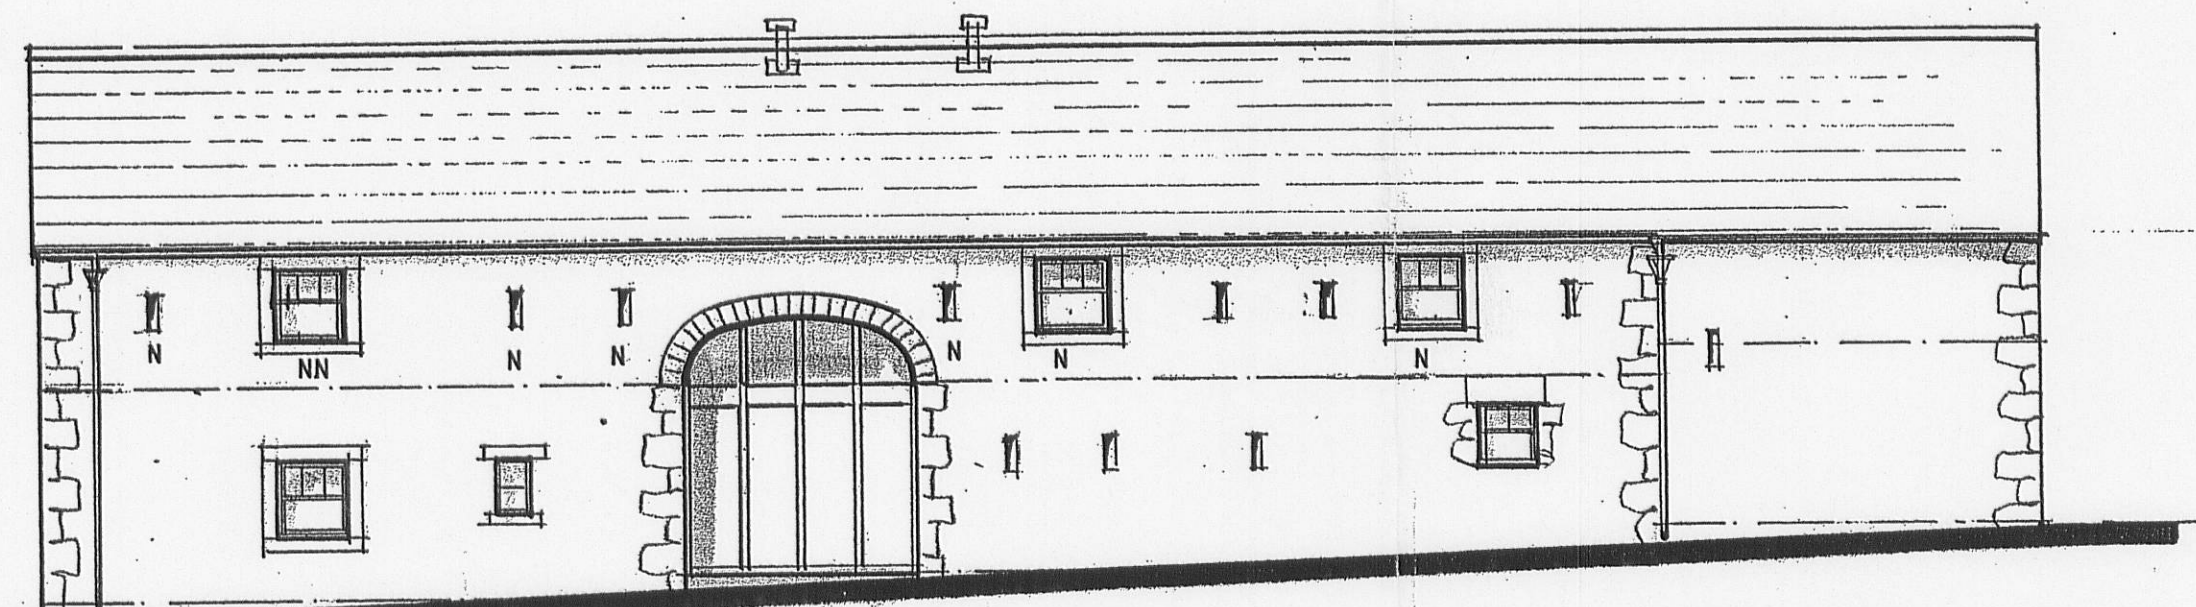


EAST ELEVATION

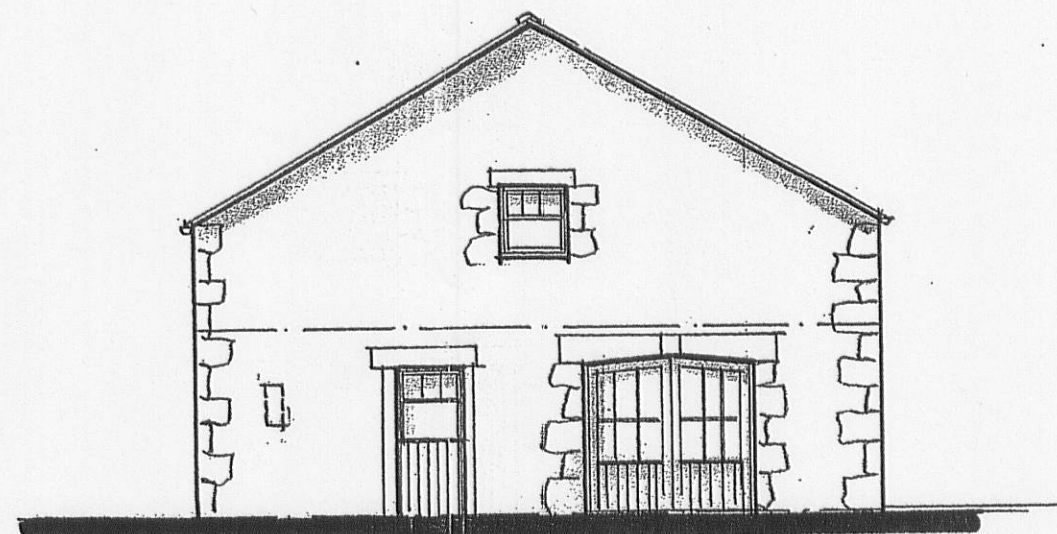

NORTH ELEVATION

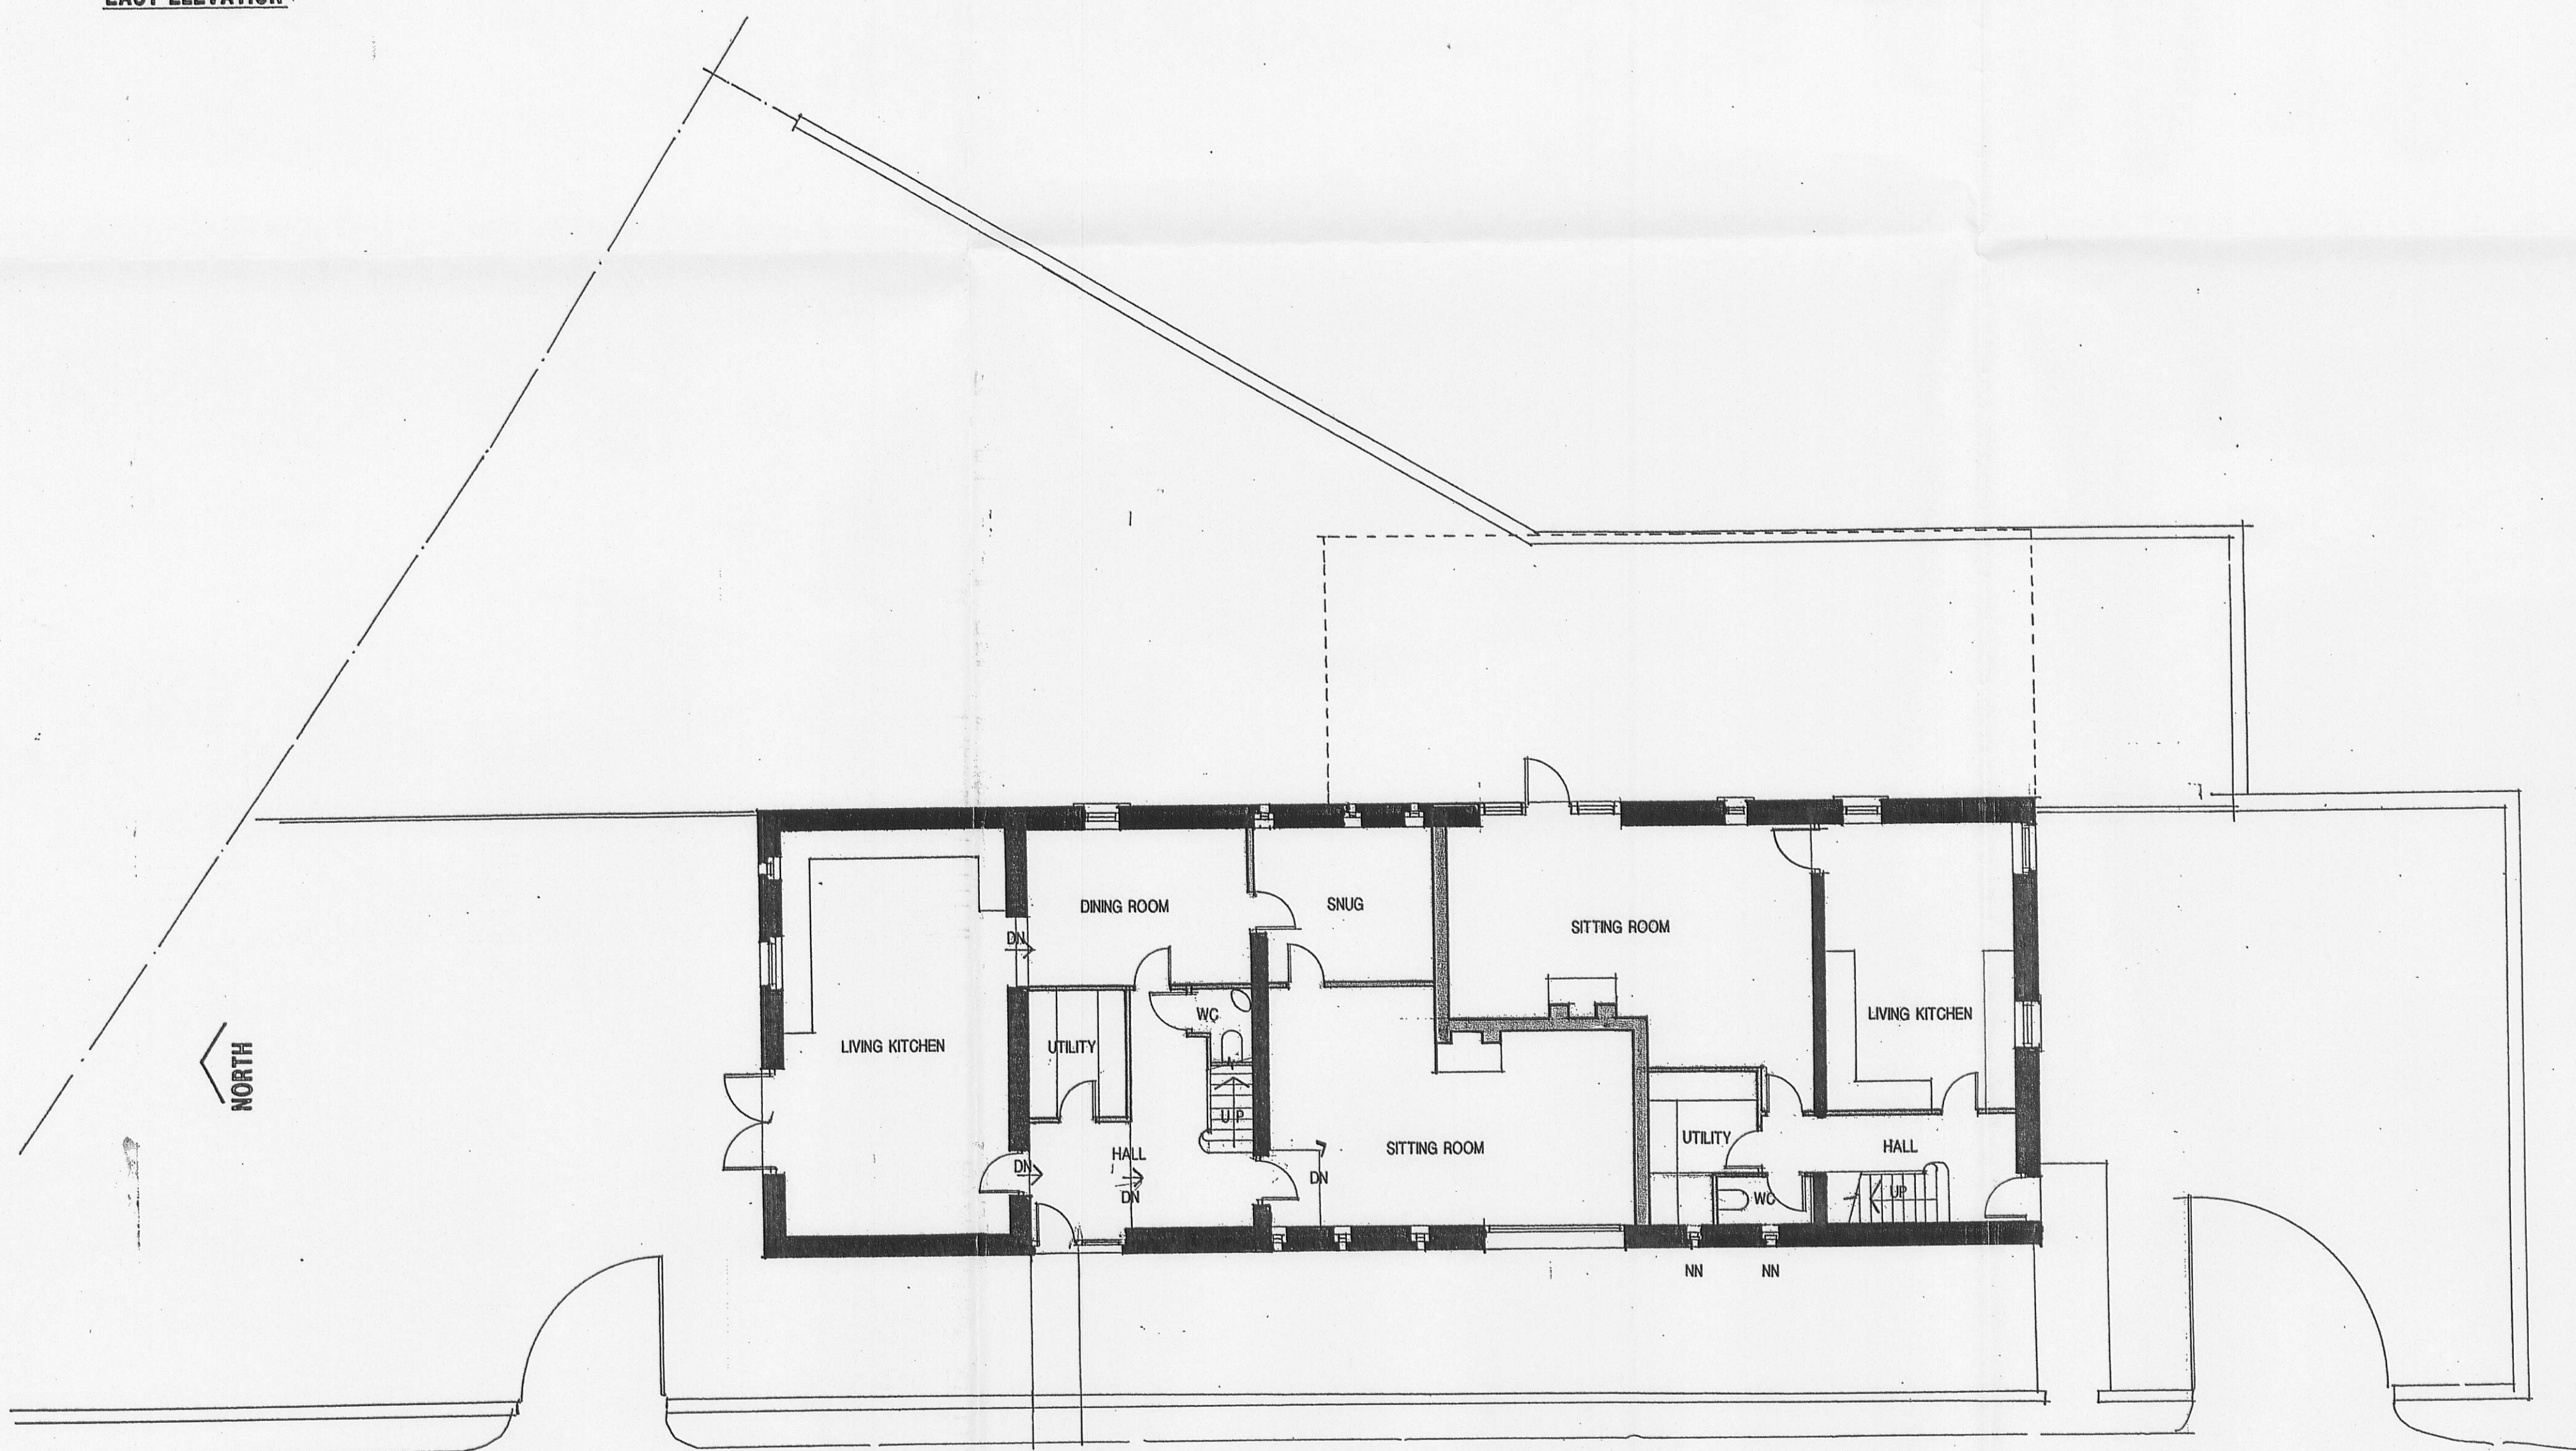

GROUND FLOOR + SITE

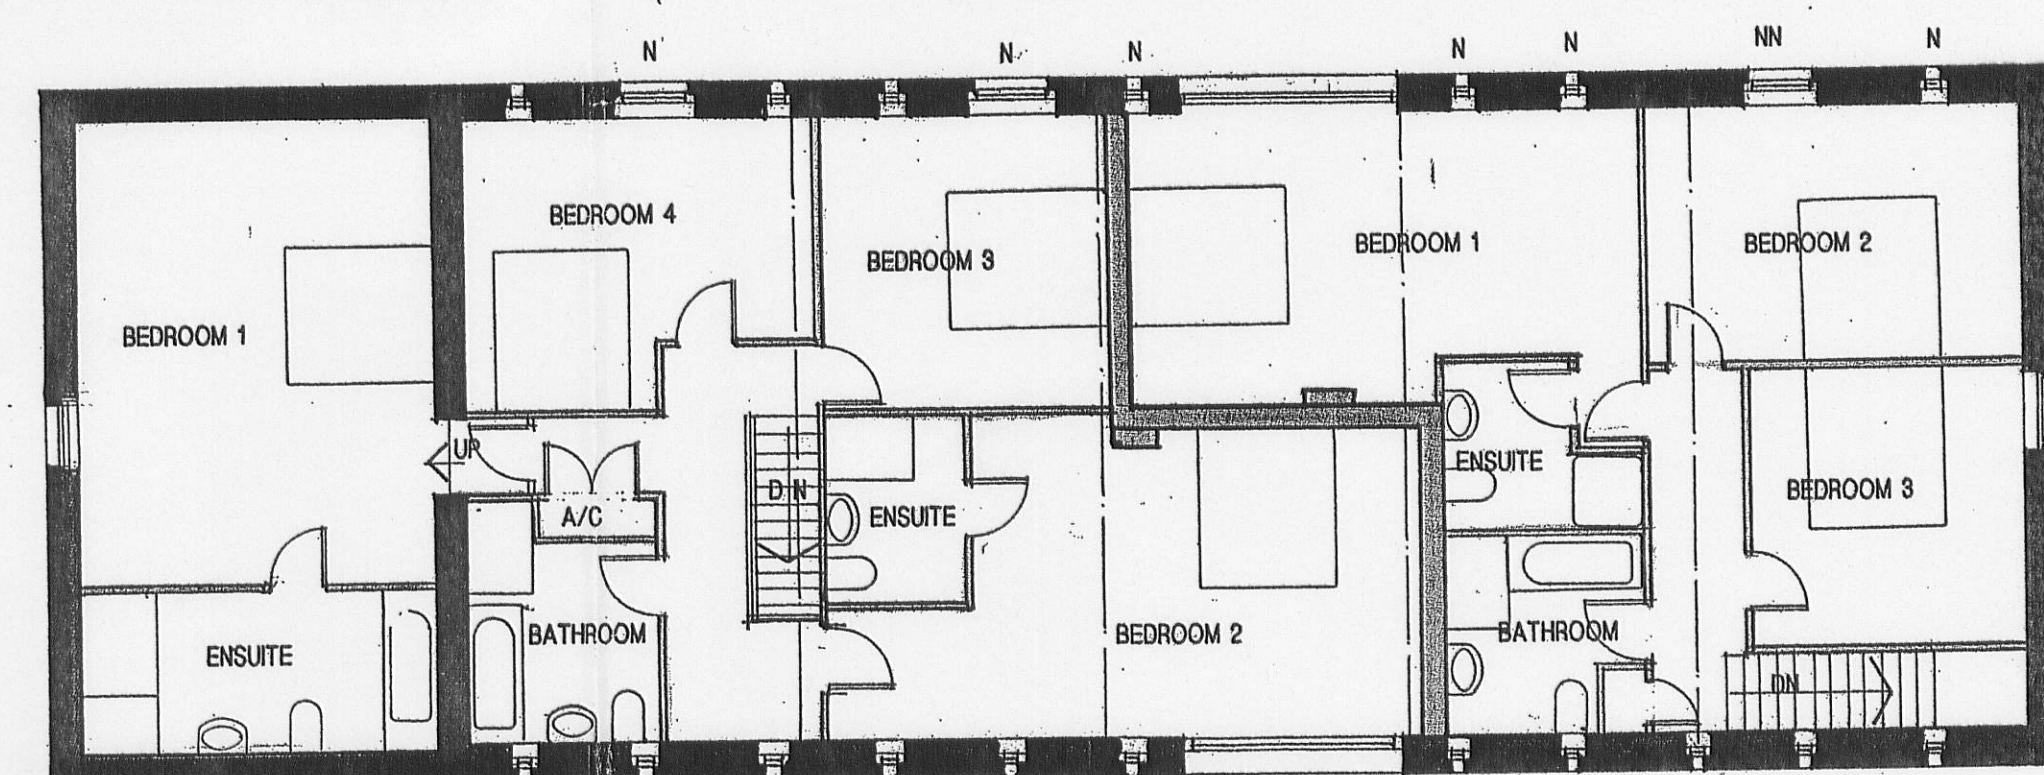

FIRST FLOOR

320070504P

PROPOSED PLAN
 WOODFIELDS BARN. STONYHURST ESTATE. HURST GREEN.
 SCALE 1:100apx MARCH 2007
 PLAN NO. C26-1-2