




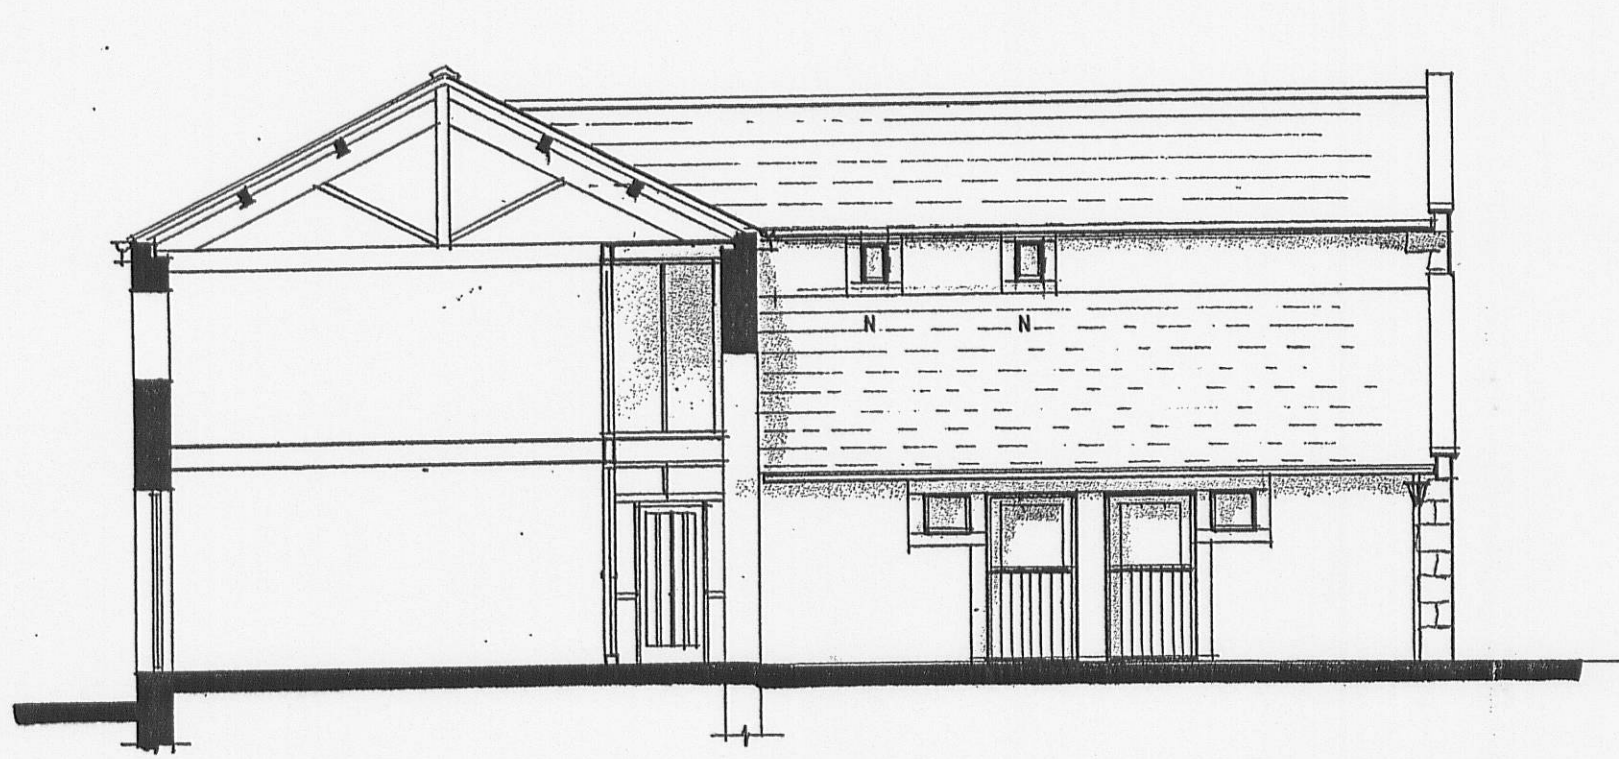


SECTION A-A NORTH WEST COURTYARD ELEVATION

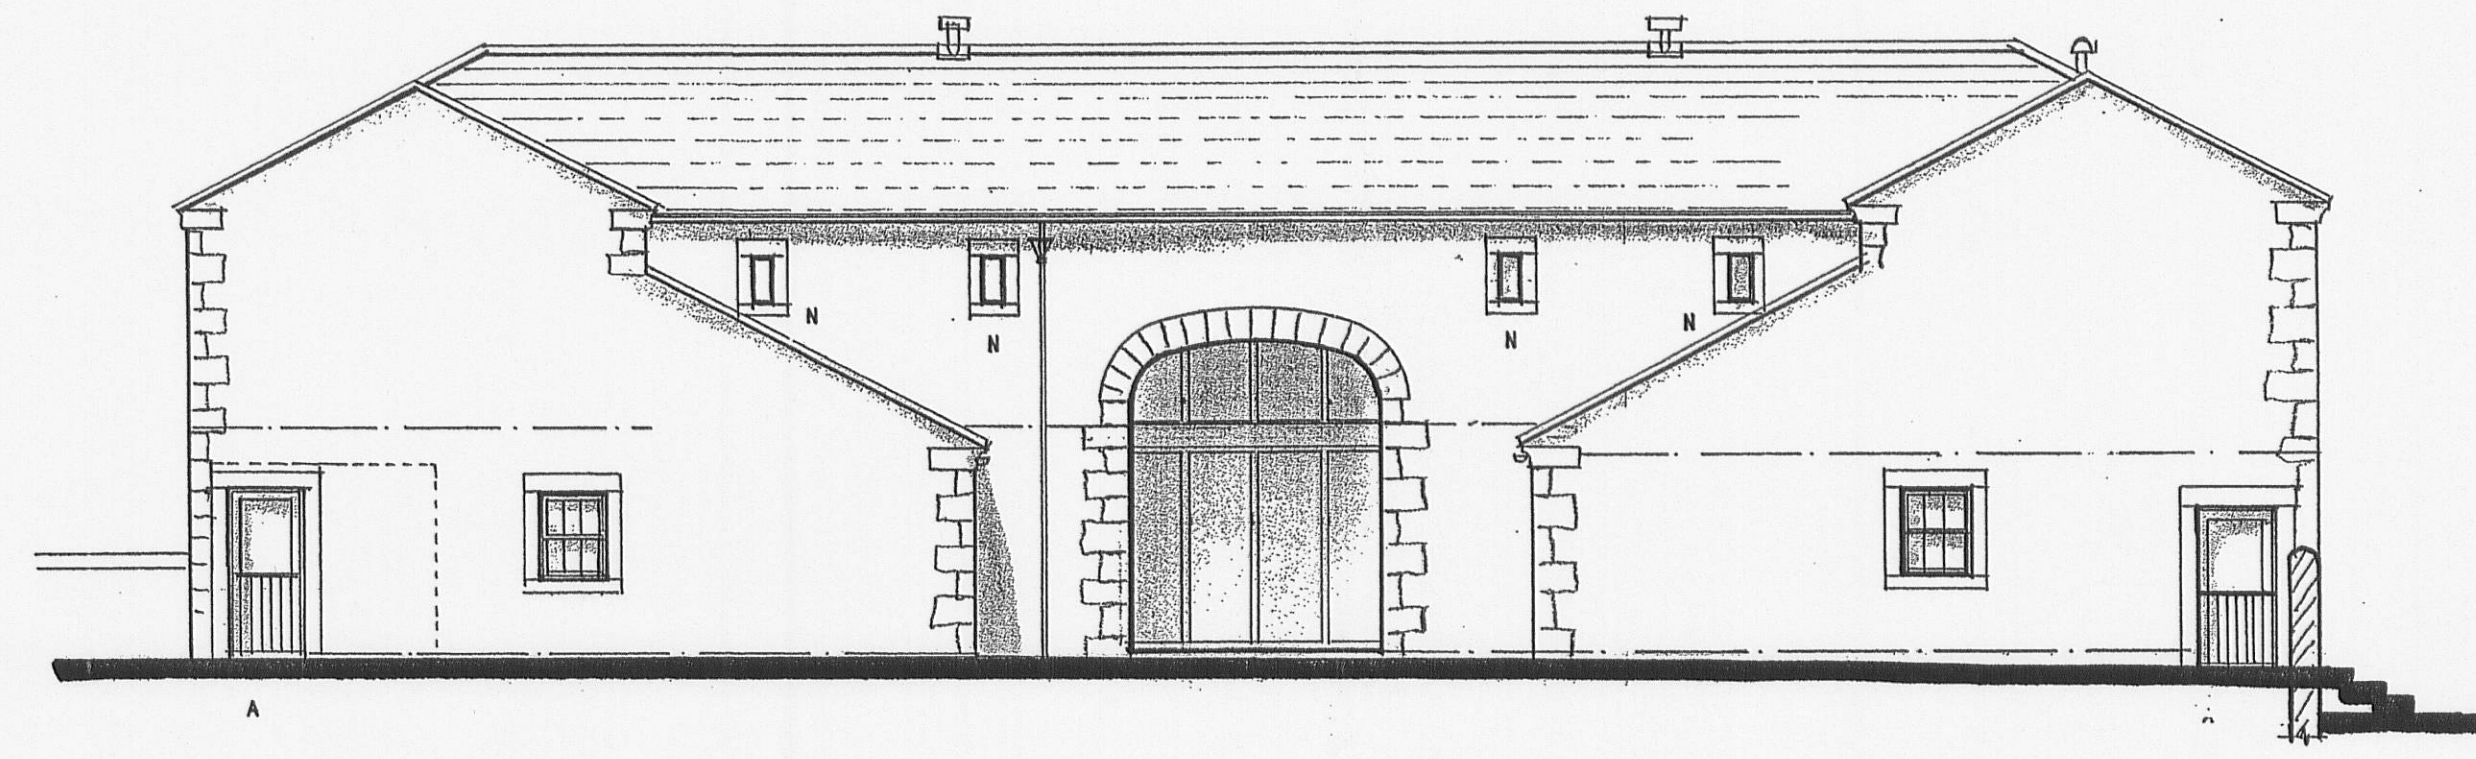


SOUTH WEST ELEVATION

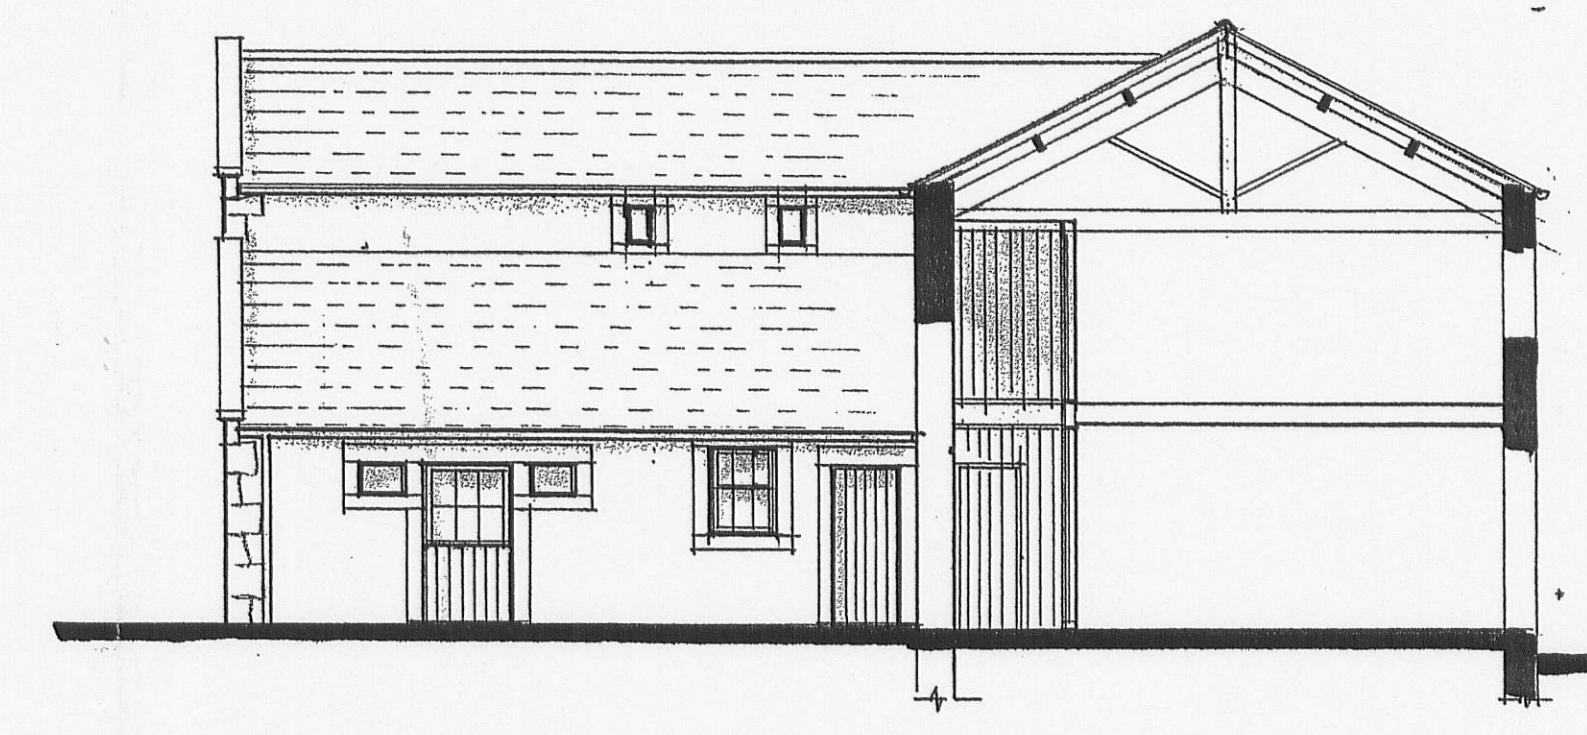

SOUTH EAST COURTYARD ELEVATION

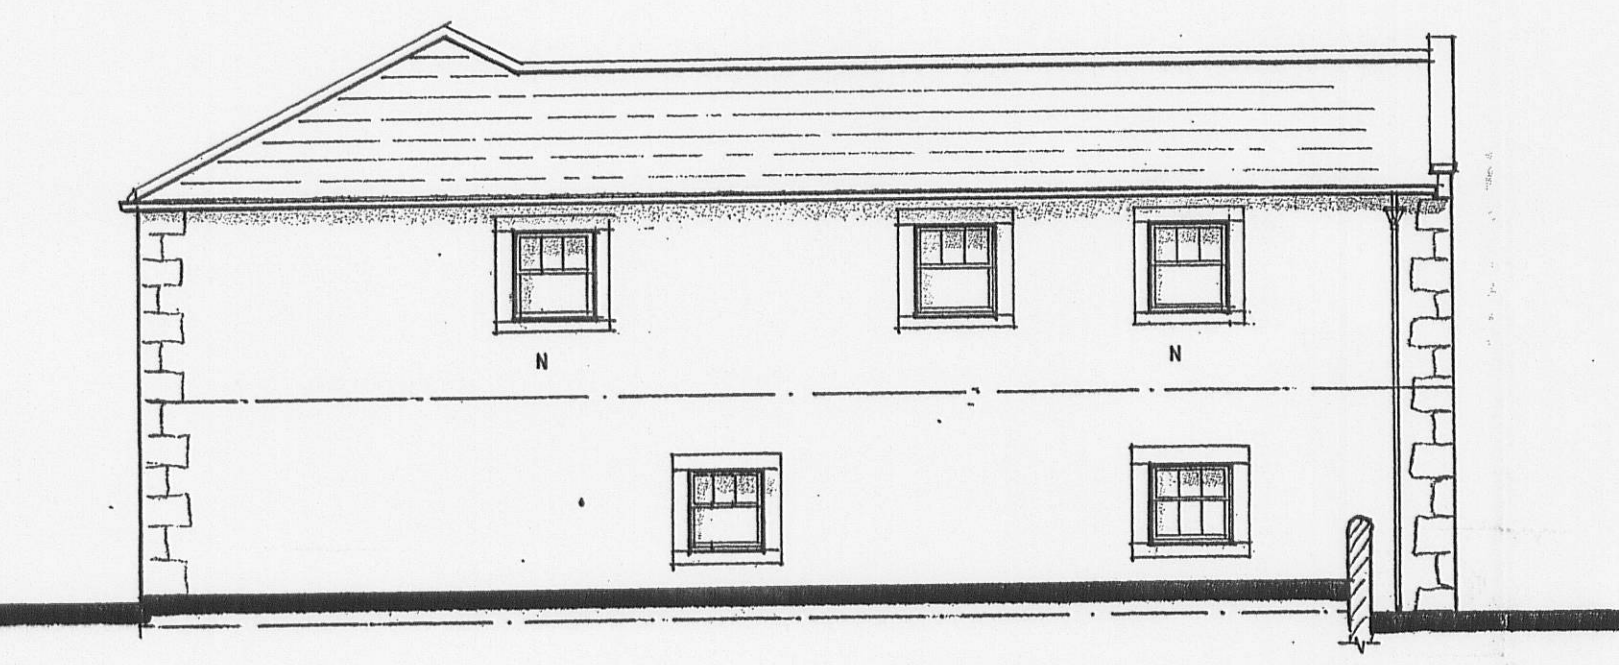


NORTH WEST ELEVATION

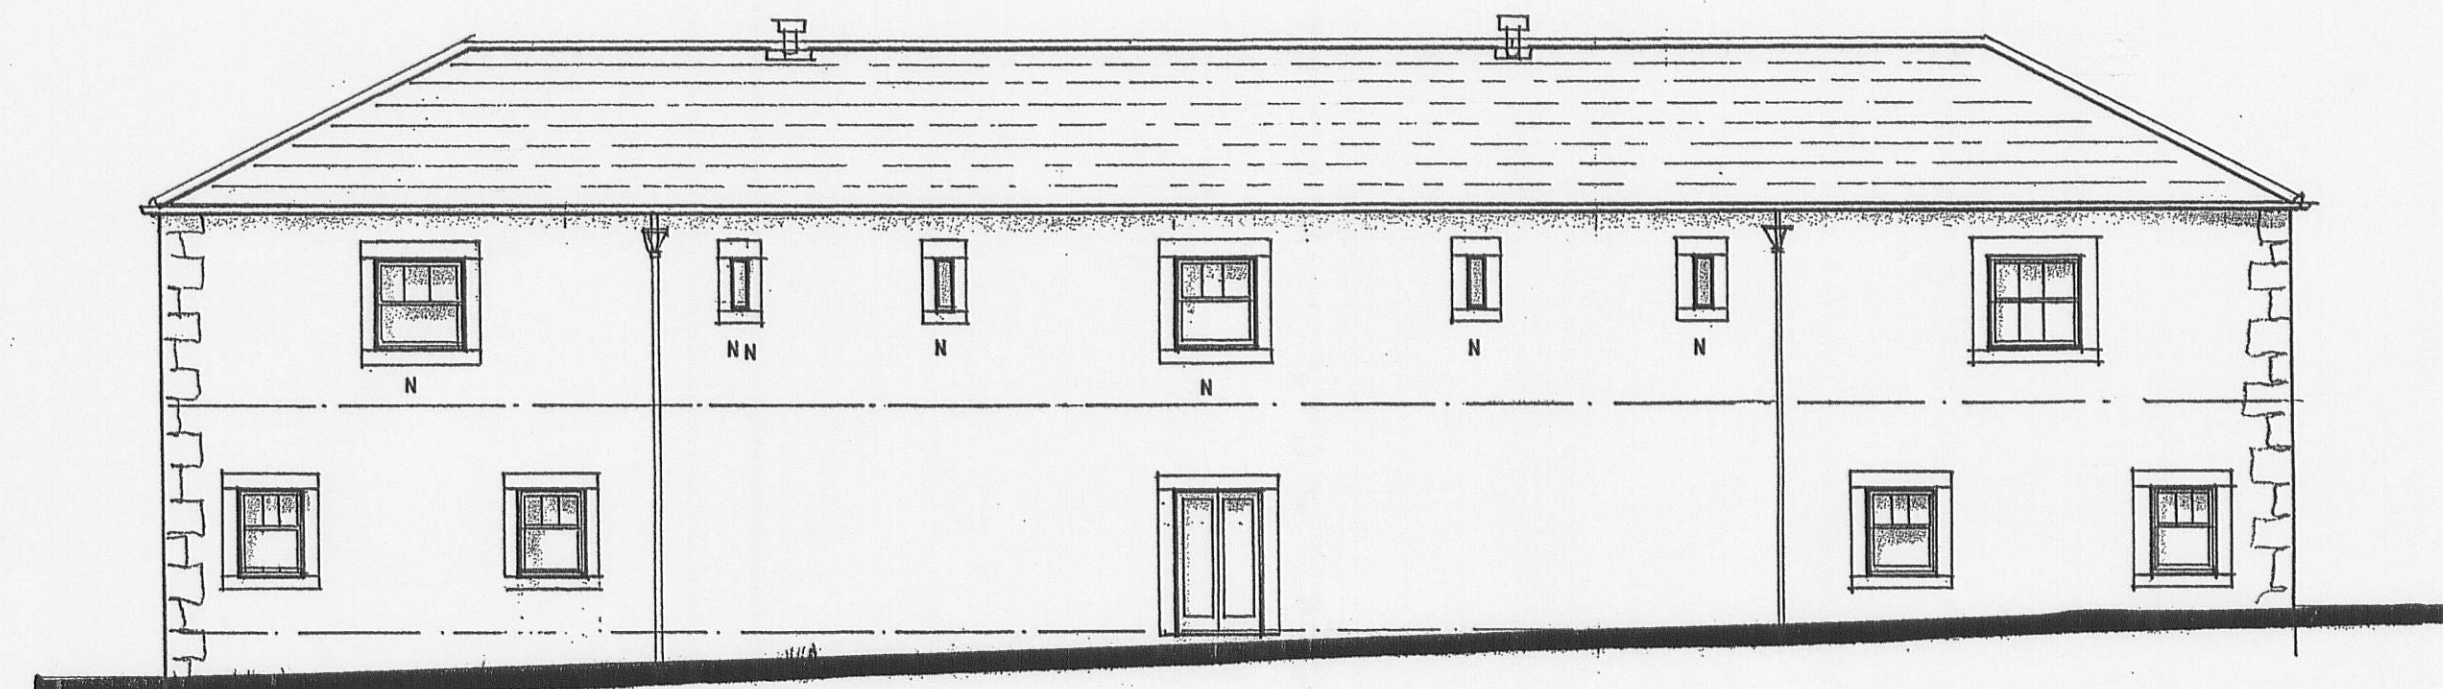


NORTH EAST ELEVATION




SOUTH EAST ELEVATION

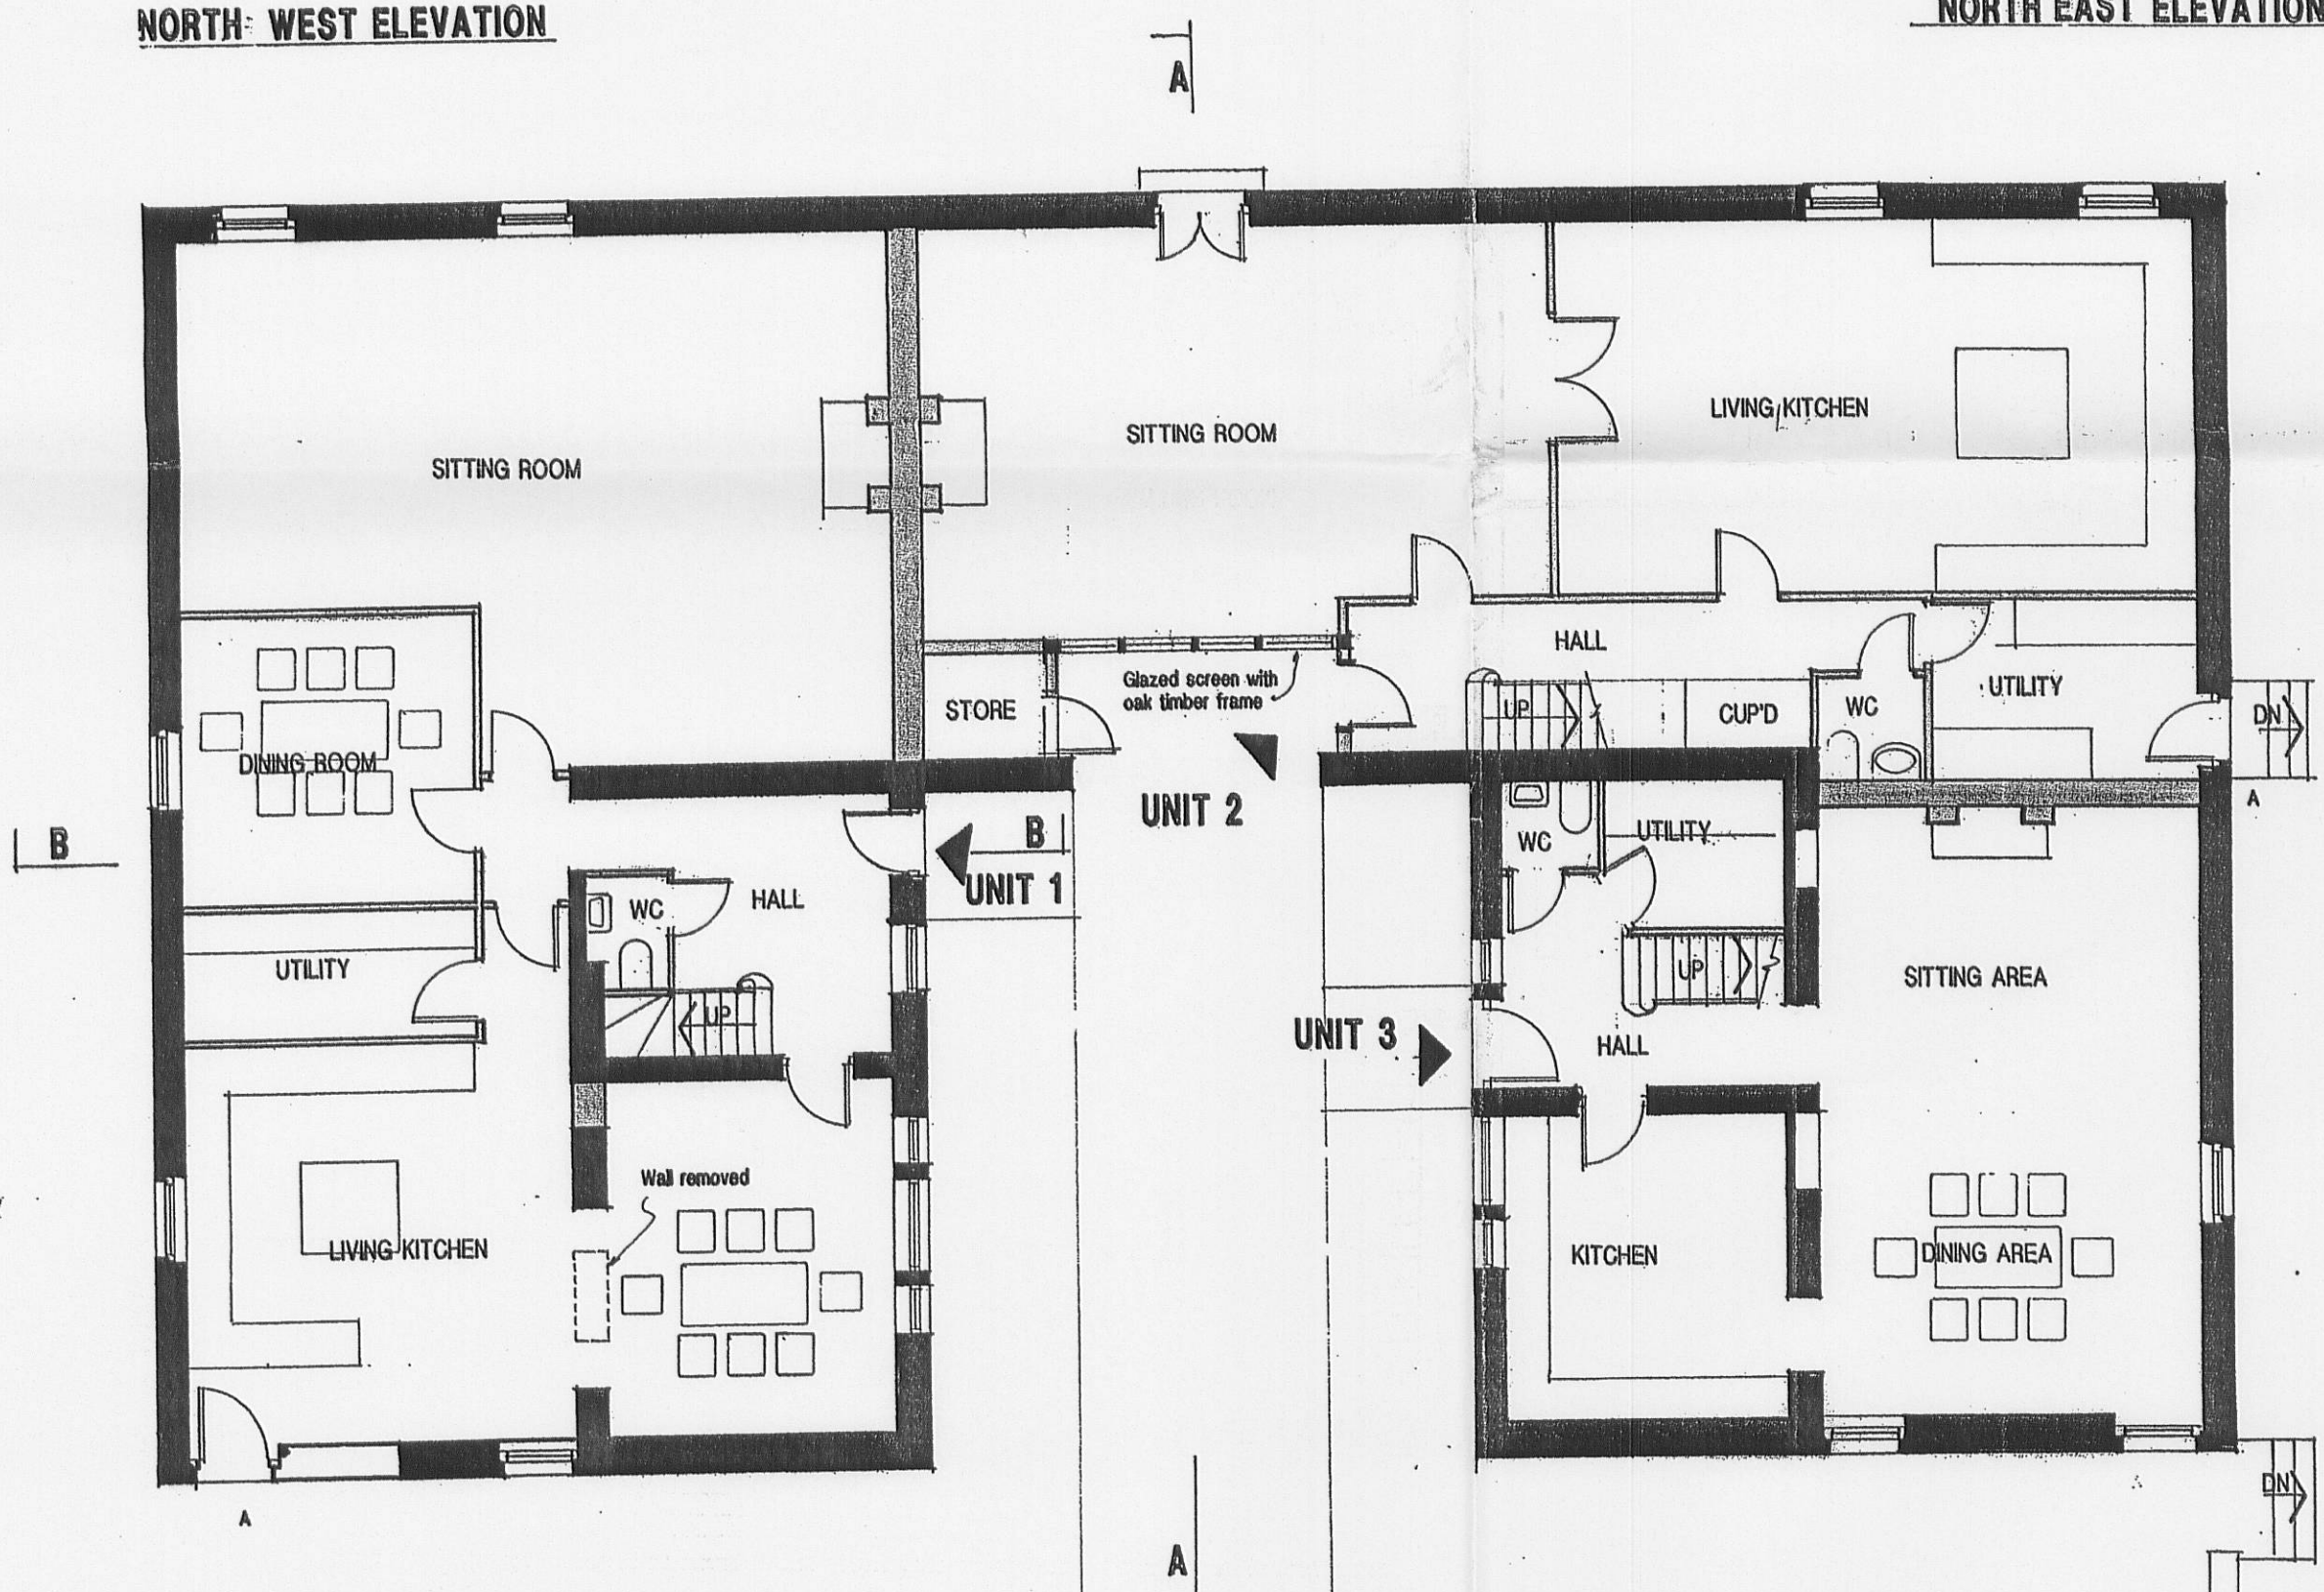

GROUND FLOOR PLAN + SITE

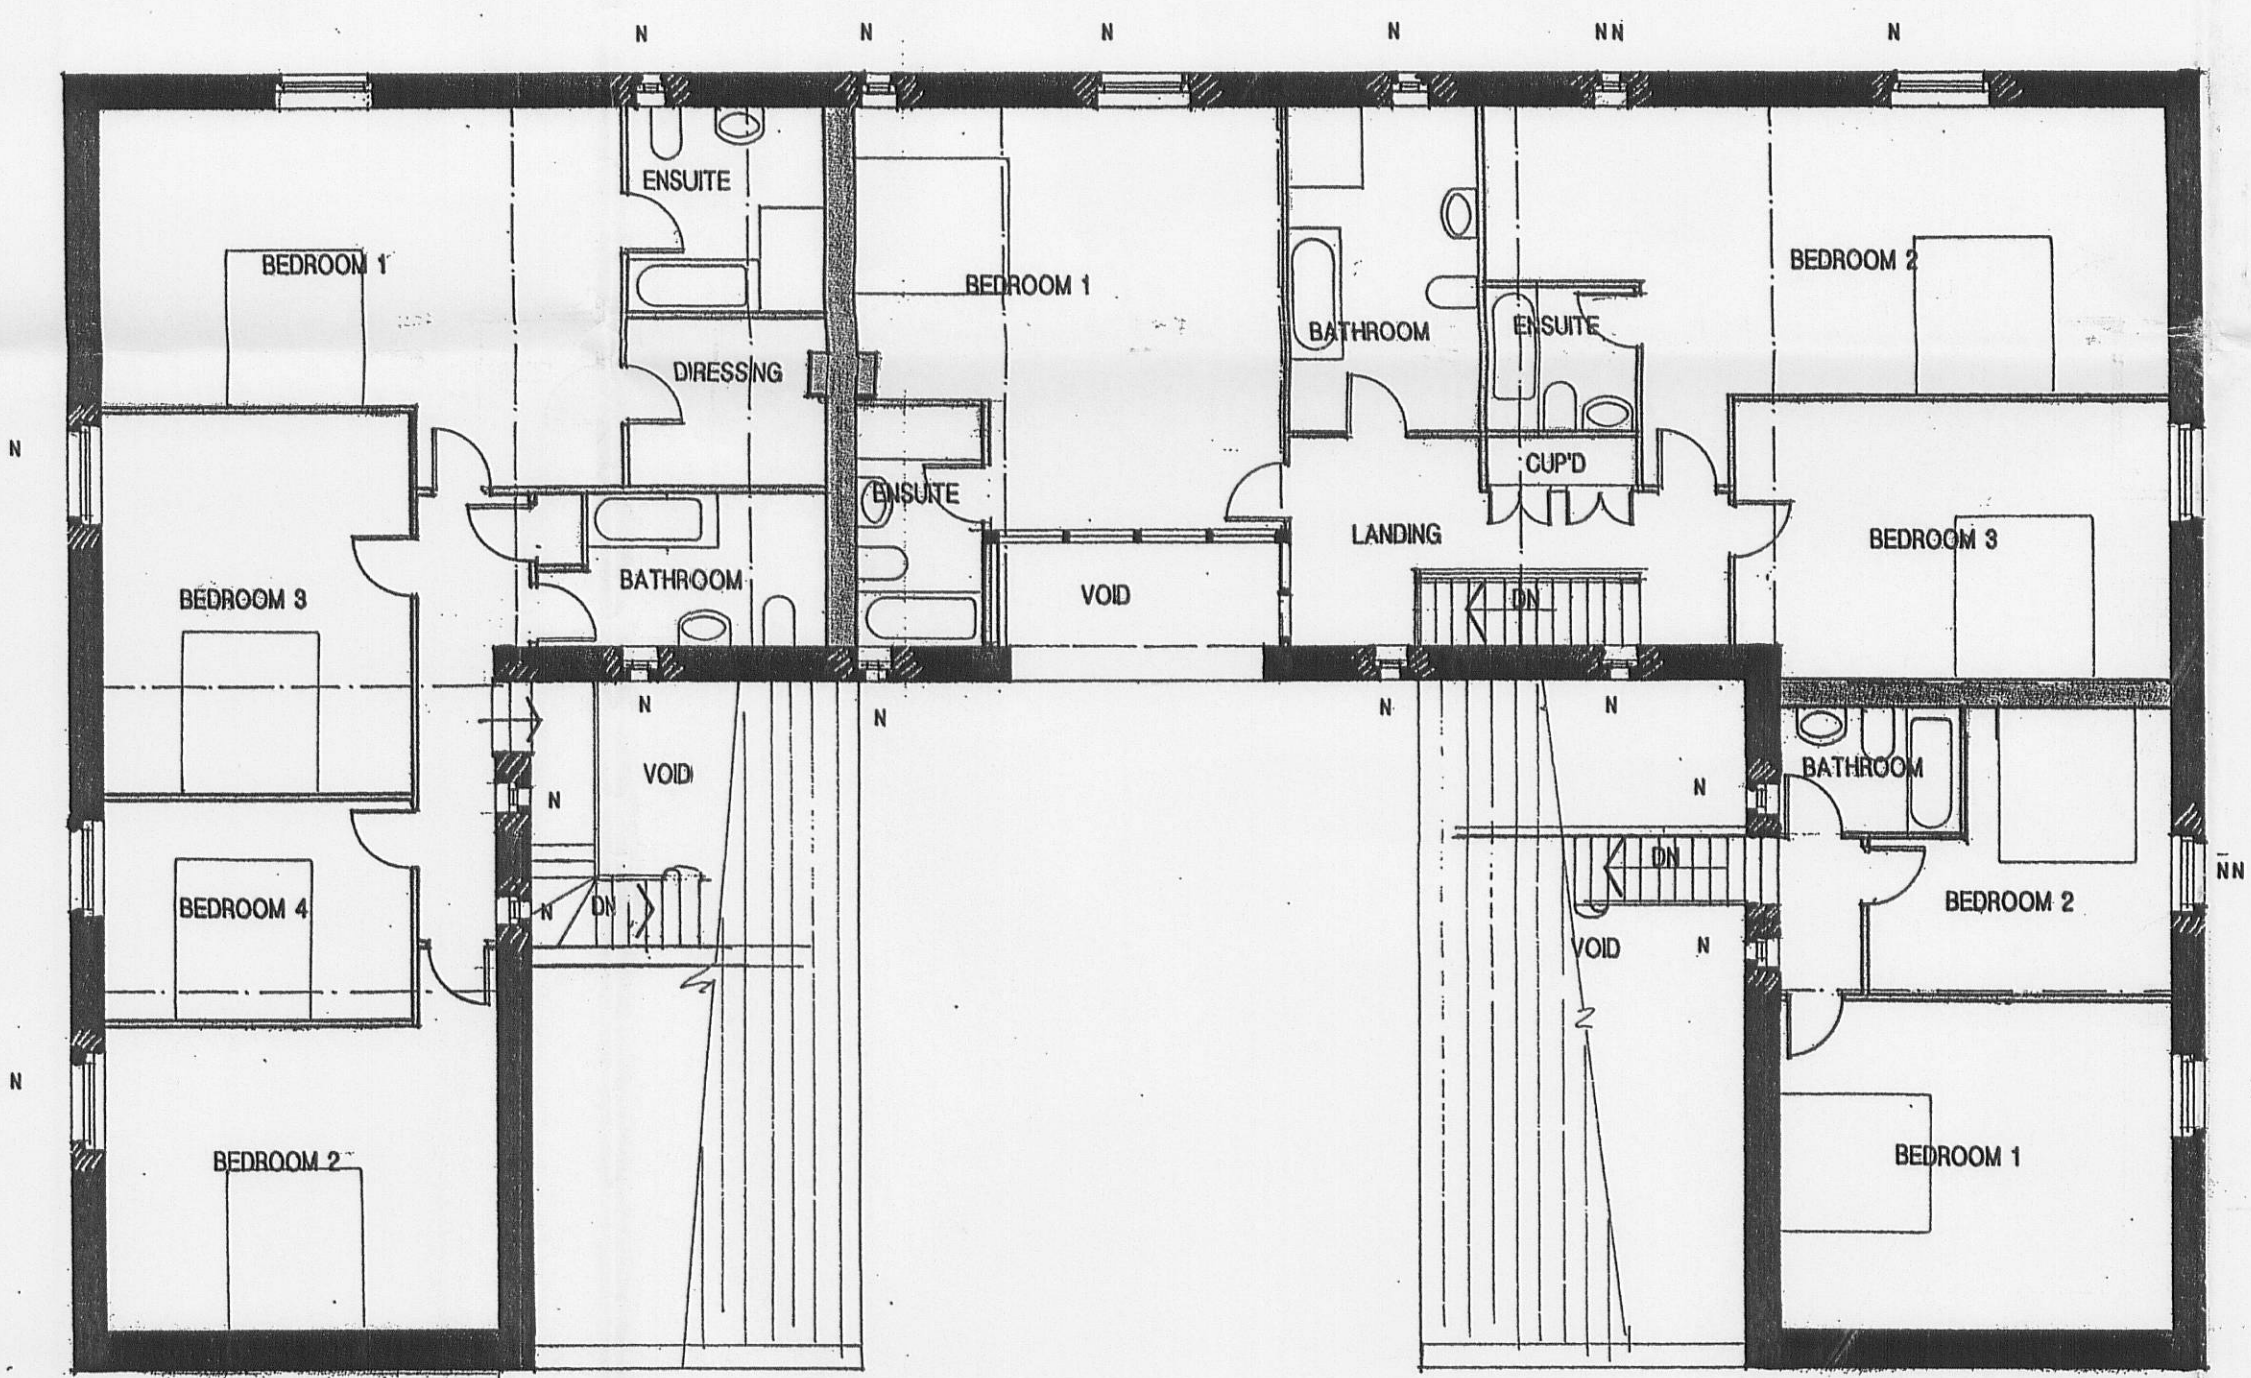

FIRST FLOOR

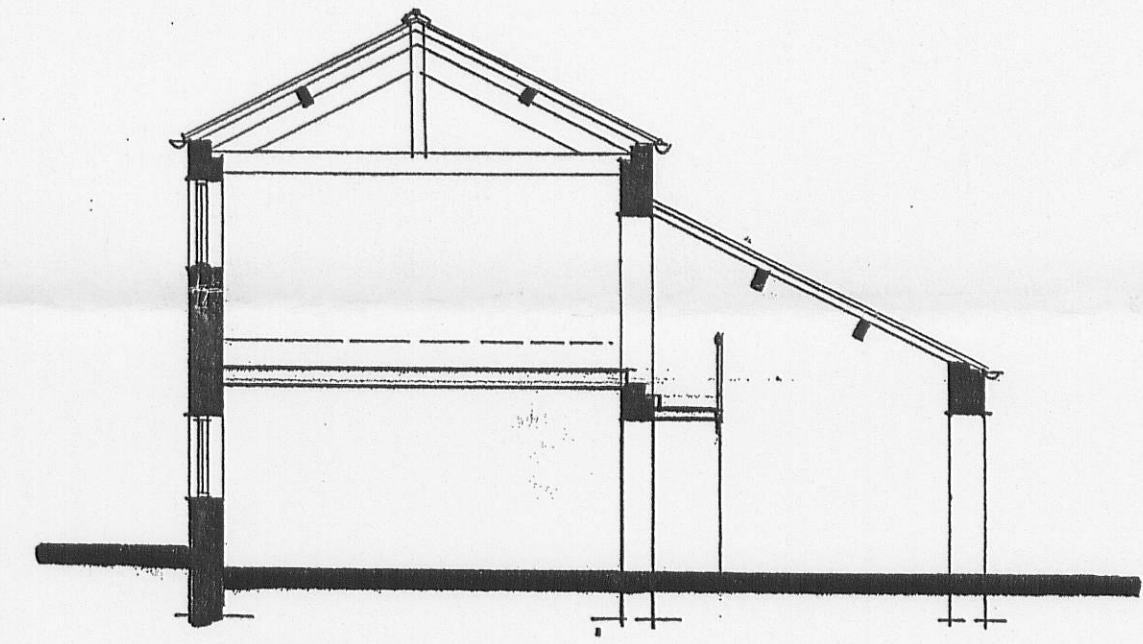

SECTION B-B

A = Altered opening
N = New opening - but previously approved (8010545P)
NN = New opening not previously approved

320070505P

PROPOSED PLANS
NEW BARN, STONYHURST ESTATE, HURST GREEN.
SCALE 1:100apx MARCH 2007
PLAN NO. C26-1-1