



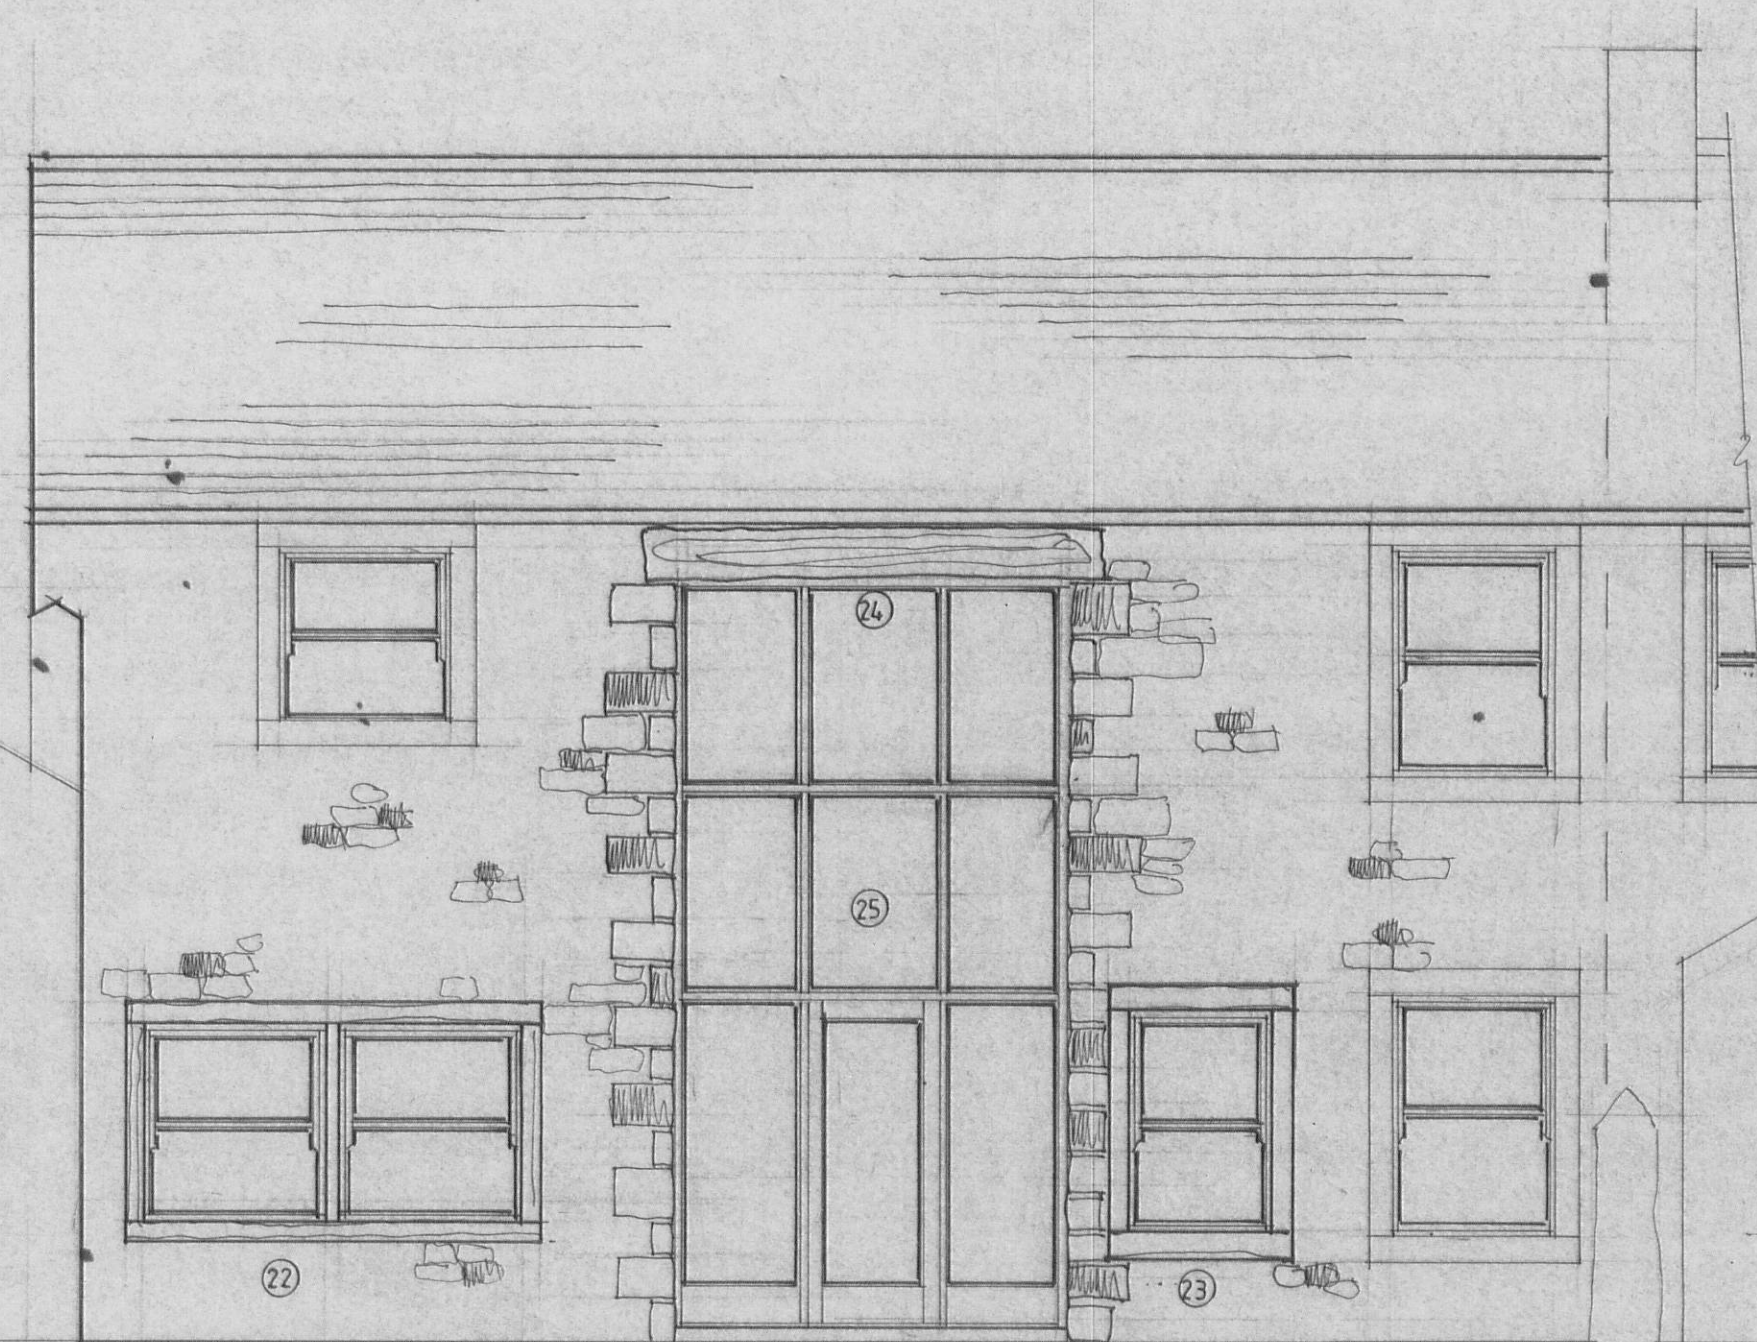

Proposed Front Elevation

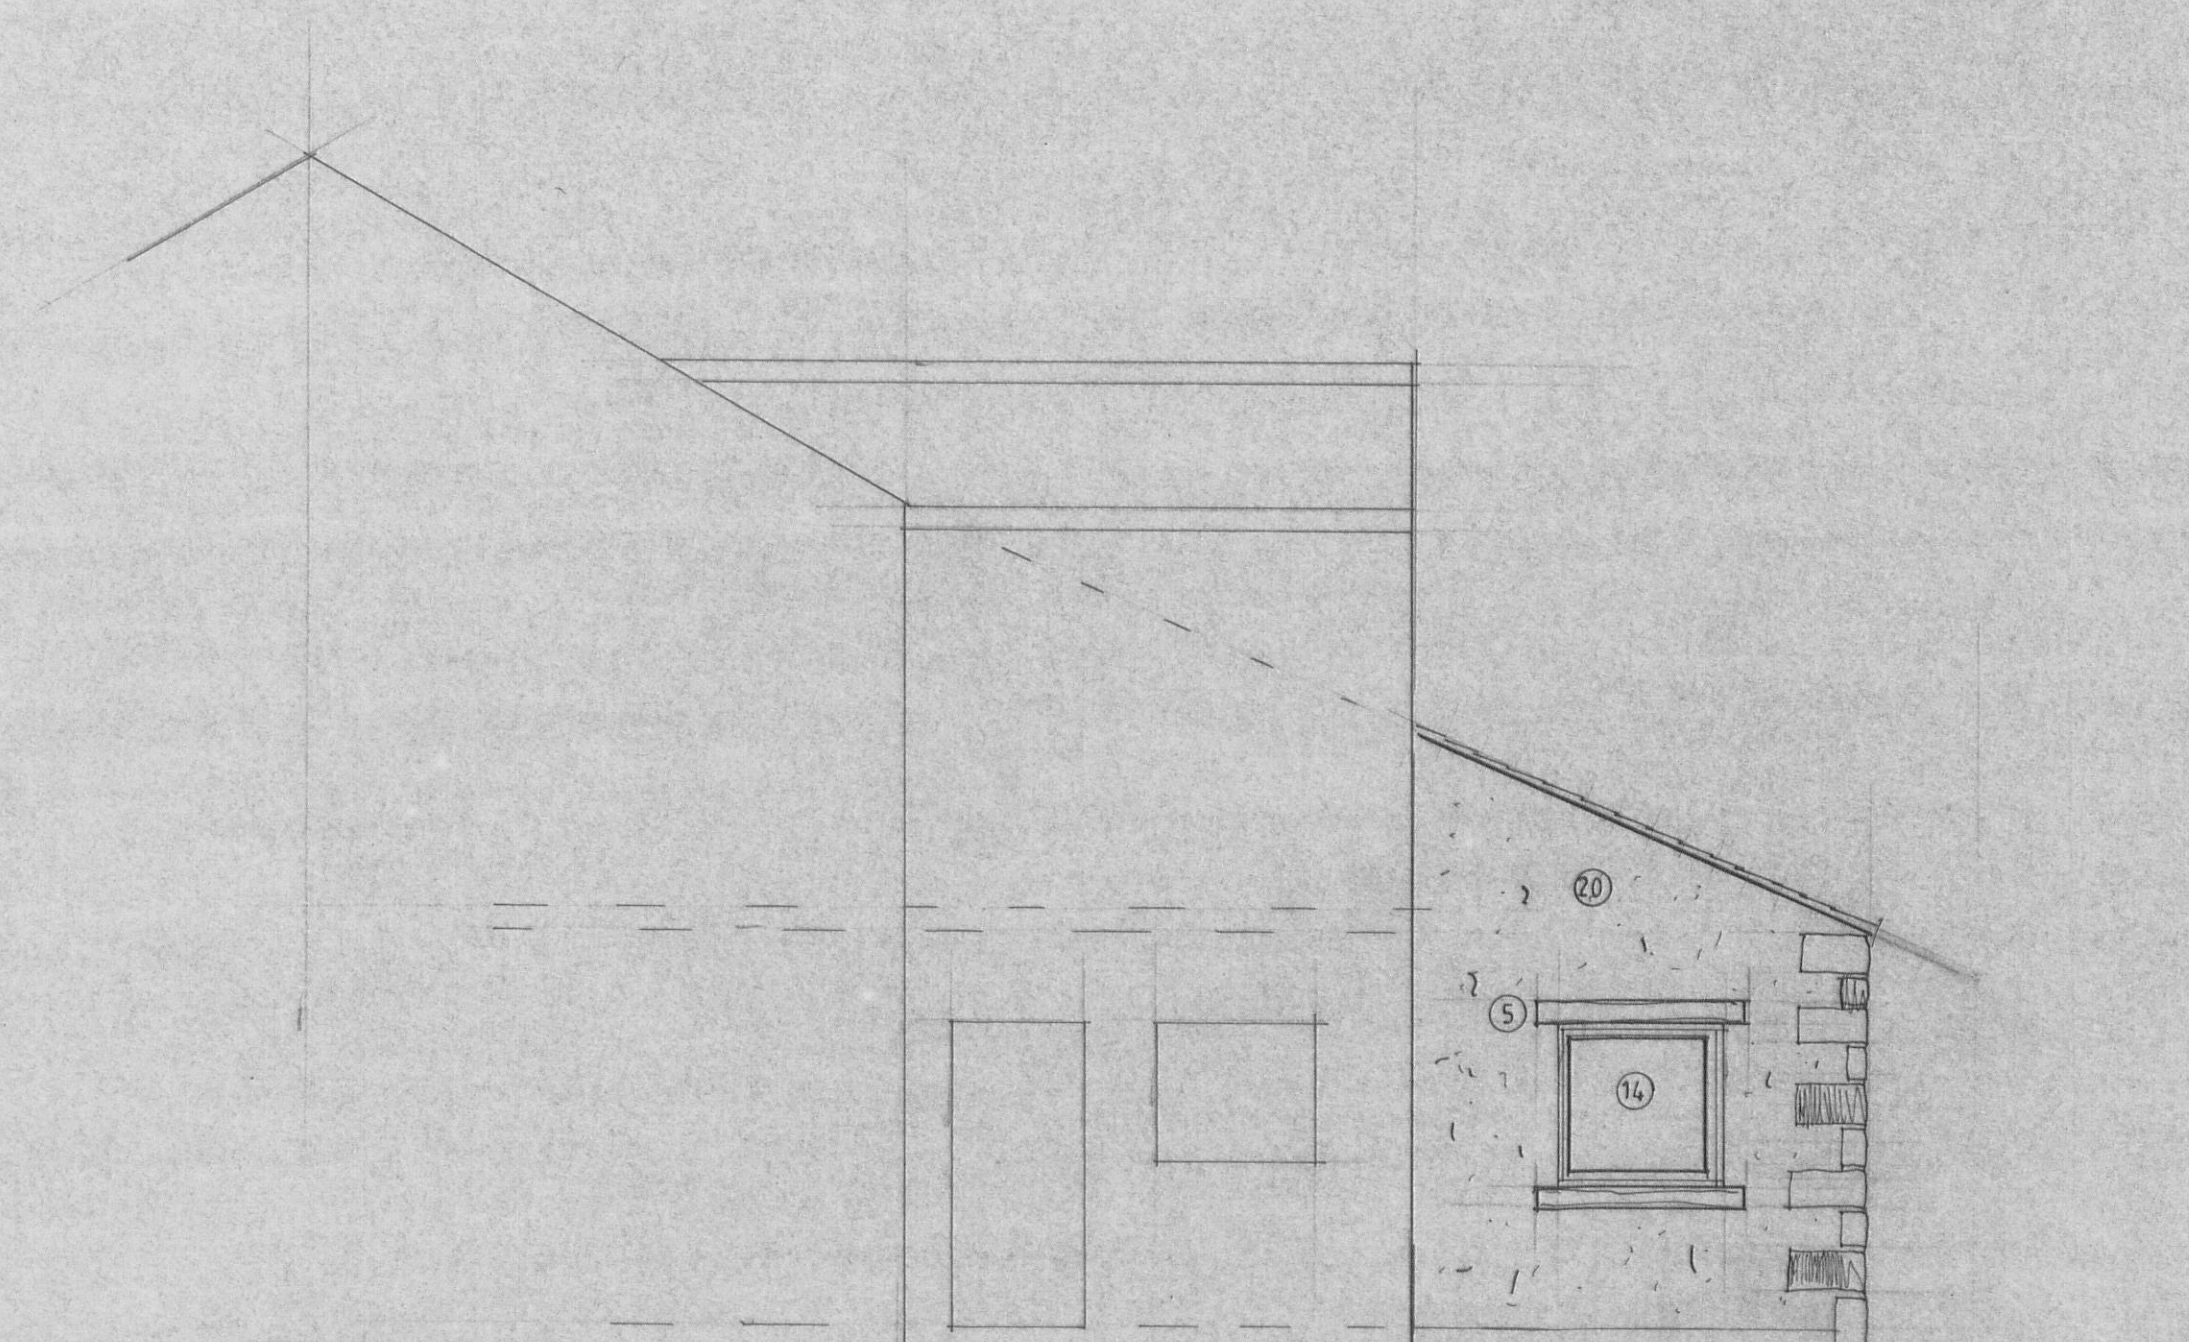


Proposed Side Elevation


PREVIOUSLY
APPROVED

APP NO 3/2005/776/P

320070509P

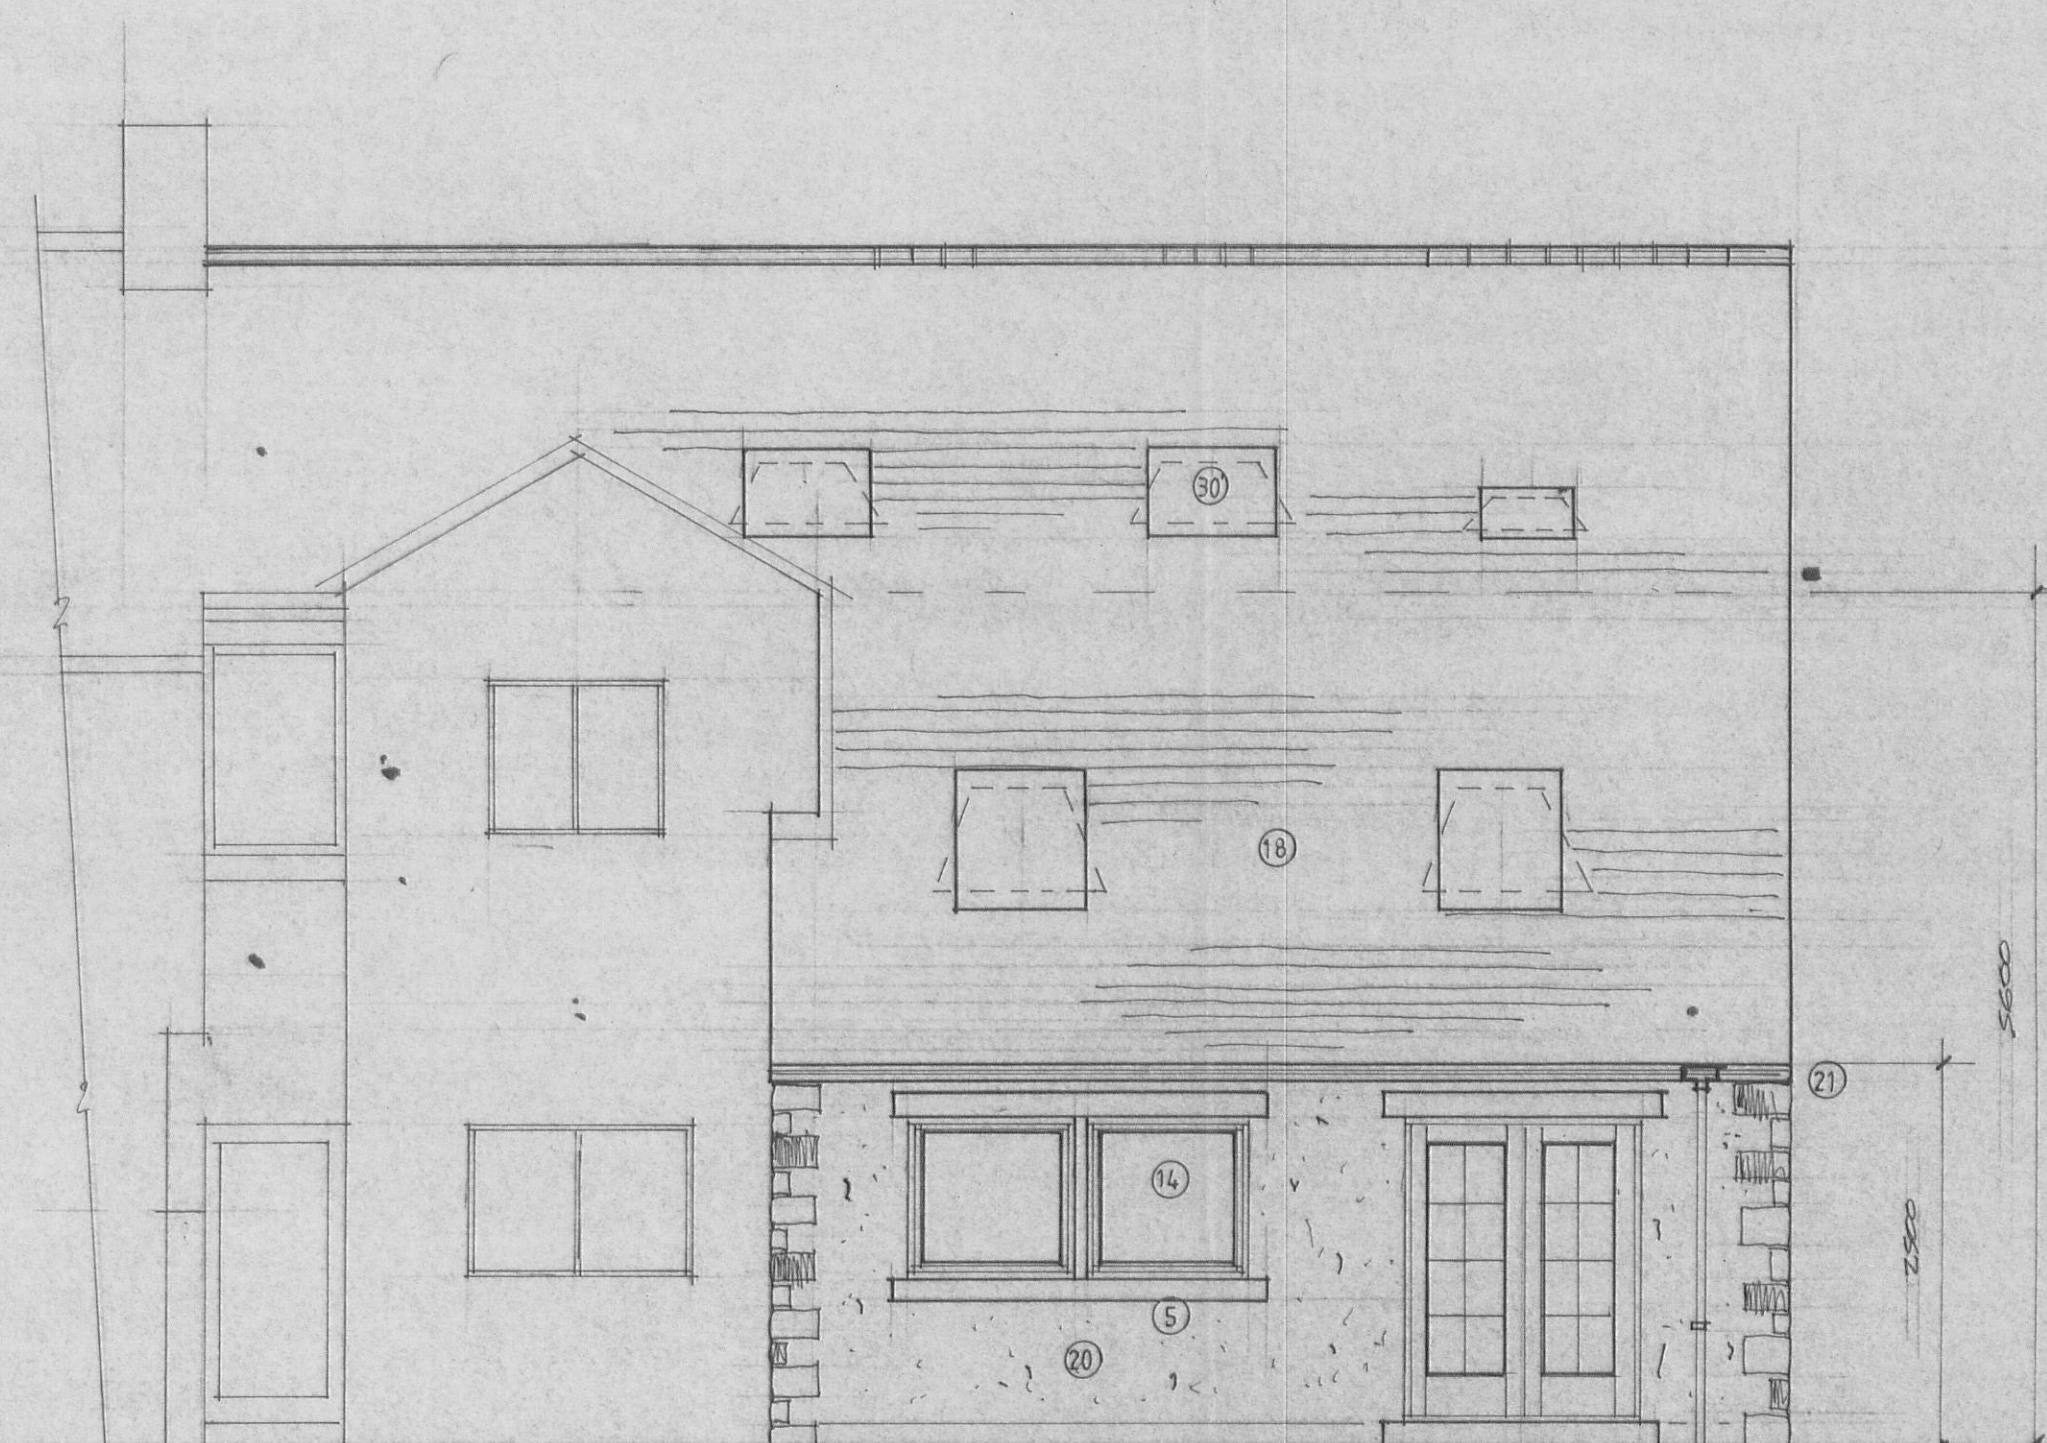

Proposed Rear Elevation

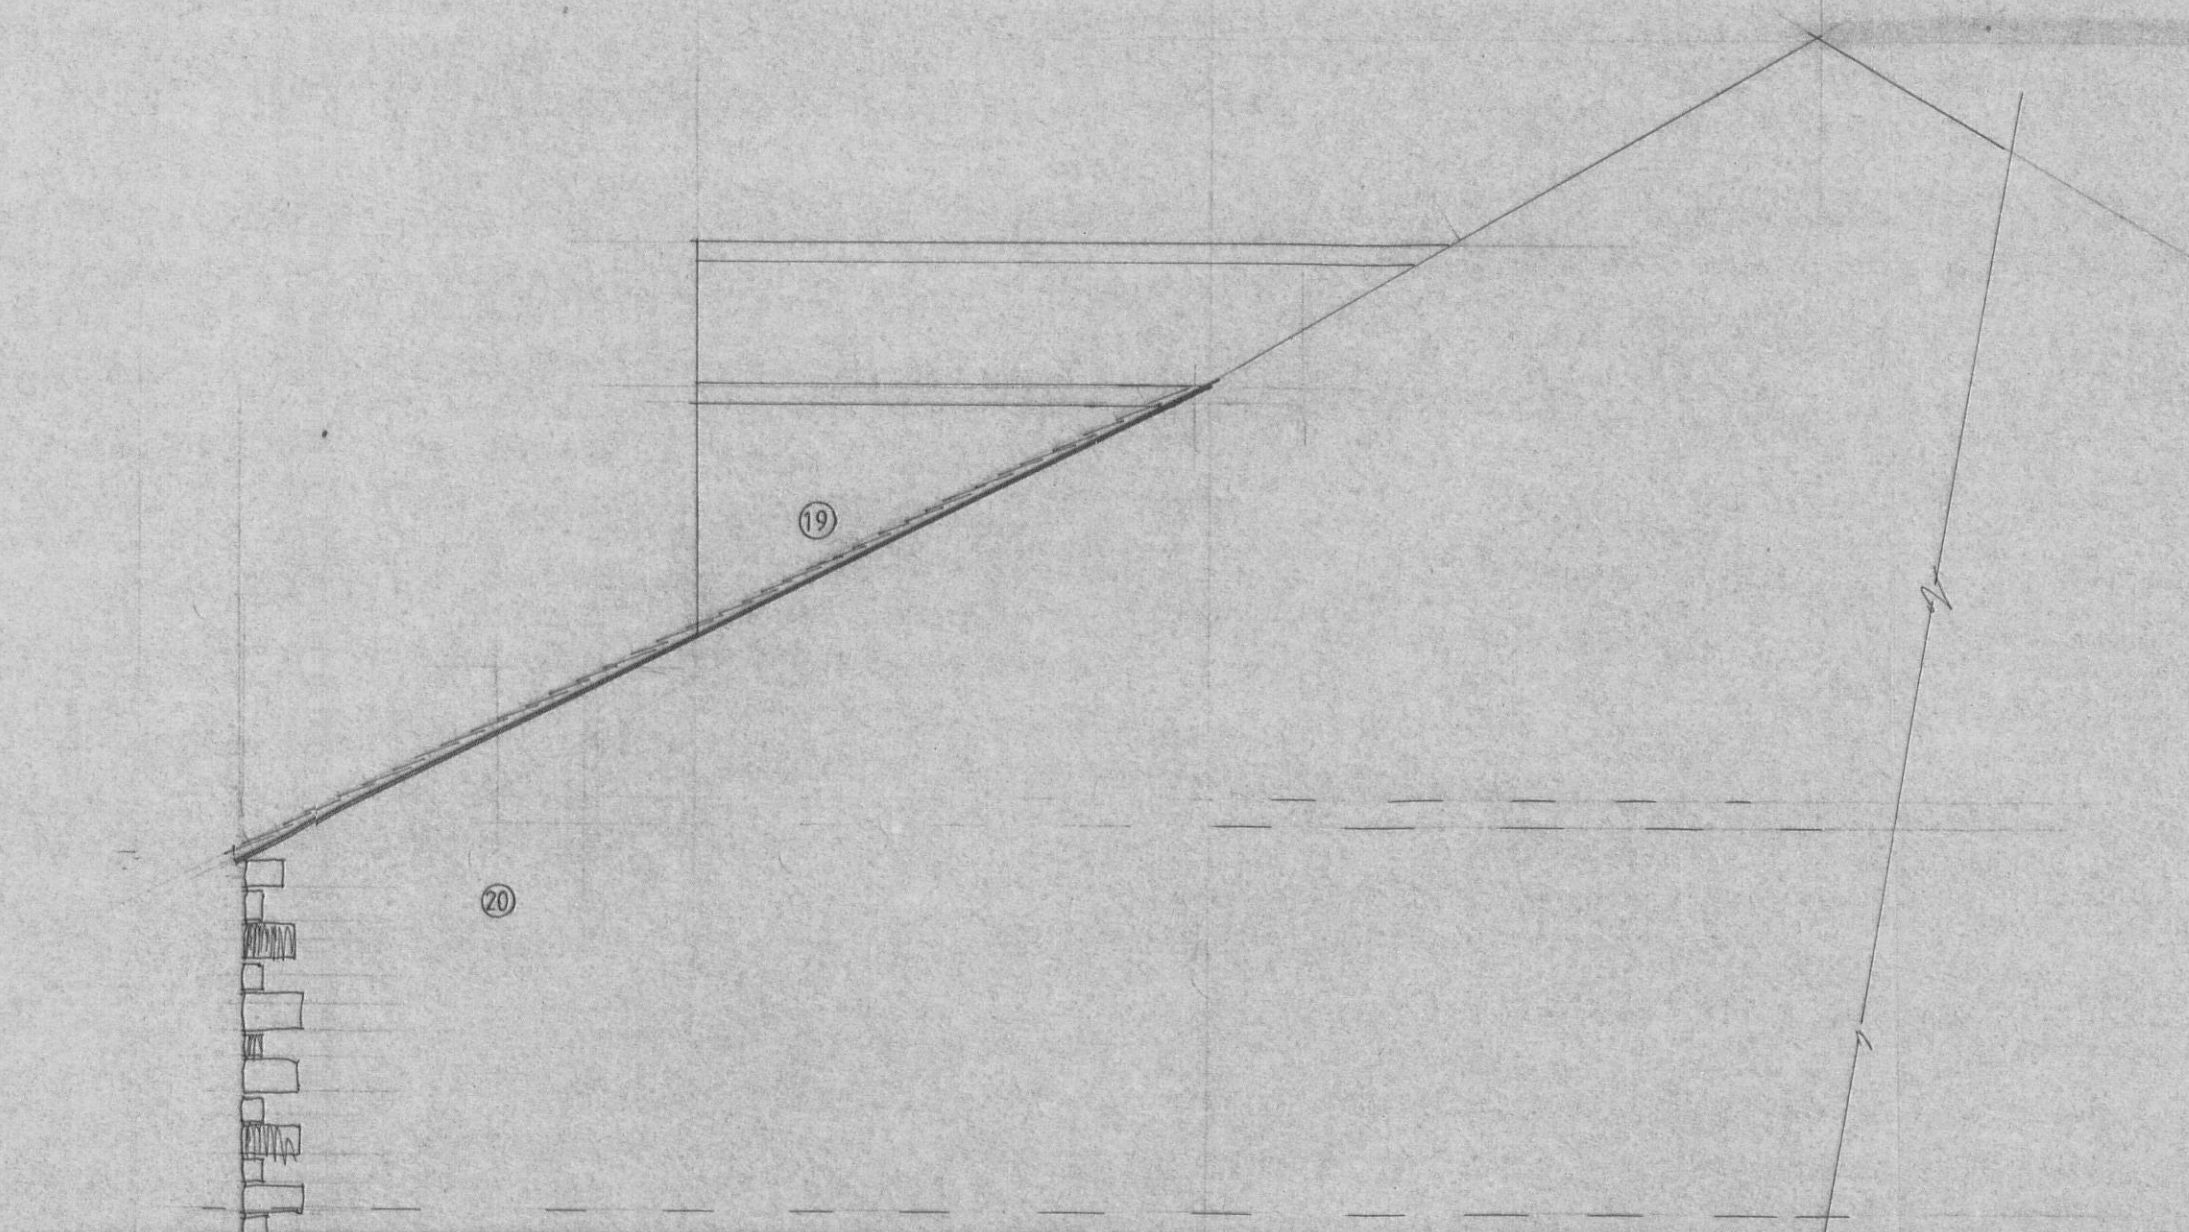

Proposed Side Elevation

S J Bialecki Limited Building Surveyors
Drawing no 4008
Scale 1:50
Proposed Elevation
Proposed Two Storey Extension At The Cottage Henthorn Road Henthorn