



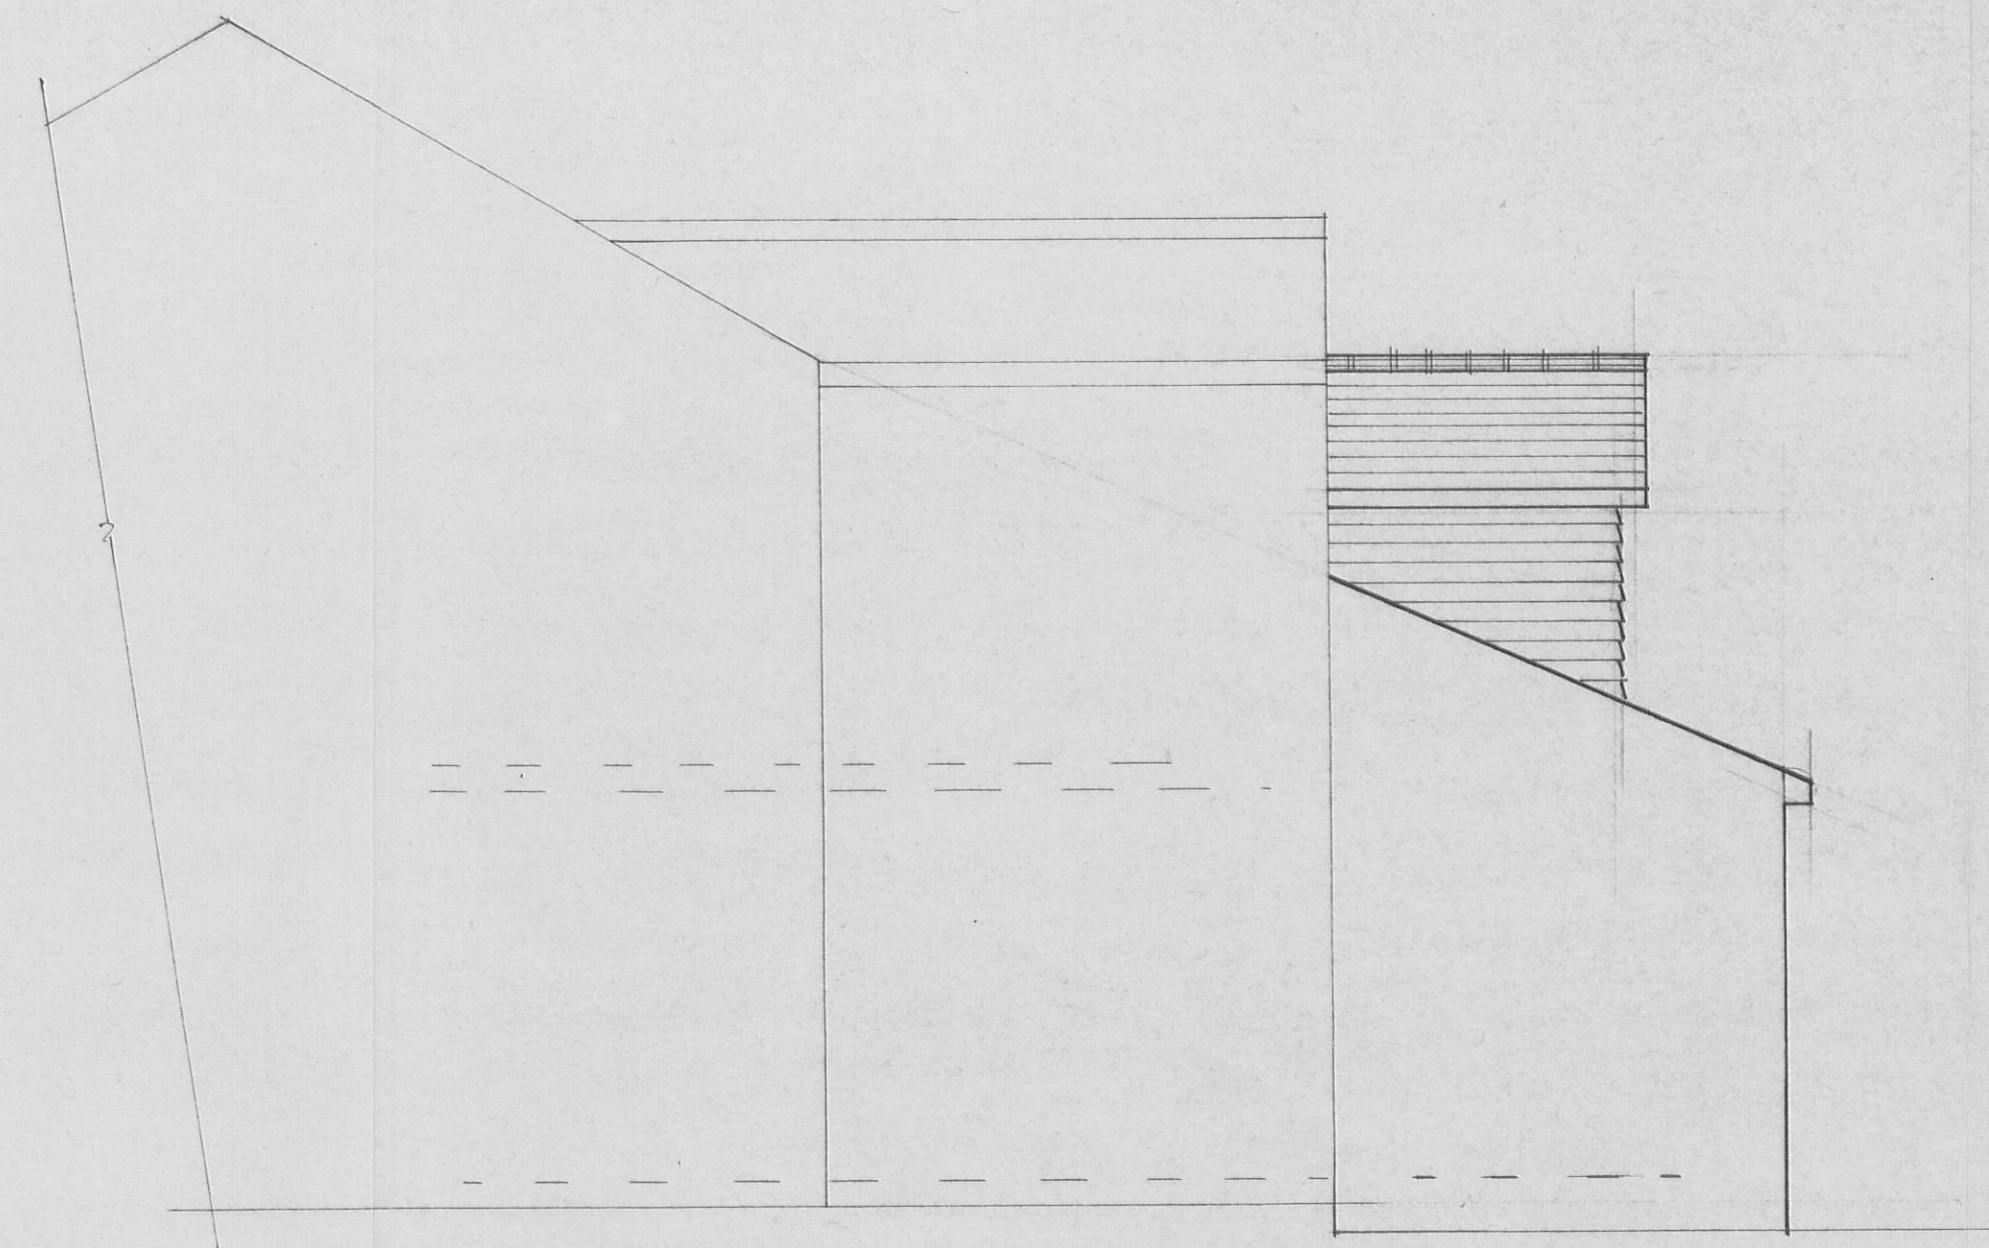

Proposed Side Elevation



Proposed Rear Elevation

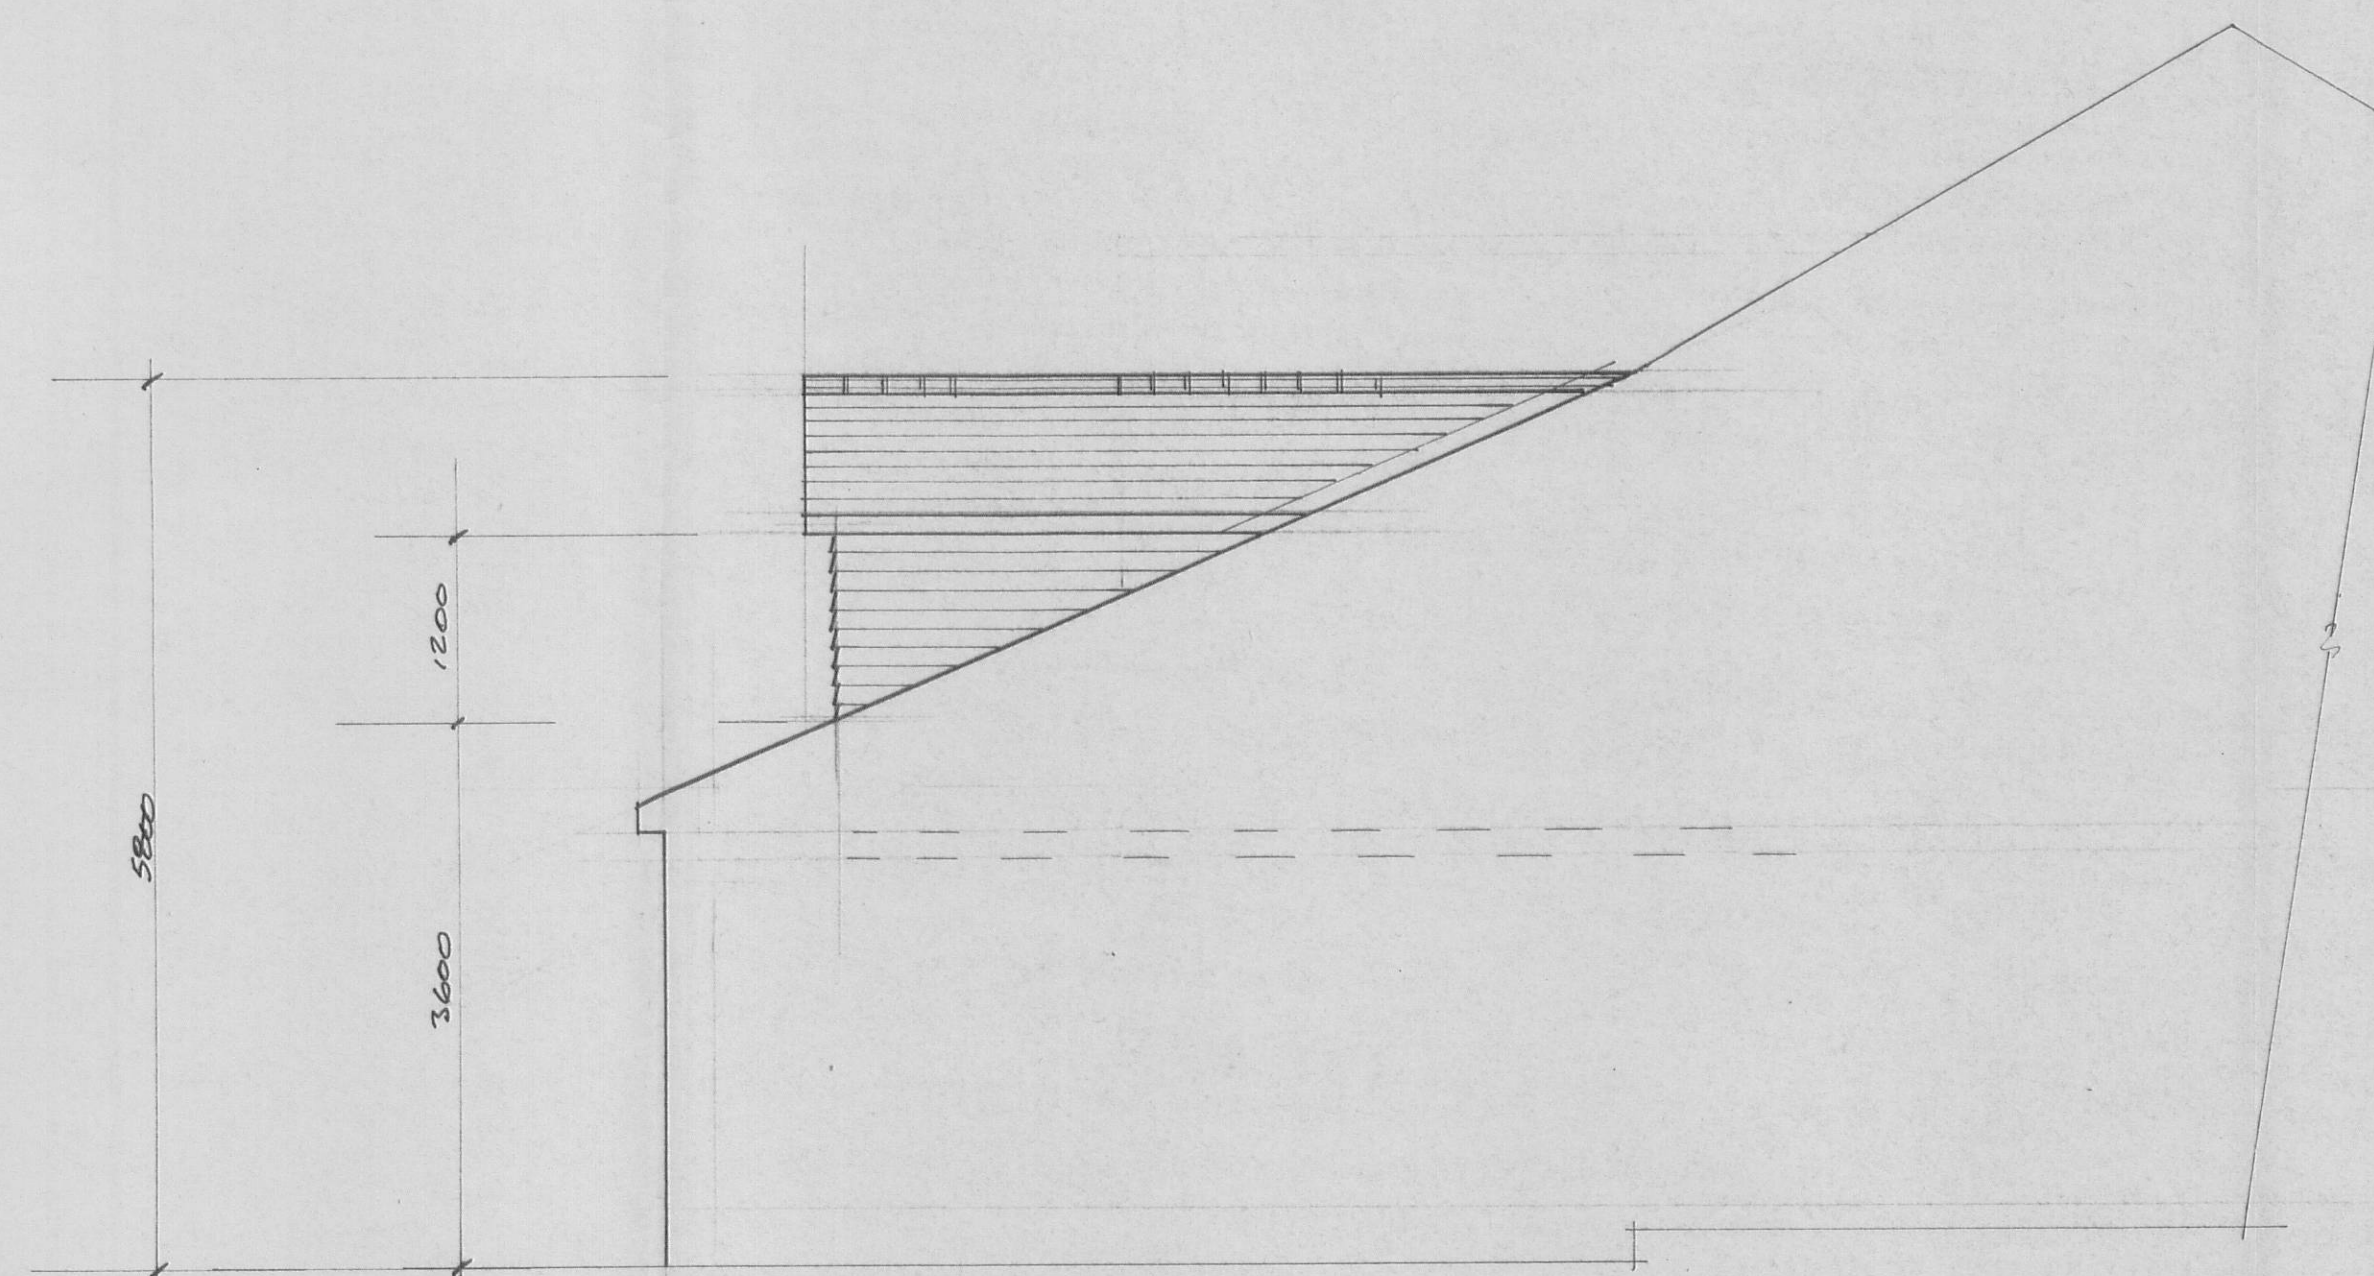

Proposed Side Elevation

320070509P

S. J. Bialecki Limited Building Surveyors
Drawing no 4010
Scale 1:50
Proposed Elevations
Proposed Dormers To Rear Elevation At The Cottage Henthorn Road Henthorn