




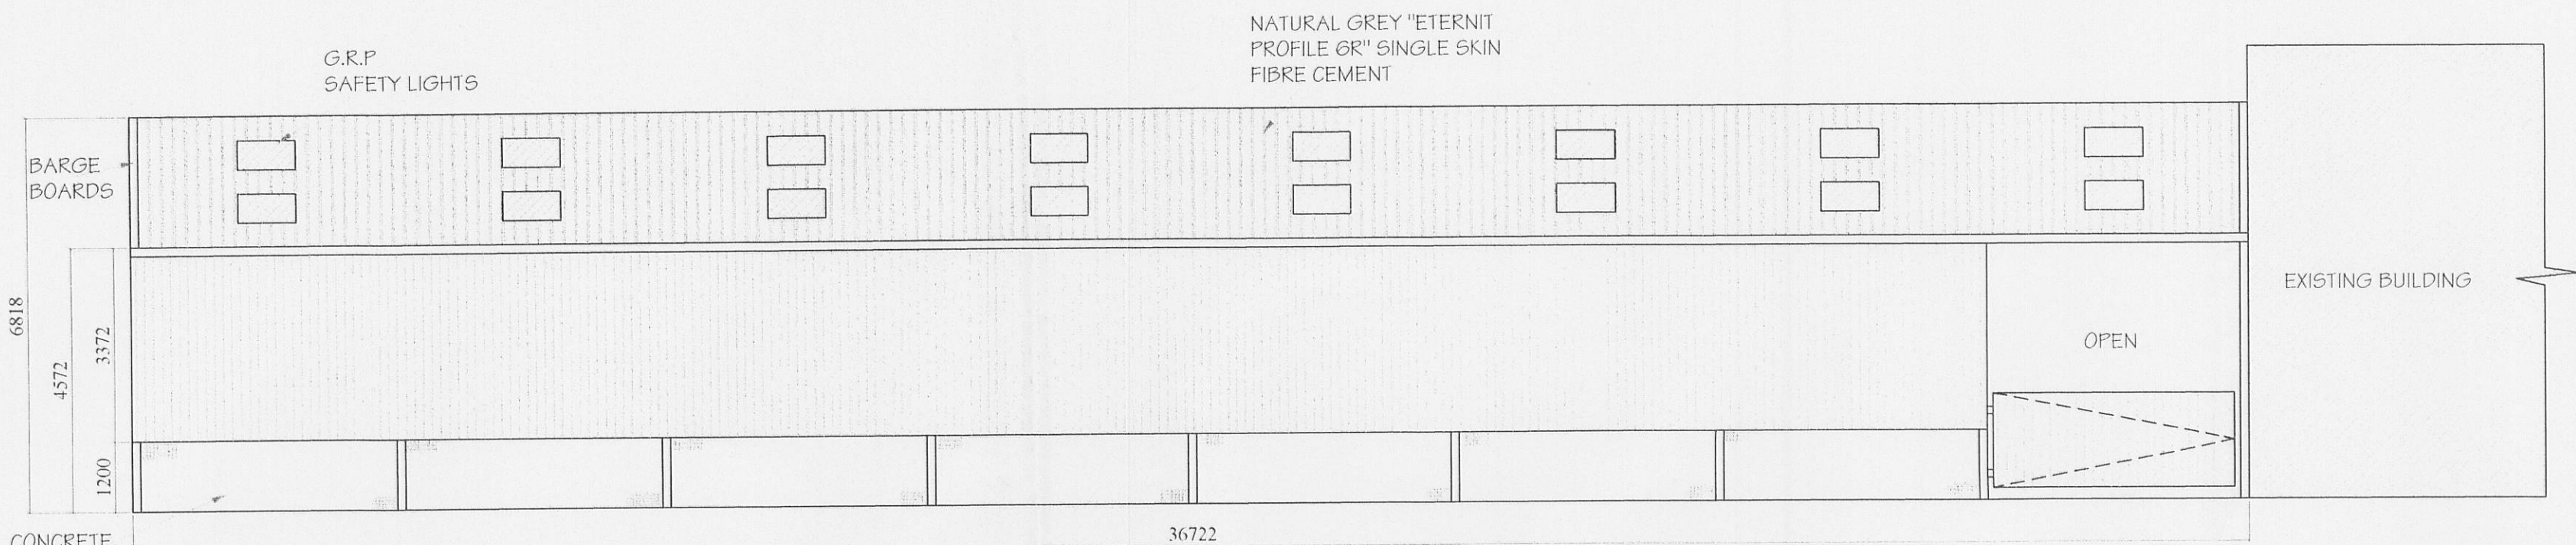

VIEW ON SIDE ELEVATION

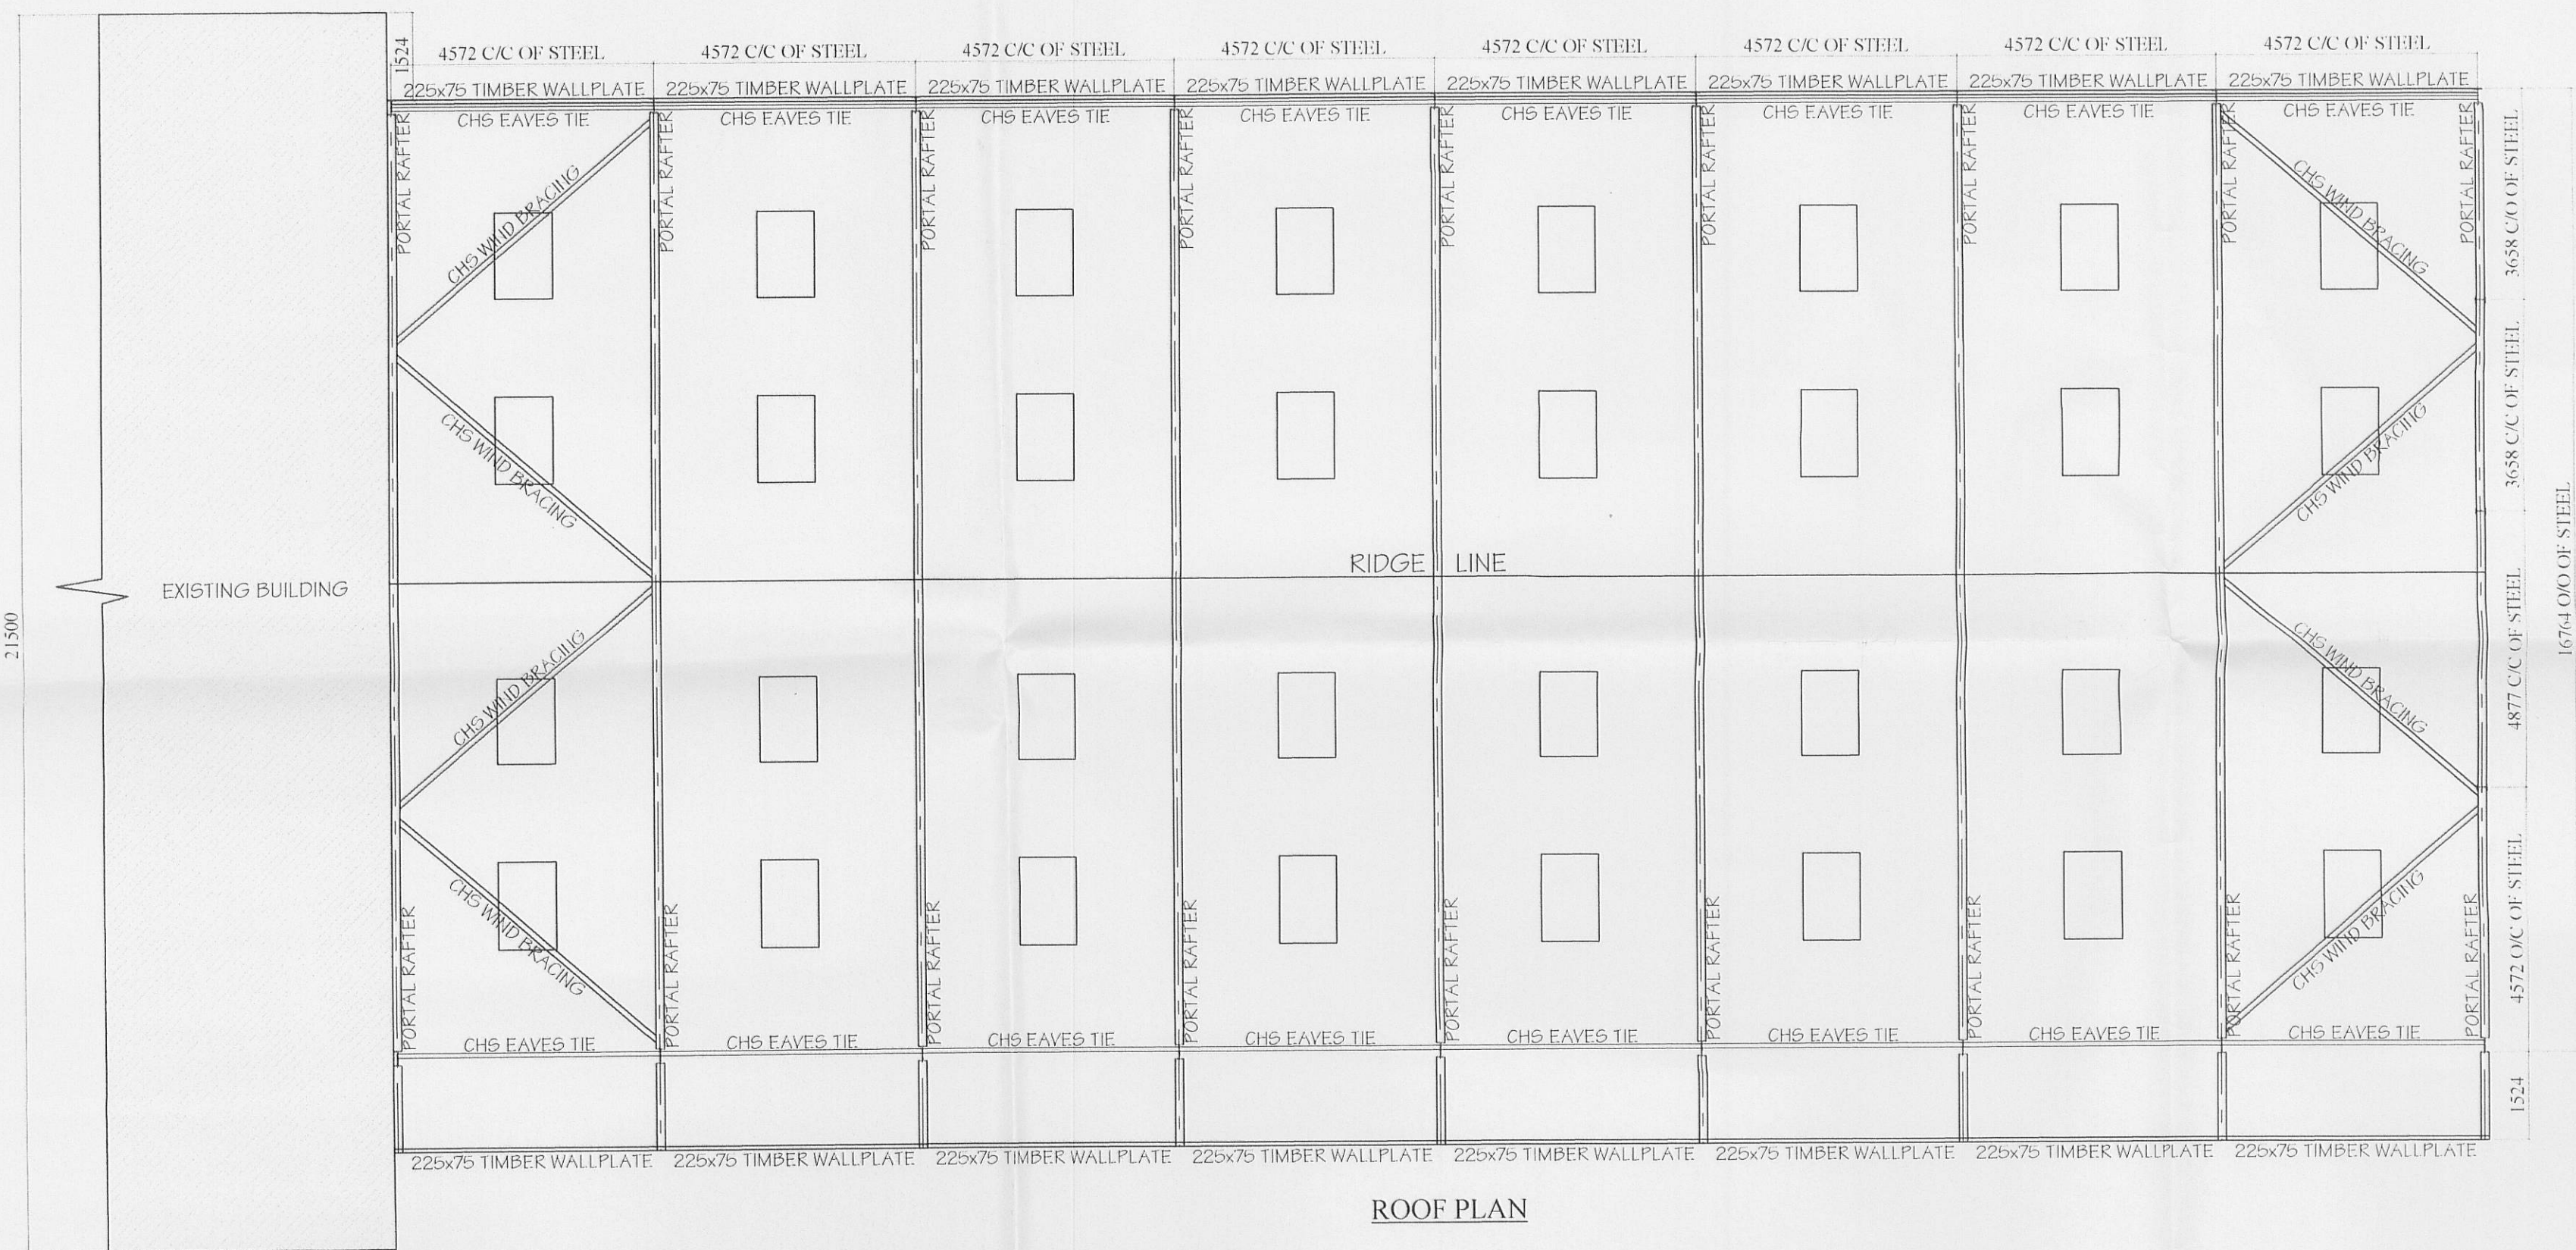


ROOF PLAN

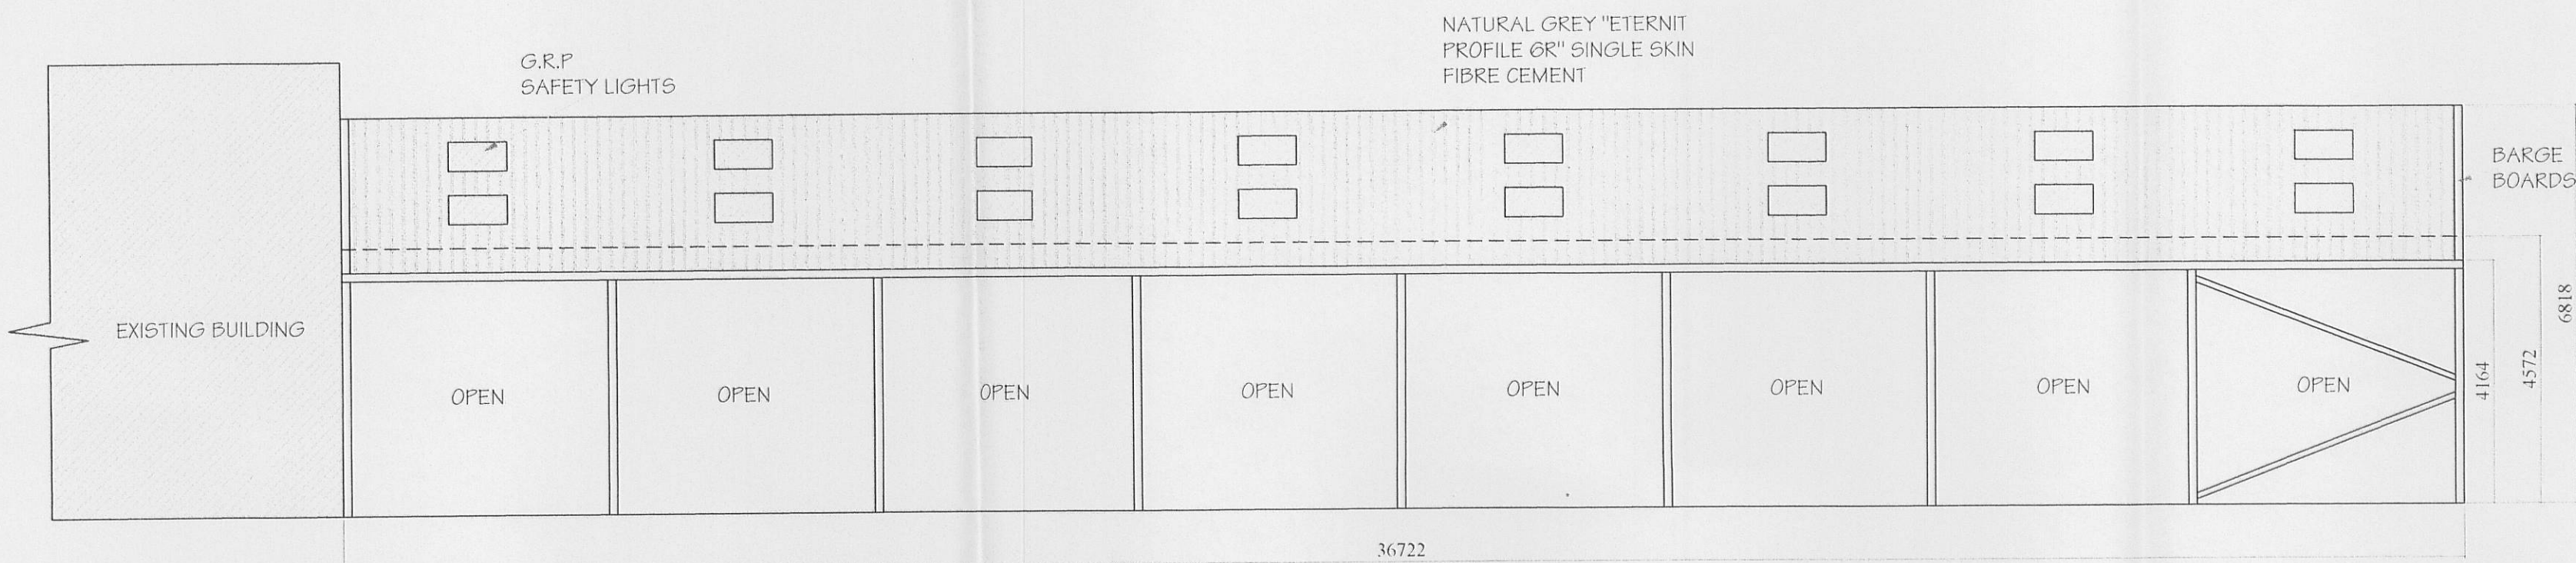


VIEW ON SIDE ELEVATION

THIS DRAWING IS A PLANNING SUBMISSION DRAWING BUT THE PLANNING DECISION NOTICE ISSUED BY THE LOCAL AUTHORITY SHOULD BE CONSIDERED AS BEING THE DEFINITIVE DOCUMENT WITH REGARD TO THE PERMISSION GRANTED.

THIS DRAWING SHOULD NOT BE USED AS A WORKING DRAWING OR FOR ERECTION PURPOSES . IT IS ONLY AN ELEVATION DRAWING FOR SUBMISSION TO THE LOCAL AUTHORITY TO TRY TO GAIN PLANNING PERMISSION.

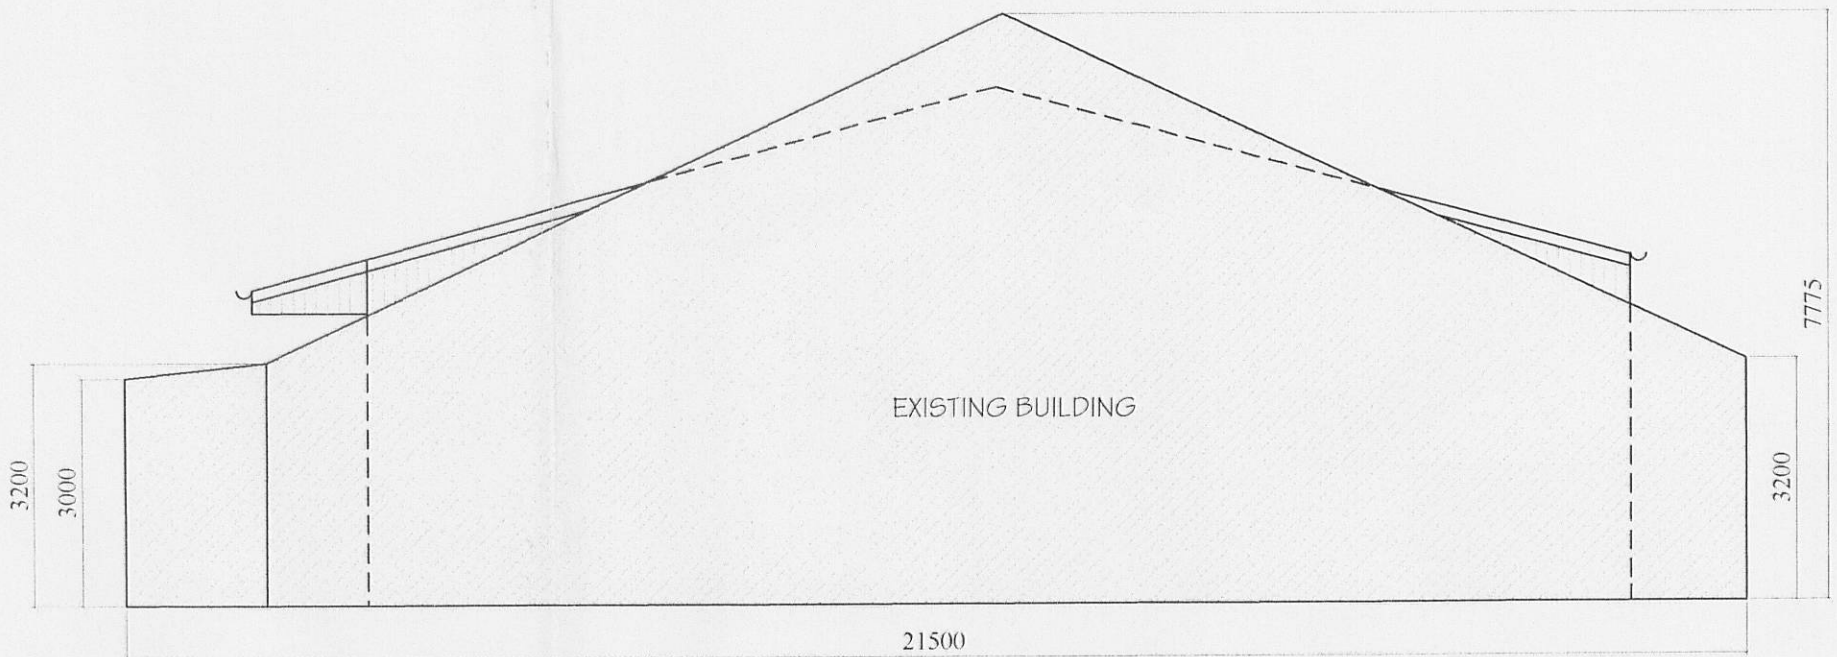

VIEW ON GABLE END

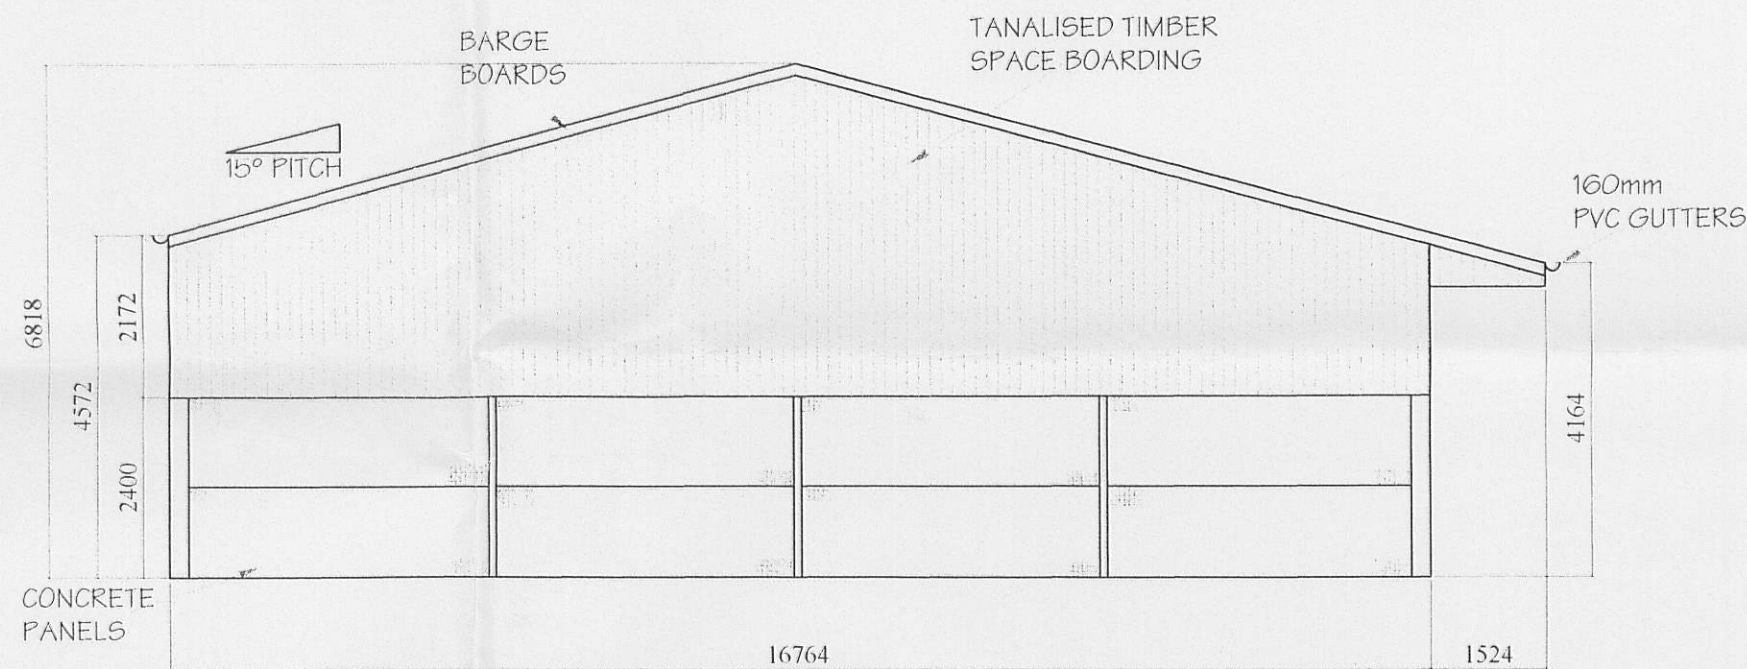

VIEW ON GABLE END

Framework:

254 x 146 x 37Kg UB stanchions.
254 x 146 x 31Kg UB portal rafters.
178 x 102 x 19Kg UB Gable Pillars.
CHS eaves ties
CHS rafter braces in both end bays of the roof and vertical bracing in both end bays of each side.
175 x 75mm Timber purlins.
225 x 75mm Timber wallplates.
125 x 75mm Timber rails.

Cladding:
Roof:

Natural grey "Profile 6R" single skin fibre cement sheets. The roof to incorporate thirty two grp safelights, crown ridge & barge boards. 160mm P.V.C. gutters and fall pipes.

Verticals:

Tanalised timber space Boarding to the levels detailed on the elevations.

all cladding materials to be agreed with the local authority, but generally to match the existing adjacent buildings.

REV A (10/05/07): ALTERED TO SUITE

Client
MR D. COWGILL
HORSE HEY FARM
BASHALL EAVES
CLITHEROE

Job Title
PROPOSED NEW
AGRICULTURAL BUILDING

Drawing Title
PLAN AND ELEVATIONS

WAREING BUILDINGS
Established in 1909
email: sales@wareingbuildings.co.uk
web: www.wareingbuildings.co.uk
J Wareing & Son (Wrea Green) Ltd
Whinbrick Works
Blackpool Road
Westby
PR4 2RJ
Tel: 01772 682159 or
01772 682924
Fax: 01772 671071

Scale
1:100
Date
APRIL 2007
Drawn
MTH

Drawing Number
3638-01
Rev.
A