
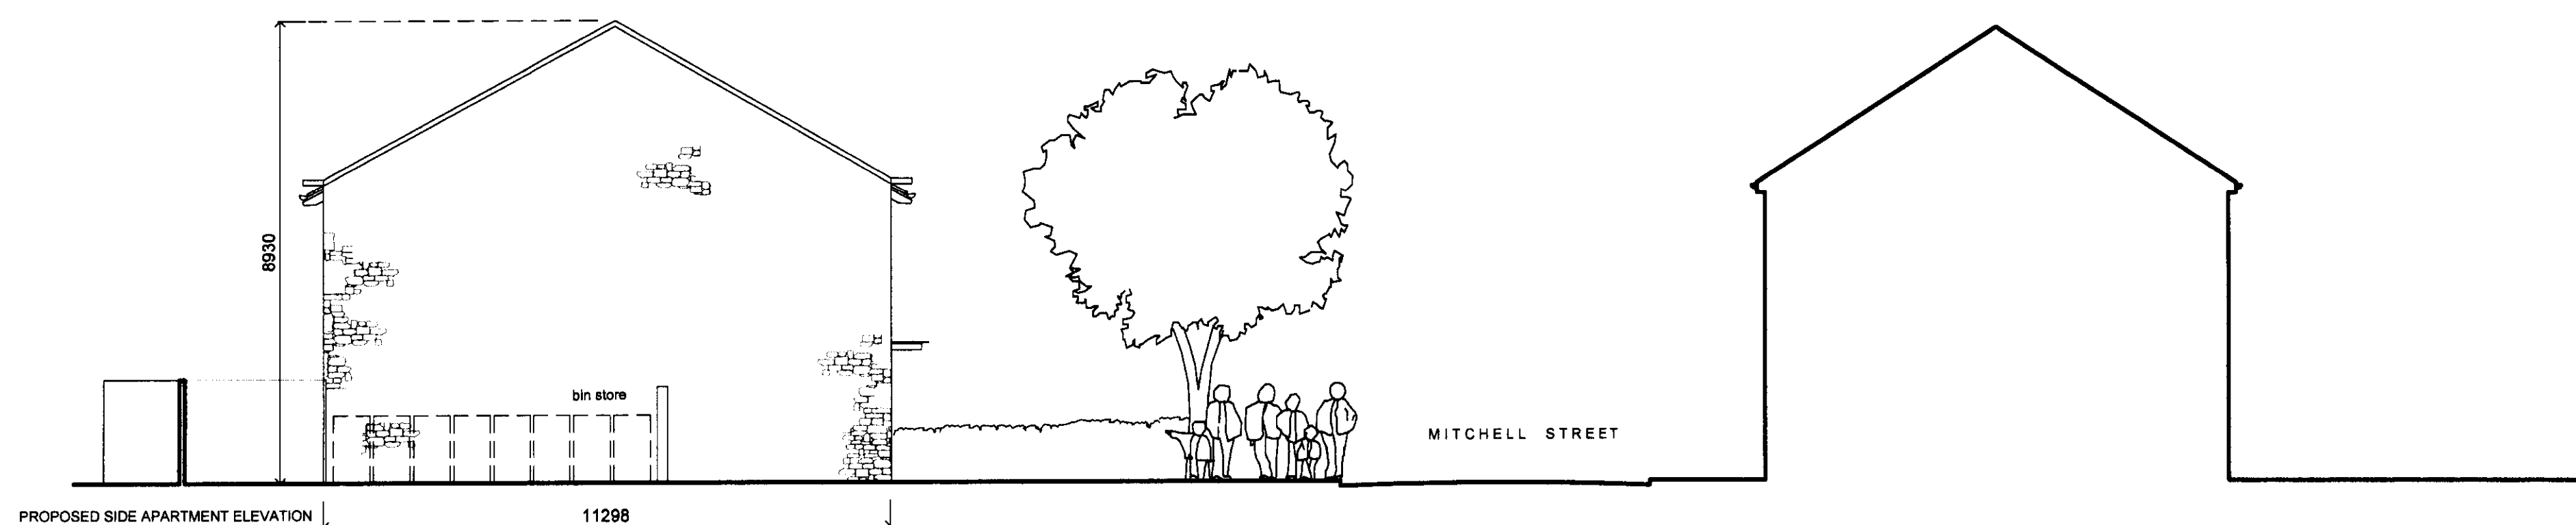
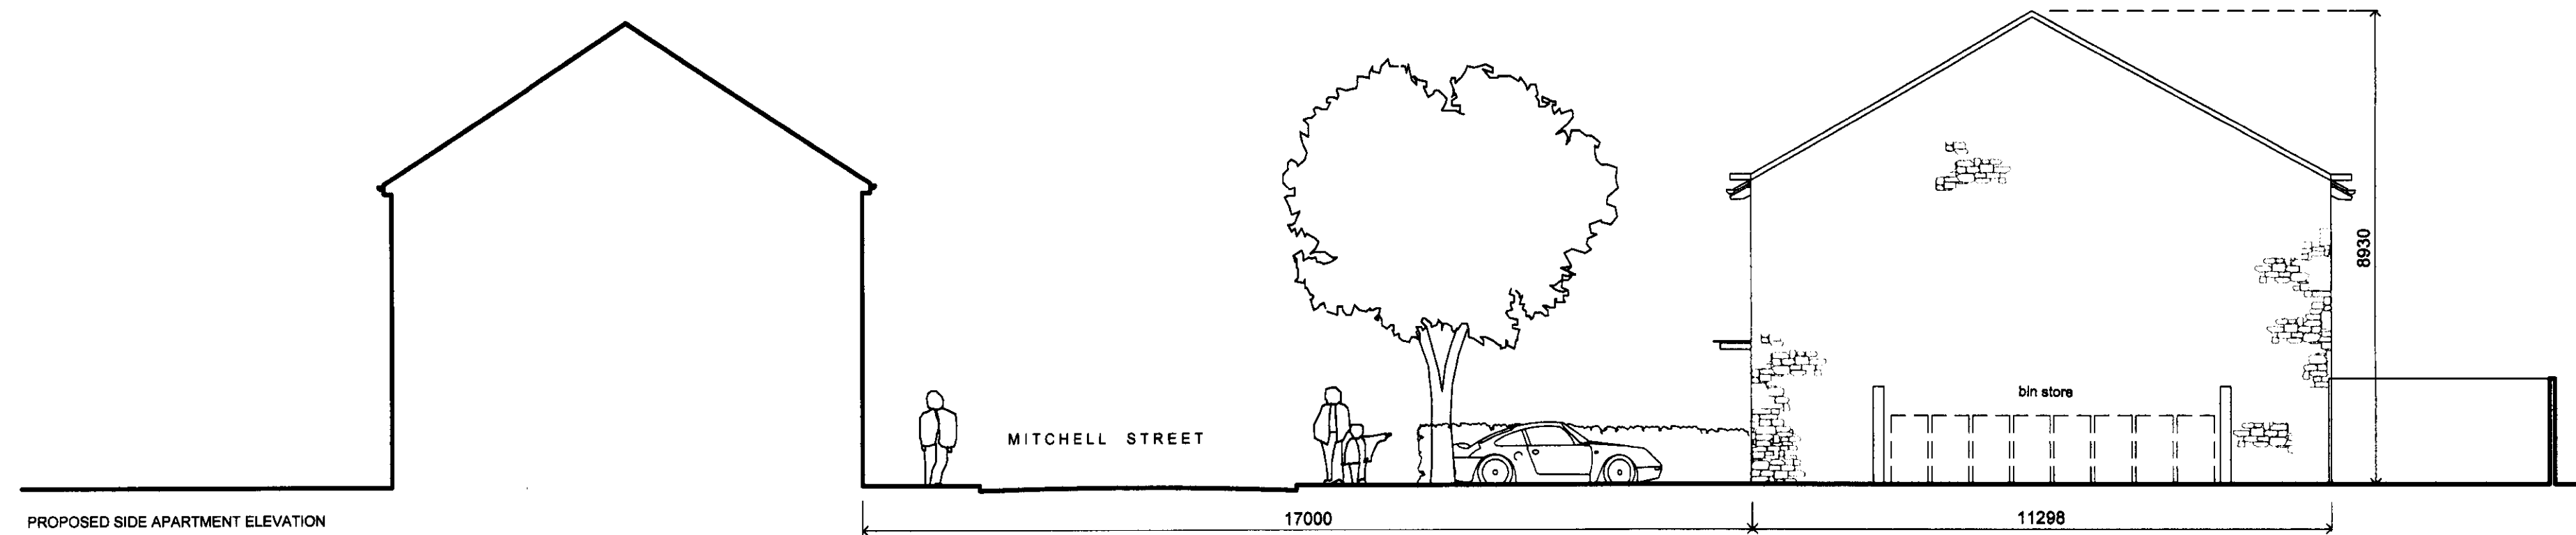


320070535P

AMENDED PLANS RECEIVED
DATE 19/6/07

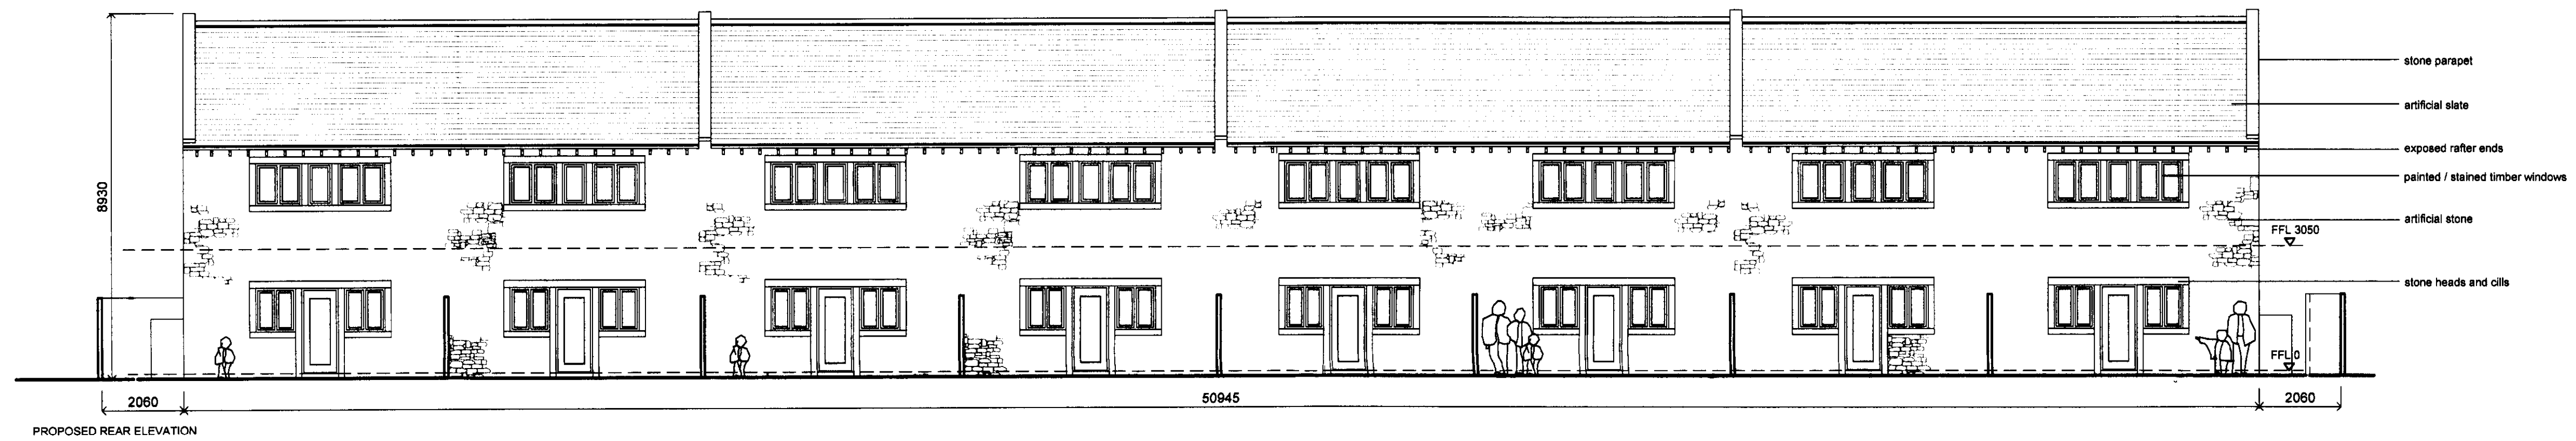

D	AMENDED TO CORRESPOND WITH TOPOGRAPHICAL SURVEY	18.08.07	GMD
C	FIRST FLOOR WINDOWS TO STAIRS AMENDED, NOTES ADDED	21.05.07	GMD
B	HOUSES REMOVED, APARTMENTS EXTENDED	05.03.07	GMD
A	FRONT ELEVATION TO HOUSES AMENDED	08.11.06	FK
REVISION	DESCRIPTION	DATE	INITIALS
CLIENT			
SPACE NEW LIVING LTD			
PROJECT			
MITCHELL ST. CLITHEROE			
TITLE			
PROPOSED ELEVATIONS			
DRAWING NO.	REVISION	SCALE	DRAWN BY
504 / PL / 04	D	1 : 100	JMP / FK
			DATE
			08.11.06

FISH ASSOCIATES

ARCHITECTS
TOWN PLANNERS
LANDSCAPE ARCHITECTS

FISH ASSOCIATES LTD
216 ST GEORGES ROAD
BOLTON BL 1 2PH
TEL: 01204 532244
FAX: 01204 532289
EMAIL: info@fish-associates.co.uk