



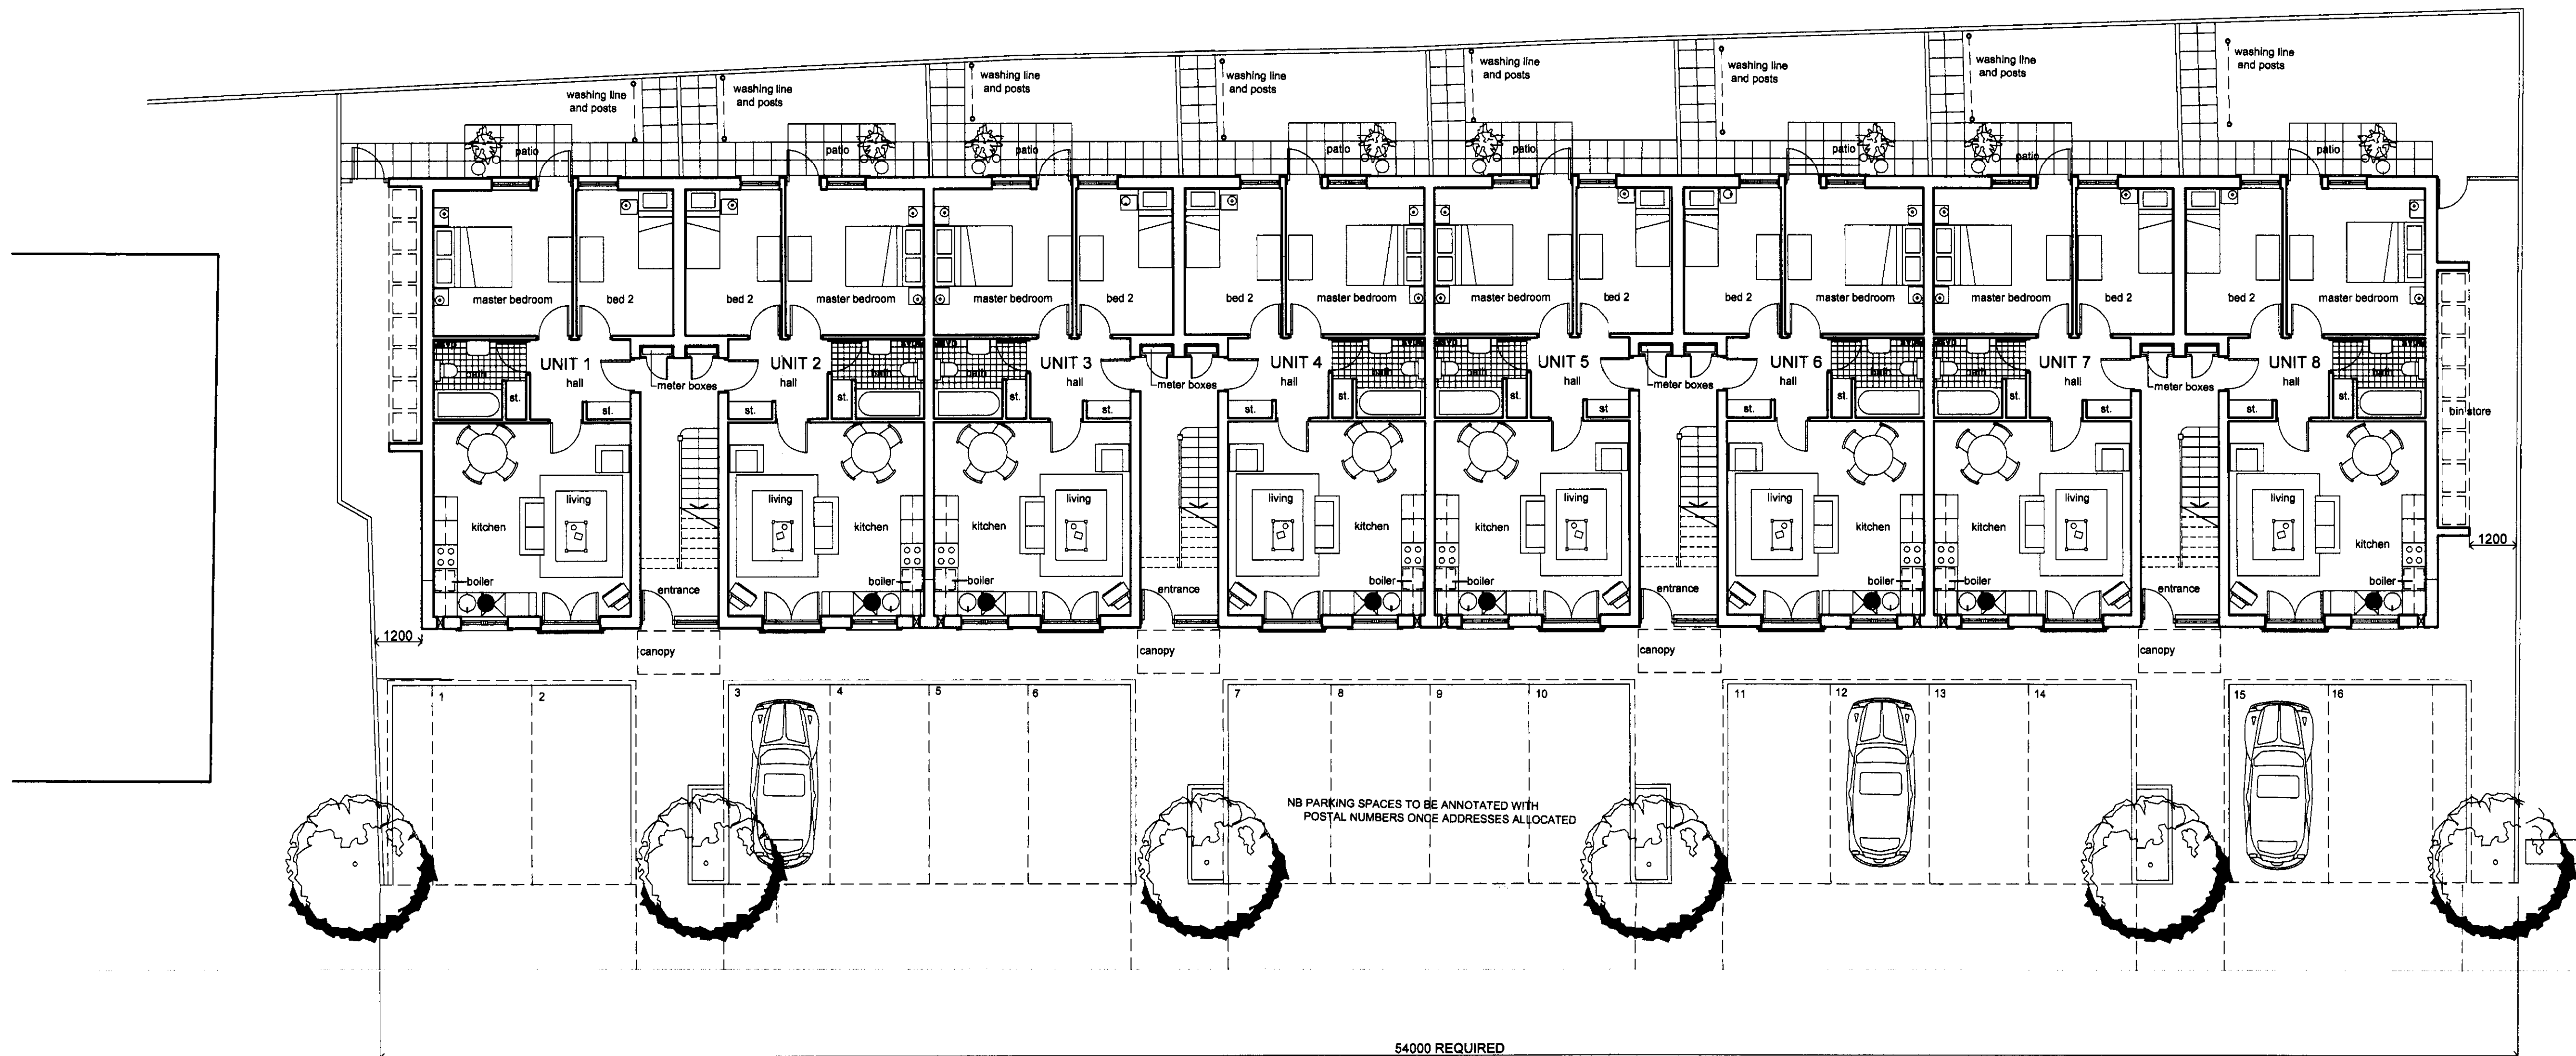

PROPOSED GROUND FLOOR - SITE LAYOUT PLAN

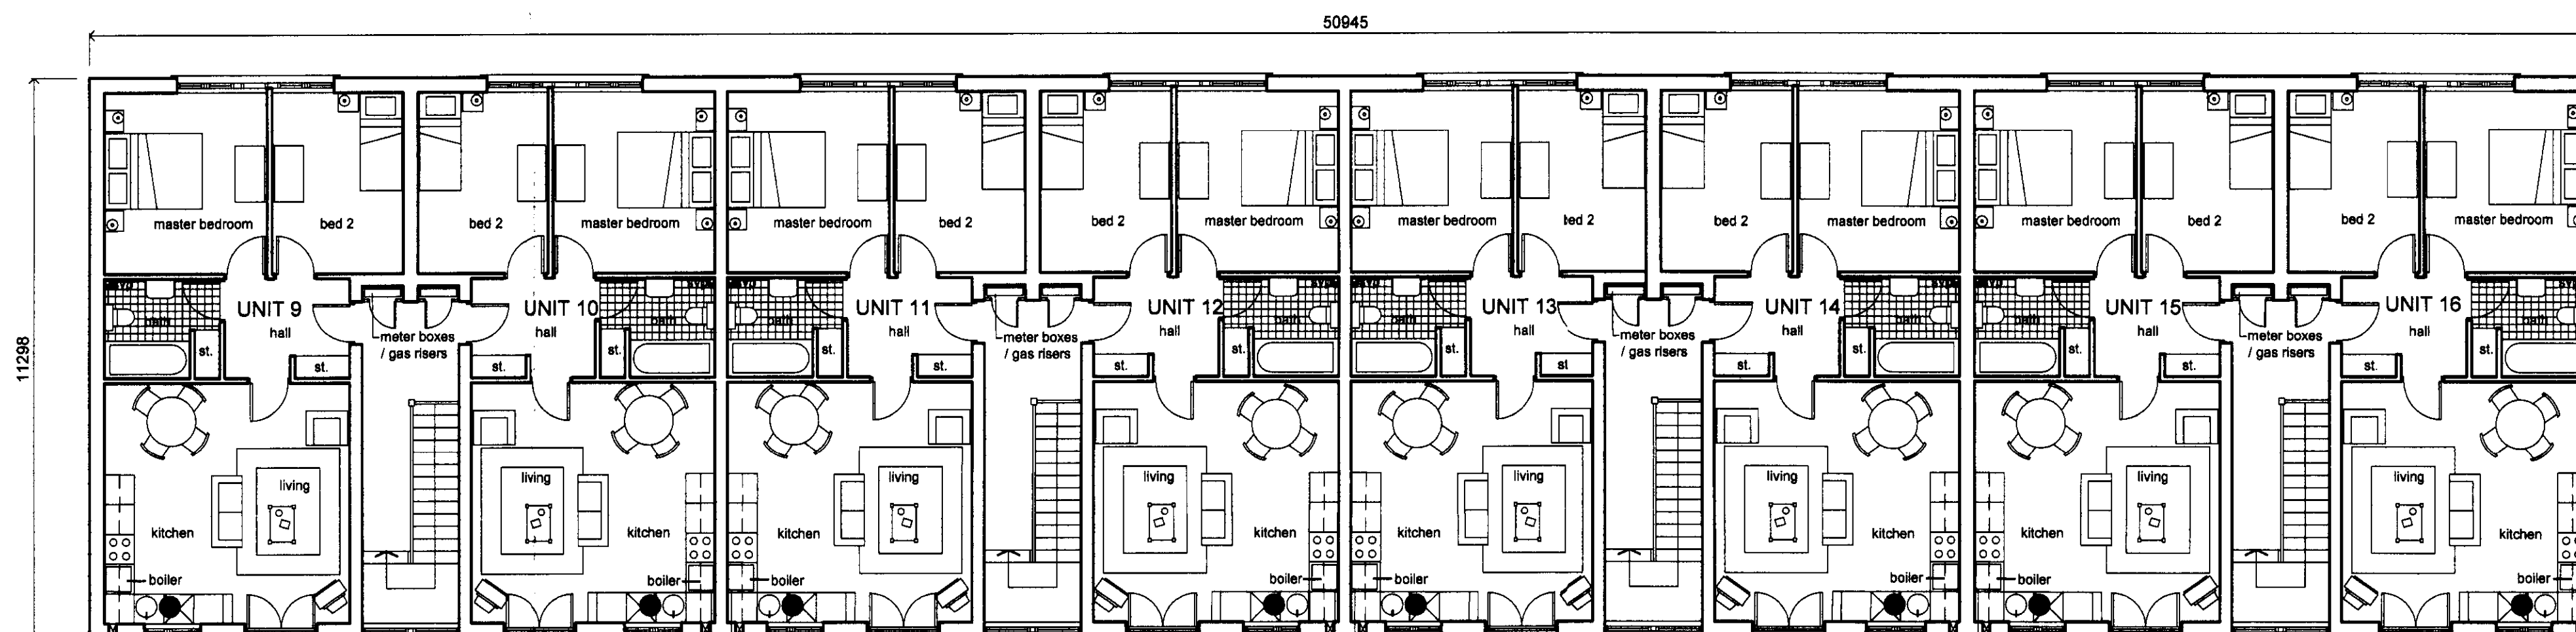

PROPOSED FIRST FLOOR

ACCOMMODATION SCHEDULE

2 BED APARTMENTS

	UNIT NO.	AREA
GROUND FLOOR	1 - 8	57sqm (613.5sqft)
FIRST FLOOR	9 - 16	57sqm (613.5sqft)
TOTAL	16	912sqm (9816sqft)

H	SITE LAYOUT AMENDED TO CORRESPOND WITH TOPOGRAPHICAL SURVEY	18.06.07	FK
G	STAIR AND BATHROOM LAYOUTS AMENDED	21.05.07	GMD
F	DETACHED HOUSES & 2ND FLOOR OF APARTMENTS OMITTED, APARTMENTS EXTENDED - 4 UNITS ADDED	28.02.07	GMD
E	UNITS 2, 7, 8 - 20 EXTENDED TO 57m ²	18.02.07	GMD
D	FRONT ELEVATION TO HOUSES AMENDED	08.11.06	FK
C	APARTMENT BLOCK INCREASED BY HALF STOREY	13.10.06	FK
B	WINDOW ARRANGEMENT AMENDED ON REAR ELEV. TO APARTMENTS & FRONT ELEV. TO HOUSES	11.10.06	FK
A	GENERAL AMENDMENTS AND REAR ELEVATION ADDED	20.06.06	

CLIENT
SPACE NEW LIVING LTD

PROJECT
MITCHELL ST. CLITHEROE

PROPOSED FLOOR PLANS AND SITE LAYOUT

DRAWING NO. 504 / PL / 03 REVISION H SCALE 1 : 100 DRAWN BY JMP / FK DATE 08.11.06

FISH ASSOCIATES

ARCHITECTS
TOWN PLANNERS
LANDSCAPE ARCHITECTS

FISH ASSOCIATES LTD
216 ST GEORGES ROAD
SOLITON BL 1 2PH
TEL: 01204 532244
FAX: 01204 532288
EMAIL: info@fish-associates.co.uk