

Application for Listed Building Consent

Application No.

320070536P

LBC

Date received

Planning (Listed Buildings and Conservation Areas) Act 1990.

Completed copies of this form and plans should be sent to the City, Borough or District Council (see note 1).

Please read the notes overleaf before answering each question.

Please complete in BLOCK LETTERS

Question 1

Name and Address of Applicant

THE GOVERNORS OF STONYHURST COLLEGE
ON BEHALF OF THE TRUSTEES FOR ROMAN
CATHOLIC PURPOSES, STONYHURST, CLITHEROE

Postcode BB7 9PZ

Tel No 01254 826345

Question 1a

Name and Address of Agent (if any)

CASSIDY + ASHTON
7 EAST CLIFF
PRESION

Postcode PR1 3JE

Tel No 01772 258356

(Contact's name -----)

Question 2


Full address or location of the building

THE SWIMMING POOL BUILDING
STONYHURST COLLEGE
STONYHURST
CLITHEROE
BB7 9PZ

Question 3

What is the applicant's interest in the building?
(e.g. owner, lessee, prospective purchaser, etc.)

THE GOVERNING BODY ON BEHALF OF
THE TRUSTEES FOR ROMAN CATHOLIC
PURPOSES

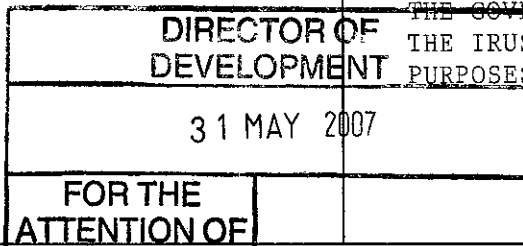

Question 4

Describe briefly the proposed works (e.g. demolition, alteration, extension) and give the reasons why the works are considered necessary.

EXTENSION TO EXISTING SWIMMING POOL TO PROVIDE A FITNESS ROOM, ALL WEATHER CHANGING FACILITY AND STAFF OFFICE. AN ADDITIONAL ENTRANCE GIVES ACCESS TO THE EXTENSION AND PROVIDES CIRCULATION TO THE EXISTING POOL VIEWING AREA. TO IMPROVE THE SPORTS FACILITIES WITHIN THE COLLEGE AND MEET DDA COMPLIANCE.

Question 5

List the drawings and plans submitted with the application.


7041-LP1 - LOCATION PLAN
7041-L01 - EXISTING SITE PLAN
7041-L02 - EXISTING PLANS AND ELEVATIONS
7041-P05 - PROPOSED SITE PLAN

7041-P06 - PROPOSED PLAN
7041-P07 - PROPOSED ELEVATIONS

Note: The plans should be sufficient to identify the building and all alterations and extensions should be shown in detail; the works should also be shown in relation to any adjacent buildings.

I wish to apply for Listed Building Consent to execute the works described in this application and the accompanying plans and drawings.

Signed

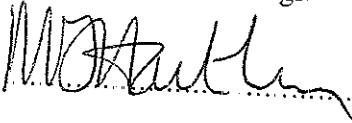

Date 30th May 2007


Certificate under Section 11 Planning (Listed Building and Conservation Areas) Act 1990

Certificate A

I hereby certify that:

No person other than myself/the applicant* was the owner of any of the building to which the application relates at the beginning of the period of 21 days ending with the date of the accompanying application.

Signed

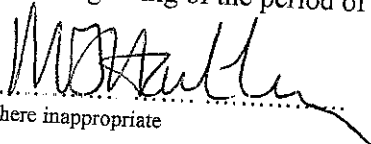

*delete where inappropriate

(Applicant/Agent)*

Date 30th May 2007

Notes

- 1 The local planning department may need to consult several interested parties, such as the local civic or historical society, about your proposal. You are asked to discuss this informally with the staff of your local planning department who will advise you on the number of copies required
- 2 Any object or structure fixed to a listed building or forming part of the land and within the curtilage of the building is treated as part of the listed building
- 3 If an appeal is made to the Secretary of State concerning this application, the Regulations require that a copy of the following documents shall be provided for the Secretary of State by the appellant:
 - (a) the application made to the local planning department together with all relevant plans, drawings, particulars and documents (including a copy of the certificate) submitted with it;
 - (b) the notice of decision (if any) and all other relevant correspondence with the local planning department
- 4 If consent is granted for the demolition of a listed building, the effect of Section 8 of the 1990- Act is that demolition may not begin until the Royal Commission have been notified, and the Commission have then either been given reasonable access to the building for at least one month following the grant of consent, or have stated that they have completed their record of the building, or that they do not wish to record it
- 5 When making an application for Listed Building Consent you must complete a Section 11 Certificate, which provides details of the ownership of the site. This is necessary to let owners and agricultural tenants know about proposed developments on their land.


Complete the Certificate on the application form if the applicant is the sole owner of all the land to which the application relates and no part of it is an agricultural holding or has an agricultural tenant (Owner means a person having a freehold interest or a leasehold interest with at least seven years unexpired).

If the applicant is not the sole owner or part or all the land is an agricultural holding, please complete the separate Section 11 Certificate which is available at your local planning office.

If you do not know the name and address of the owner there are other Certificates which you can complete and should contact the planning department to discuss the matter.


Note that there is a penalty for knowingly or recklessly completing a false or misleading Section 11 Certificate

Please note: The information in this application for planning permission under the Town and Country Planning Act 1990 (as amended) including the name and address of the applicant and agent is held in the Planning Register, which is available to the public under the provisions of the Town and Country Planning (General Development Procedure) Order 1995. The Council also publishes Weekly List of planning and related applications and decisions which contain details of the applicant and agent. The information is available to the public and is available on the Council's website

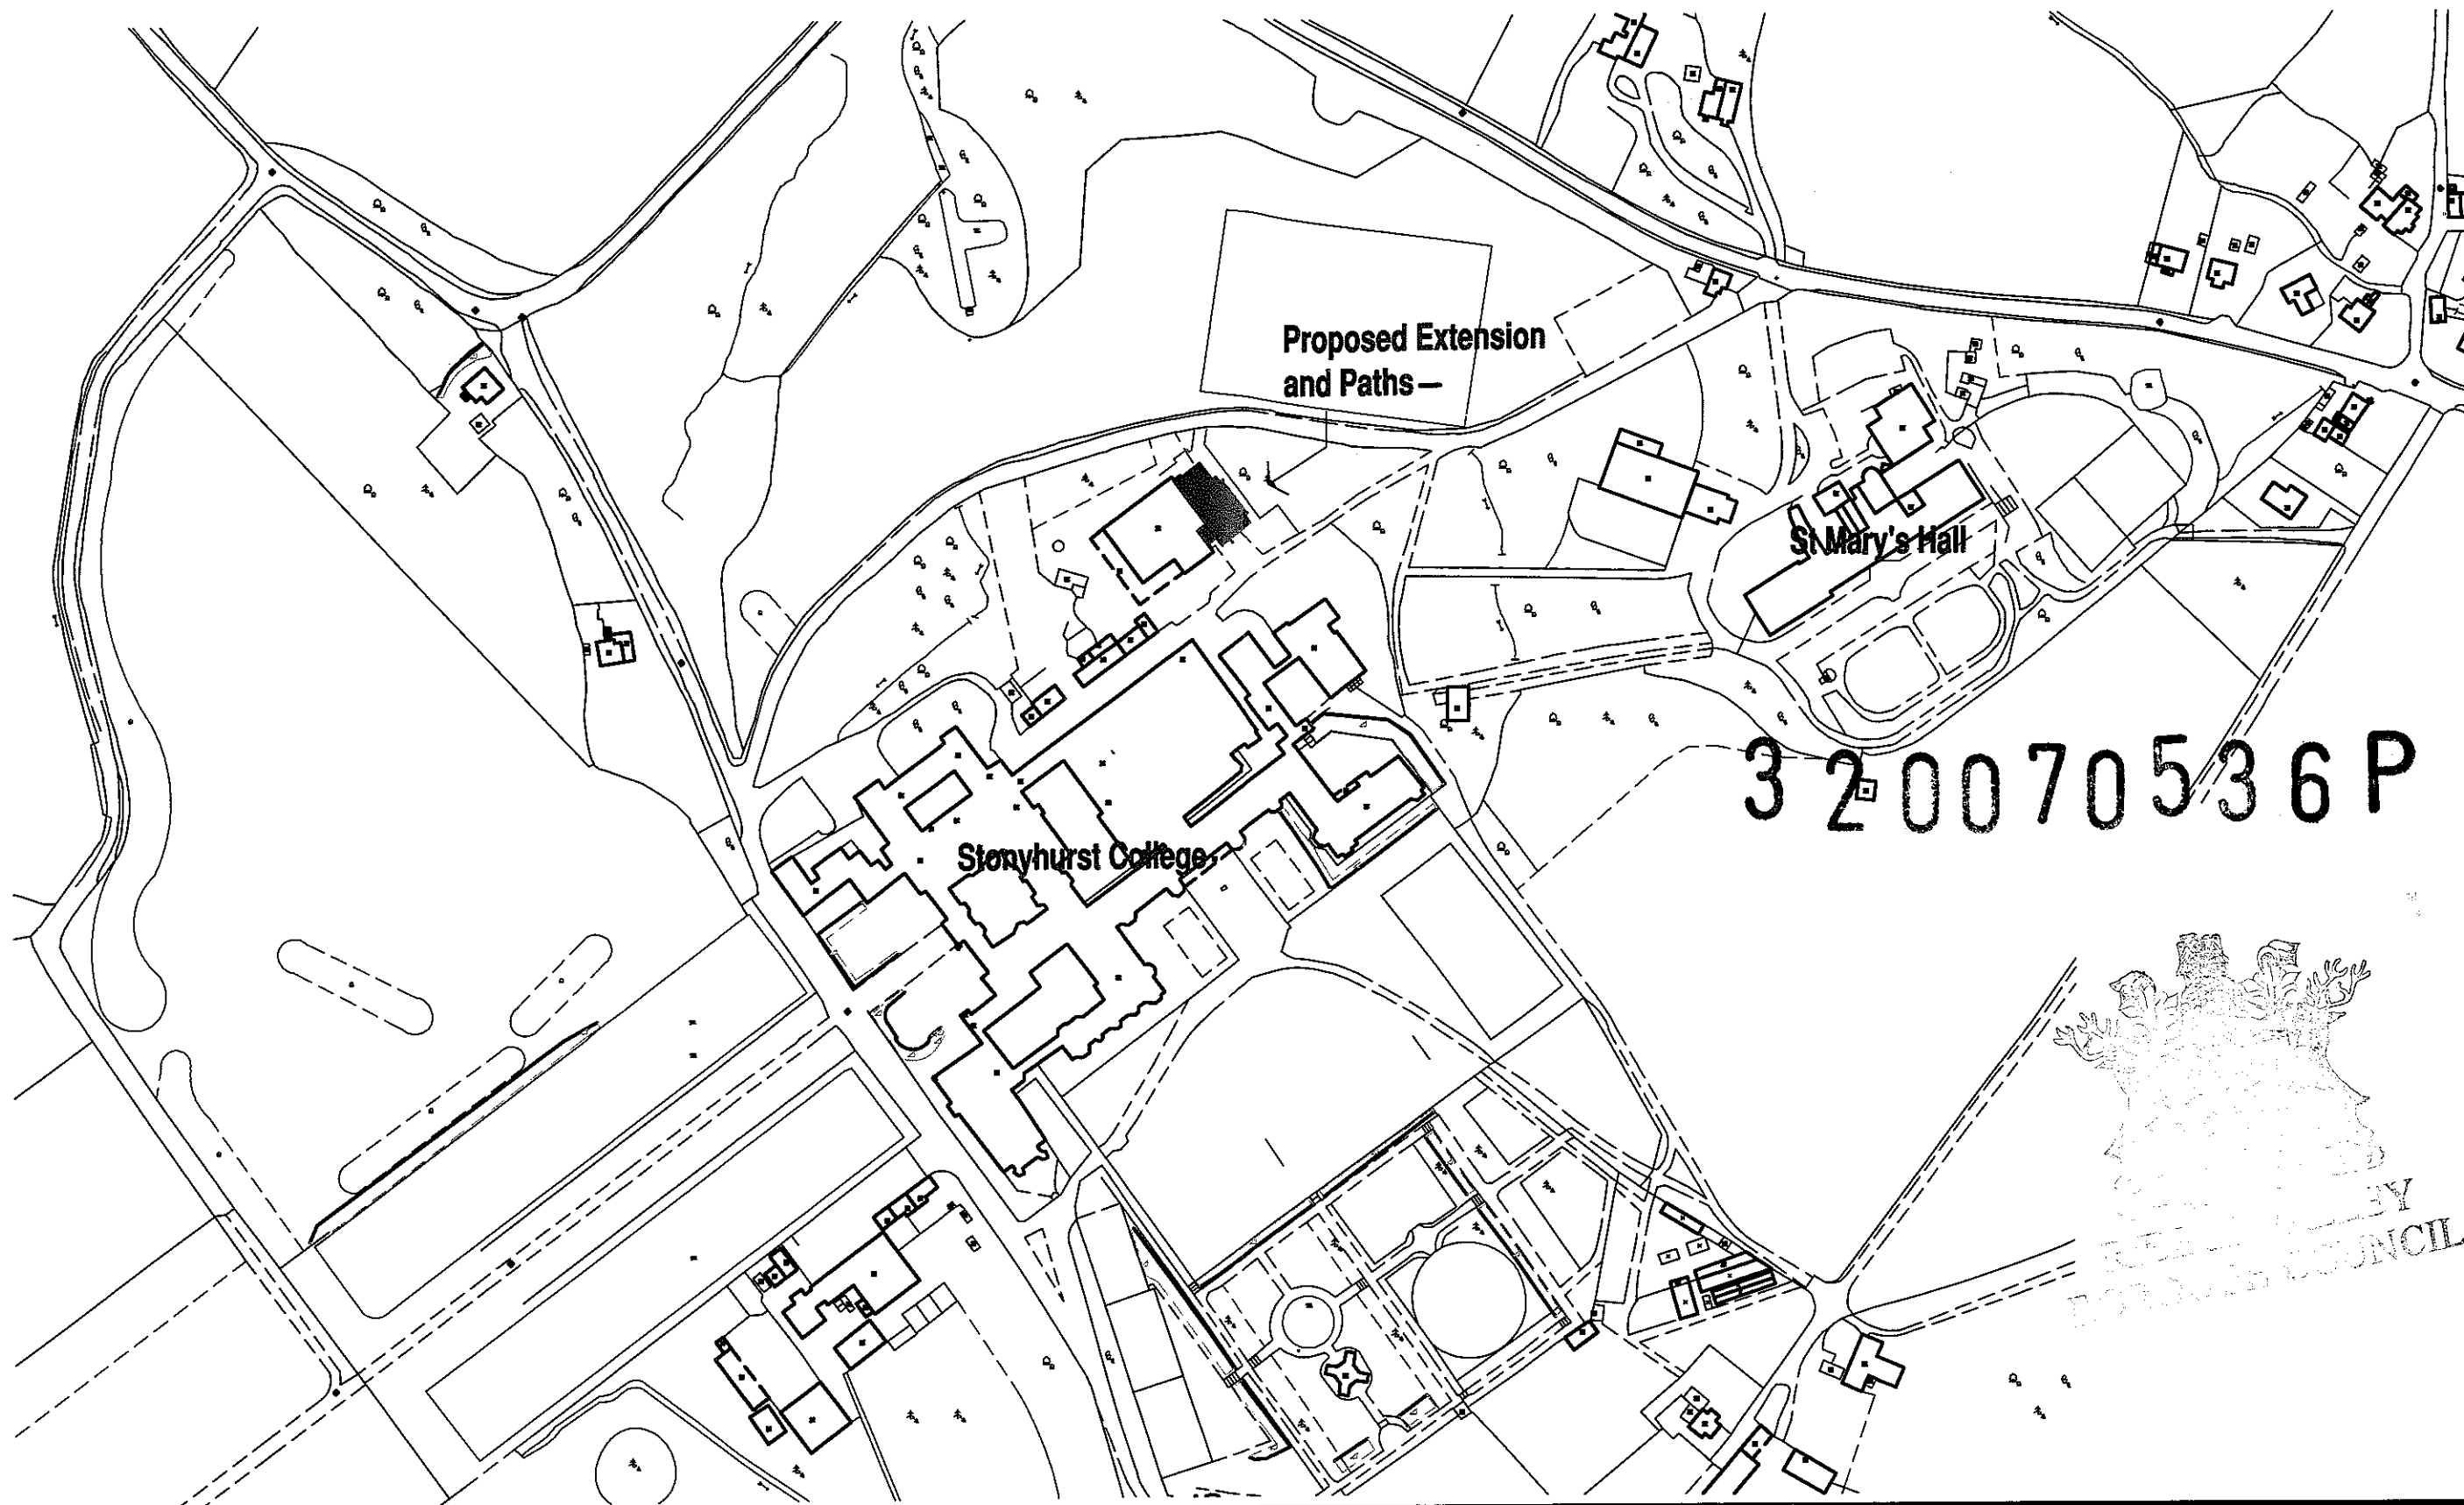

1. This drawing is subject to copyright and is not to be reproduced in part or whole without approval. 2. Do not scale this drawing - Check all dimensions on site.		Checked by:		Project Extension to Swimming Pool, Stonyhurst College.		Client The Governors		
Rev.		Initials	Date	Dwg Title LOCATION PLAN		Drawn dbt	Dwg No 7041.	Rev
						Date May '07	LP1	
						Scale@A3 1:2500		
				CASSIDY + ASHTON				
				Architects Building Surveyors Planners Designers				
				www.cassidyashton.co.uk caabs@cassidyashton.co.uk				
				7 East Cliff Preston Lancashire PR1 3JE Tel: 01772 258358 Fax: 01772 825000		1 Regency Chambers Jubilee way Bury Greater Manchester BL9 0JW Tel: 0161 762 5800 Fax: 0161 762 5801		
						Cheshire House Gorse Lane Widnes WAB 0RP Tel: 0151 4236914 Fax: 0151 4236915		
						C+A		

3 2 0 0 7 0 5 3 6 P

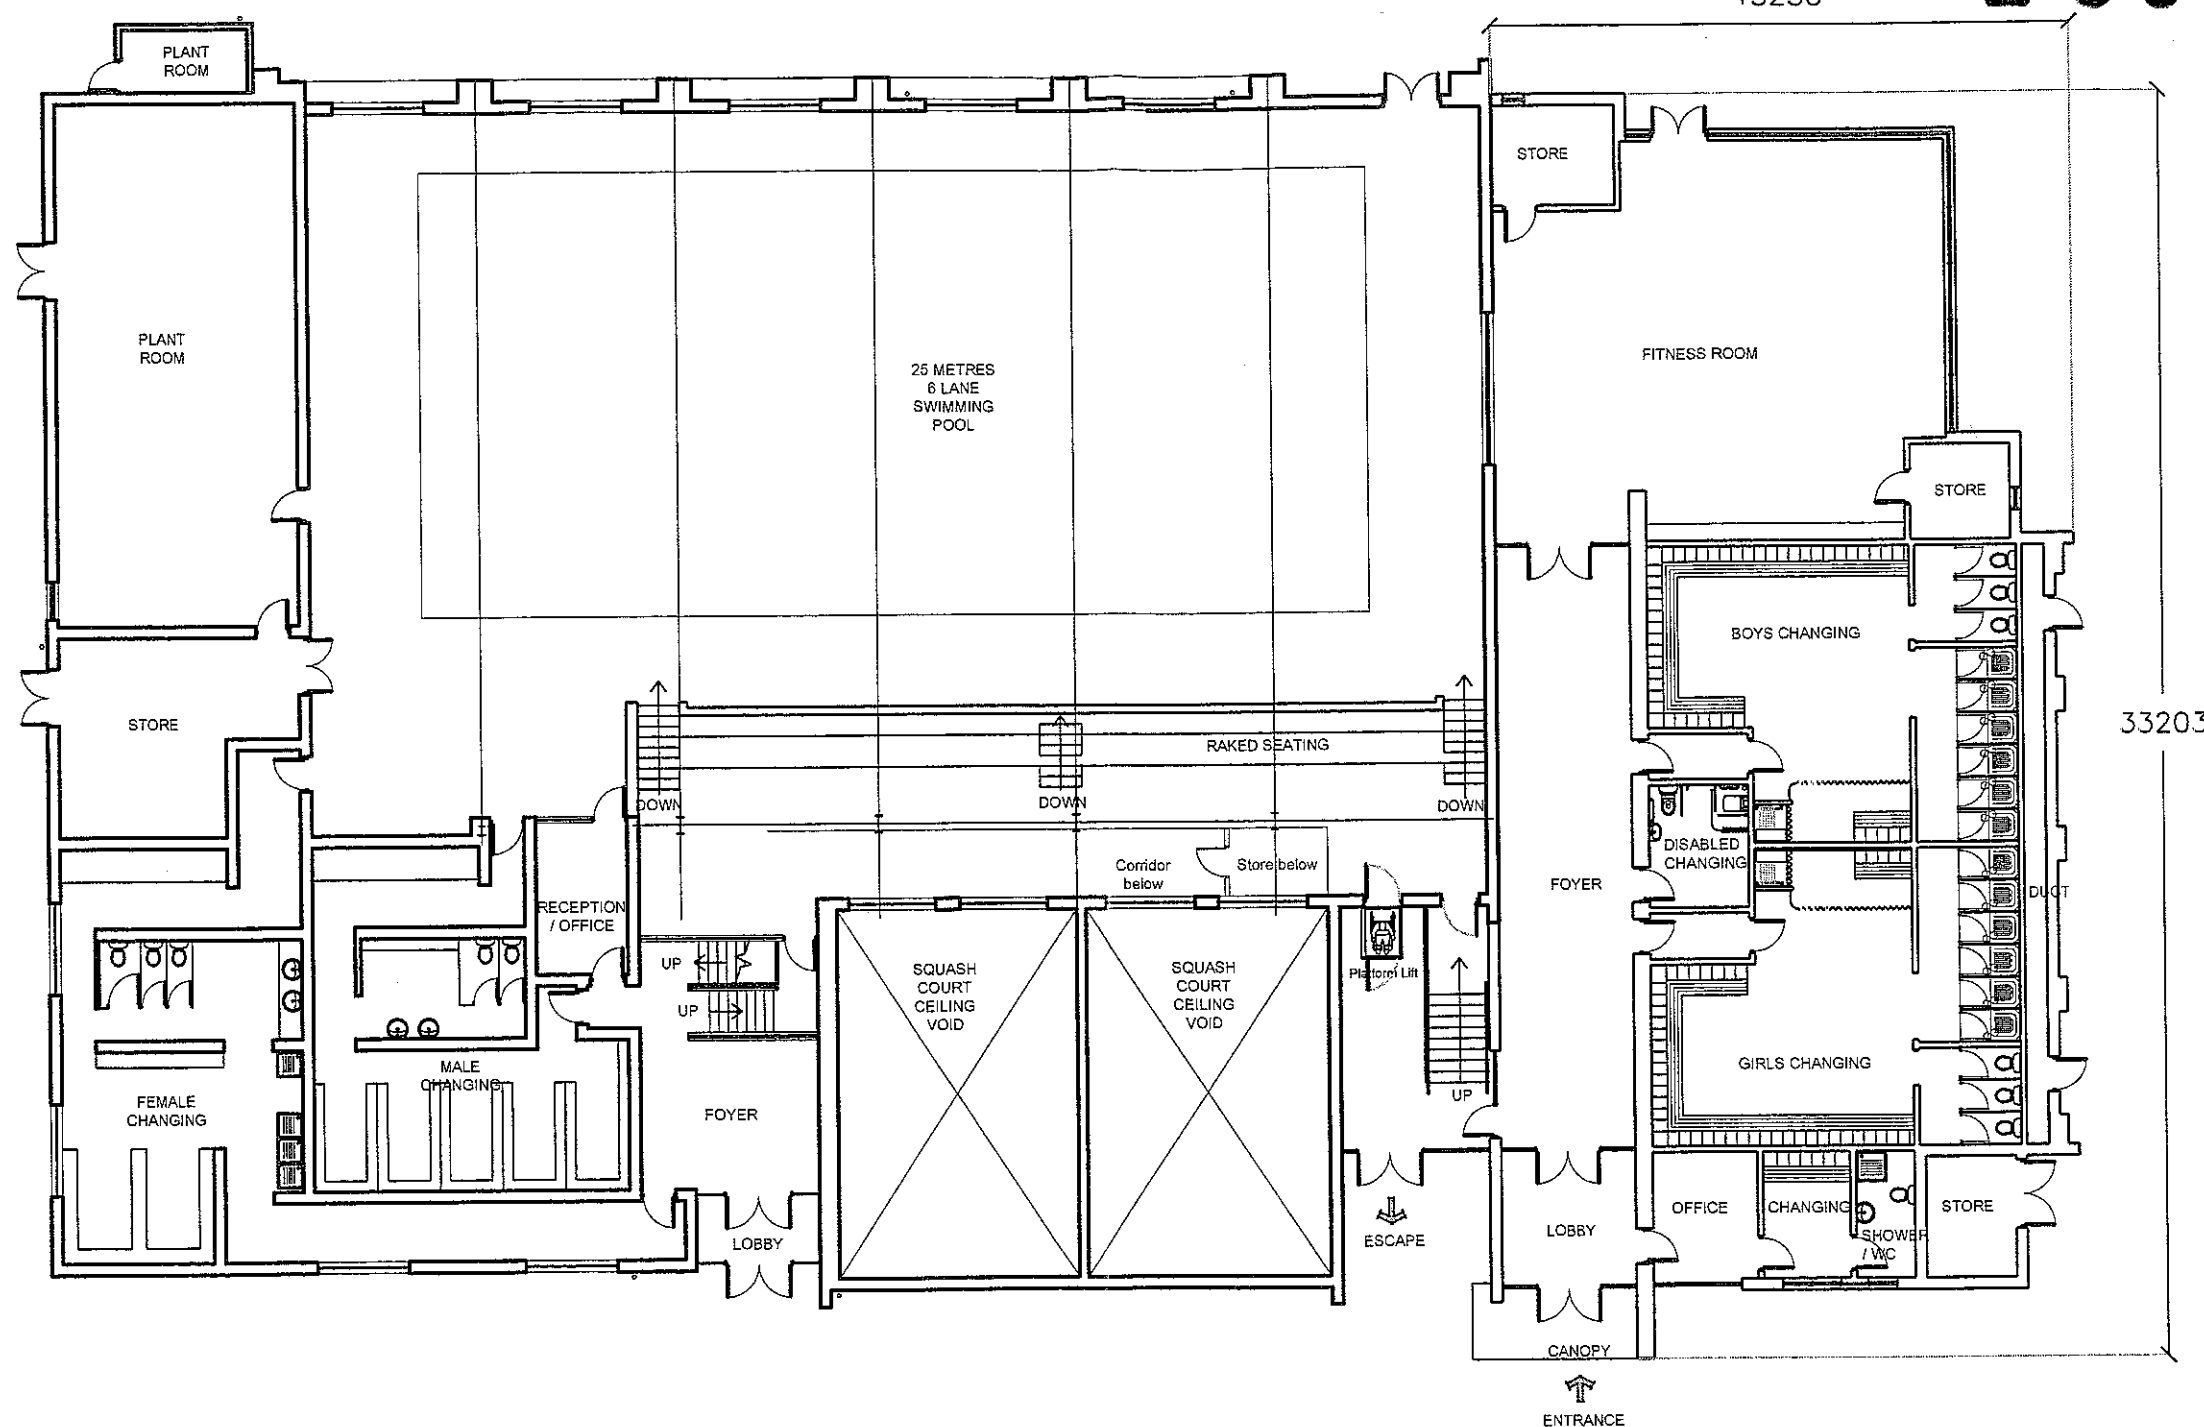

1. This drawing is subject to copyright and is not to be reproduced in part or whole without approval. 2. Do not scale this drawing - Check all dimensions on site.		Checked by:		Project Extension to Swimming Pool, Stonyhurst College.		Client The Governors	
Rev.		Initials	Date	Dwg Title Extension Dimensions		Drawn dbt	Dwg No. 7041.
						Date May '07	Rev
						Scale@A3 1/200	P08
				CASSIDY + ASHTON Architects Building Surveyors Planners Designers www.cassidyashton.co.uk caabs@cassidyashton.co.uk		7 East Cliff Preston Lancashire PR1 3JE Tel: 01772 258356 Fax: 01772 825000	
				1 Regency Chambers Jubilee way Bury Greater Manchester BL9 0JW Tel: 0161 762 5800 Fax: 0161 762 5801		Cheshire House Gorsey Lane Widnes W48 0RP Tel: 0151 4236914 Fax: 0151 4236915	