




SITE EAST ELEVATION @ 1/200

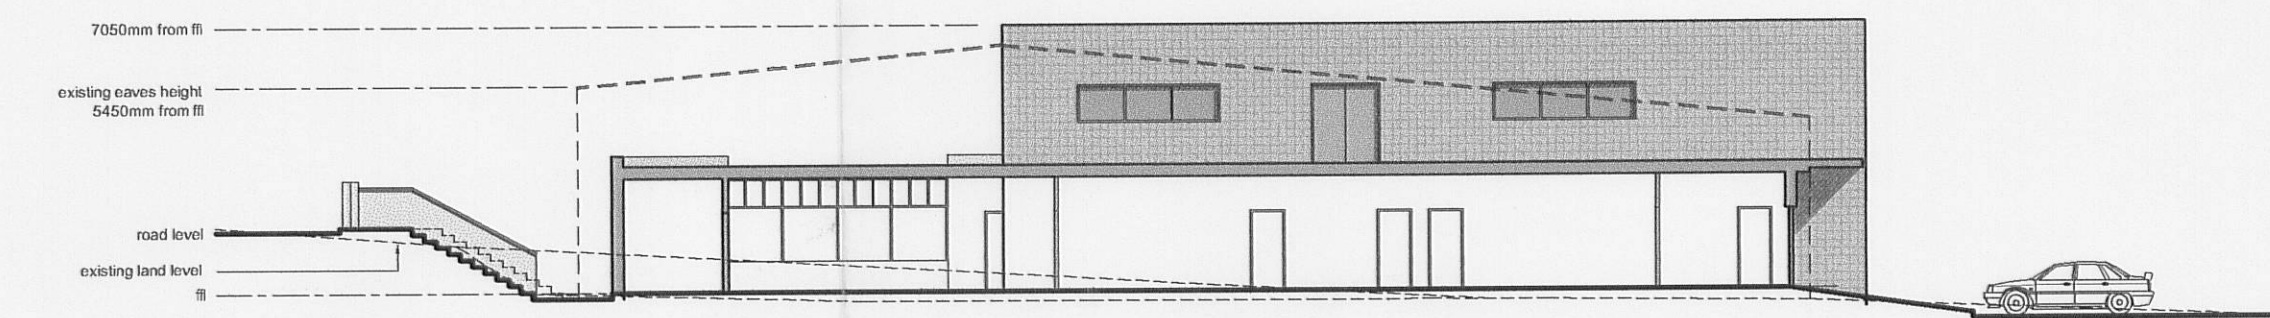

SITE WEST ELEVATION @ 1/200

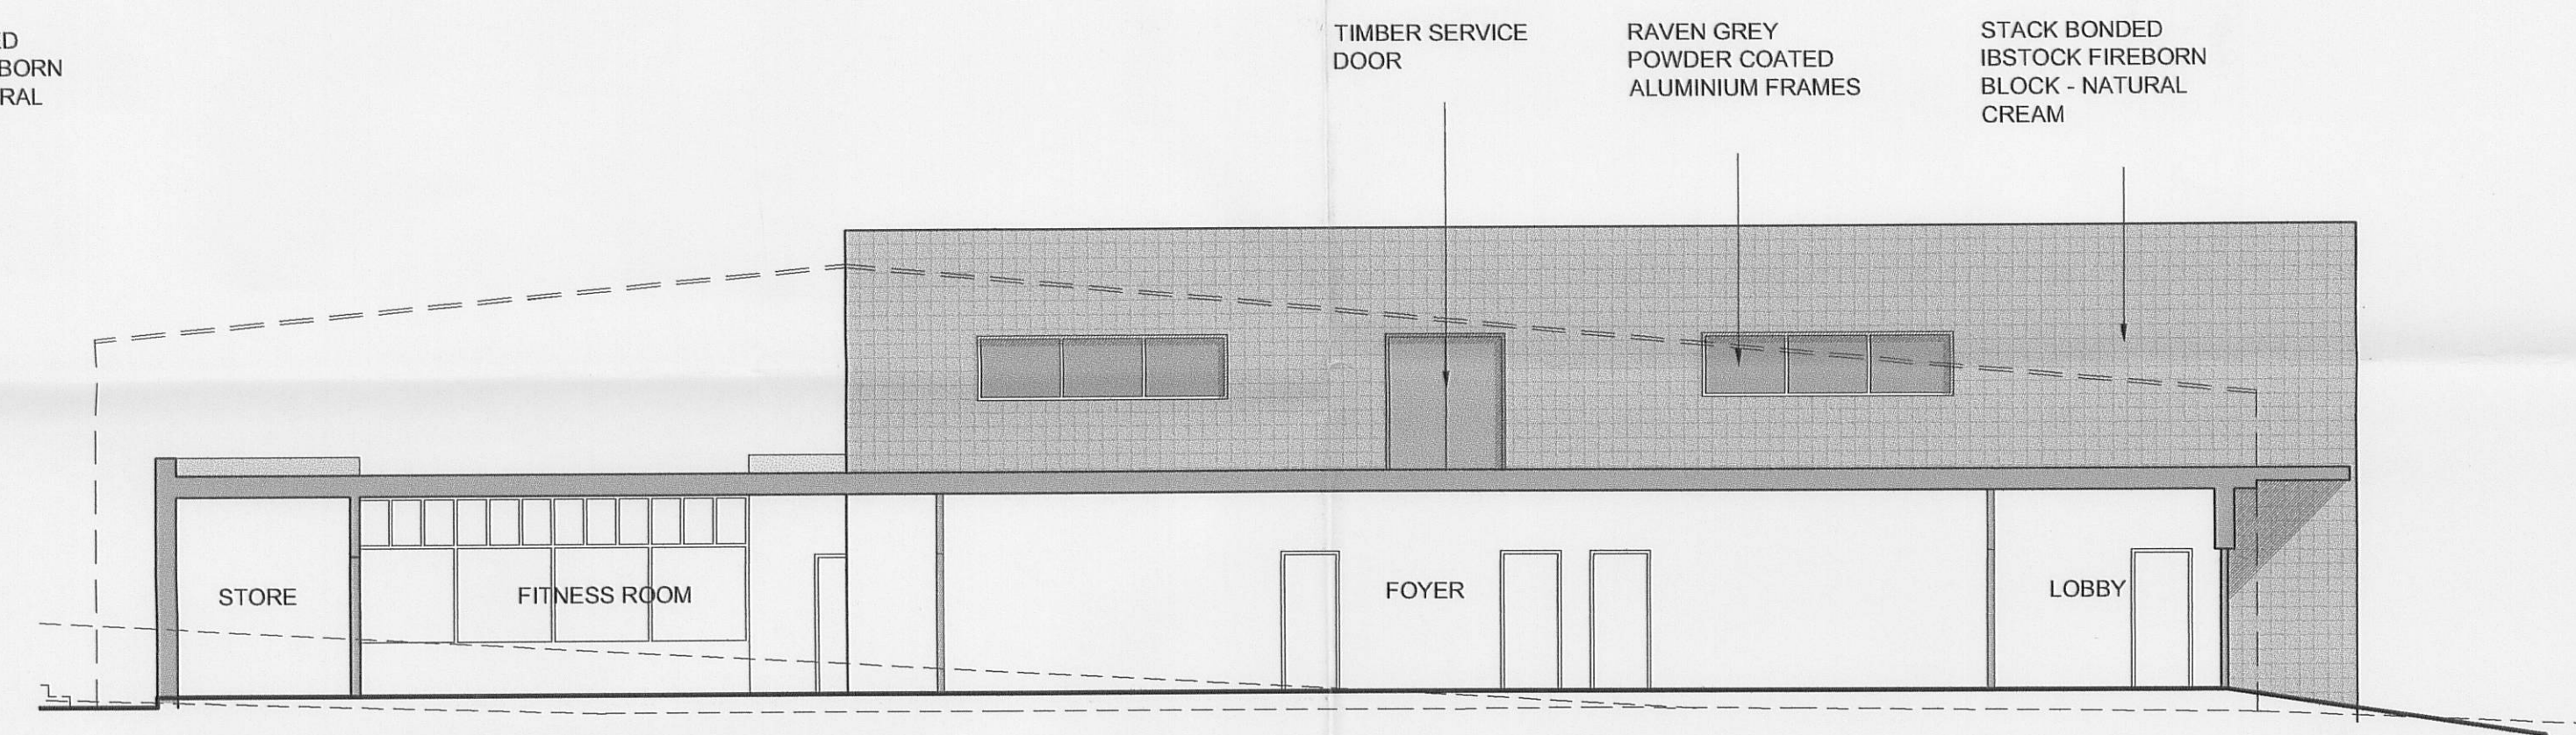

WEST ELEVATION AND SECTION THROUGH FOYER

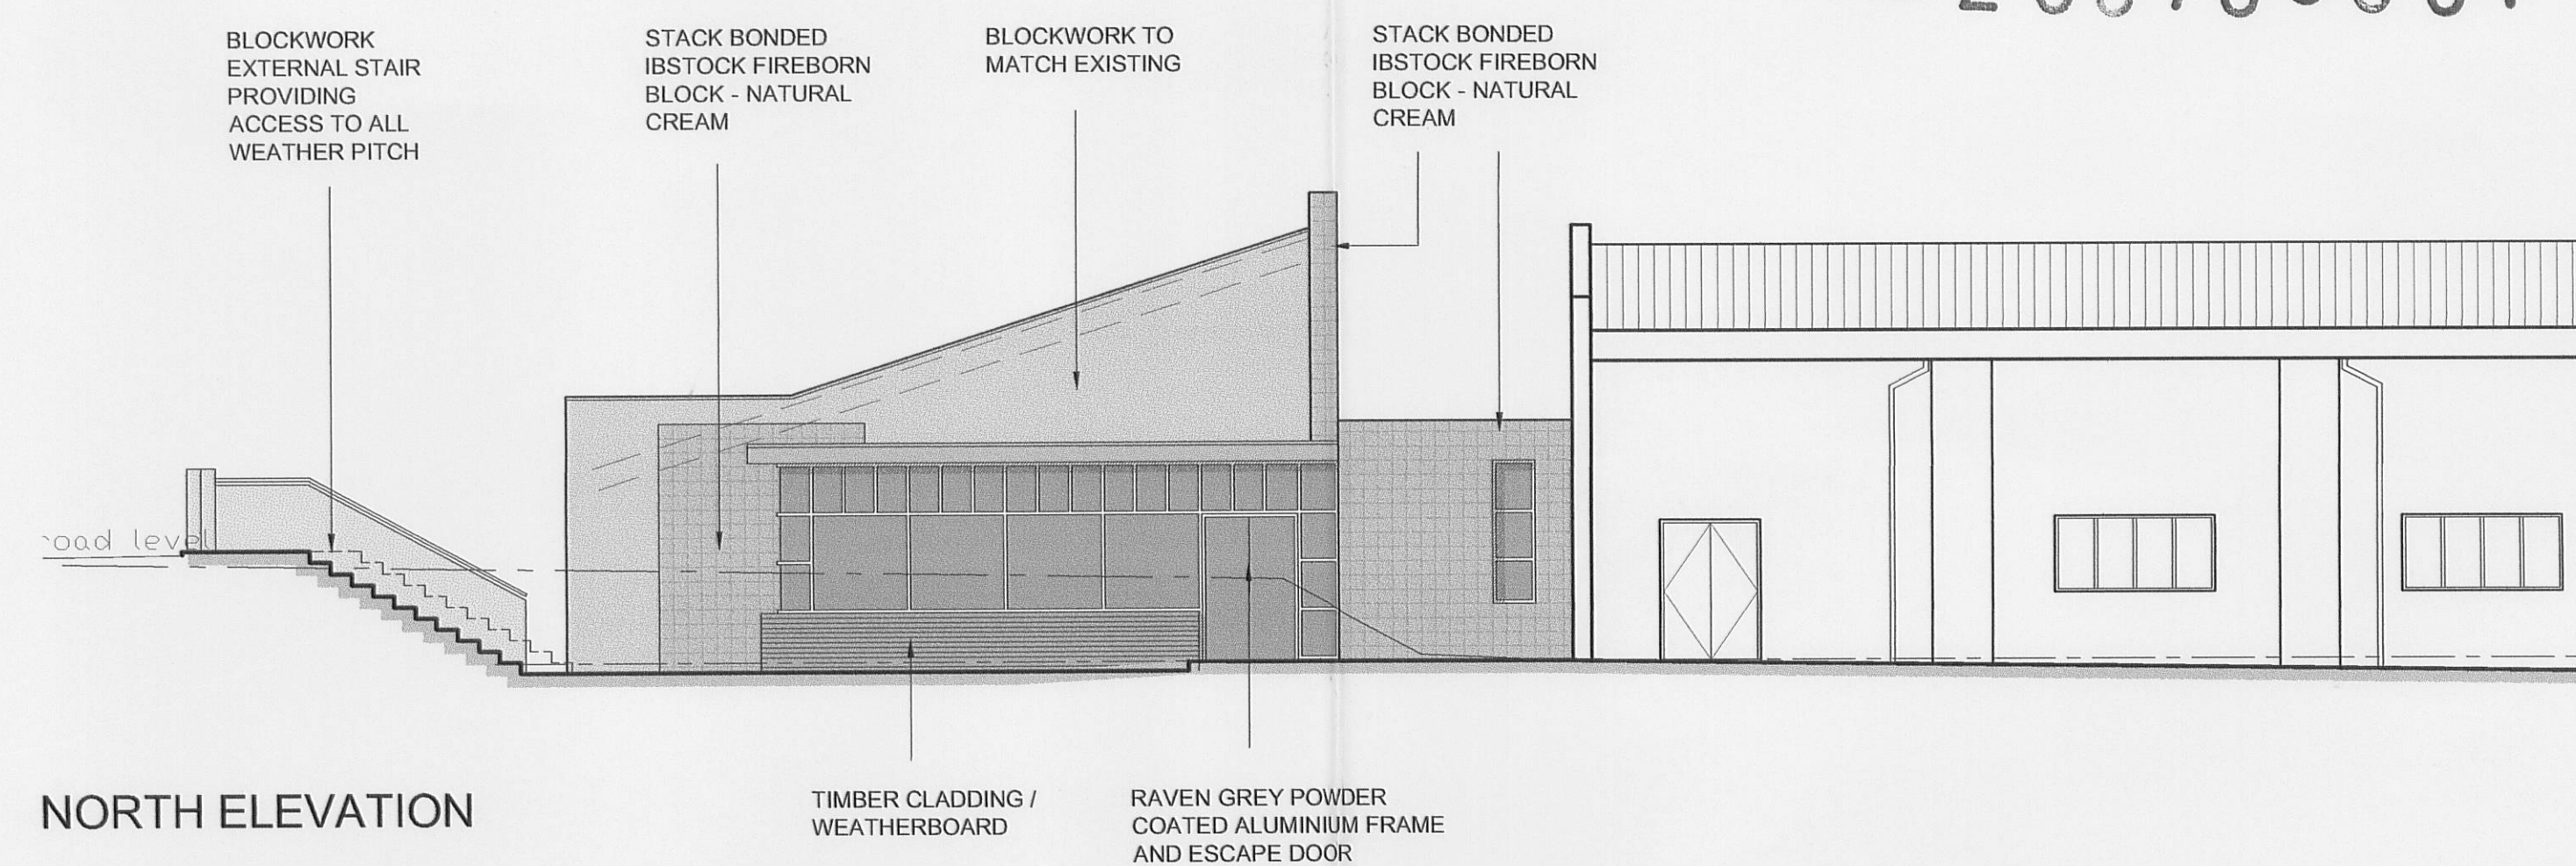

NORTH ELEVATION

Project Stonyhurst College		Client The Governors	
Dwg Title Swimming Pool Extension Proposed Elevations	Drawn Date Scale @ A1 dbt 30.04.07 1:100		Dwg No. 7041 P07
CASSIDY + ASHTON Architects Building Surveys Planners Designers www.cassidyashnton.co.uk		7 East Cliff Preston Lancashire PR1 3JE Tel: 01772 258356 Fax: 01772 825000 1 Jubilee Chambers Regency Square Greater Manchester M2 0JW Tel: 0161 762 5801 Fax: 0161 762 5801 Cheshire House Gorse Lane Widnes WAG 9BB Tel: 0151 4236914 Fax: 0151 4236915	