



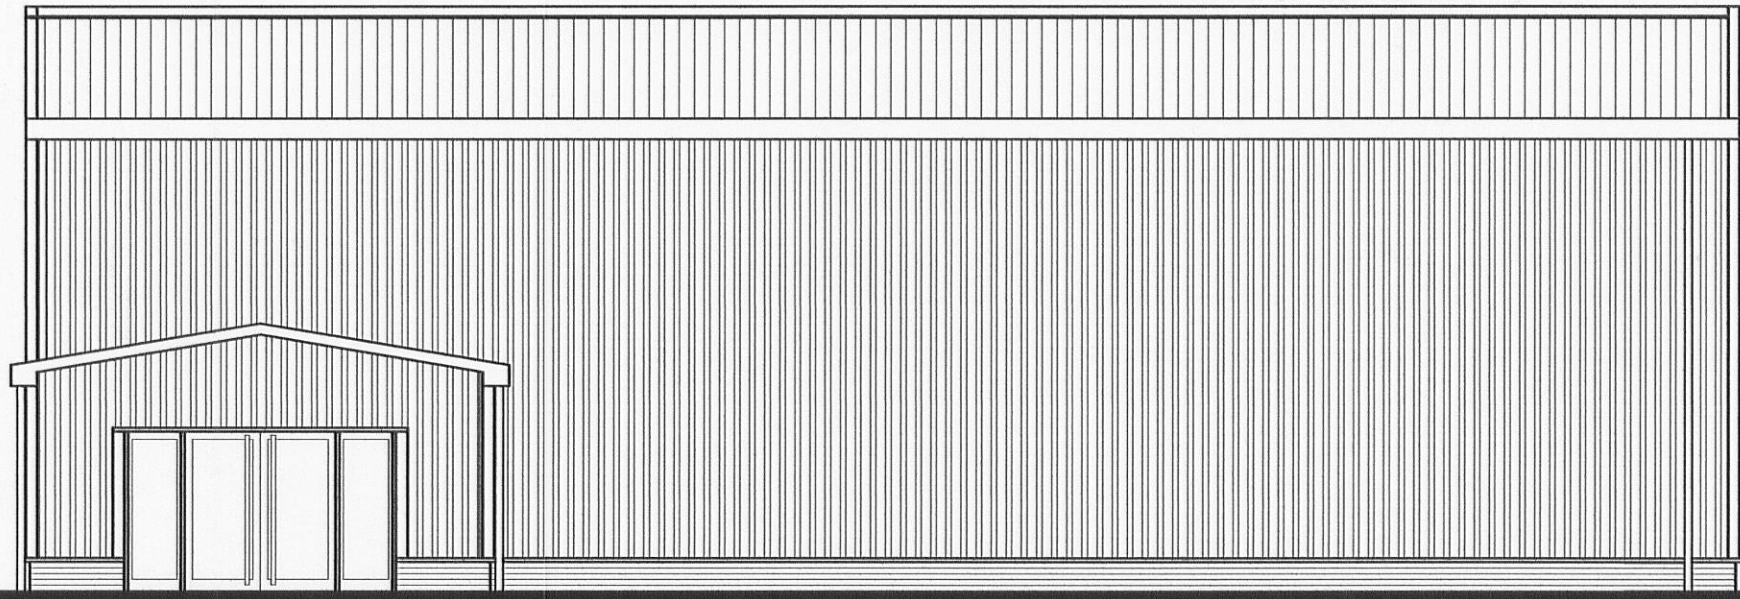

Side Elevation

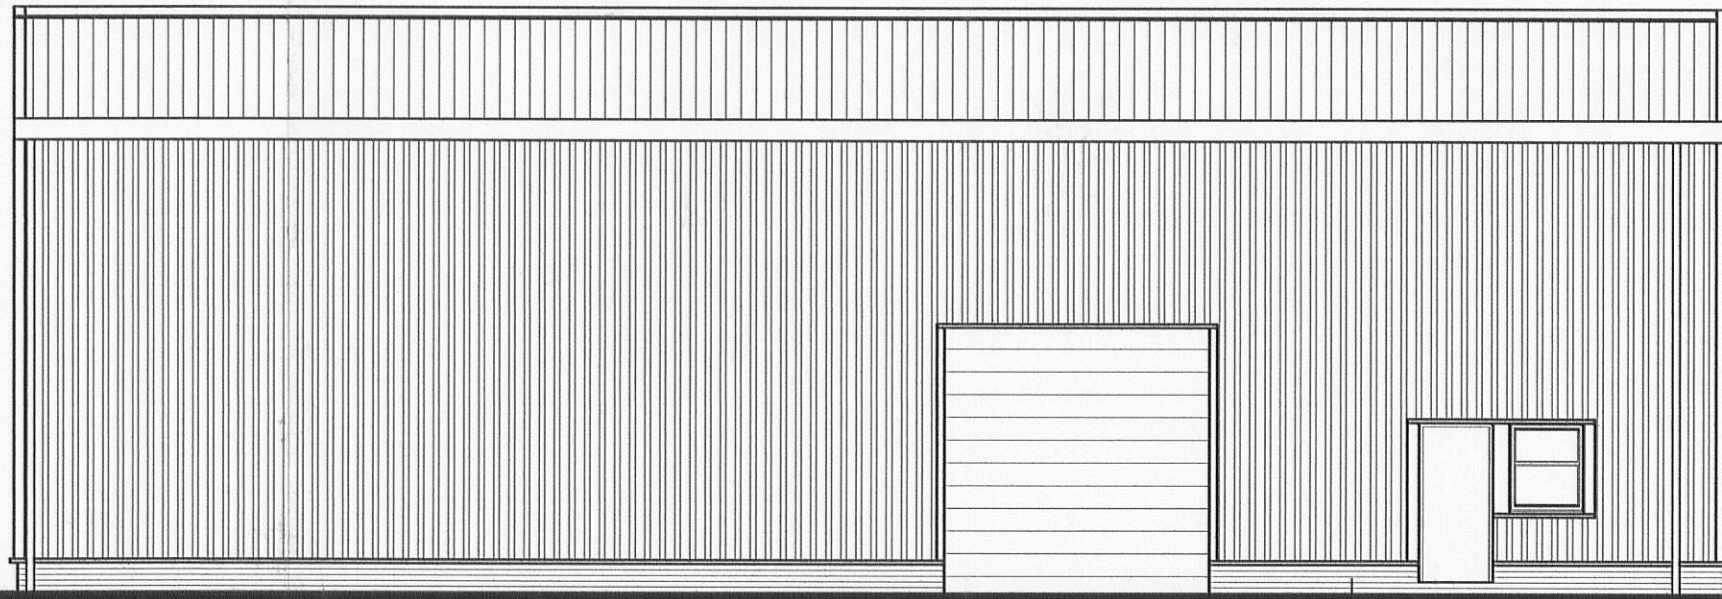


Side Elevation


eaves 6000  
head 2100  
cill 900  
dpc 0

Brickwork: Buff facing brick


general notes:  
do not scale the drawing.  
all dimensions to be checked on site prior to commencement of work and any discrepancy shall be immediately reported and resolved prior to work commencing.  
this drawing is to be read in conjunction with all relevant drawings and specifications relating to the job whether or not indicated on the drawing.  
copyright reserved to mck partnership ltd. and this drawing may not be used or reproduced without prior written consent.

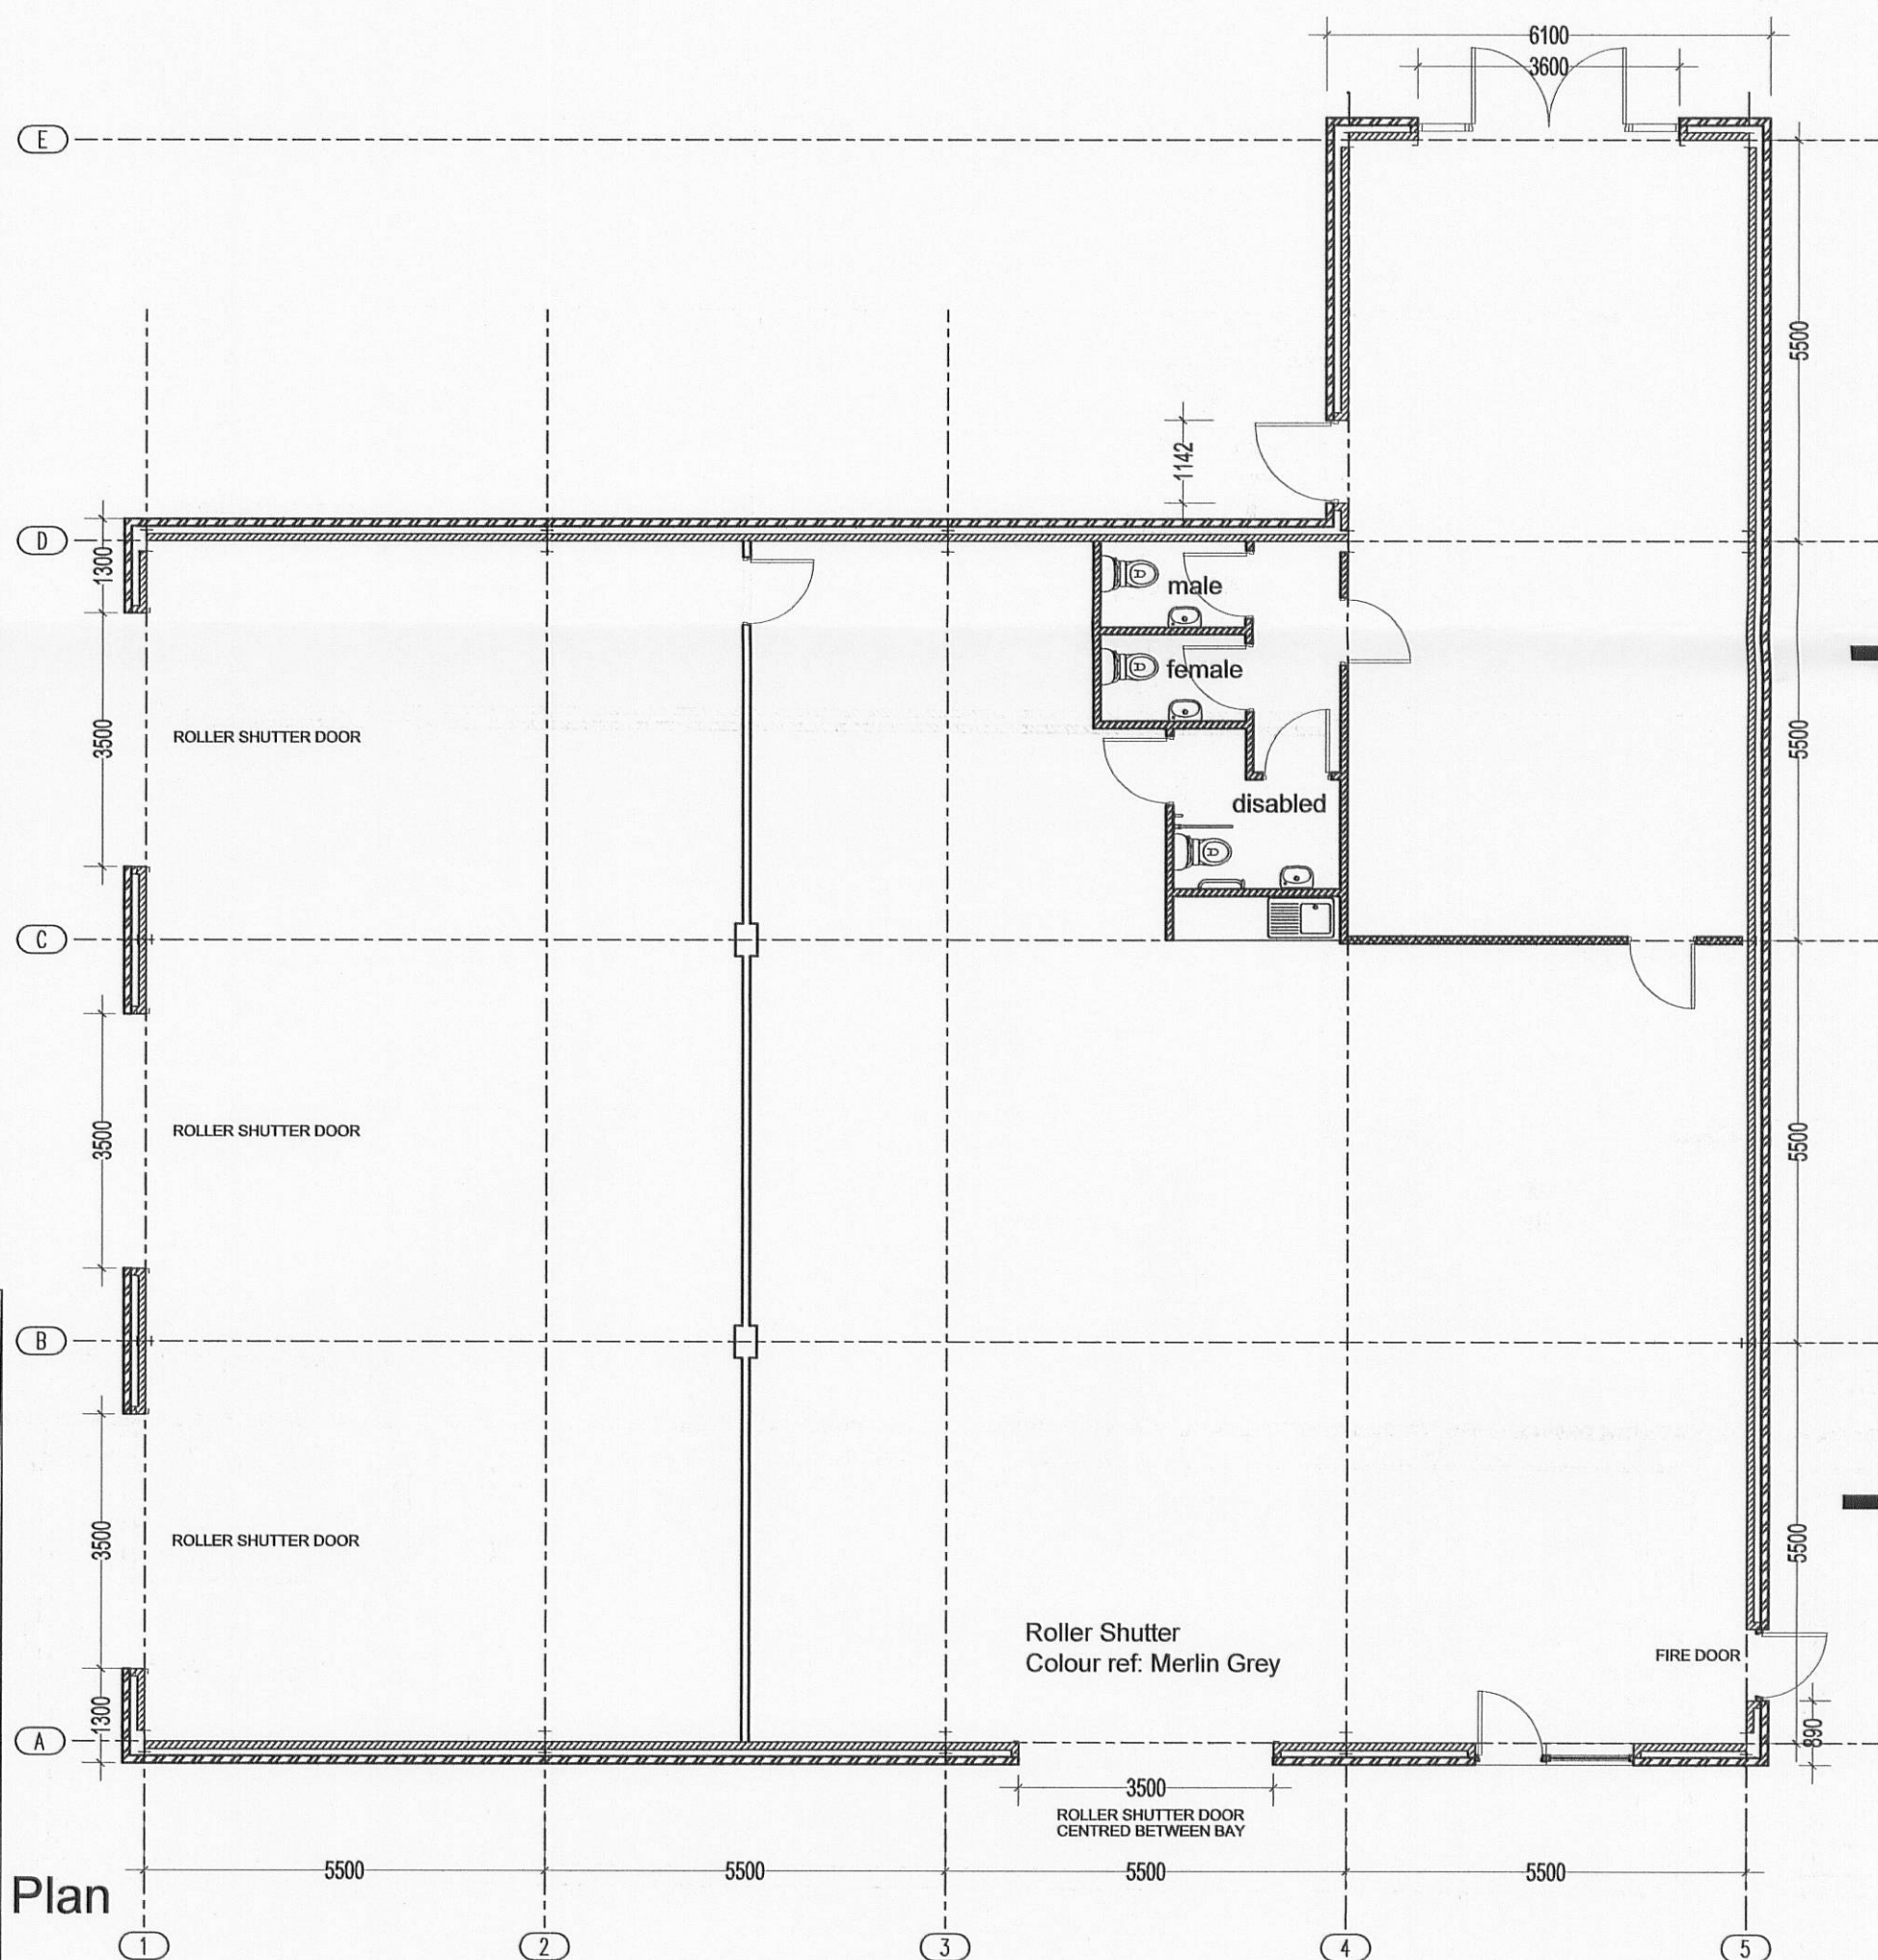

Plan

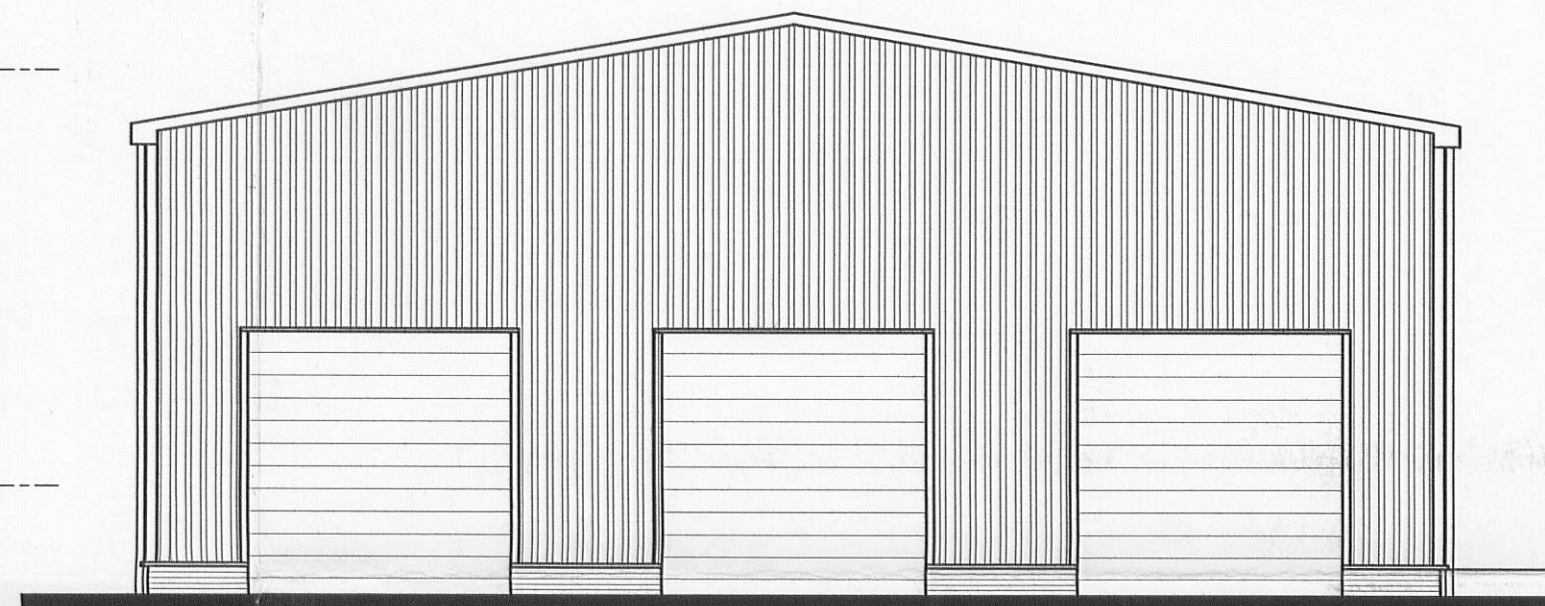

Front Elevation

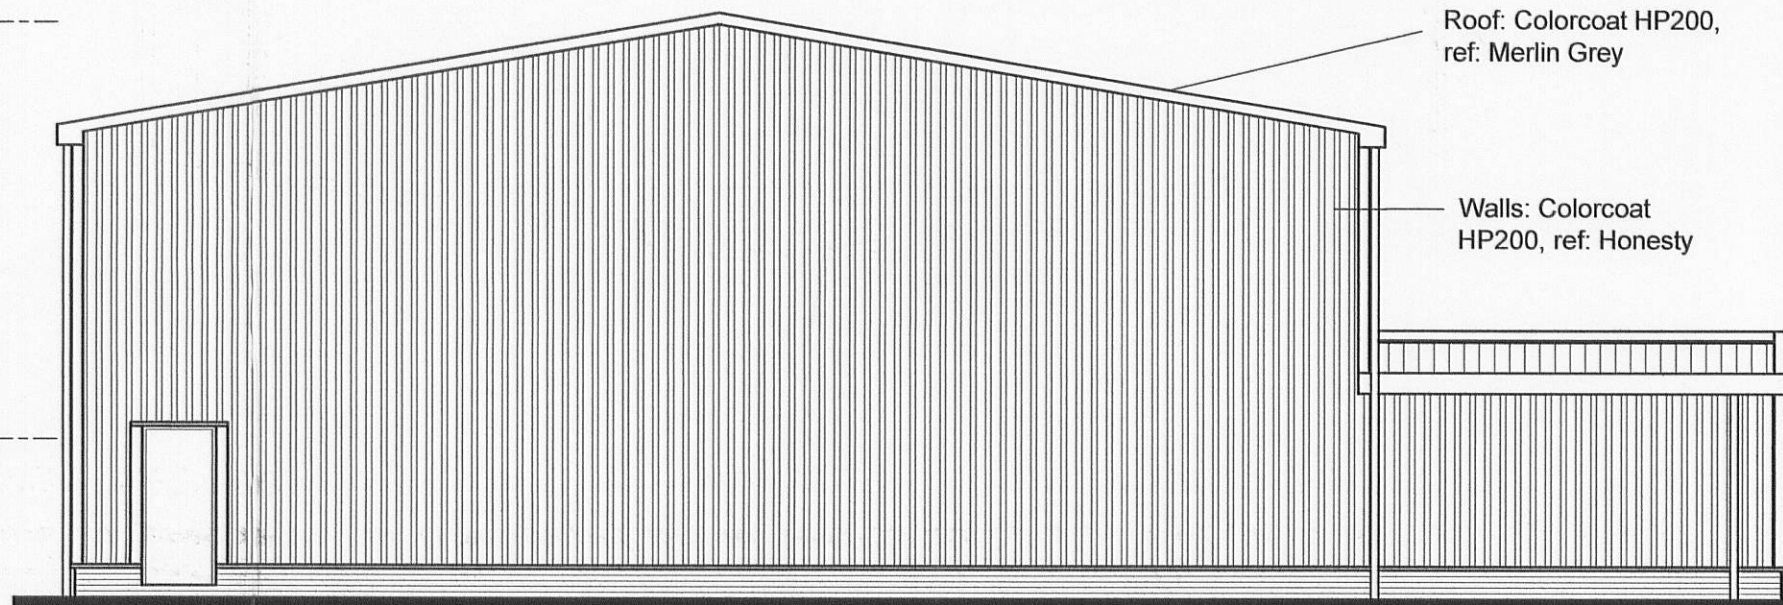

Rear Elevation

Roof: Colorcoat HP200,  
ref: Merlin Grey

Walls: Colorcoat  
HP200, ref: Honesty

**mck**  
partnership limited

burnaby villa,  
48 watling street road,  
fulwood,  
preston,  
lancs. pr2 8bp  
E-mail : mck@mckpartnership.co.uk  
Web: www.mckpartnership.co.uk  
tel 01772 774510 fax 01772 774511



INVESTMENTS LIMITED

Job Title  
**LINK 59 BUSINESS PARK  
CLITHEROE**

Drawing Title  
**PROPOSED PLANS AND  
ELEVATIONS FOR UNIT Q  
(INDUSTRIAL UNIT)**

| Original Scale | Drawn      | Checked | Authorised |
|----------------|------------|---------|------------|
| 1:100          | MCK        |         |            |
|                | Date 04/04 | Date    | Date       |

Drawing Status  
**CONSTRUCTION**

| Job No. | Drawing No. | Rev. |
|---------|-------------|------|
| 04/575  | A(100)-009  | F    |

3 2 0 0 7 0 5 4 0 P