
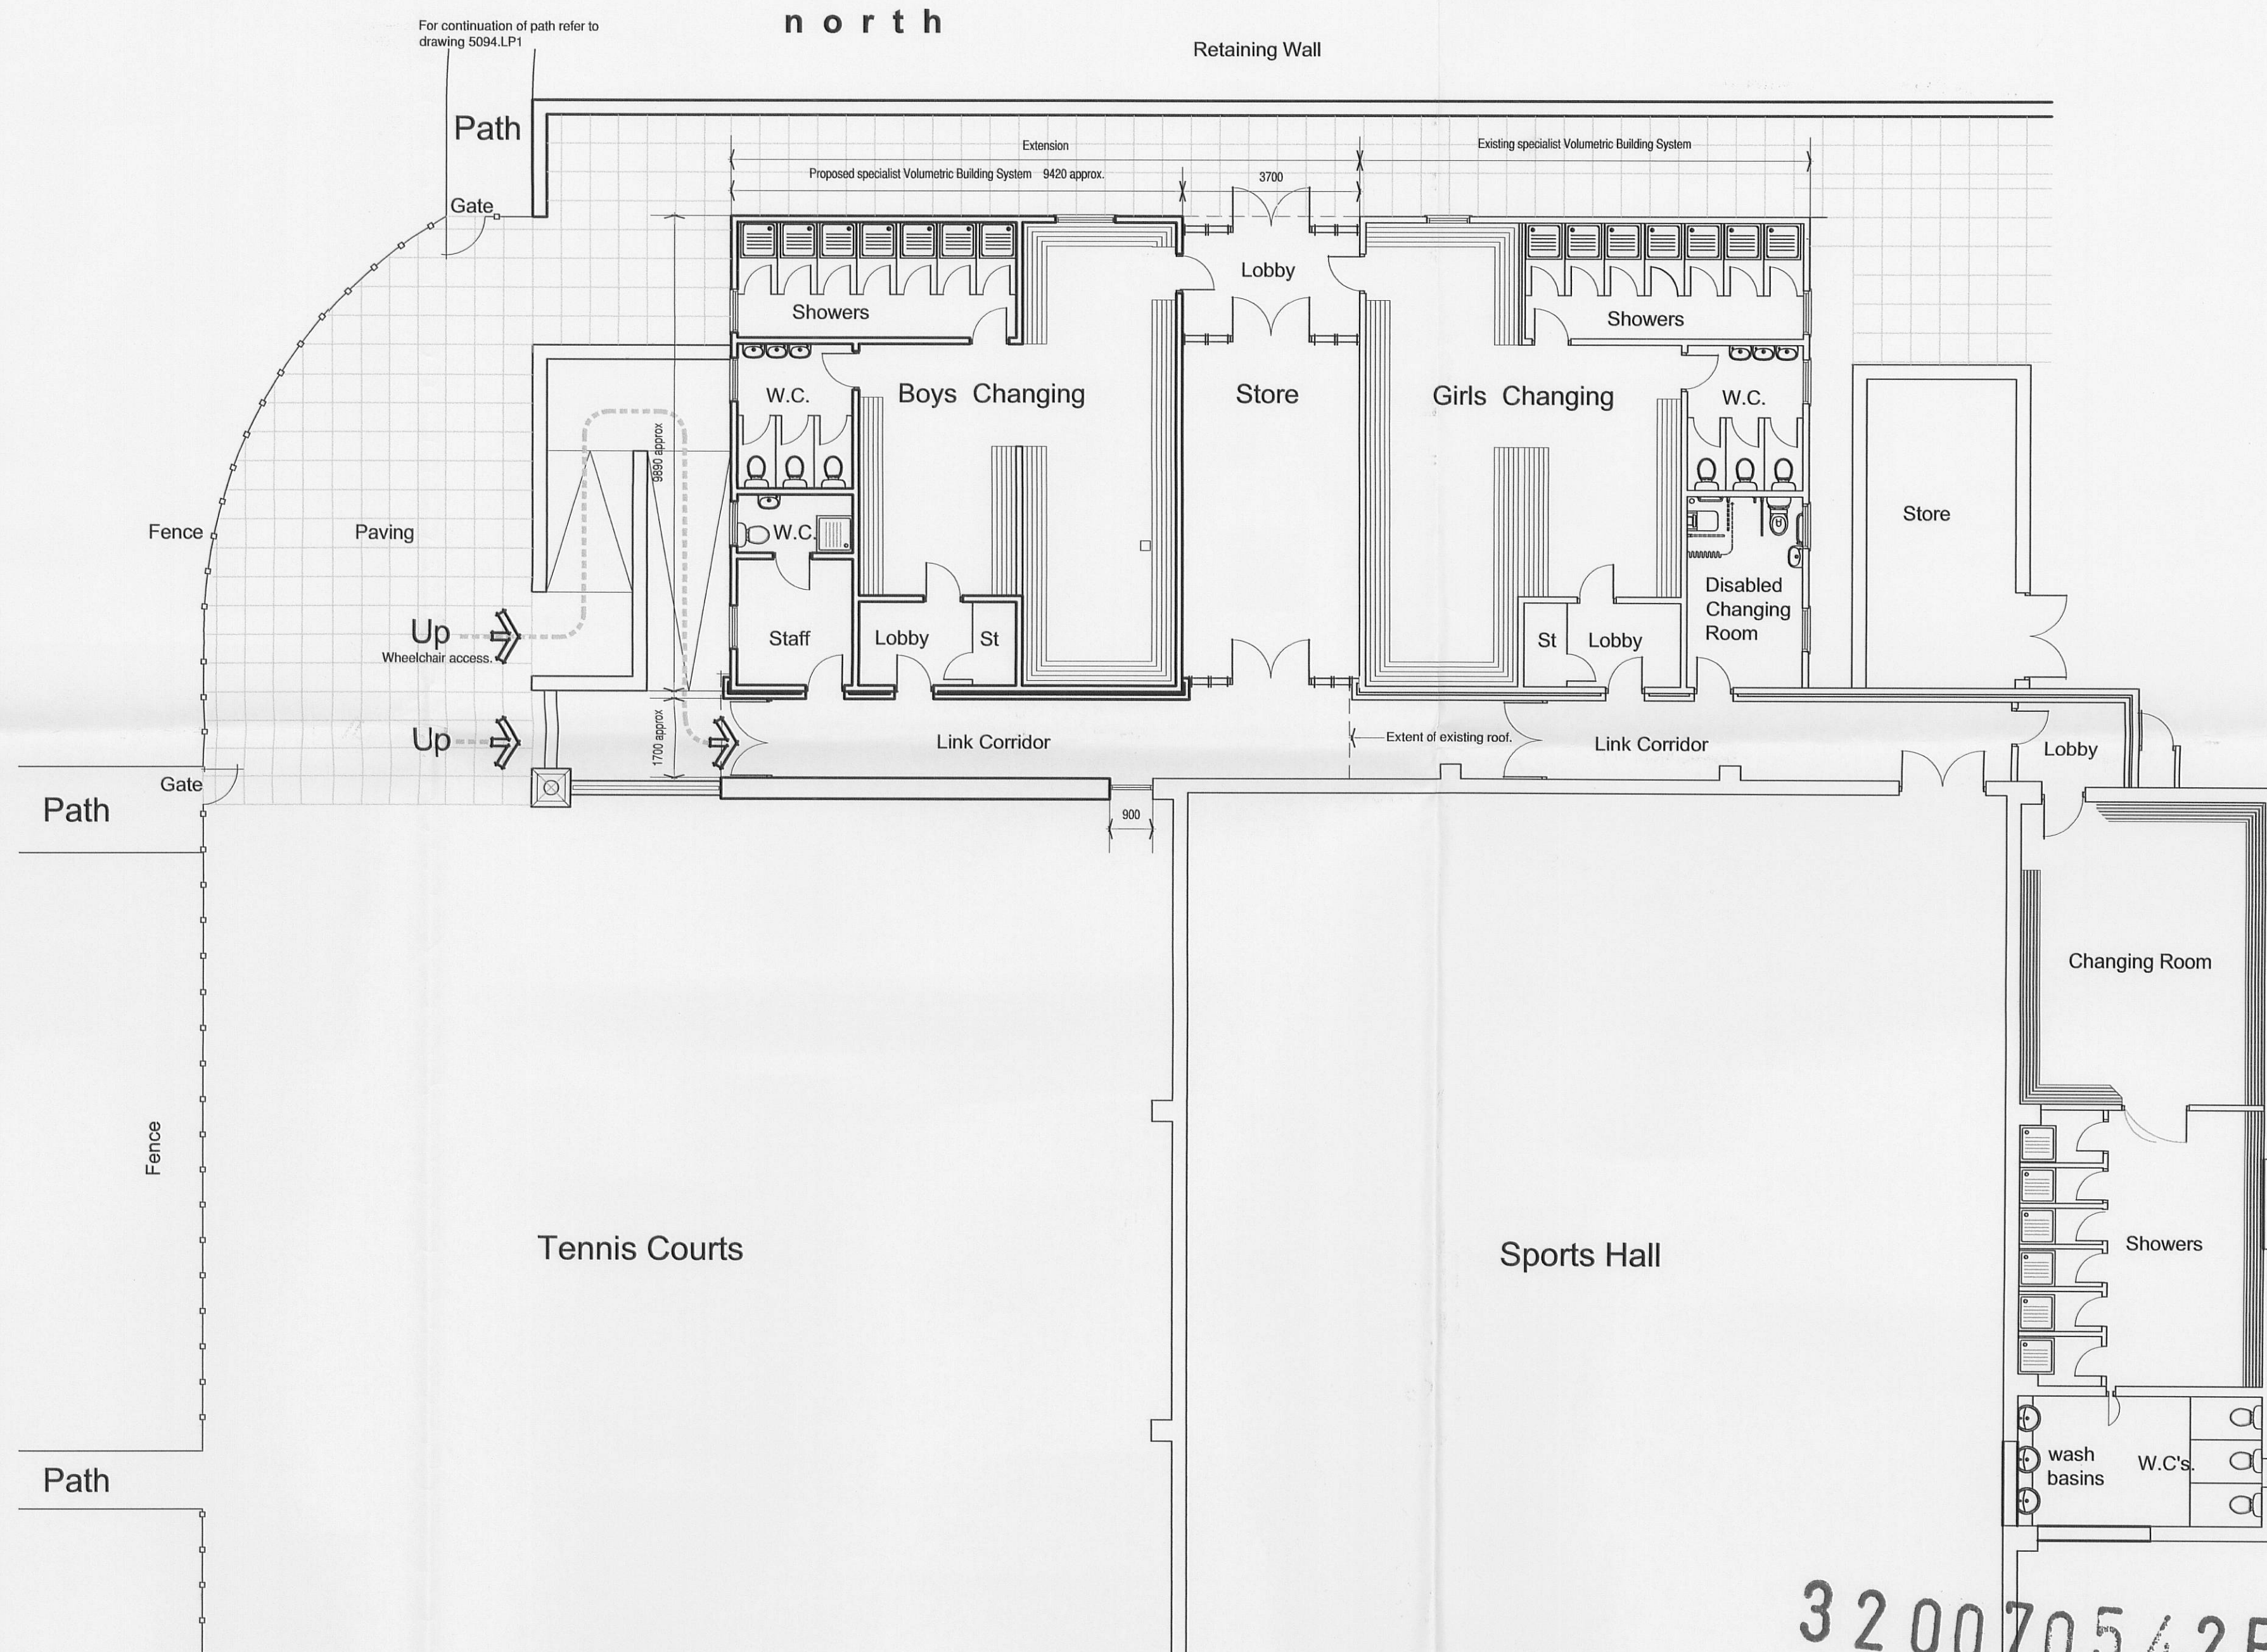


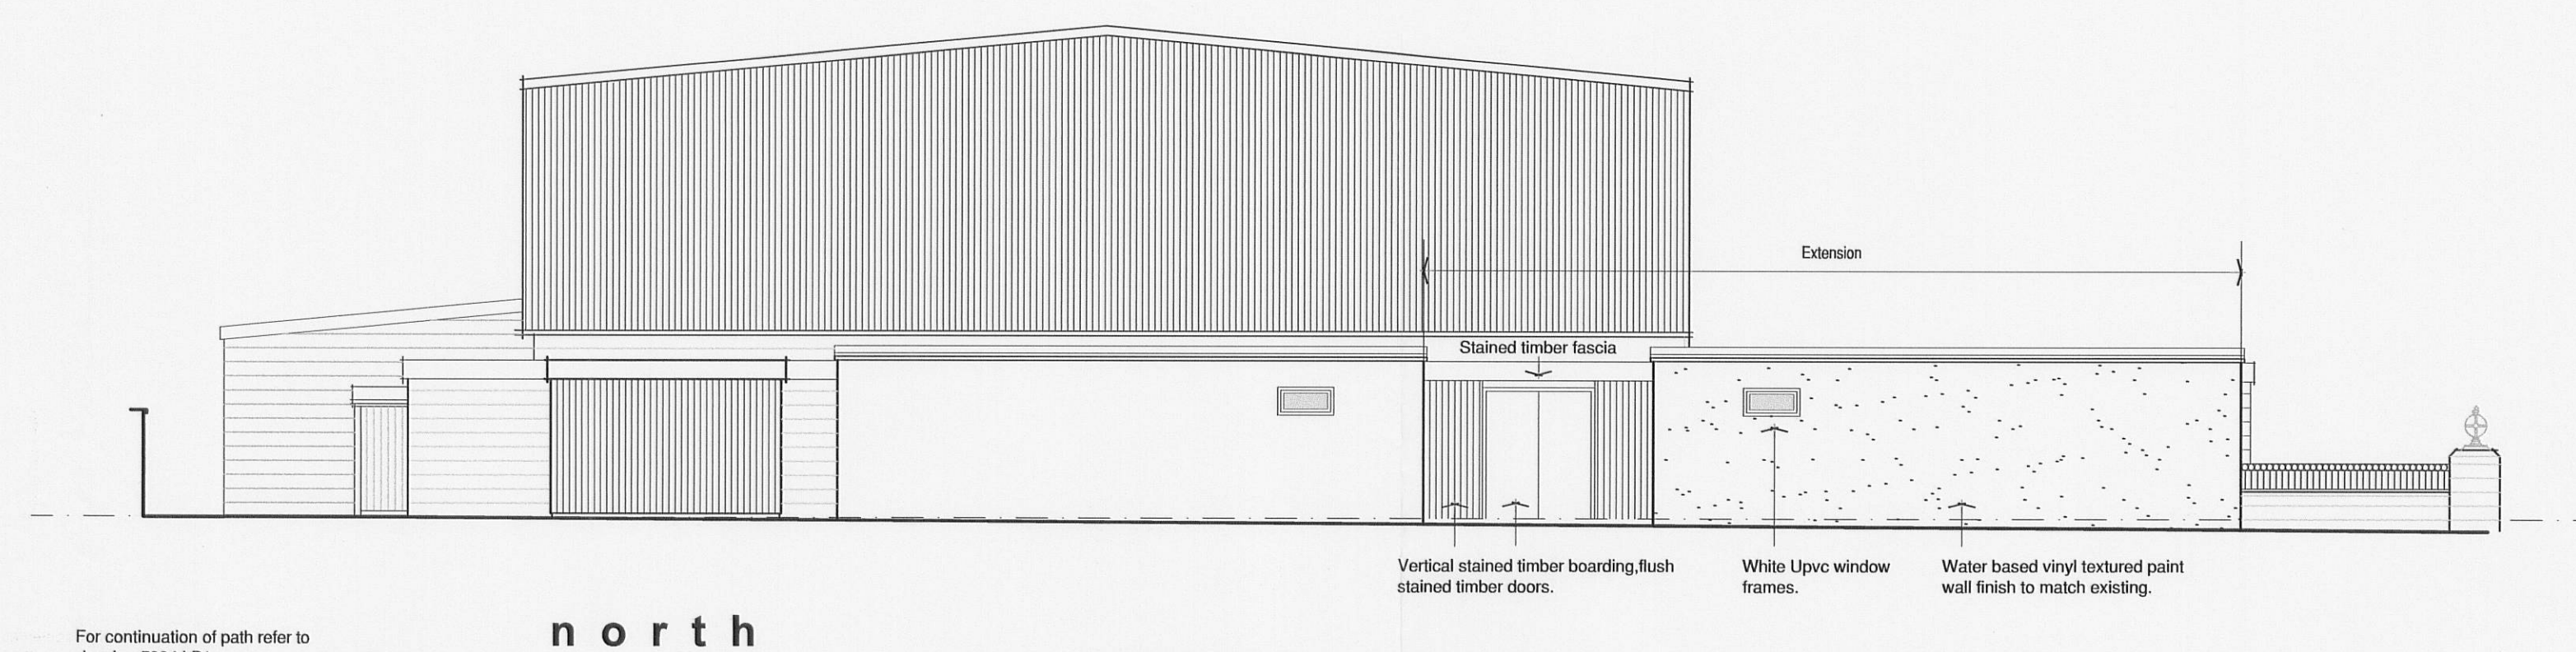

floor plan scale 1:100

[illegible]