




PROPOSED FRONT ELEVATION
APARTMENT UNITS 22 - 45

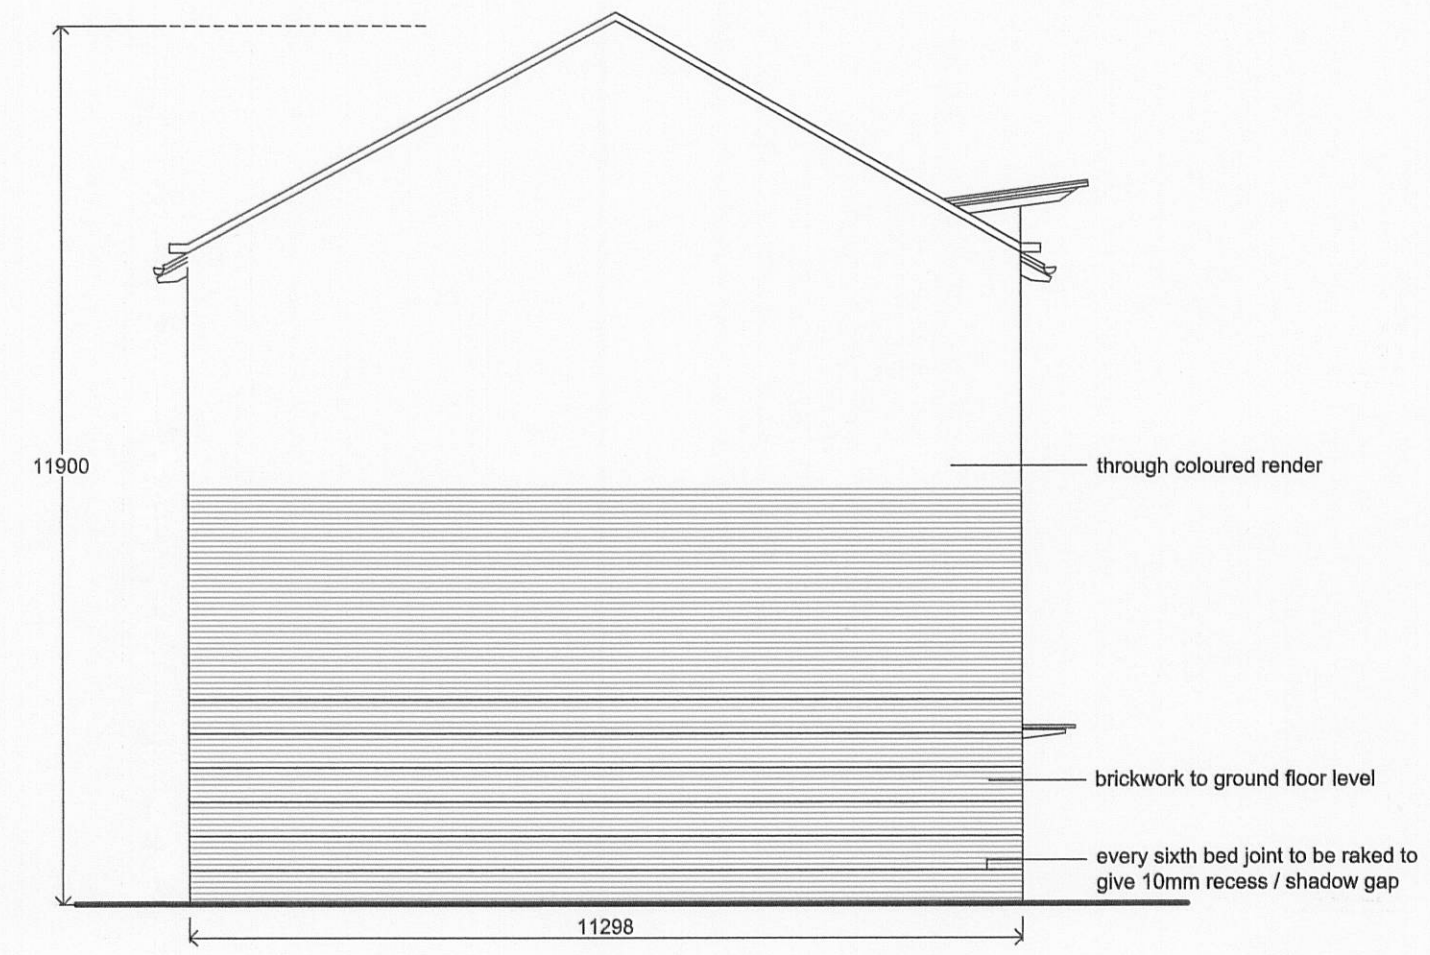

PROPOSED SIDE ELEVATION




PROPOSED REAR ELEVATION



PROPOSED SIDE ELEVATION



PROPOSED FRONT ELEVATION
(UNITS 14 - 17)

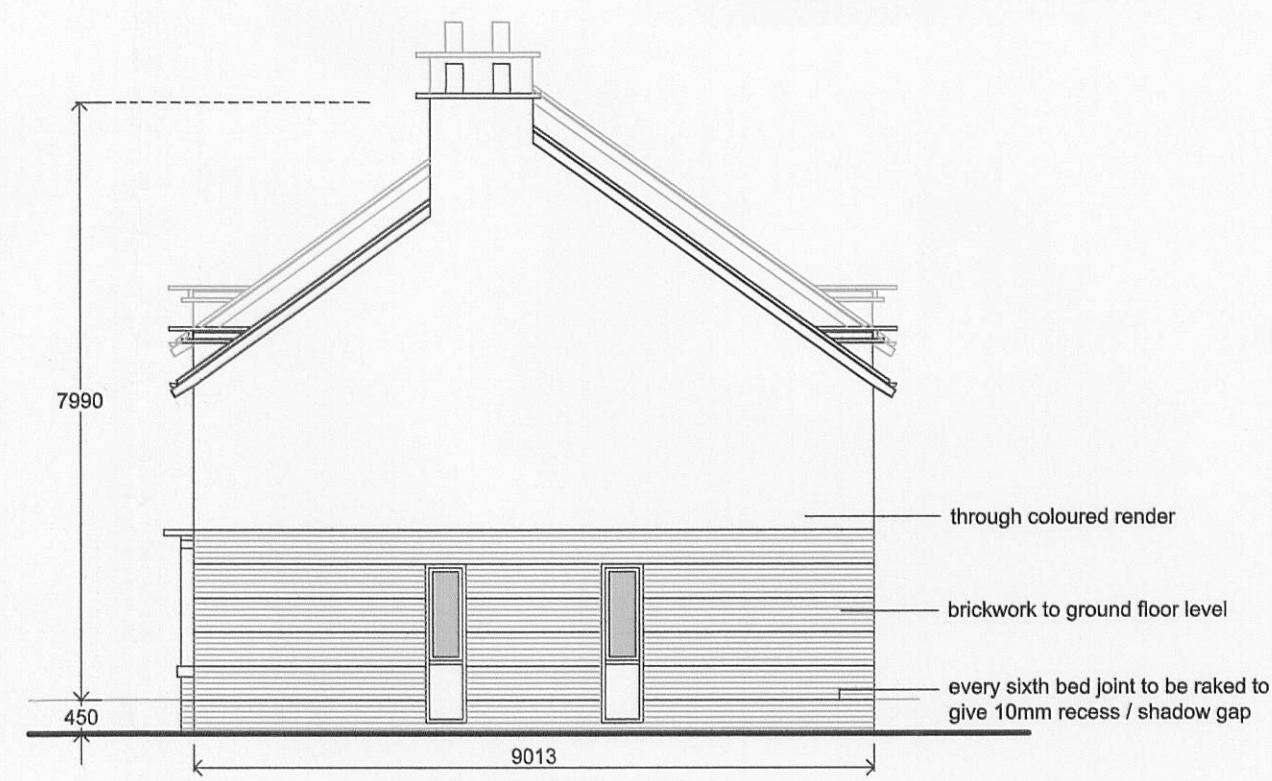

PROPOSED SIDE ELEVATION



PROPOSED REAR ELEVATION
(UNITS 14 - 17)



PROPOSED SIDE ELEVATION

REVISION	DESCRIPTION
CLIENT	SPACE NEW LIVING LTD
PROJECT	PETRIE WOOD FARM, LANGHO
TITLE	PROPOSED ELEVATIONS
DRAWING NO.	501 / PL / 09
REVISION	-
SCALE	1 : 100

FISH ASSOCIATES

DISCREPANCIES TO BE REPORTED TO THE ARCHITECT BEFORE PROCEEDING. THIS DRAWING IS COPY