




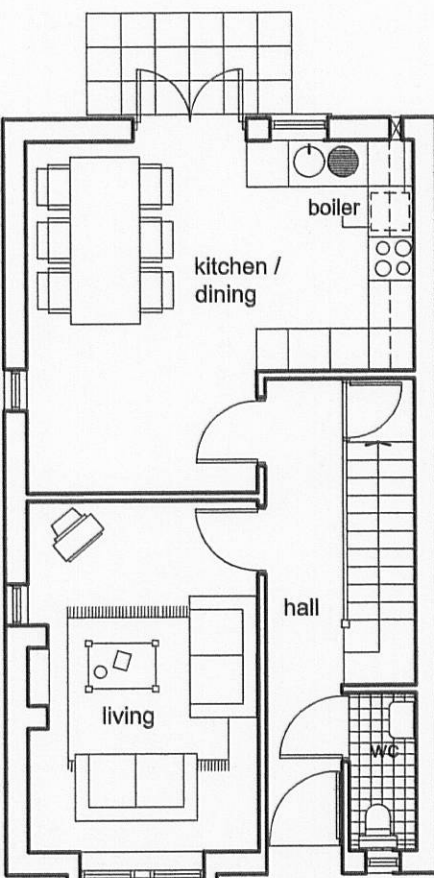


PROPOSED GROUND FLOOR PLAN
UNIT 1 (47.5m²)

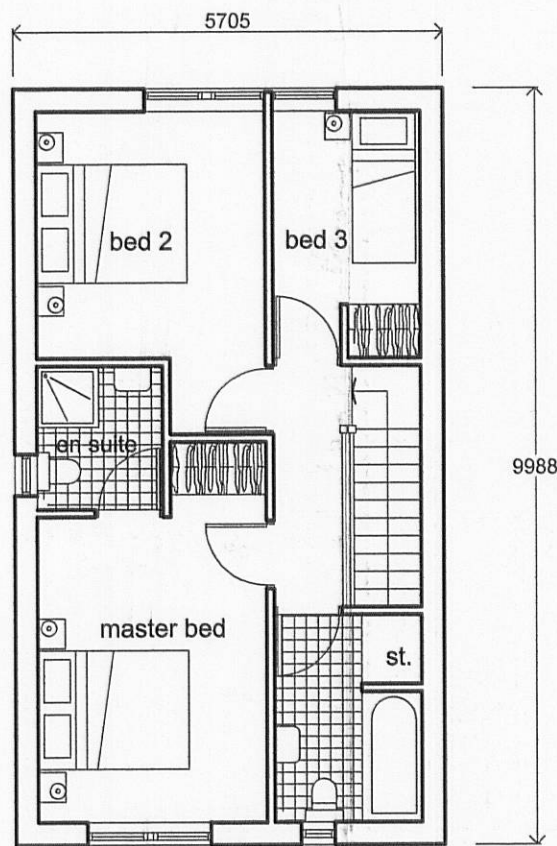


PROPOSED FIRST FLOOR PLAN
UNIT 1 (47.5m²)

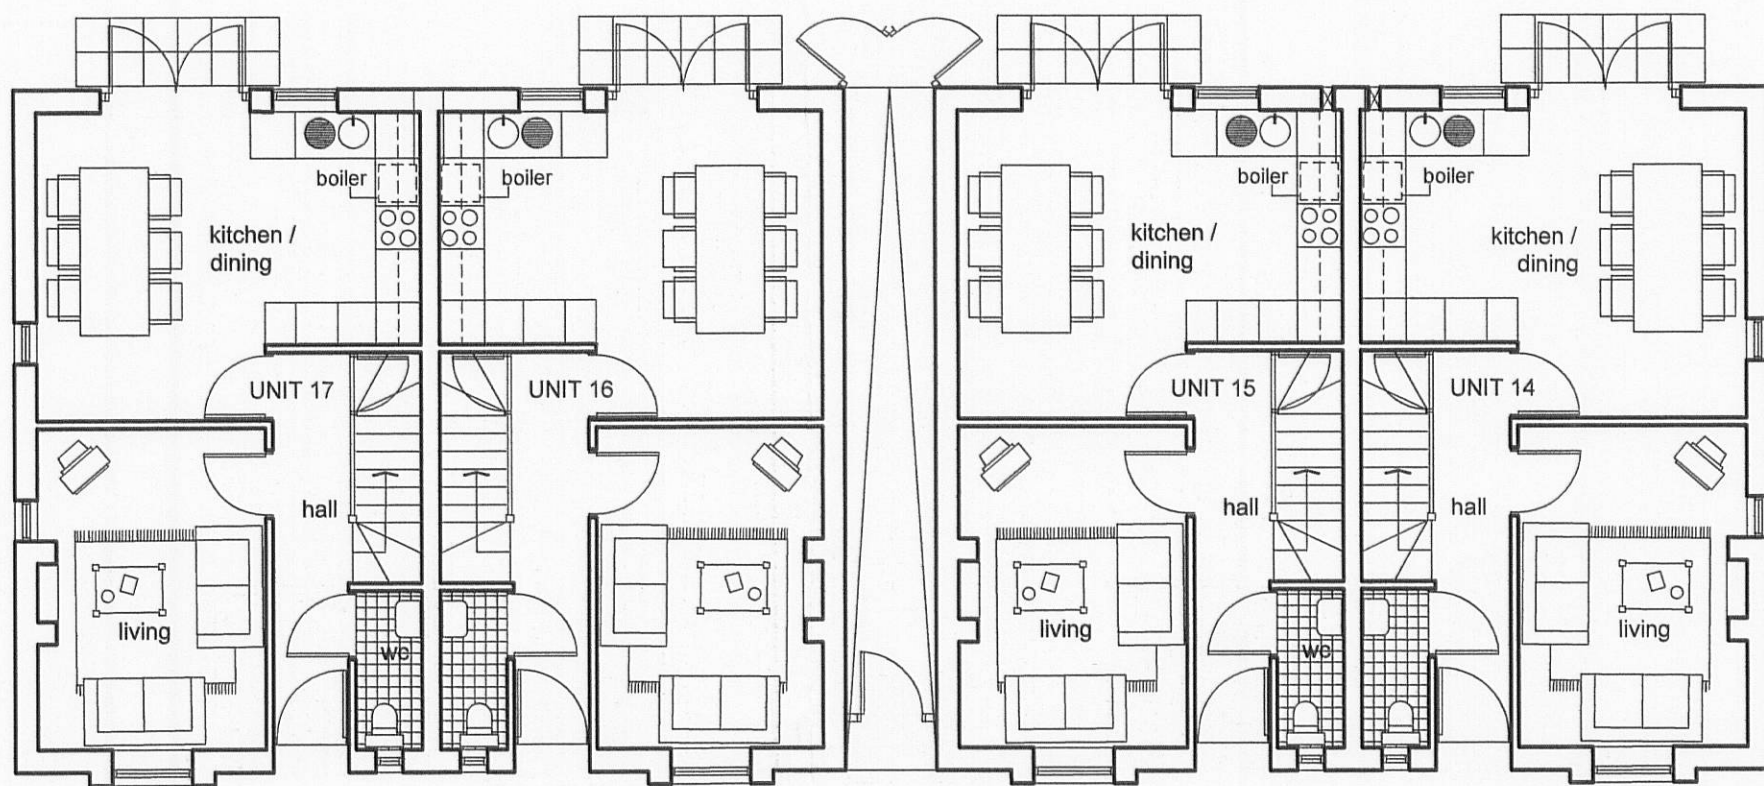


PROPOSED GROUND FLOOR PLAN
UNITS 14 - 17 (42.5m²)

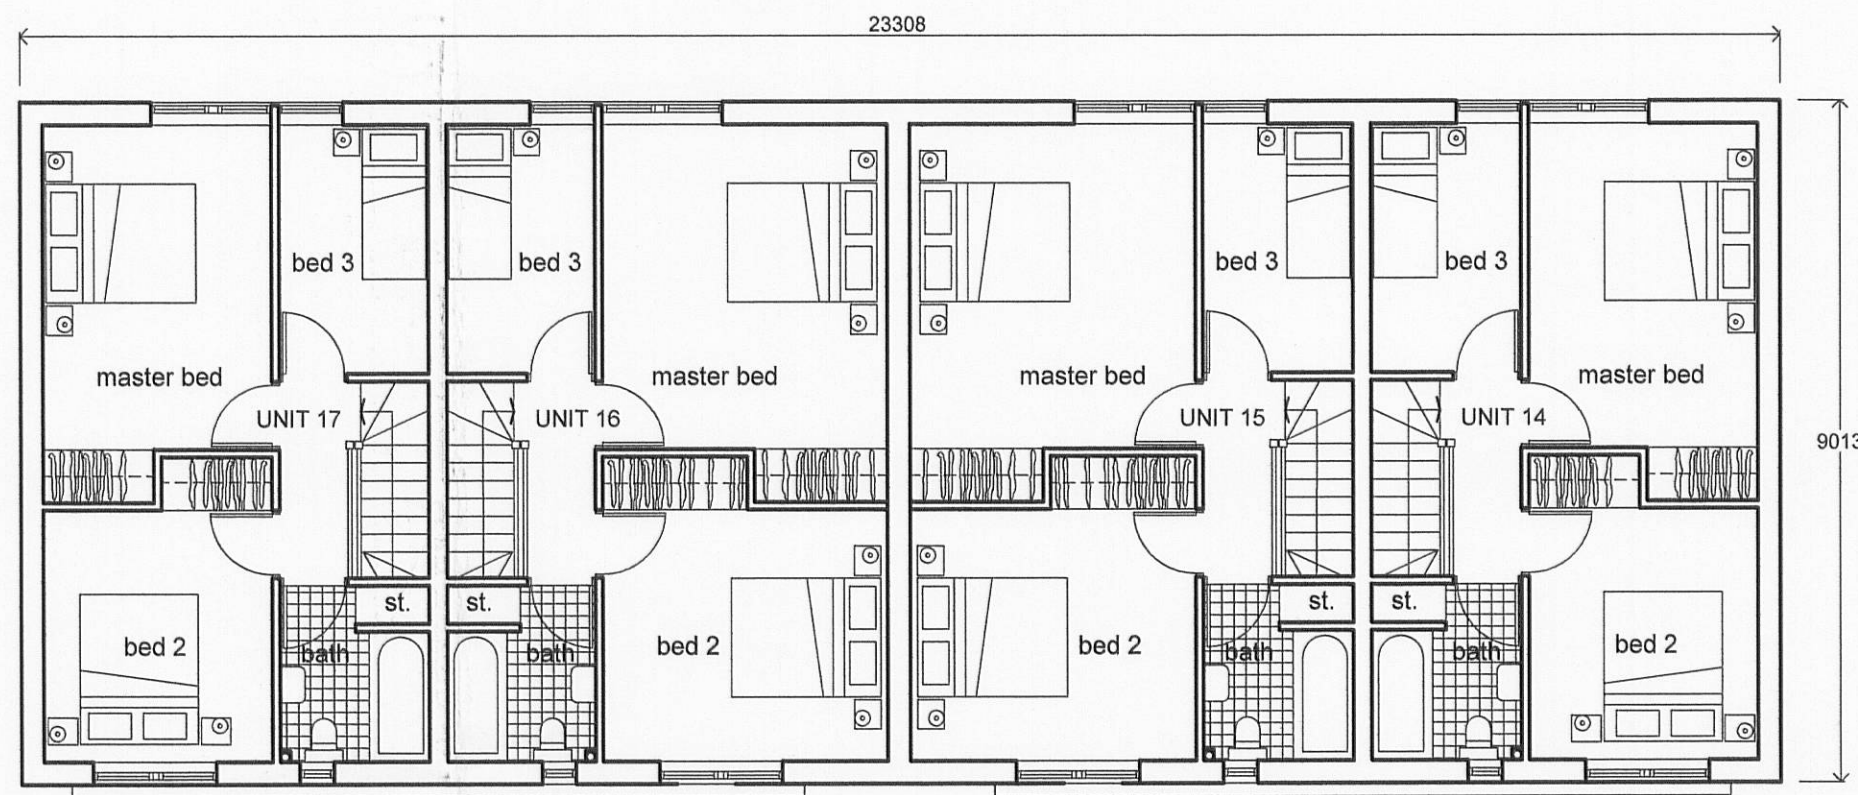


PROPOSED FIRST FLOOR PLAN
UNITS 14 AND 17 (42.5m²)
UNITS 15 AND 16 (49m²)

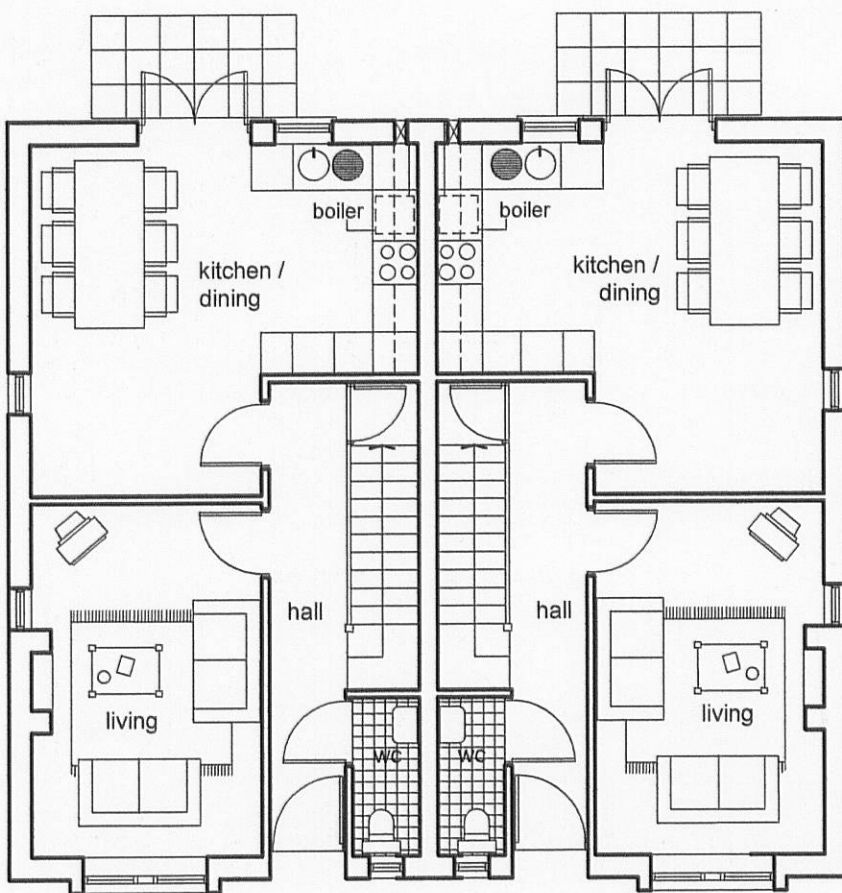


PROPOSED GROUND FLOOR PLAN
UNITS 2 - 7 (47.5m²)

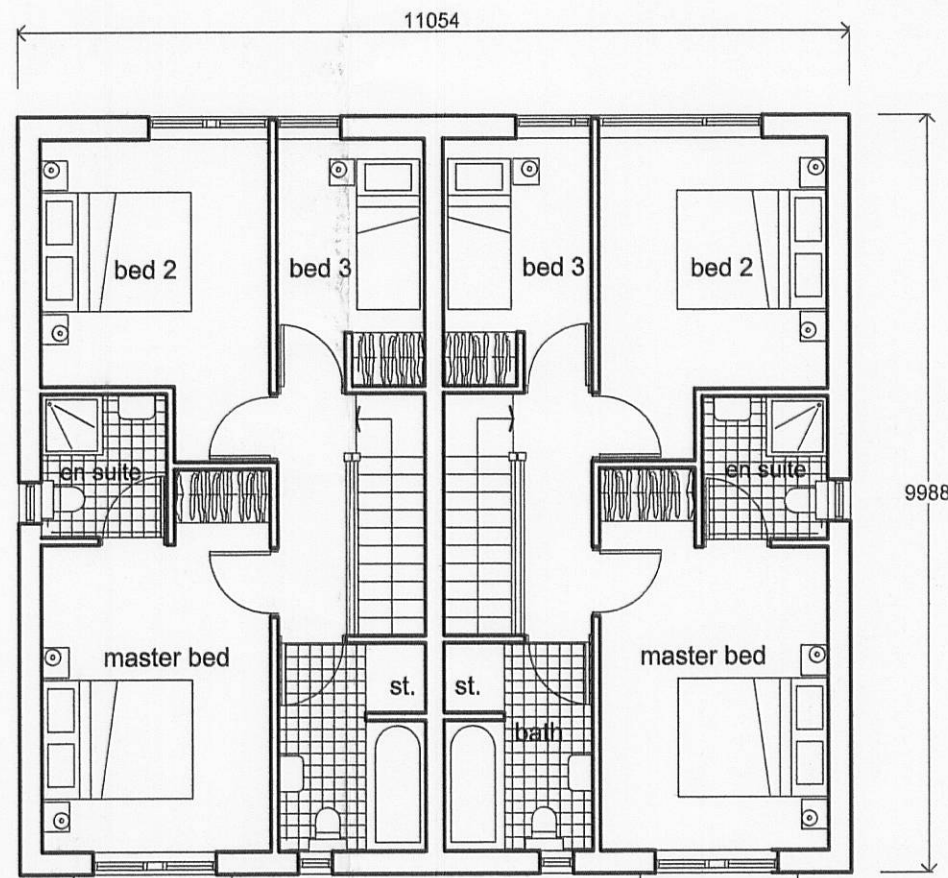


PROPOSED FIRST FLOOR PLAN
UNITS 2 - 7 (47.5m²)

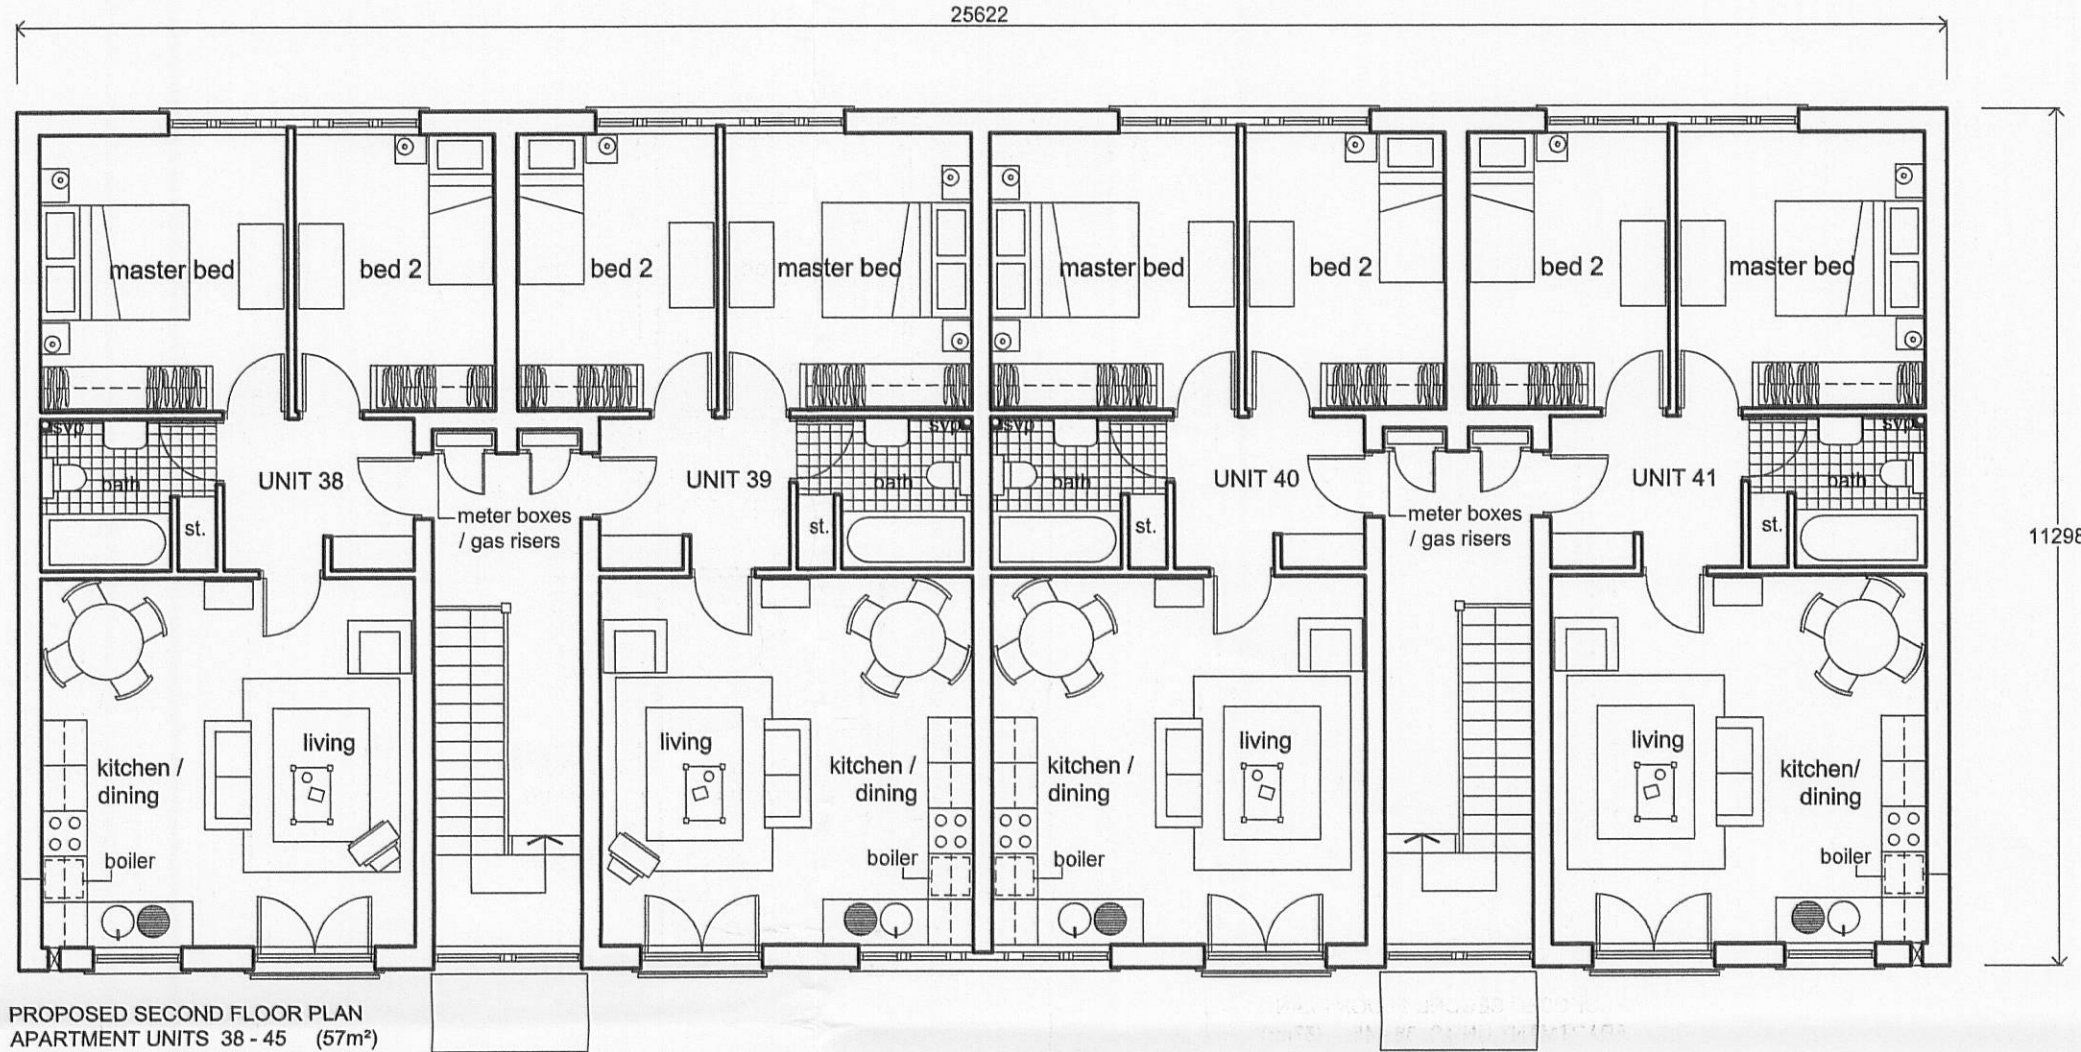


PROPOSED SECOND FLOOR PLAN
APARTMENT UNITS 38 - 45 (57m²)

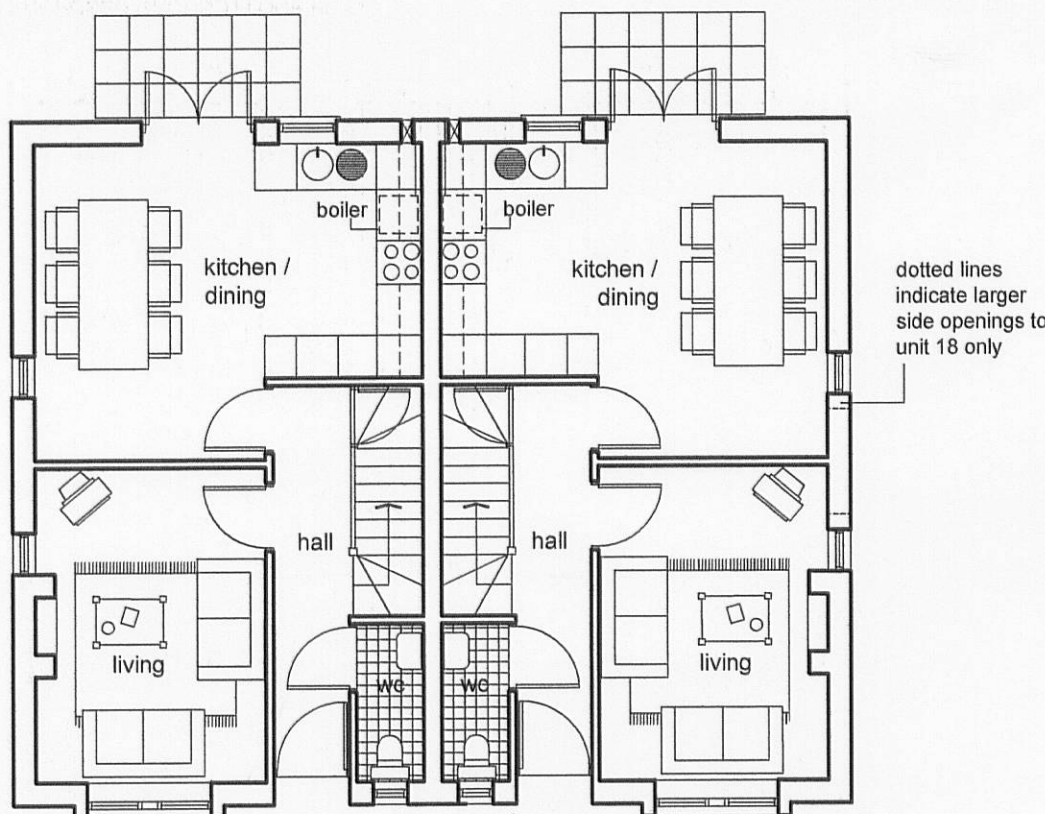


PROPOSED GROUND FLOOR PLAN
UNITS 8 - 13, 18 & 19 (42.5m²)

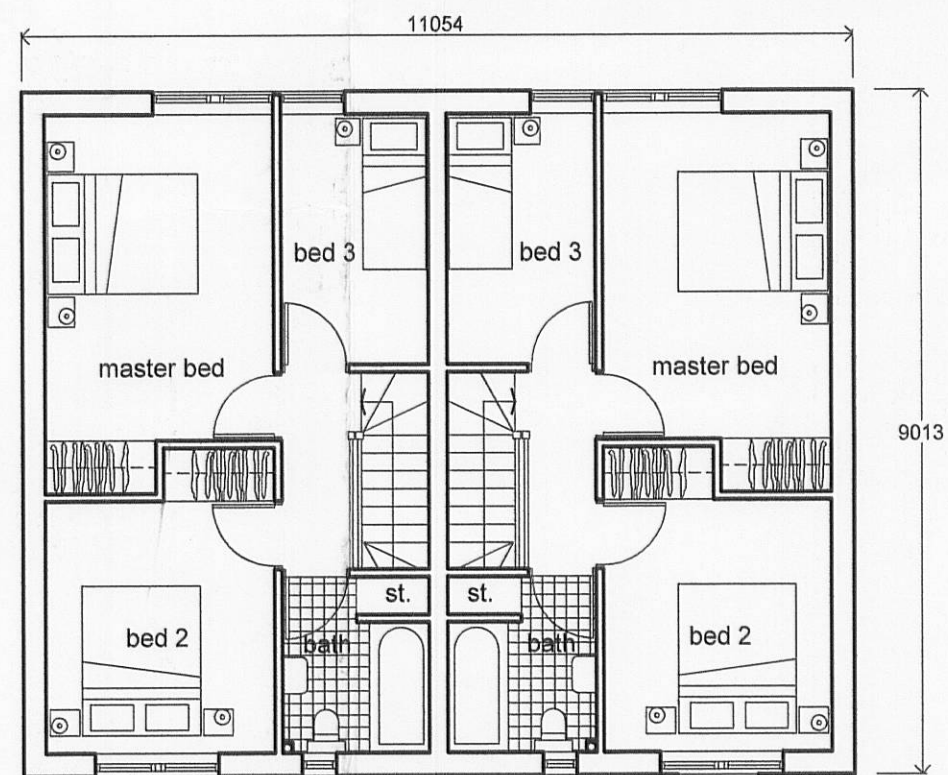


PROPOSED FIRST FLOOR PLAN
UNITS 8 - 13, 18 AND 19 (42.5m²)

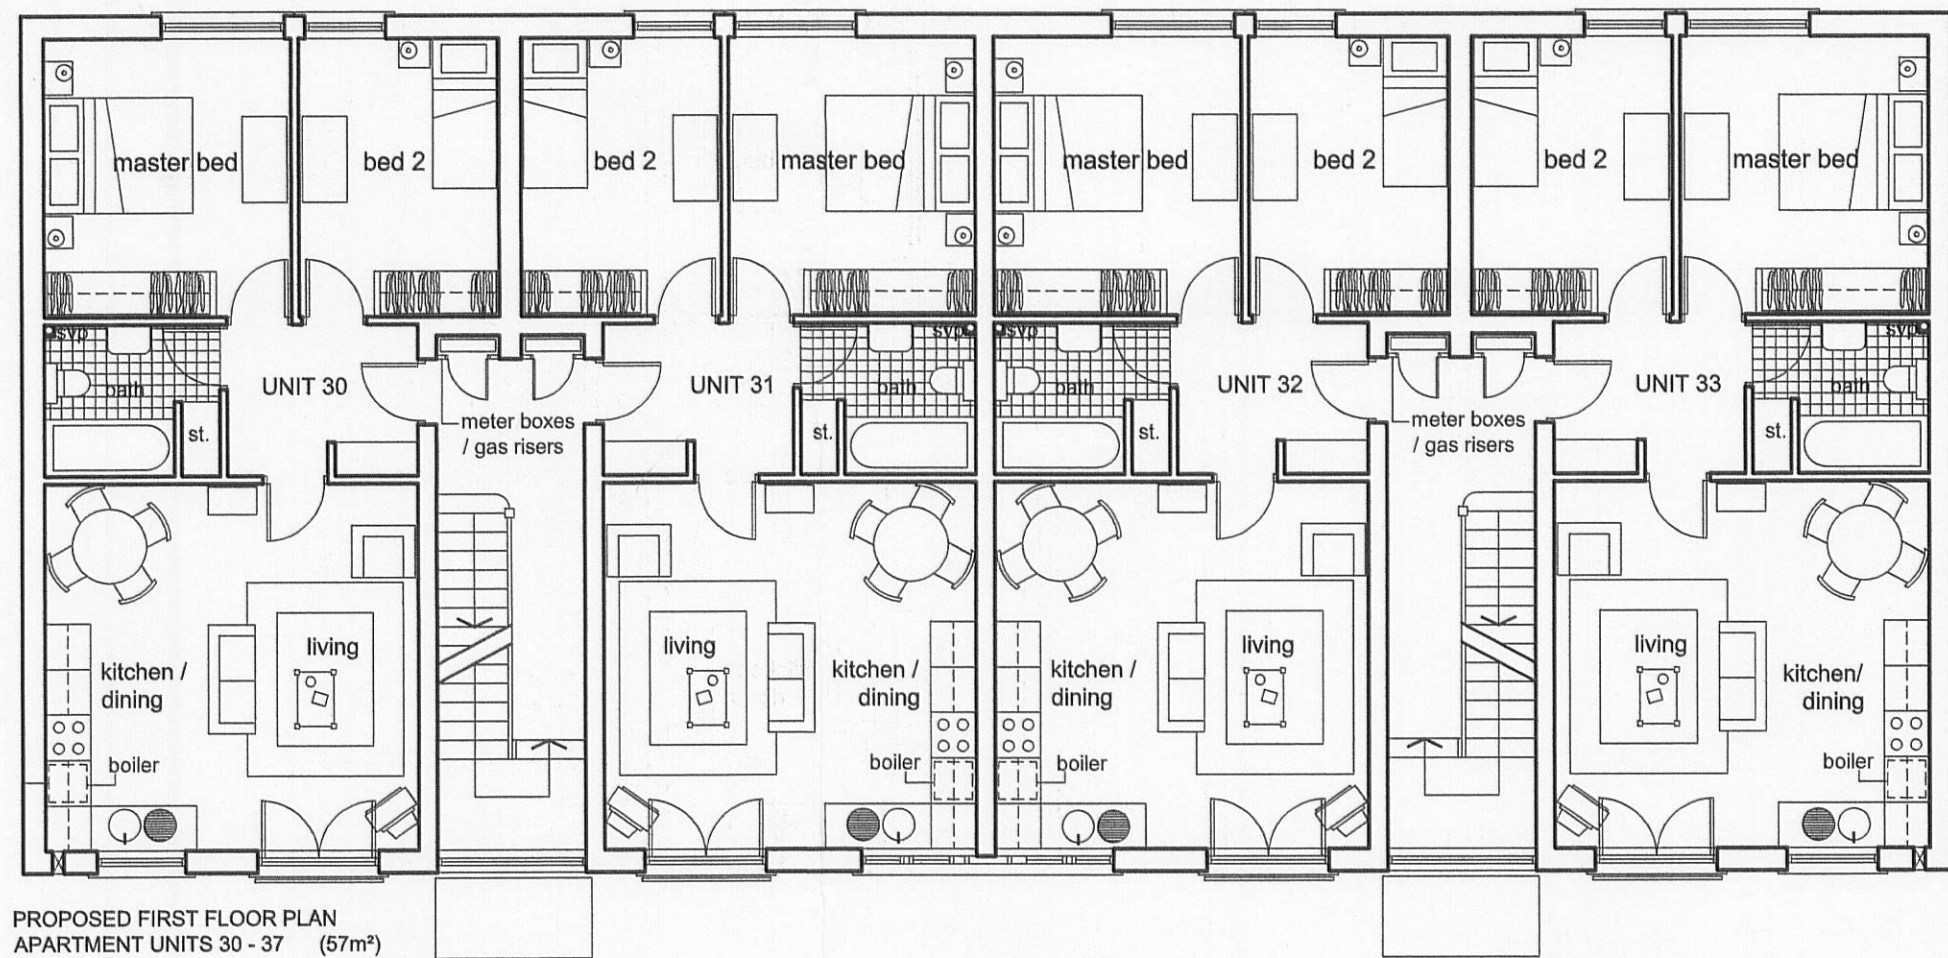


PROPOSED FIRST FLOOR PLAN
APARTMENT UNITS 30 - 37 (57m²)

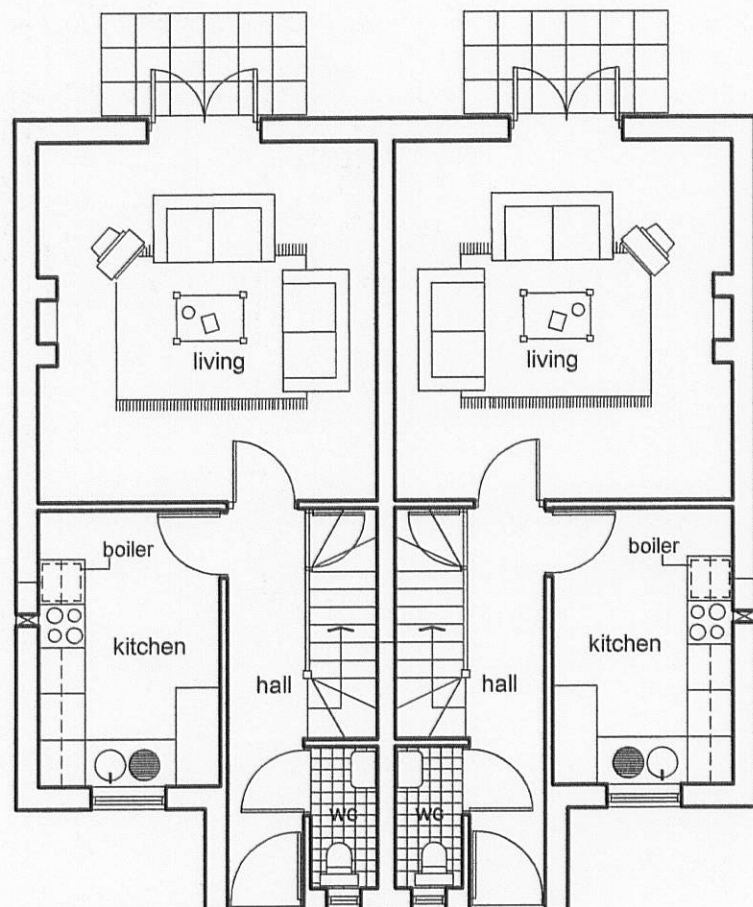

PROPOSED GROUND FLOOR PLAN
UNITS 20 - 21 (41m²)

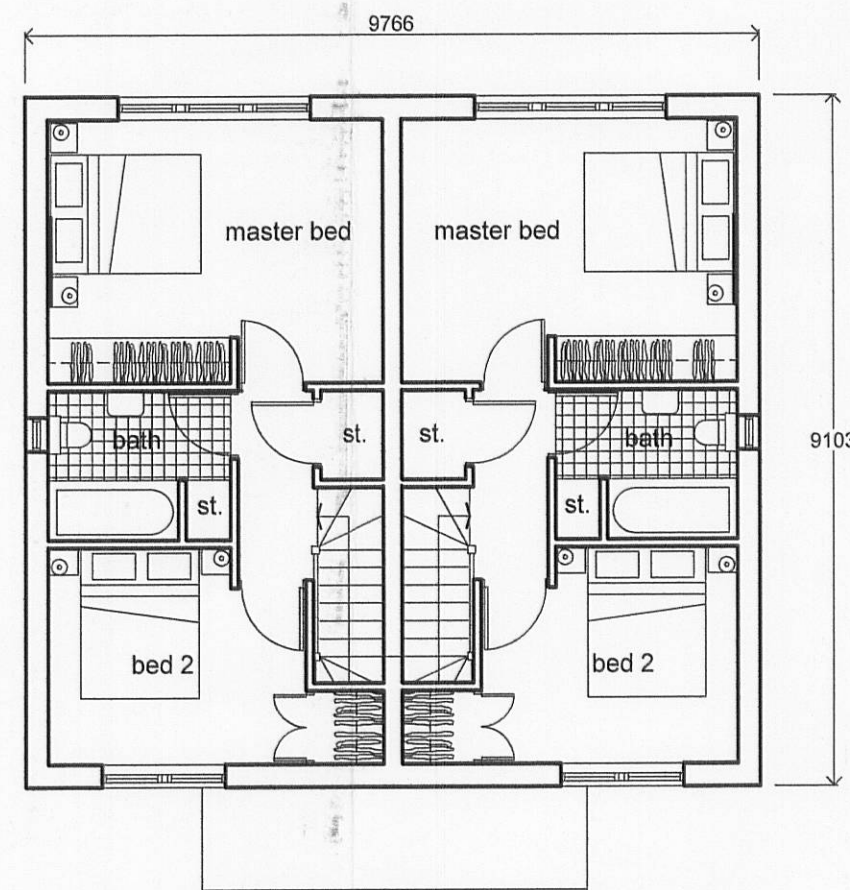

PROPOSED FIRST FLOOR PLAN
UNITS 20 - 21 (38m²)

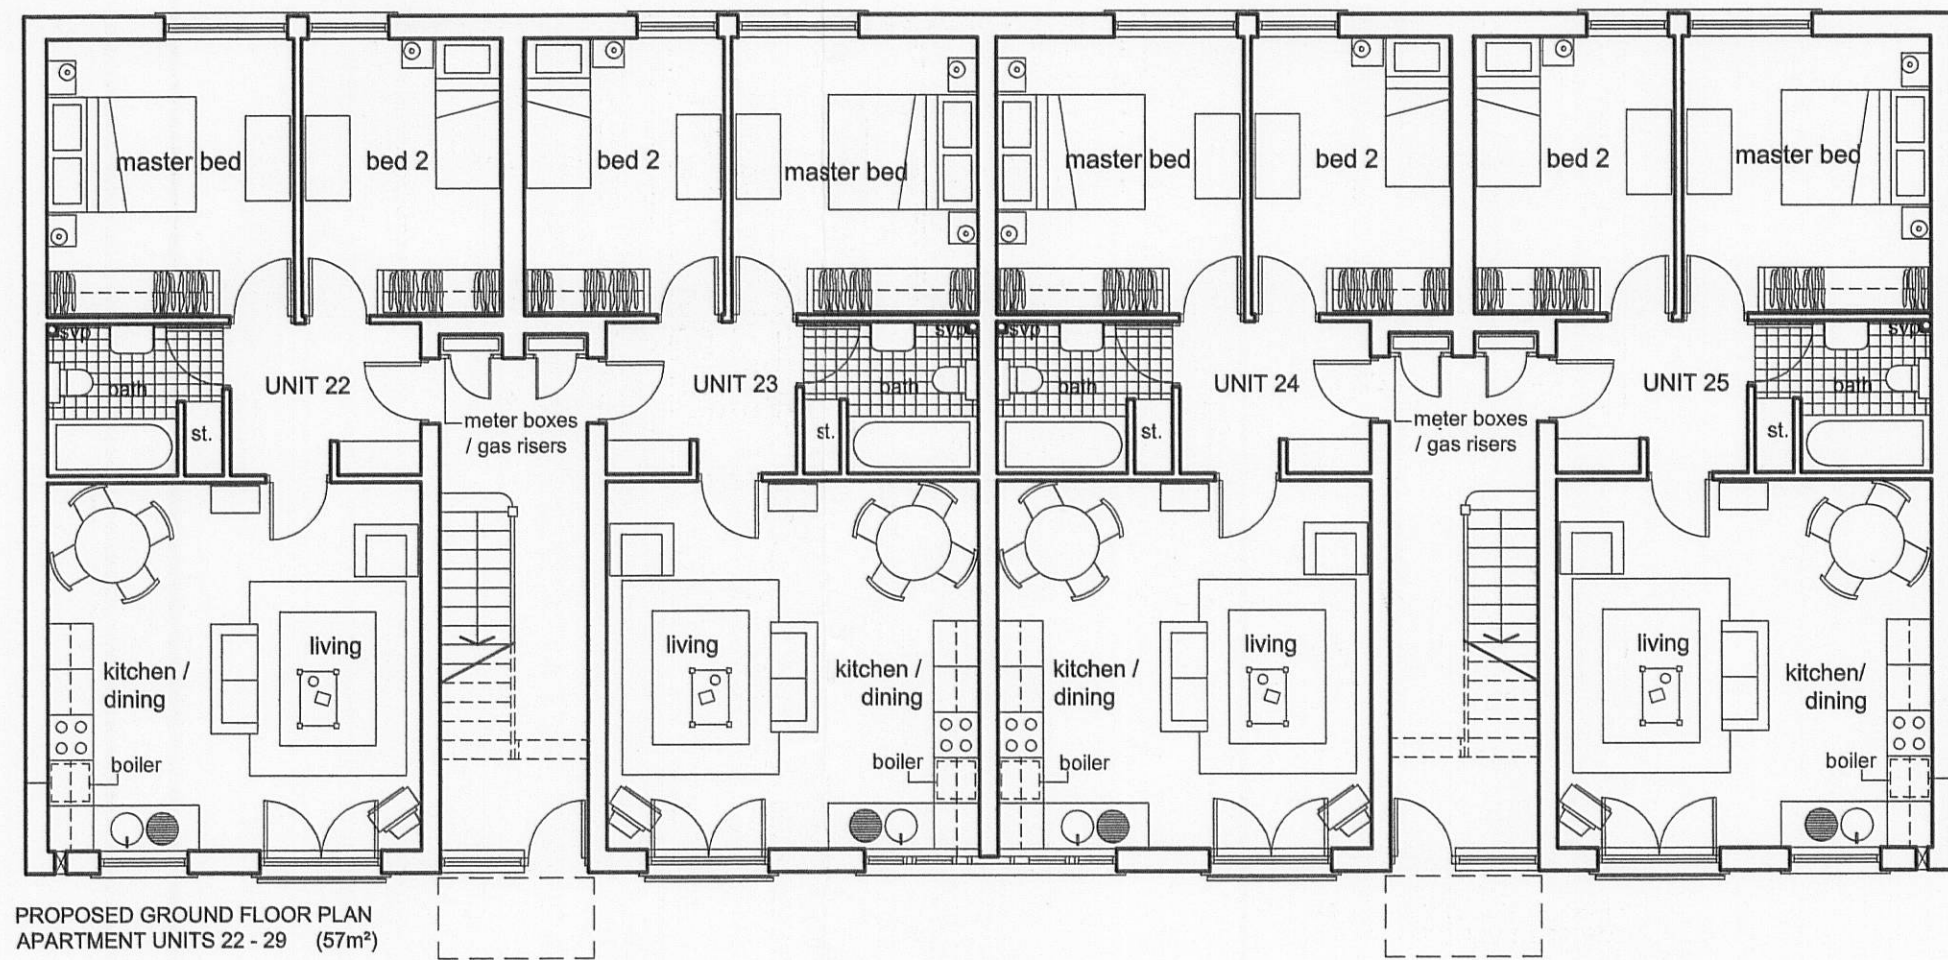

PROPOSED GROUND FLOOR PLAN
APARTMENT UNITS 22 - 29 (57m²)

320070555

ACCOMMODATION SCHEDULE

	UNIT NO.	NO.	AREA (sqm)	AREA (sqft)
3 BED HOUSES	1 - 7	7	95sqm	1023sqft
3 BED HOUSES	8 - 14, 17, 18 & 19	10	85sqm	915sqft
3 BED HOUSES	15 & 16	2	91.5sqm	985sqft
2 BED HOUSES	20 - 21	2	79sqm	850sqft
2 BED APARTMENTS	22 - 45	24	57sqm	614sqft
TOTAL		45	3224sqm	34717sqft

SUBJECT TO ACCURATE SITE SURVEY AND FULL L.A. APPROVAL

REVISION	DESCRIPTION	DATE	INITIALS
CLIENT	SPACE NEW LIVING LTD		
PROJECT	PETRIE WOOD FARM, LANGHO		
TITLE	PROPOSED FLOOR PLANS		
DRAWING NO.	501 / PL / 07	SCALE	1 : 100
REVISION	-	DRAWN BY	GMD / FK
		DATE	21.05.07

FISH ASSOCIATES

ARCHITECTS
TOWN PLANNERS
LANDSCAPE ARCHITECTS

FISH ASSOCIATES LTD
218 ST GEORGES ROAD
BOLTON BL1 2PH
TEL: 01204 532244
FAX: 01204 532288
EMAIL: info@fish-associates.co.uk
www.fish-associates.co.uk

DISCREPANCIES TO BE REPORTED TO THE ARCHITECT BEFORE PROCEEDING. THIS DRAWING IS COPYRIGHT. CONTRACTORS TO CAREFULLY CHECK ALL DIMENSIONS ON SITE. FIGURED DIMENSIONS TO BE USED.