


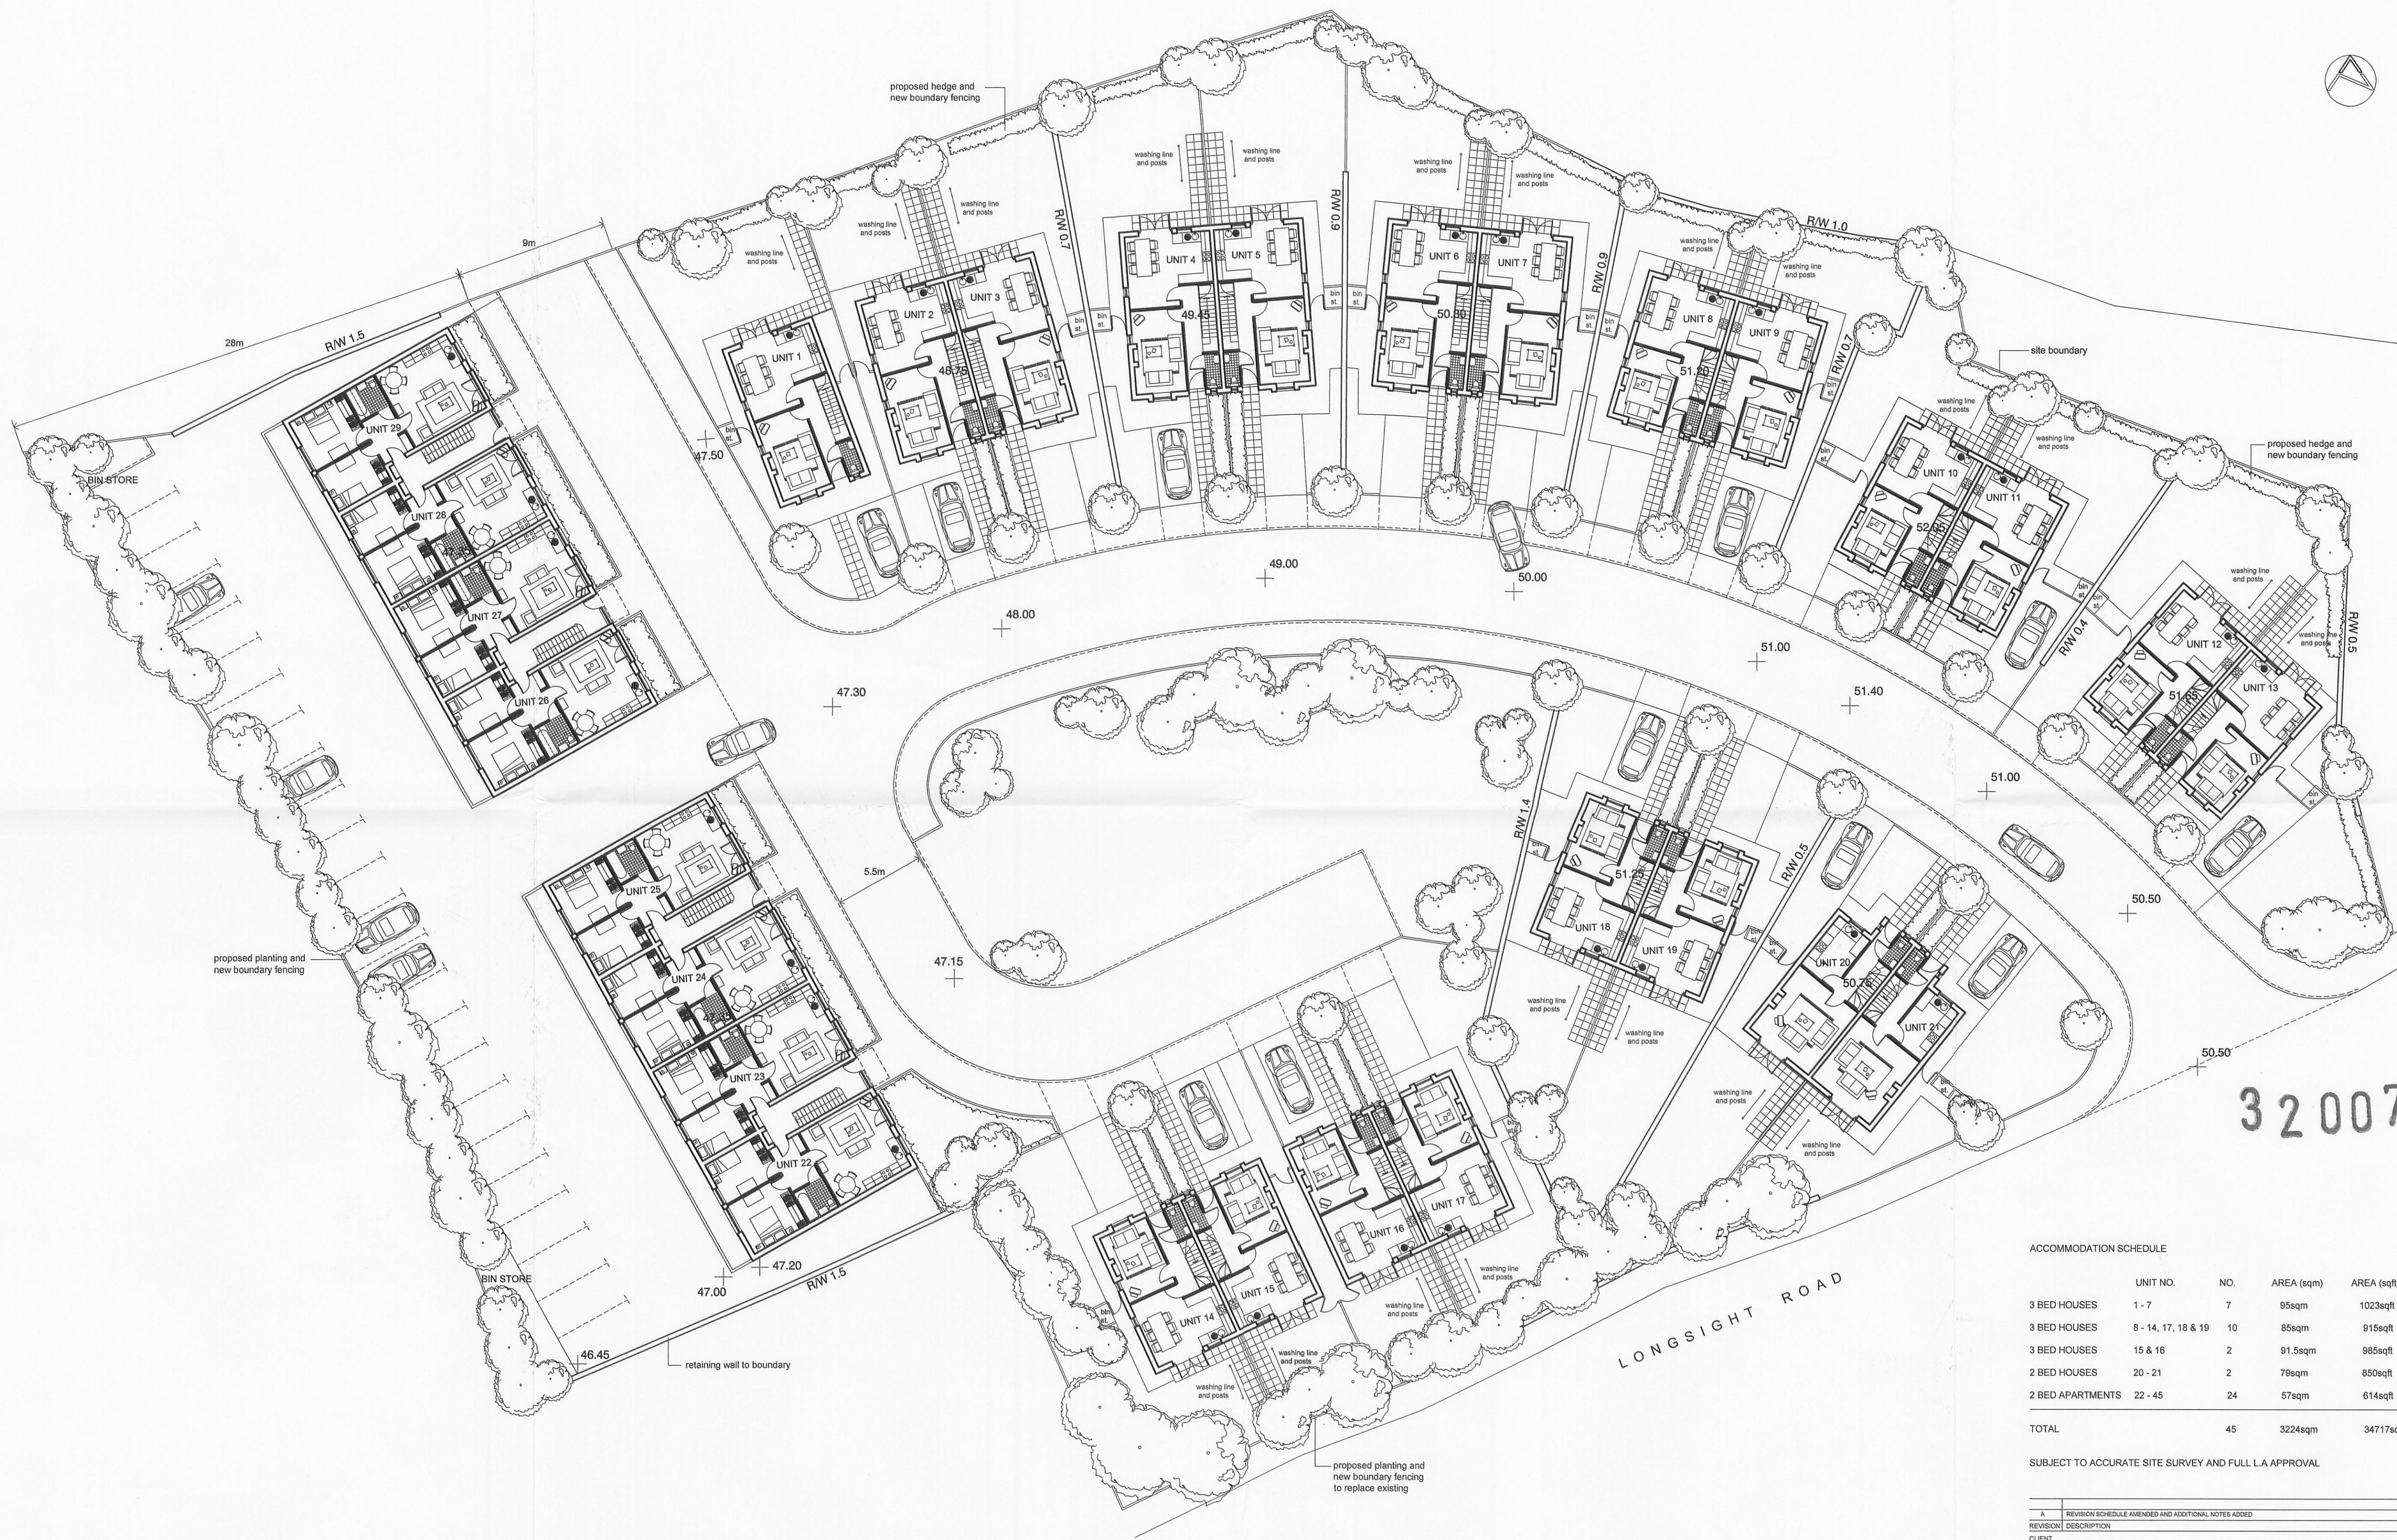

ACCOMMODATION SCHEDULE

	UNIT NO.	NO.	AREA (sqm)	AREA (sqft)
3 BED HOUSES	1 - 7	7	95sqm	1023sqft
3 BED HOUSES	8 - 14, 17, 18 & 19	10	85sqm	915sqft
3 BED HOUSES	15 & 16	2	91.5sqm	985sqft
2 BED HOUSES	20 - 21	2	79sqm	850sqft
2 BED APARTMENTS	22 - 45	24	57sqm	614sqft

TOTAL 45 3224sqm 34717sqft

SUBJECT TO ACCURATE SITE SURVEY AND FULL LA APPROVAL

REVISION	DESCRIPTION
A	REVISION SCHEDULE AMENDED AND ADDITIONAL NOTES ADDED
CLIENT	SPACE NEW LIVING LTD
PROJECT	PETRIE WOOD FARM, LANGHO
TITLE	PROPOSED SITE PLAN
DRAWING NO.	501 / PL / 06
REVISION	-
SCALE	1 : 200
DRAWN BY	GMD / FK

FISH ASSOCIATES

DISCREPANCIES TO BE REPORTED TO THE ARCHITECT BEFORE PROCEEDING. THIS DRAWING IS COPYRIGHT. CONTRACTORS TO CAREFULLY CHECK.