




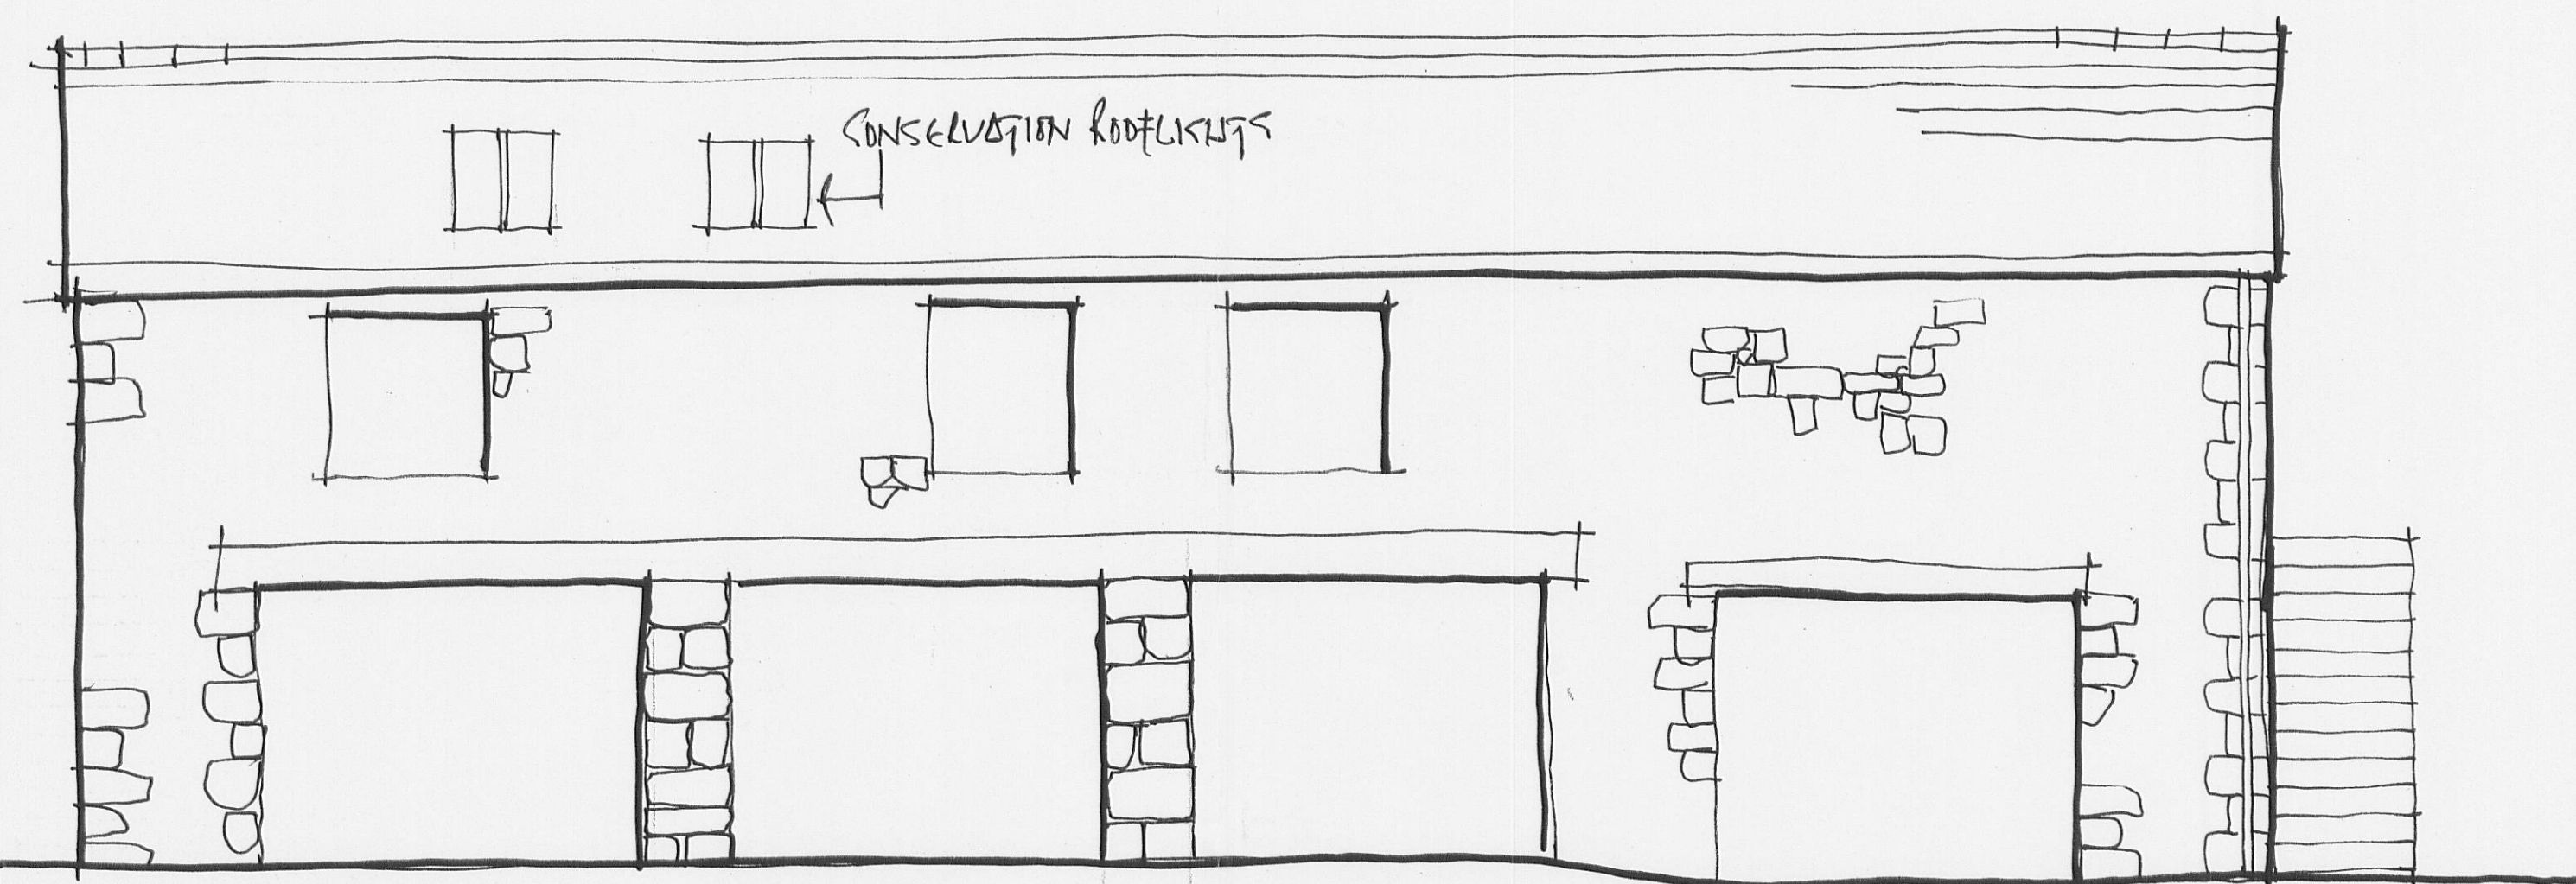


FRONT ELEVATION.

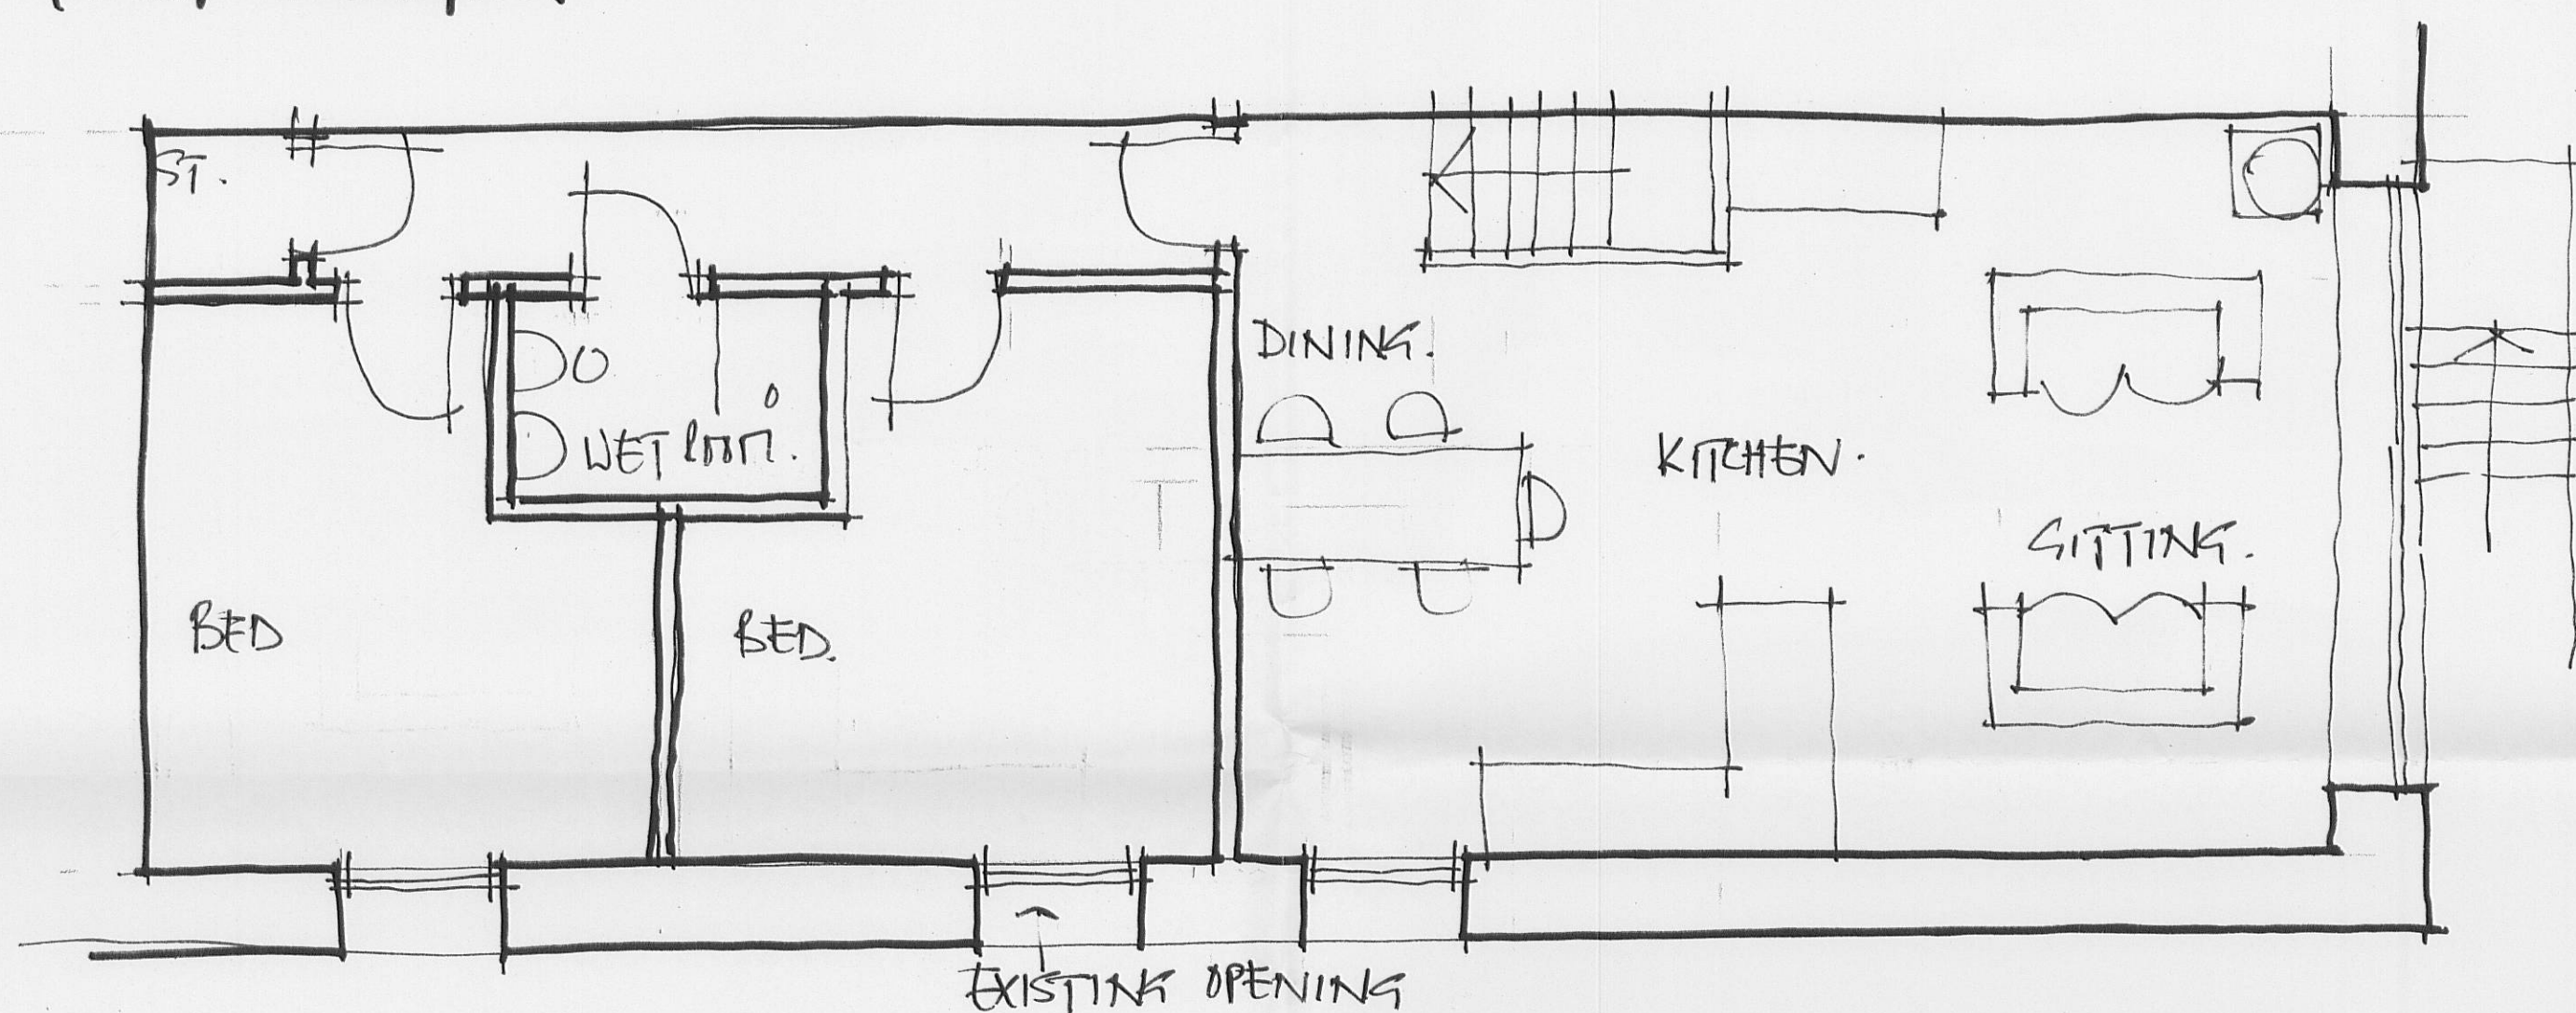

FIRST FLOOR PLAN.

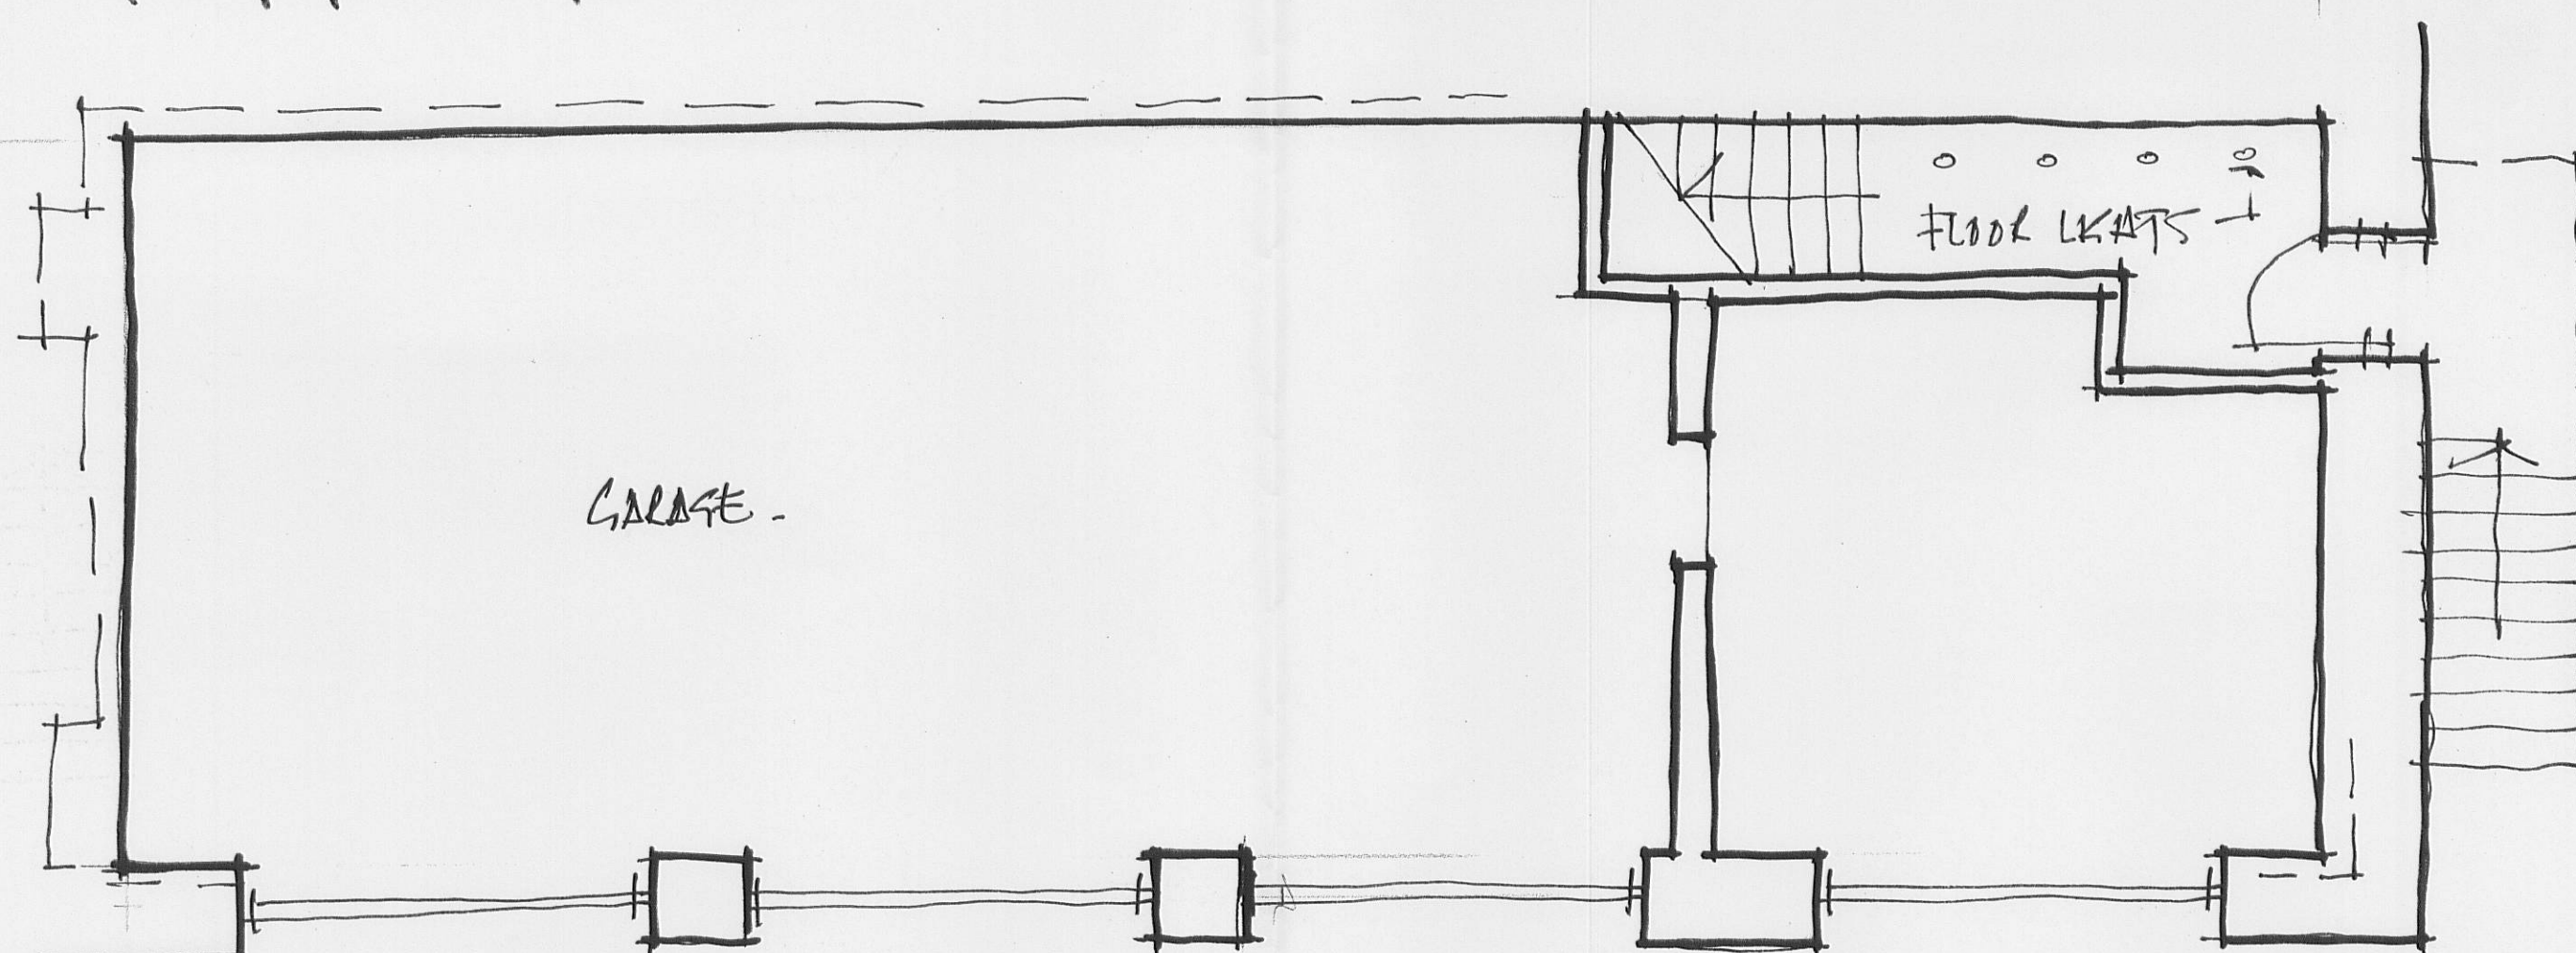

FOR NEW DOORWAYS.  
GROUND FLOOR PLAN.

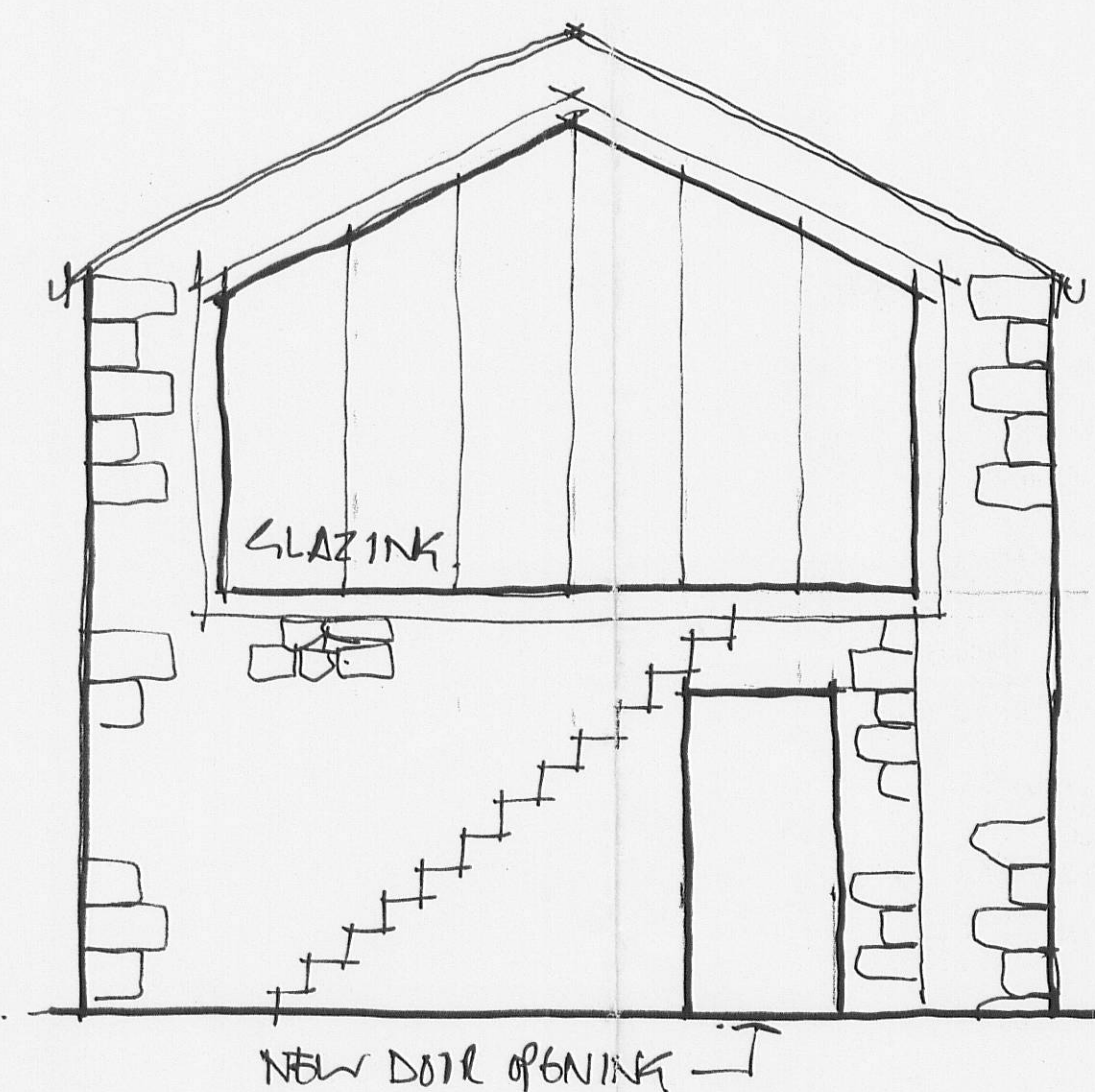

SIDE ELEVATION.

320070565P

Client

MR & MRS S. BALEY.

Job Title

PROPOSED ALTERATION TO  
OUTBUILDING TO PROVIDE  
ADDITIONAL LIVING AREA.

Drawing Title

PROPOSED PLANS &  
ELEVATIONS.

Scale 1/50

Date 1/1/07

Drawn WAK.

Sunderland Peacock & Associates Ltd.  
Chartered Architects  
Stanley House, Lowergate,  
Clitheroe, Lancashire BB7 1AD.  
Tel: 01200 423178 Fax: 01200 427328  
E-mail: enquiries@spanda.co.uk

3602

04