




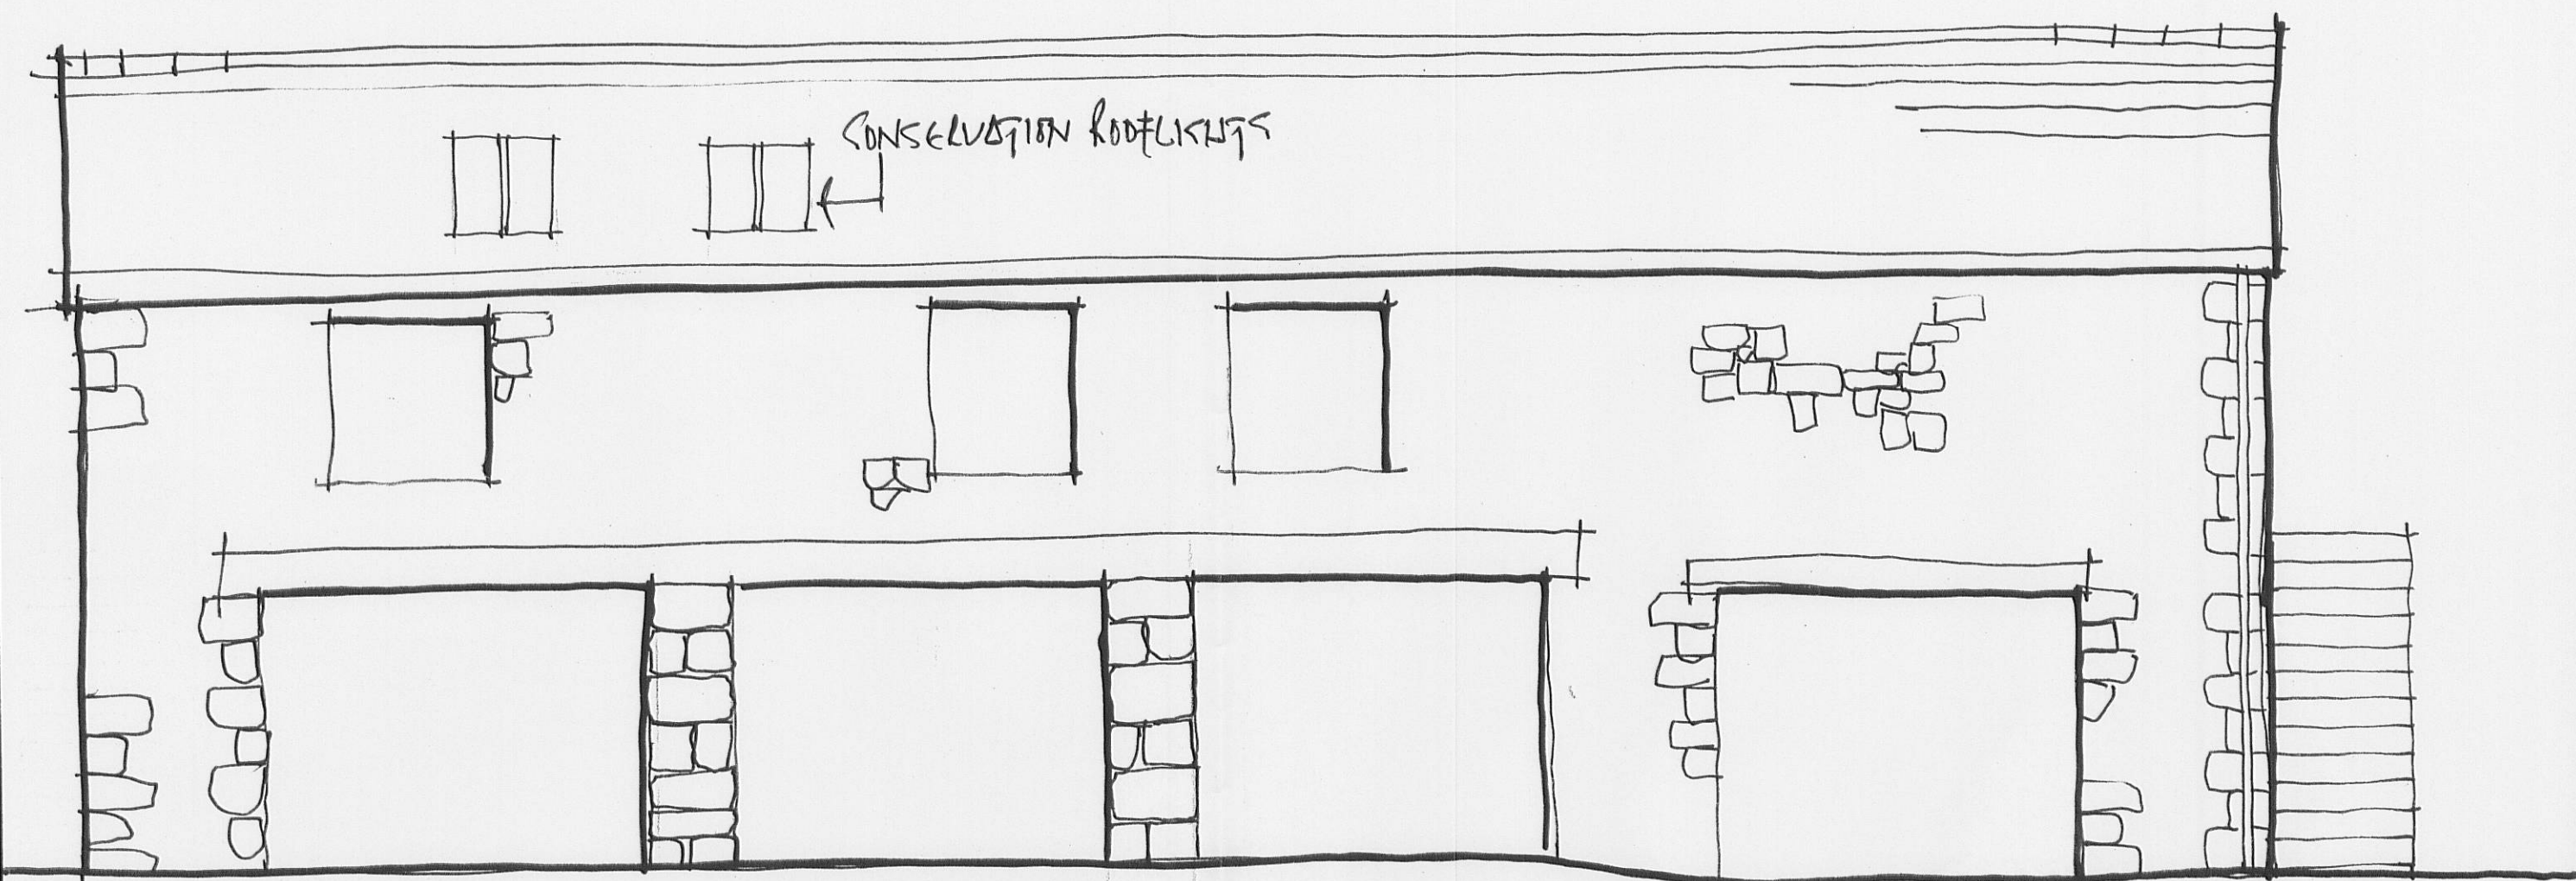

FRONT ELEVATION.

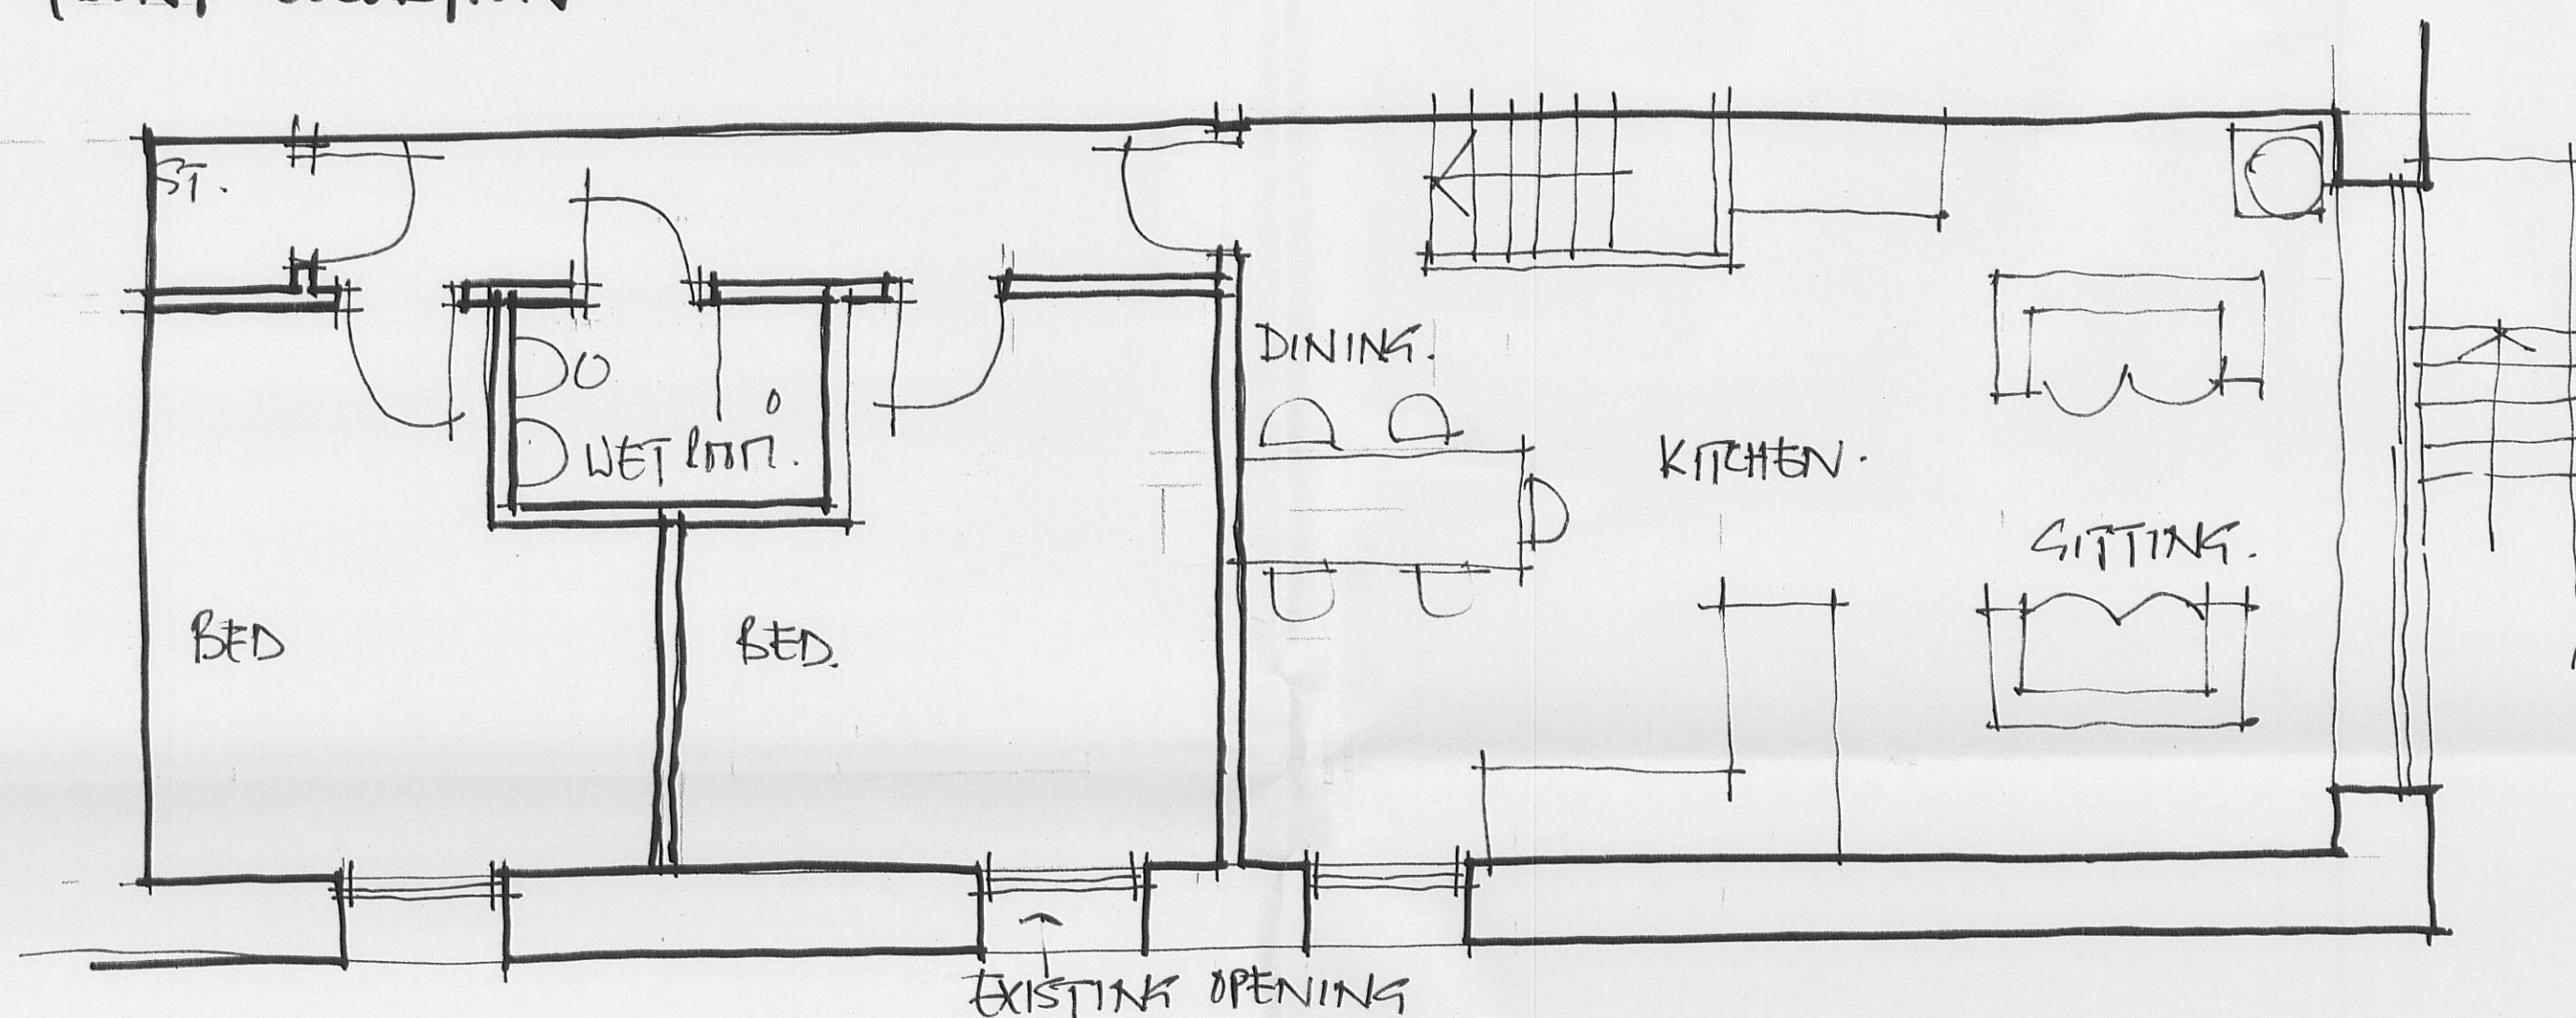

FIRST FLOOR PLAN.

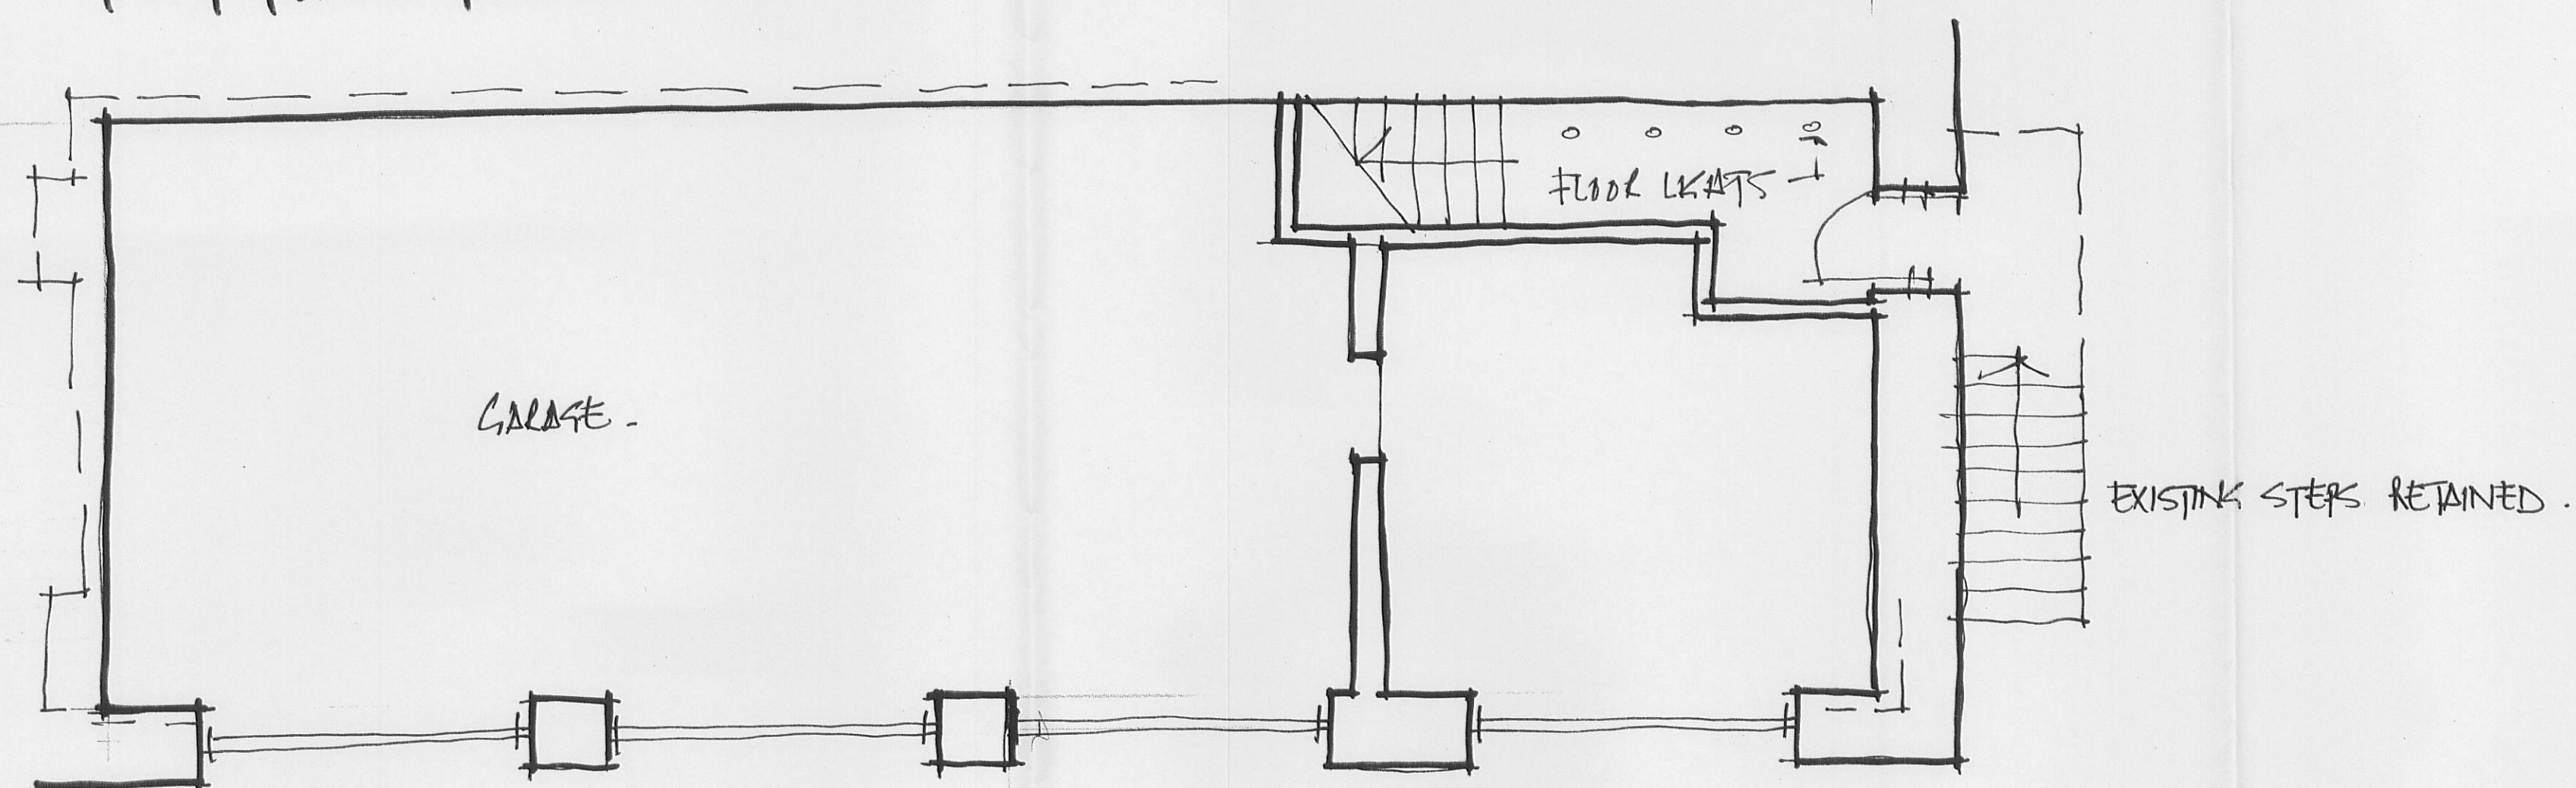

FOR NEW DOWNWAYS.
GROUND FLOOR PLAN.



SIDE ELEVATION.

3 2 0 0 7 0 5 6 6 P

Client

MR & MRS S. BAILEY.

Job Title

PROPOSED ALTERATION TO
OUTBUILDING TO PROVIDE
ADDITIONAL LIVING AREA.

Drawing Title

PROPOSED PLANS &
ELEVATIONS.

Scale

1:50

Date

1/1/18

Drawn

WAK.



Sunderland Peacock & Associates Ltd.
Chartered Architects
Stanley House, Lowergate,
Clitheroe, Lancashire BB7 1AD.
Tel: 01200 423178 Fax: 01200 427328
E-mail: enquiries@spanda.co.uk

3602

04