




EXISTING SITE PLAN 1:1250



PROPOSED SITE PLAN 1:1250

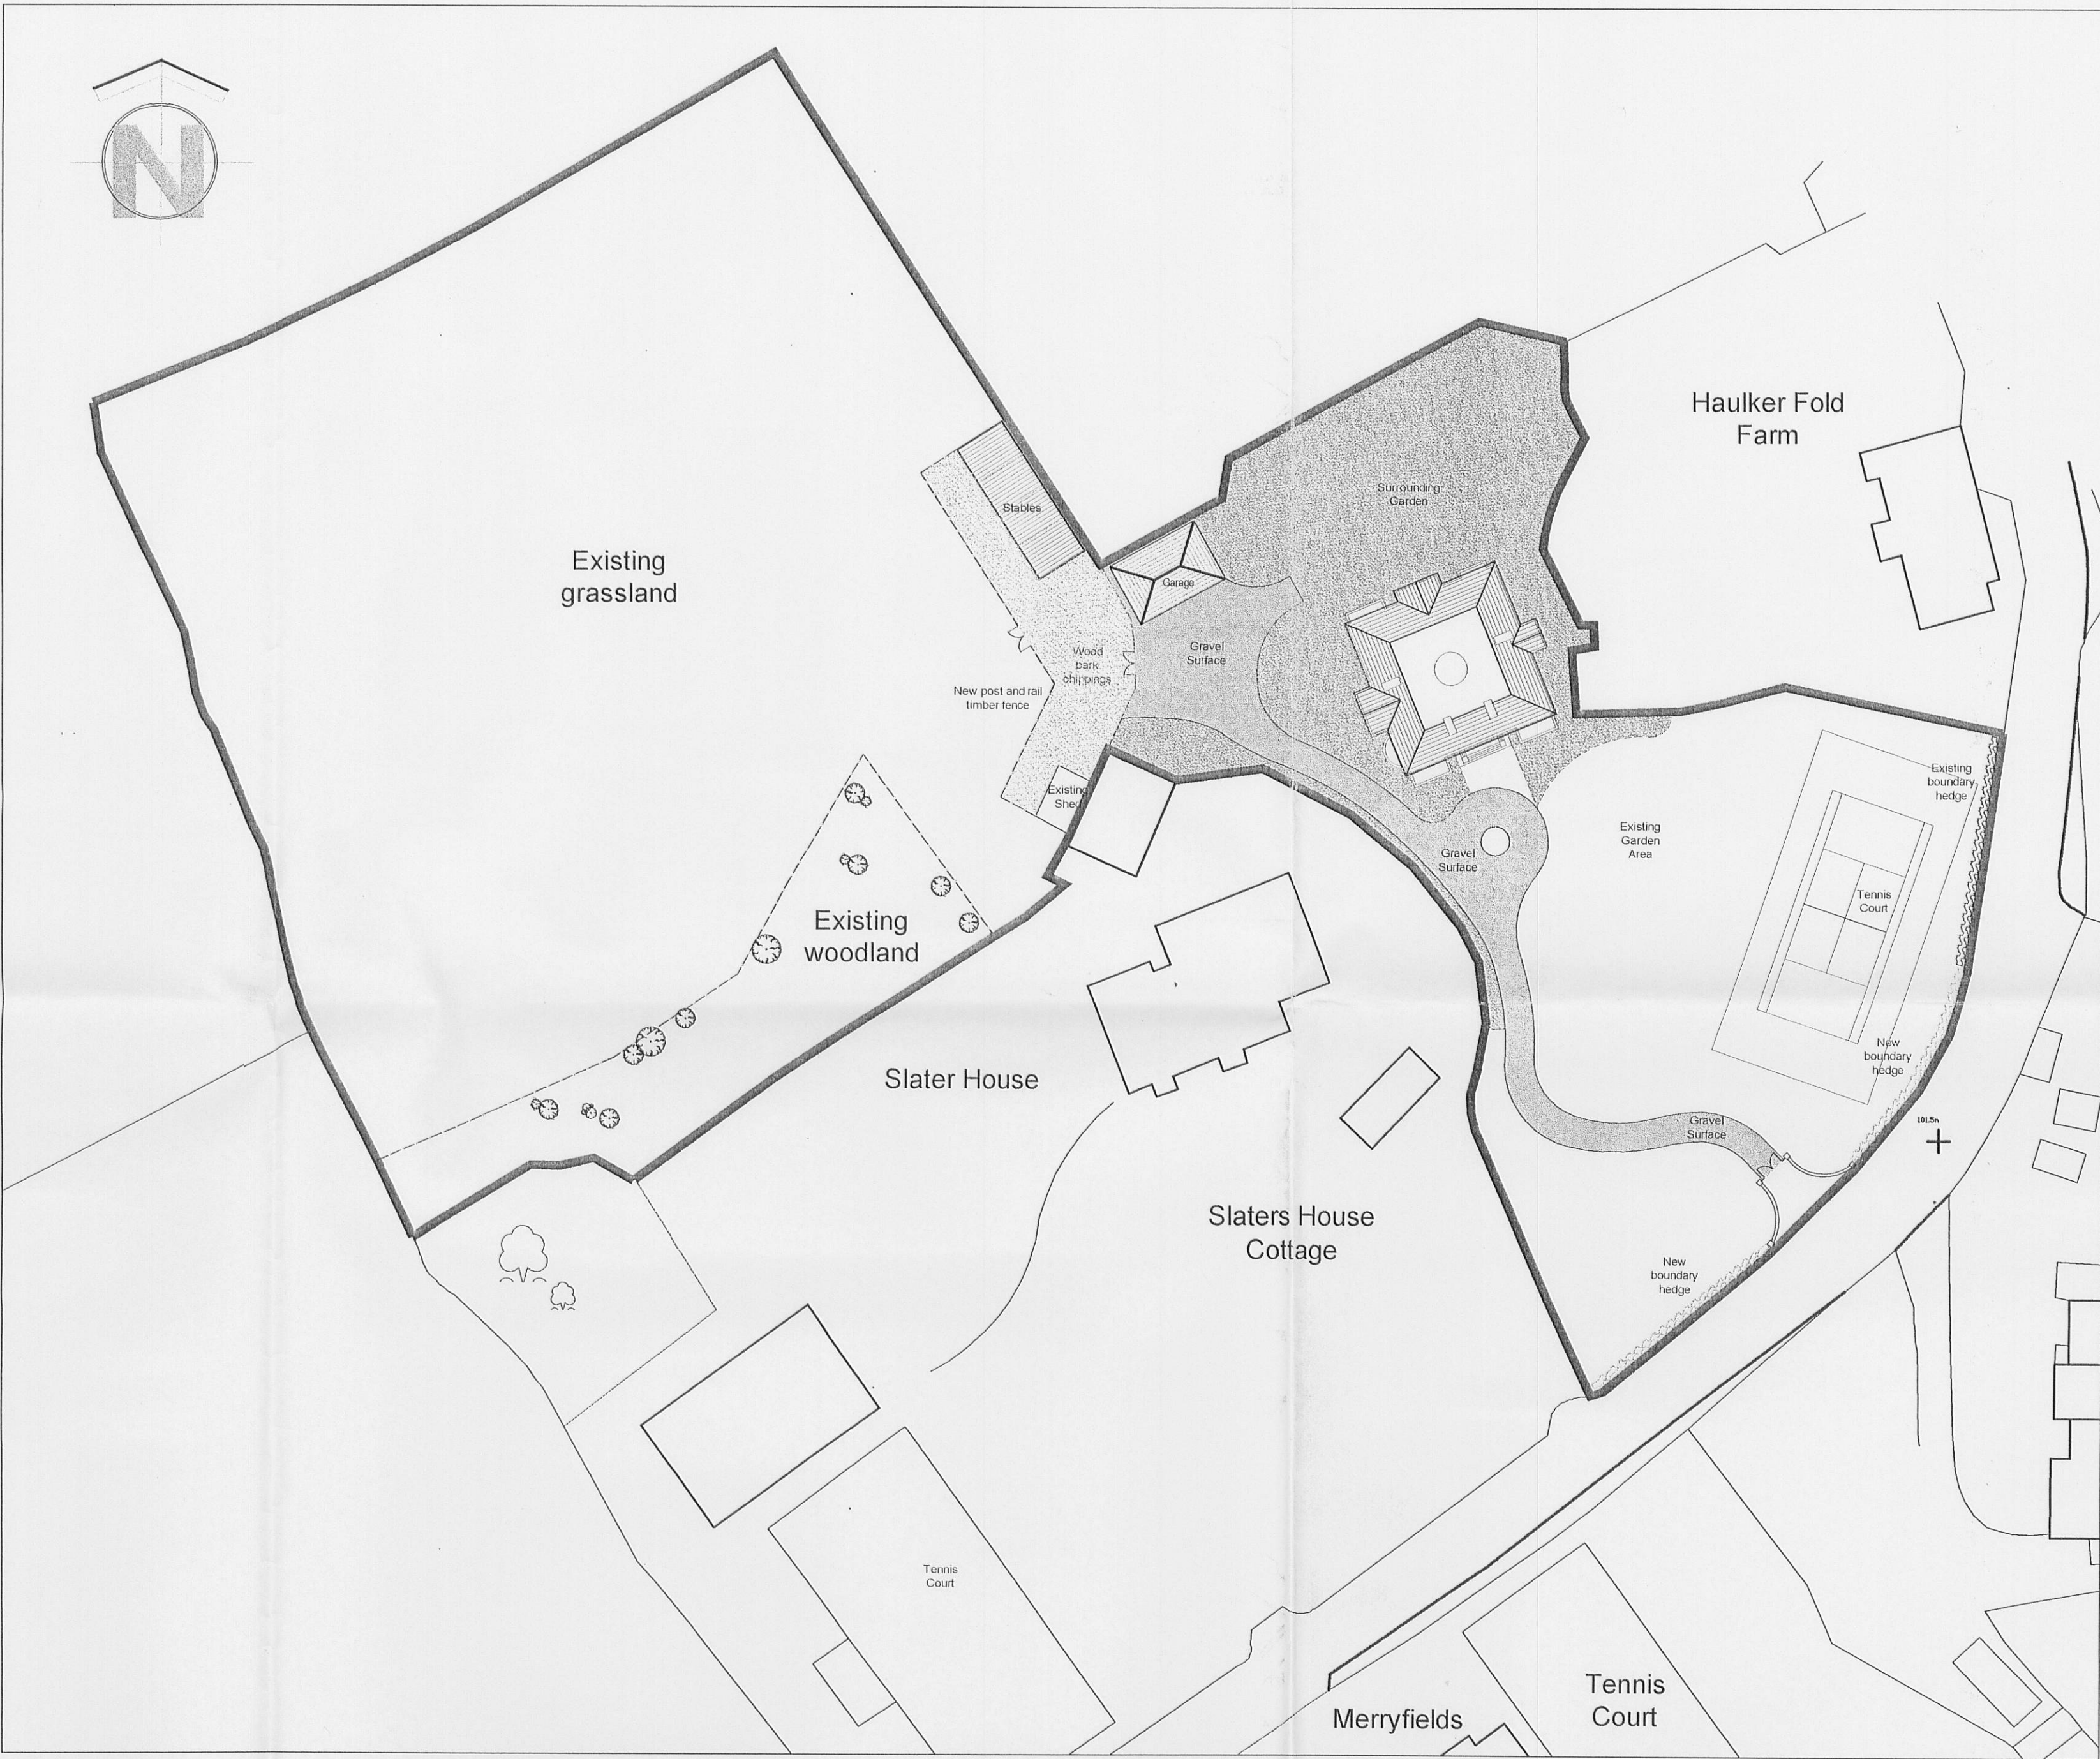

PROPOSED SITE PLAN 1:500

320070569

Initials	Date	Rev.	Initials	Date	Notes:	PRELIMINARY INFORMATION ONLY PLANNING BUILDING REGS FOR CONSTRUCTION FINAL / AS BUILT	Project	Client
					1. This drawing is subject to copyright and is not to be reproduced in part or whole without approval.	☐	Proposed Residential Development at Osbaldeston Lane, Osbaldeston	John Reilly Civil Engin
					2. Do not scale this drawing - Check all dimensions on site.	☐	Dwg Title	drawn LM Dwg N 708
						☐	Proposed Site Plan	date 05-2007
						☐		scale As shown
						☐	CASSIDY + ASHTON	7 East Cliff Preston Lancashire PR1 3JE Tel: 01772 258356 Fax: 01772 825000
						☐	1 Regency Chambers Jubilee way Bury Greater Manchester M9 6JW Tel: 0161 762 5800 Fax: 0161 762 5801	Cheshire House Gorsey Lane Widnes WAS 8PP Tel: 0151 4236914 Fax: 0151 4236915