




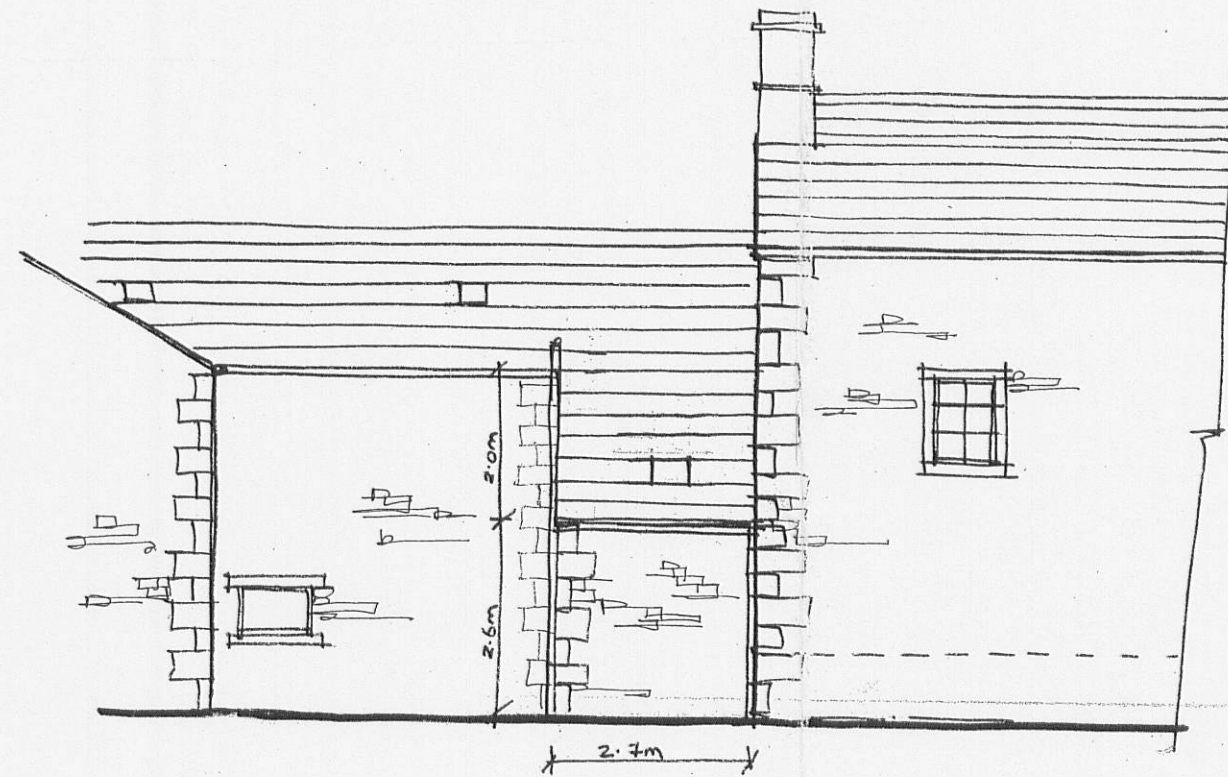

NORTH / ROAD ELEVATION

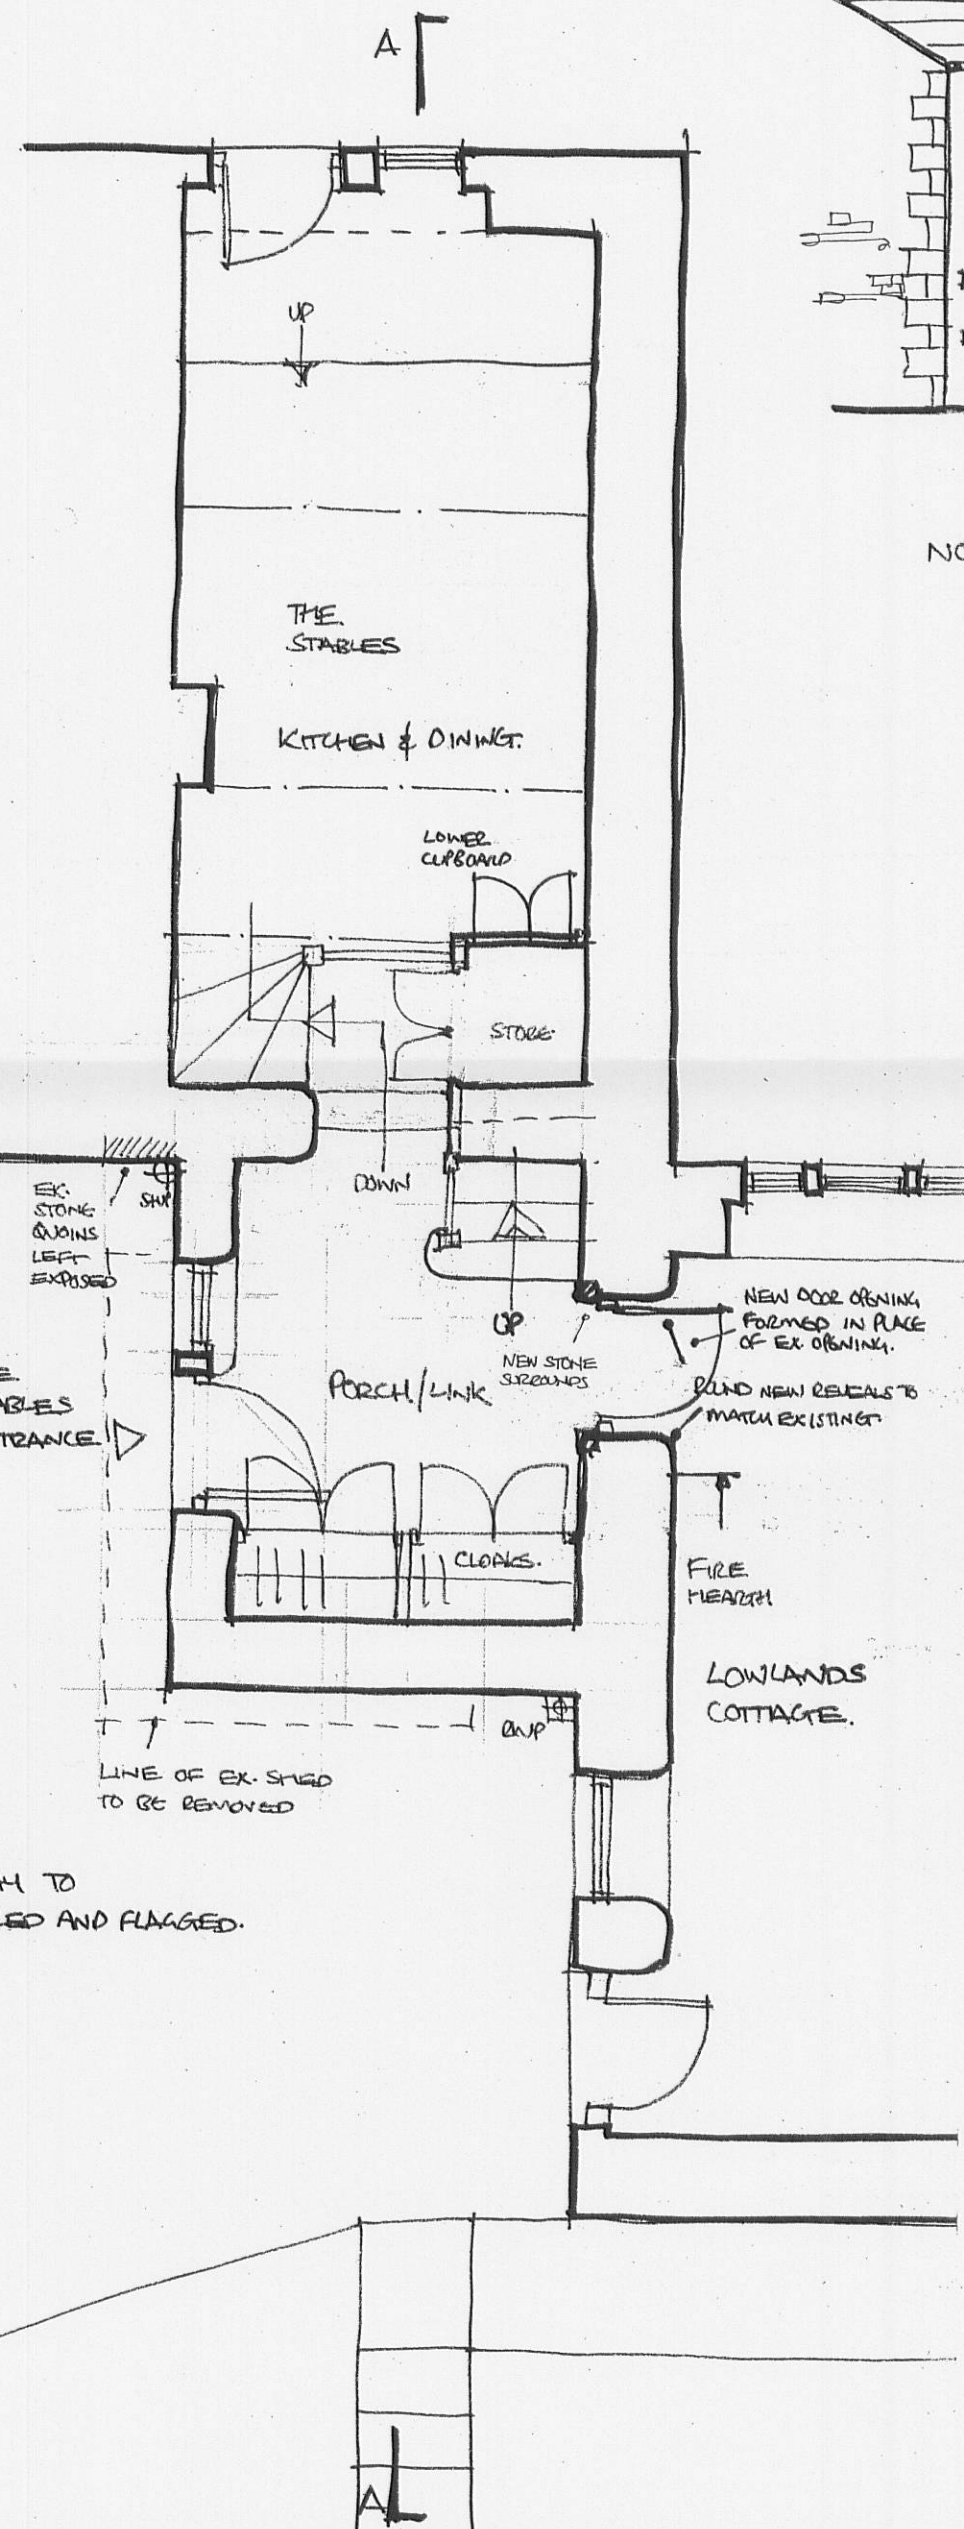

SECTIONAL ELEVATION THRO' AA

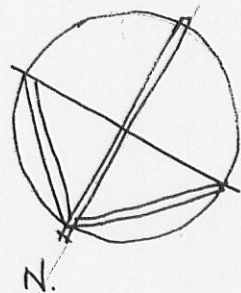

EAST ELEVATION

REV/A VARIOUS AMENDMENTS MADE AFTER MEETING WITH CLIENTS 2/4/07 SGH

Client
MR AND MRS SPENCER

Job Title
PROPOSED PORCH EXTENSION TO THE STABLES.
NEWTON IN BONLAND

Drawing Title
PROPOSED PLAN, SECTION & ELEVATIONS

Scale 1:100 / 1:50	Date MAR. '07	Drawn SGH.
-----------------------	------------------	---------------

Sunderland Peacock & Associates Ltd.
Chartered Architects
Stanley House, Lowergate,
Clitheroe, Lancashire BB7 1AD.
Tel: 01200 423178 Fax: 01200 427328
E-mail: enquiries@spanda.co.uk

3683 - 2A

320070574P