


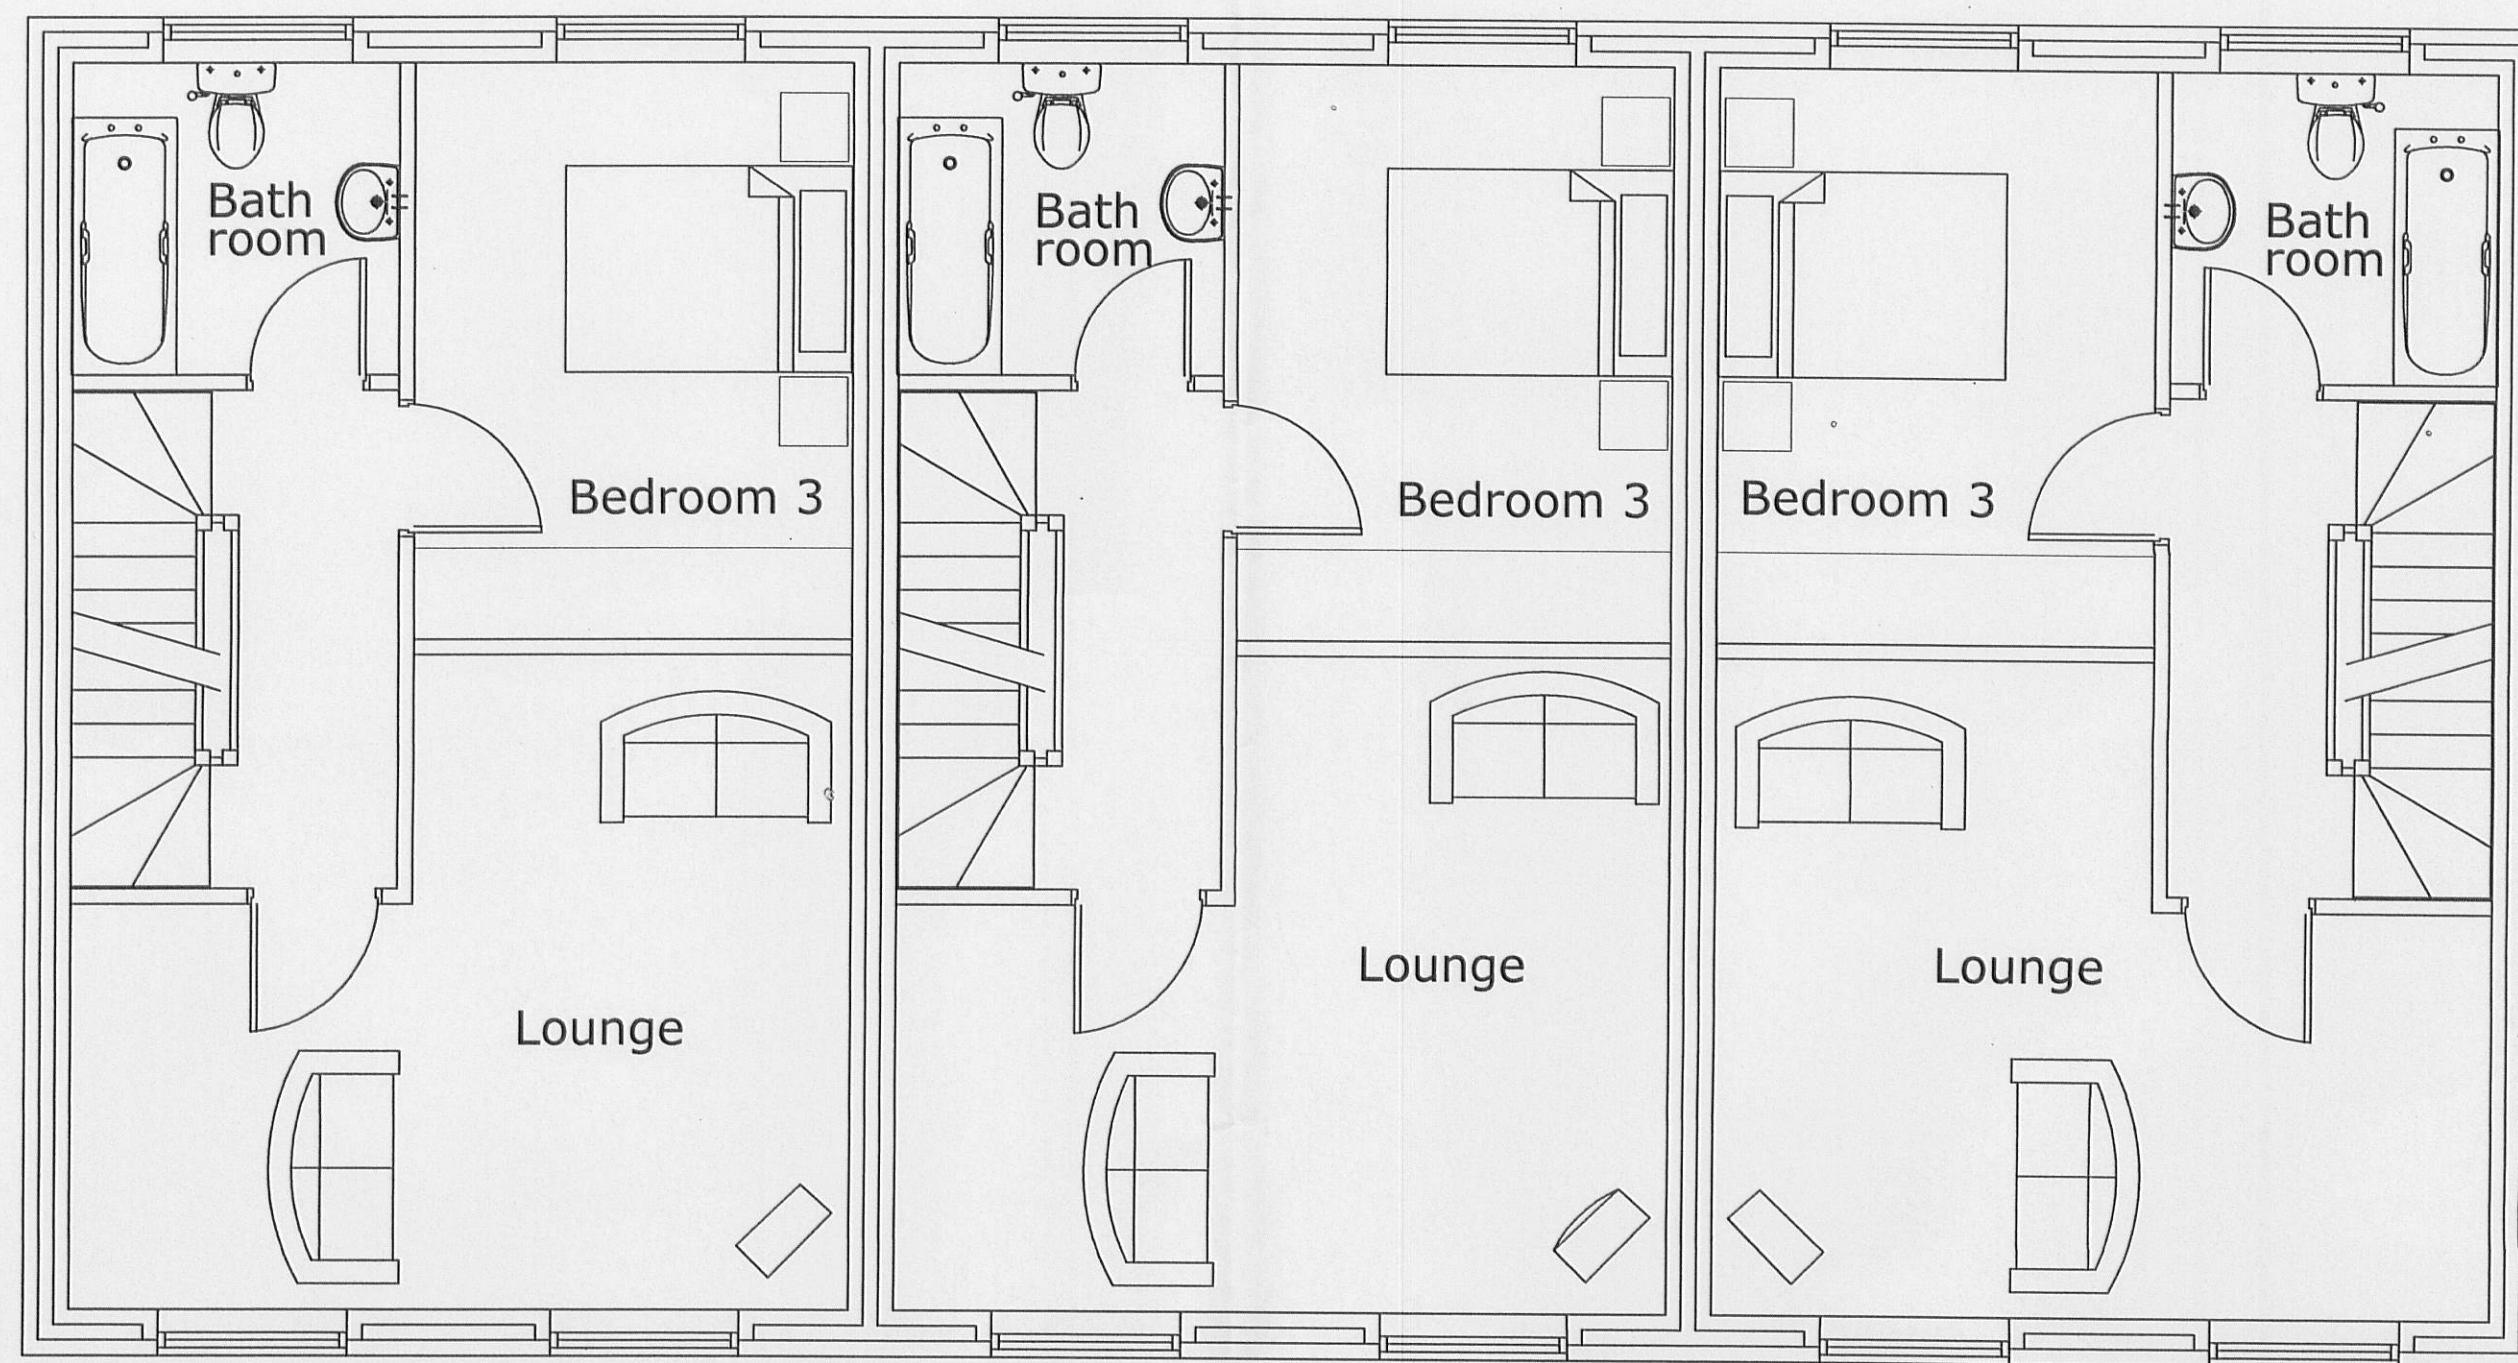

First Floor Plan



Ground Floor Plan

3 2 0 0 7 0 5 7 5 P

the
fowler
partnership
architects

client Mrs P Dryden
Mr R Dryden
project Residential Development
Kirkmoor Road
Clitheroe

sheet
Ground / 1st floor plan

© Copyright in this drawing is vested in the fowler partnership

scale 1:50 @ A1
date 21/05/07
drawn AB

drawing no.
06 | 183 | 002

