





Proposed Site Plan scale 1:100

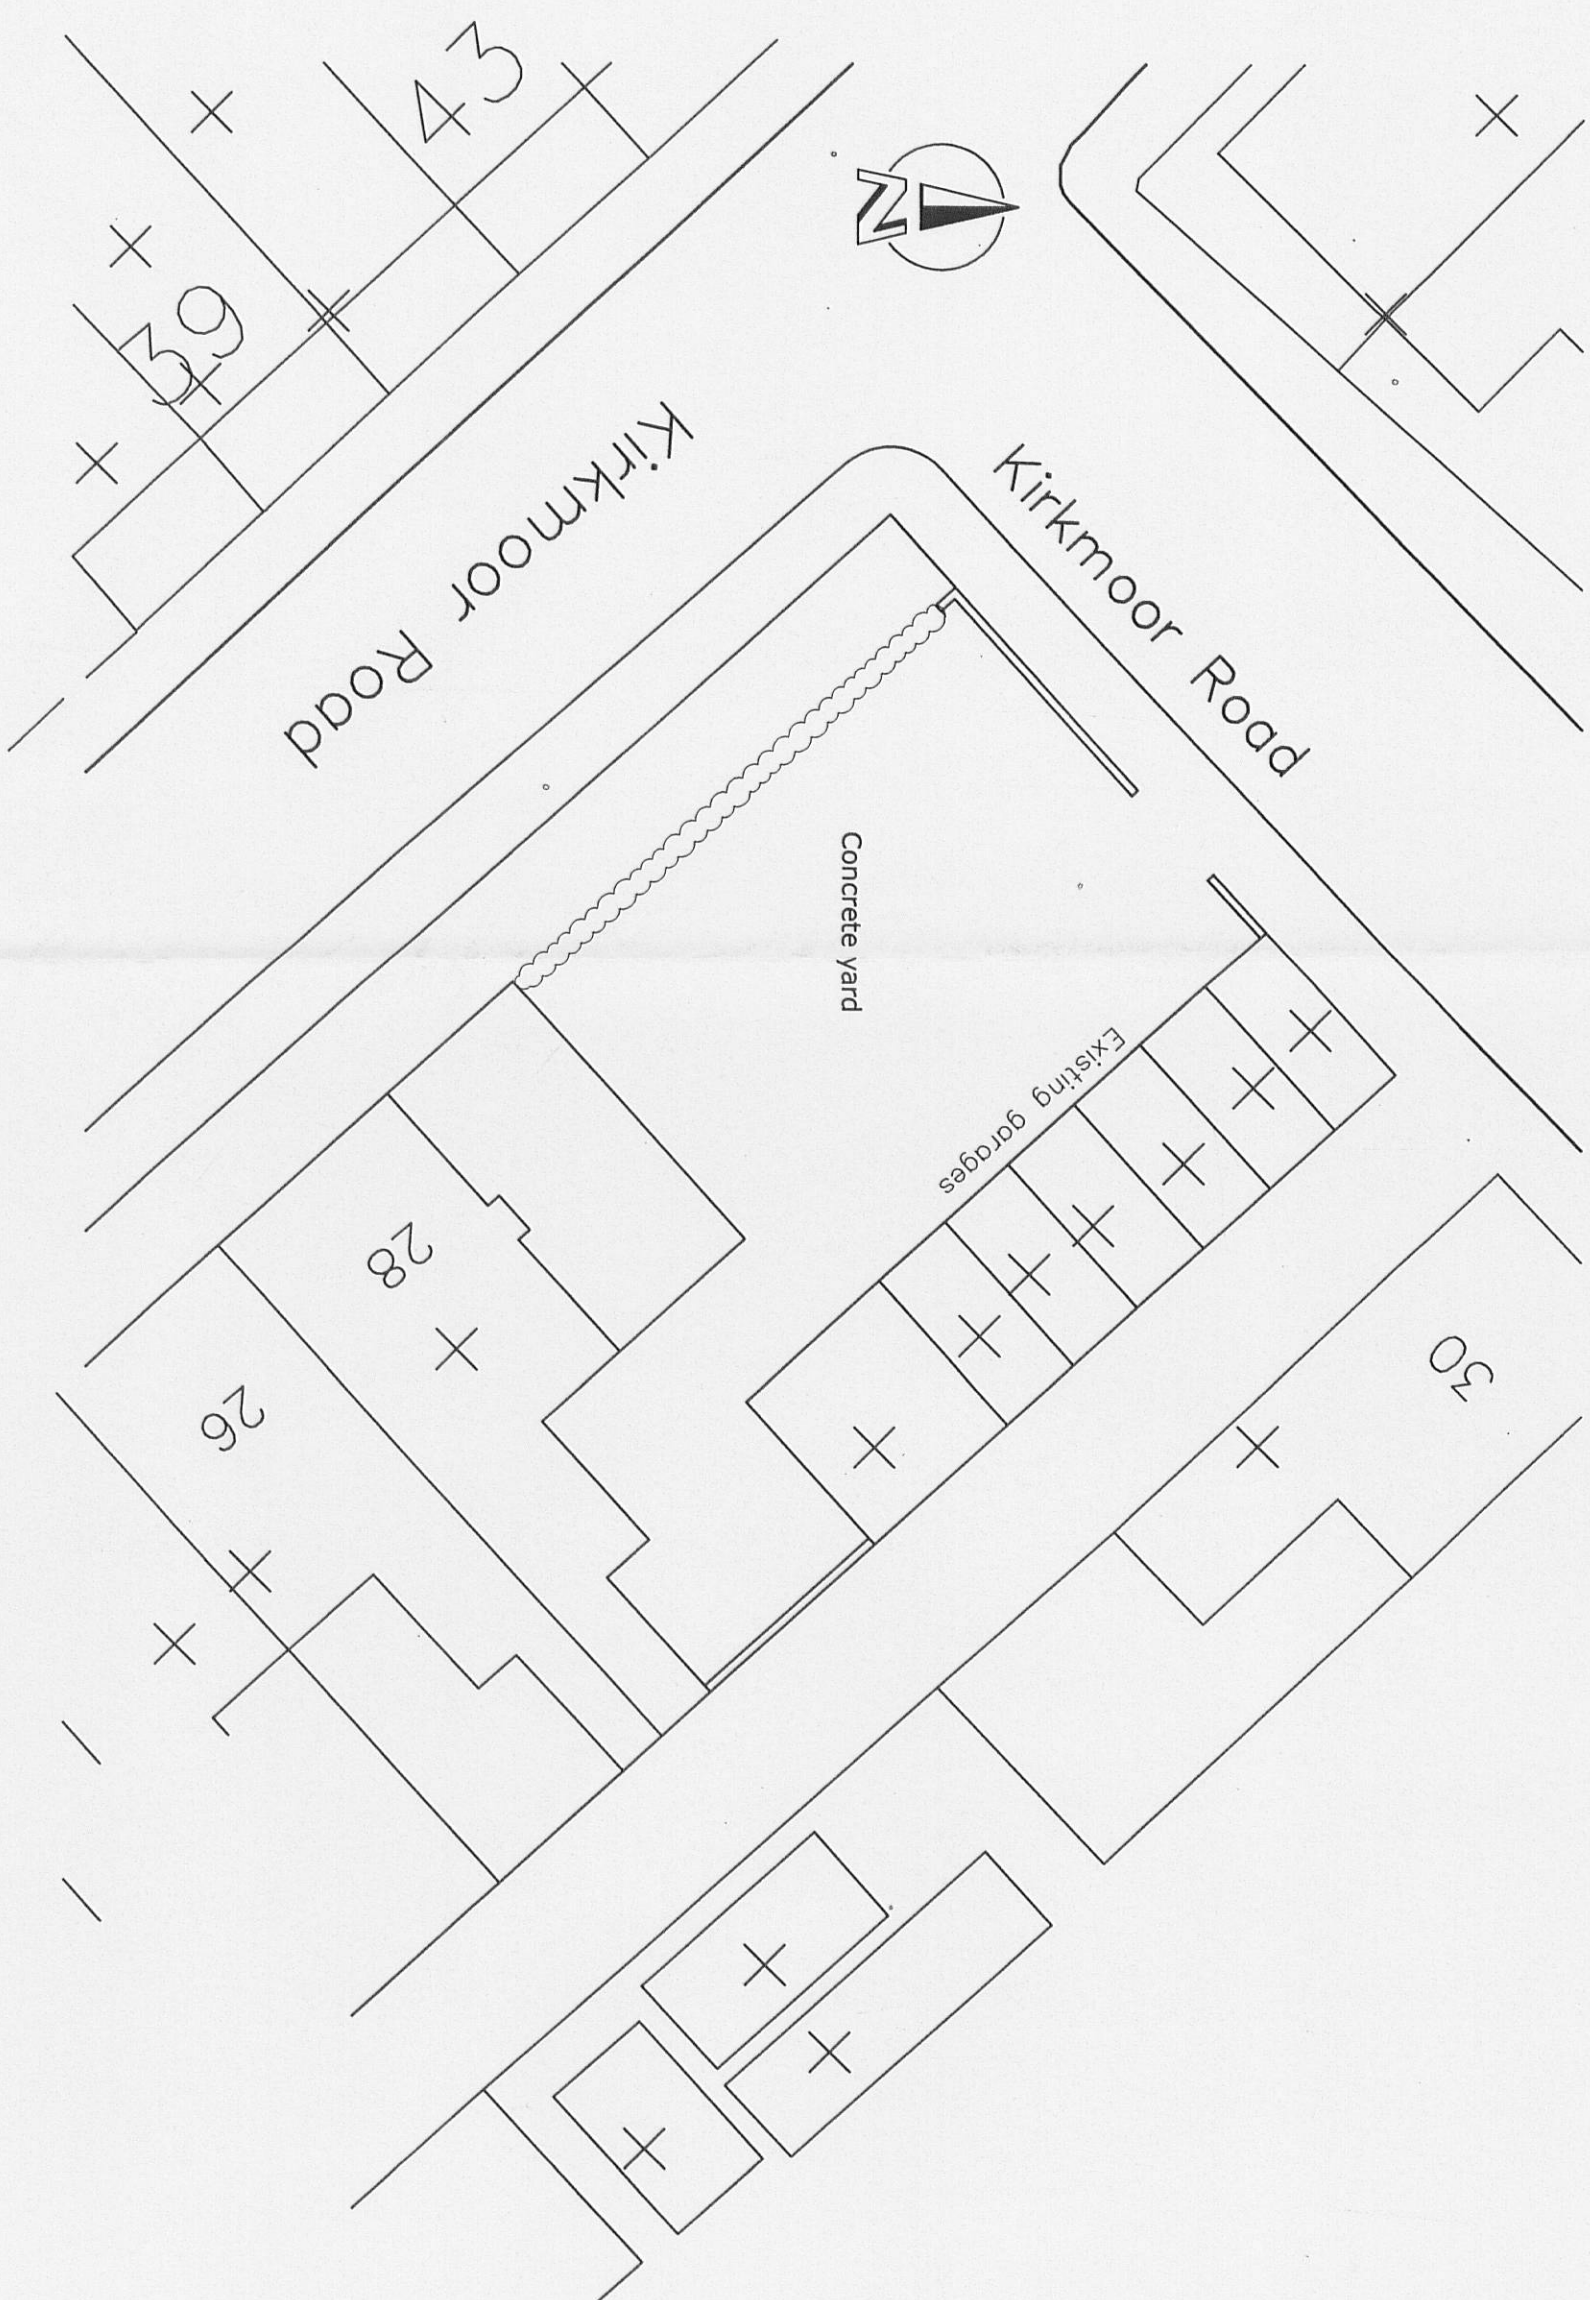

Existing Site Plan scale 1:200

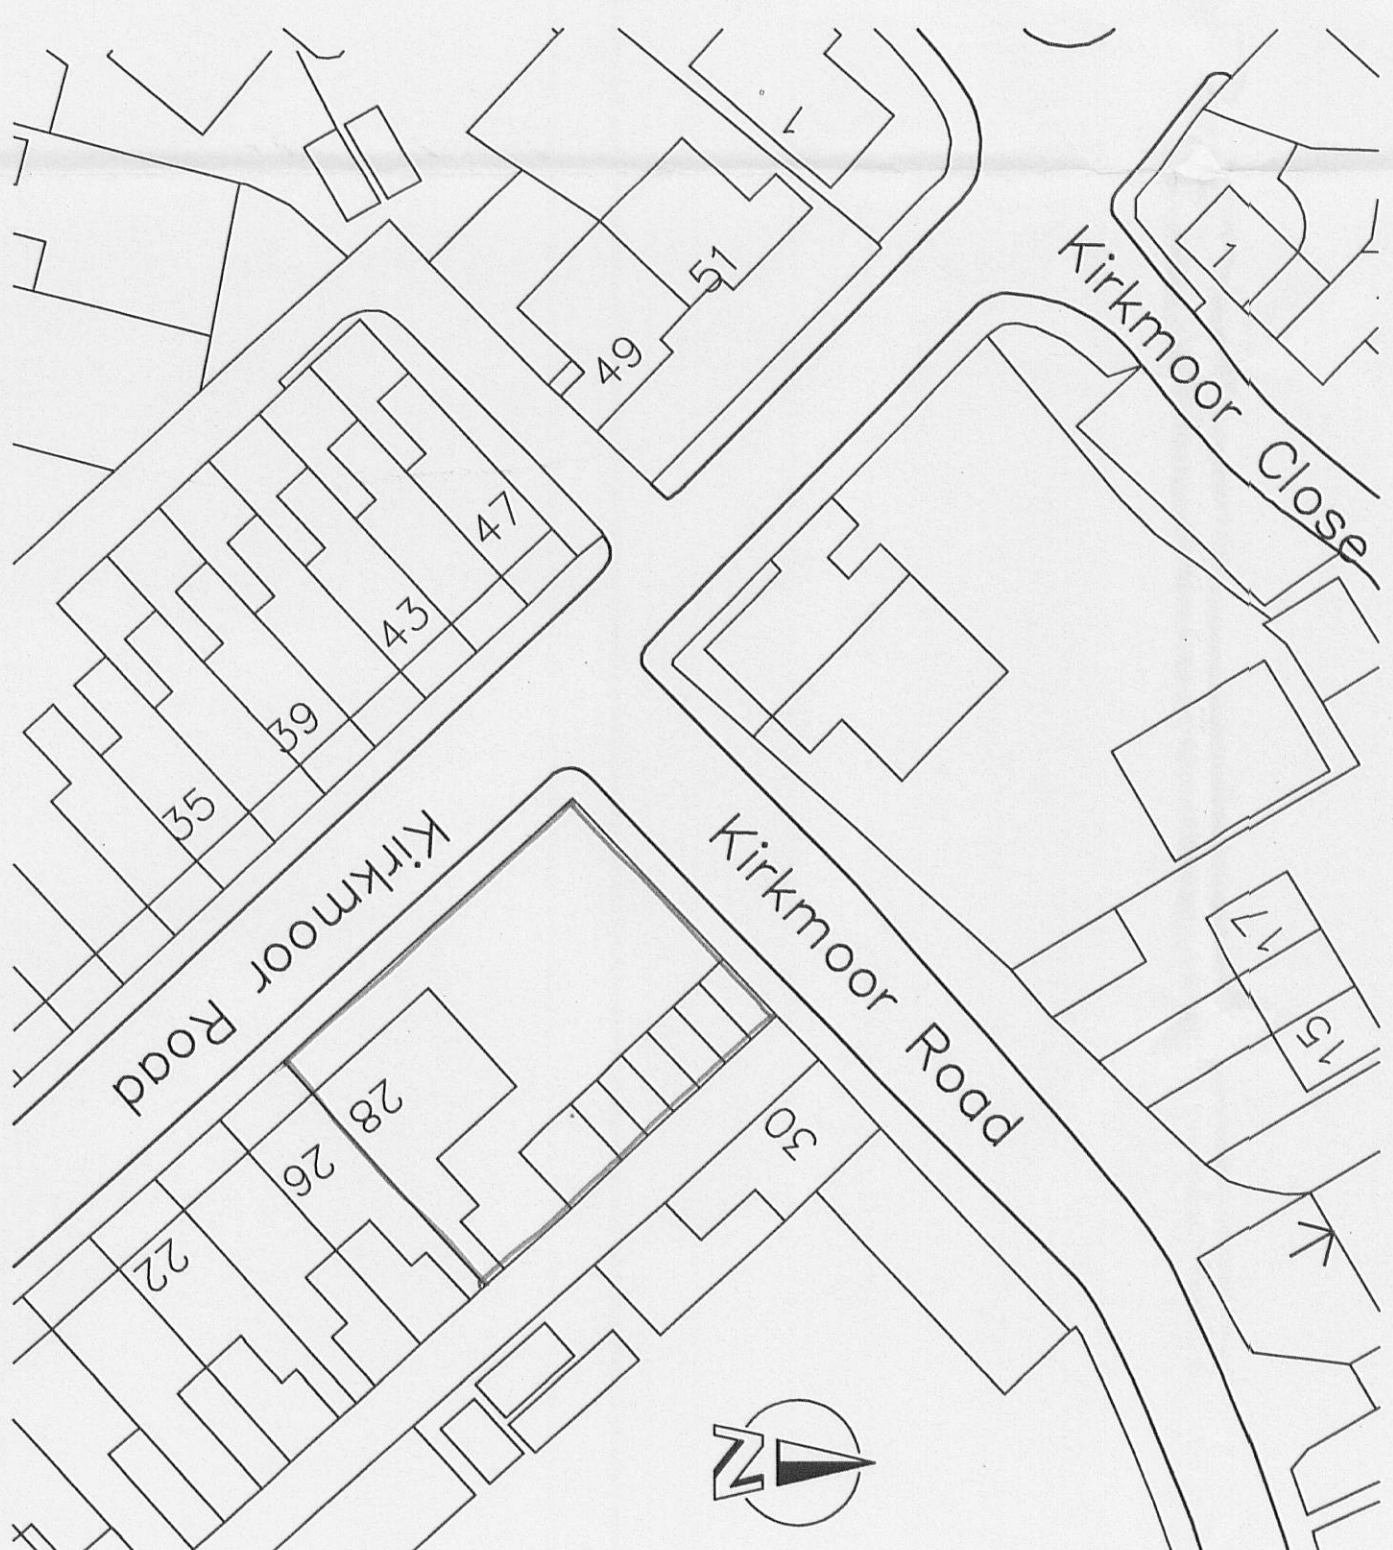

Location Plan 1:500
320070575P

client
Mrs P Dryden
Mr R Dryden
project
Residential Development
Kirkmoor Road
Clithorne

the
fowler
partnership
architects

scale
1:100, 1:200, 1:500

date
21/05/07

drawn
AB

sheet

Site Plans

drawing no.
06 | 183 | 001

© Copyright in this drawing is vested in the fowler partnership

13 Trident Park, Trident Way, Blackburn BB1 3NU Telephone +44(0)1254 291 999 Facsimile +44(0)1254 291 990 Email info@tfp-architects.co.uk Website www.tfp-architects.co.uk