



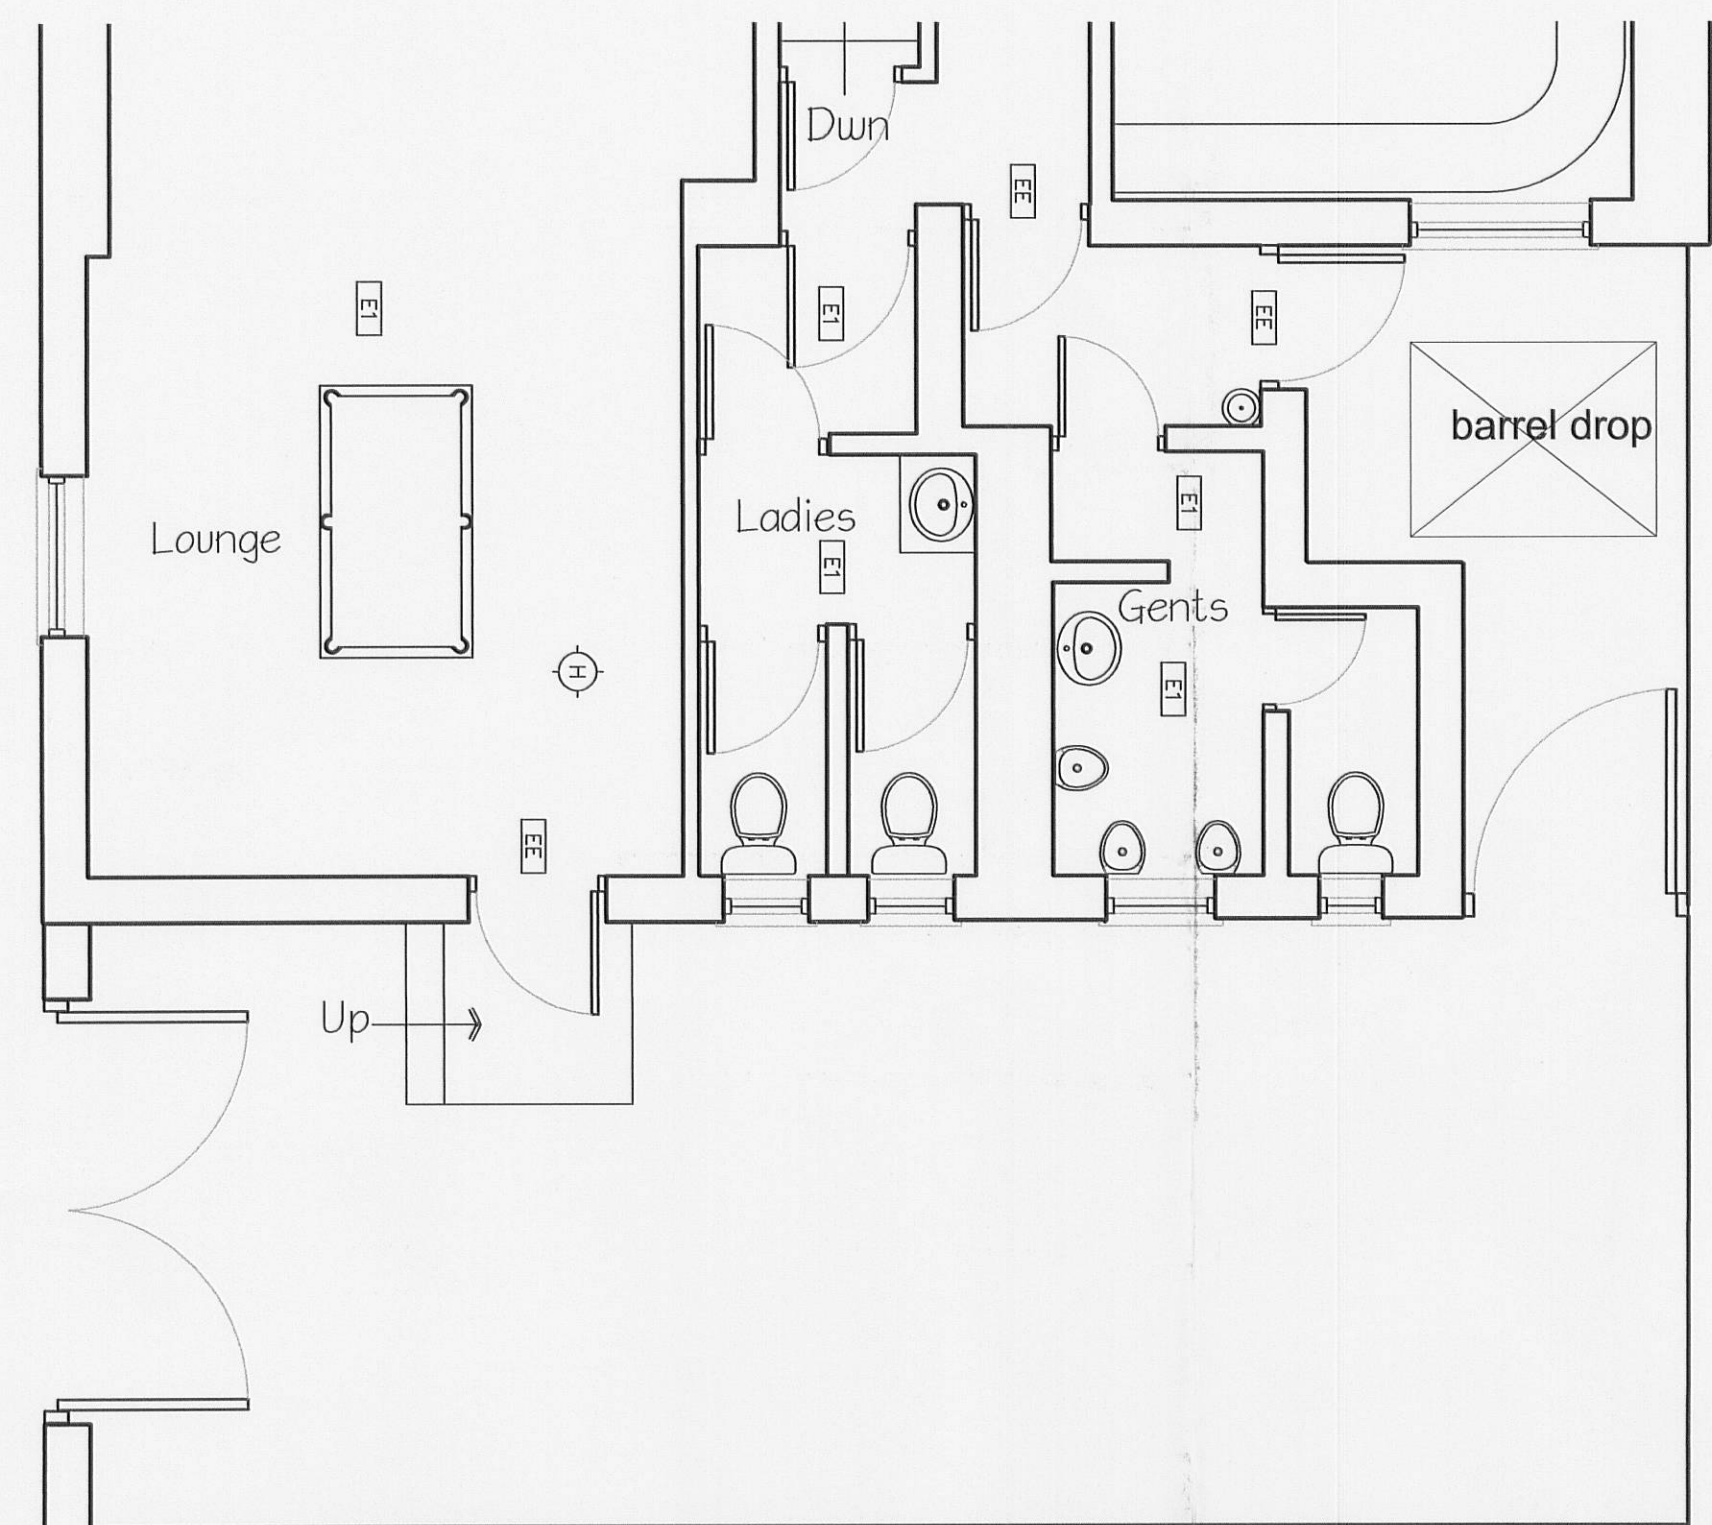


existing ground floor plan

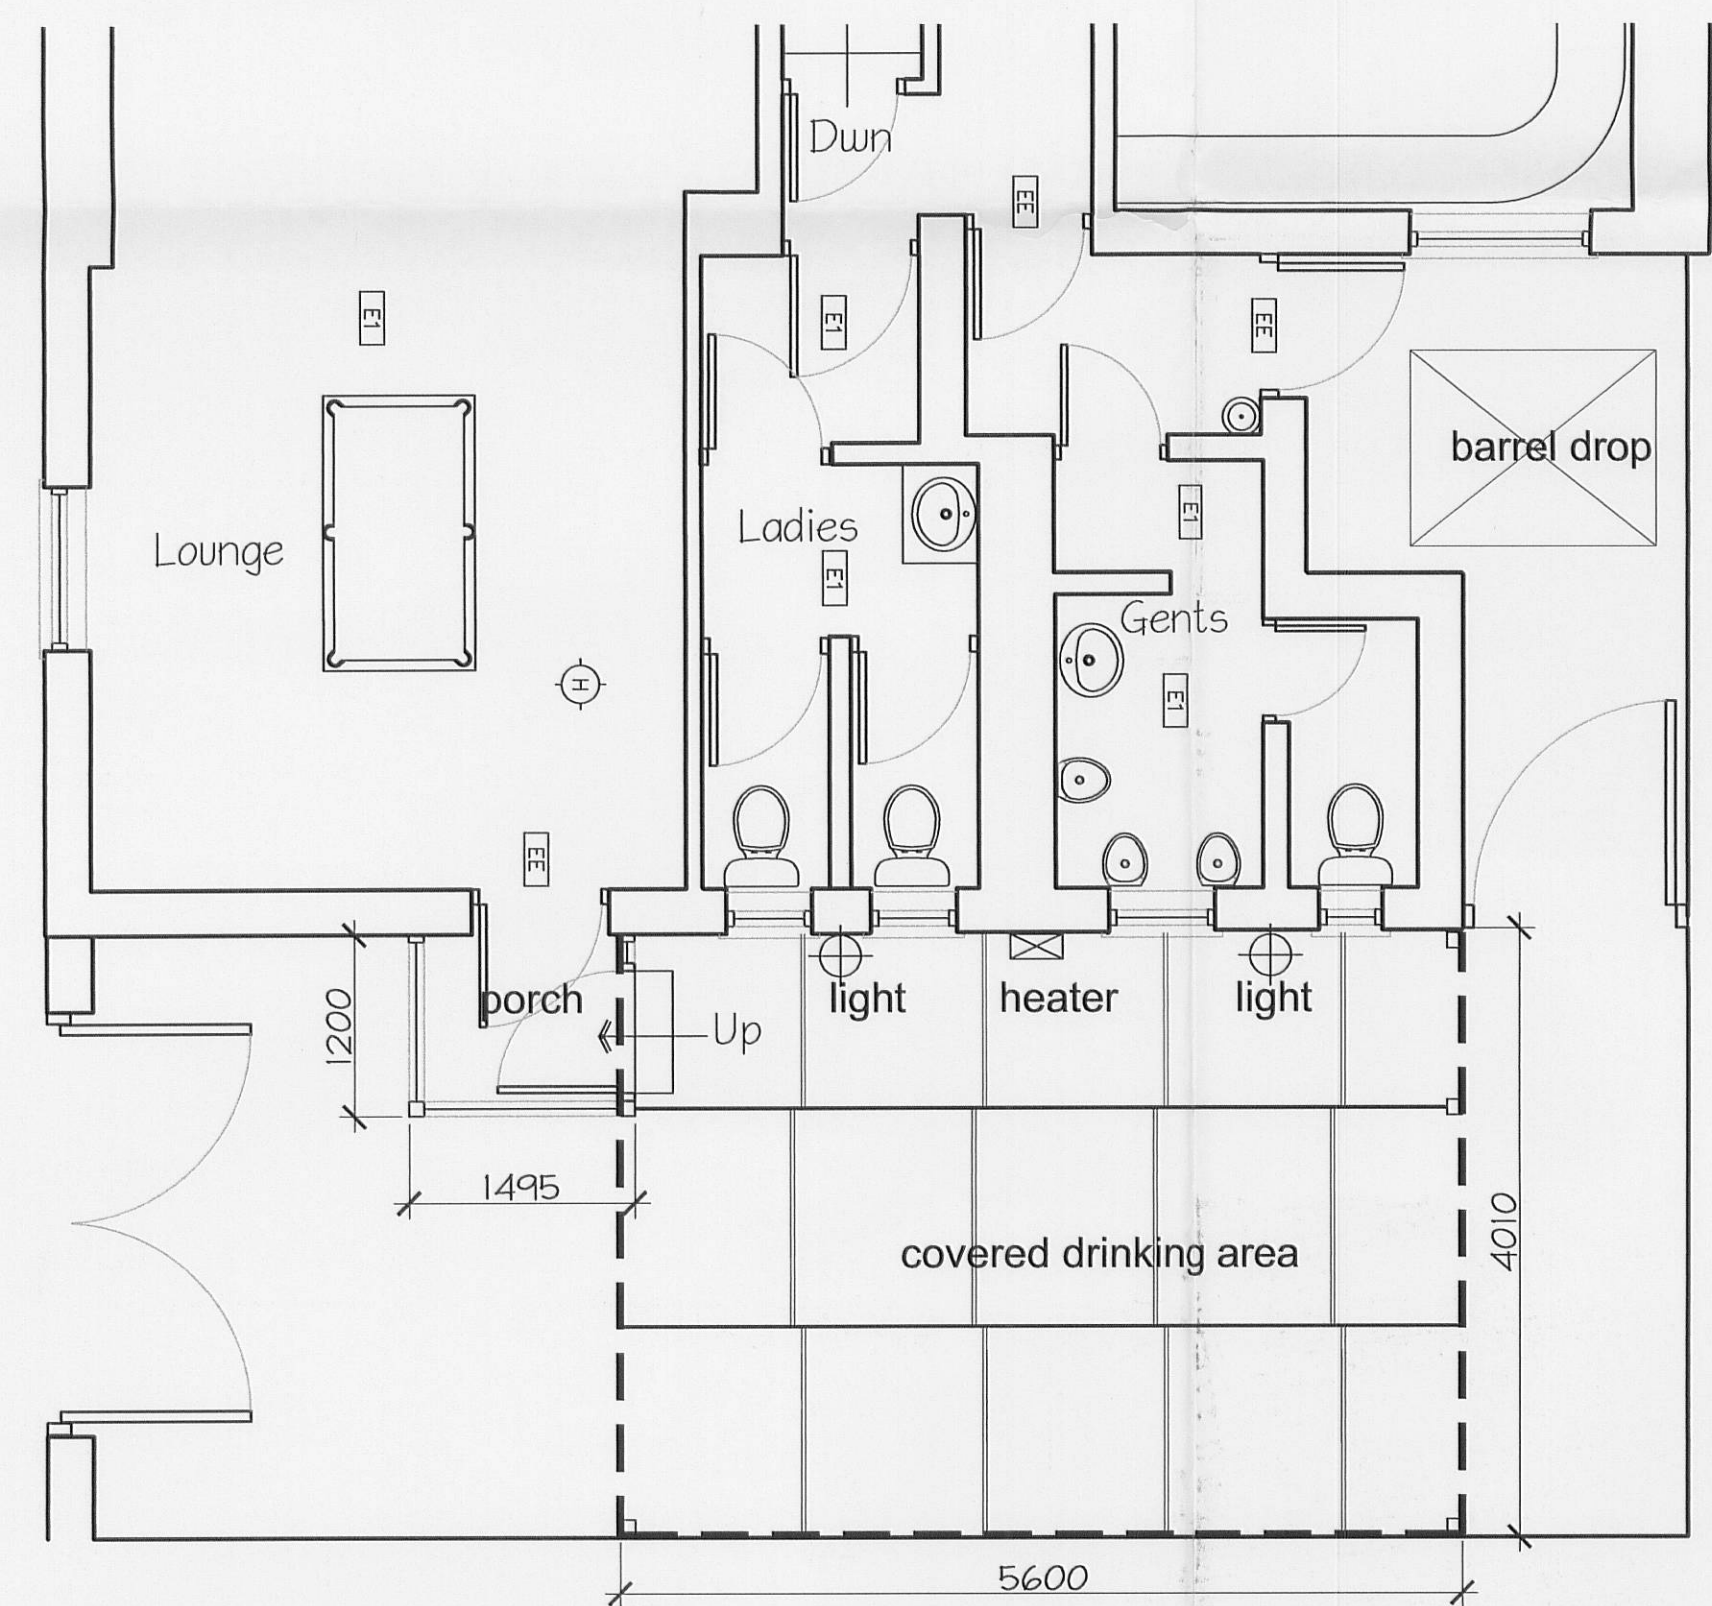

proposed ground floor plan



existing part rear elevation

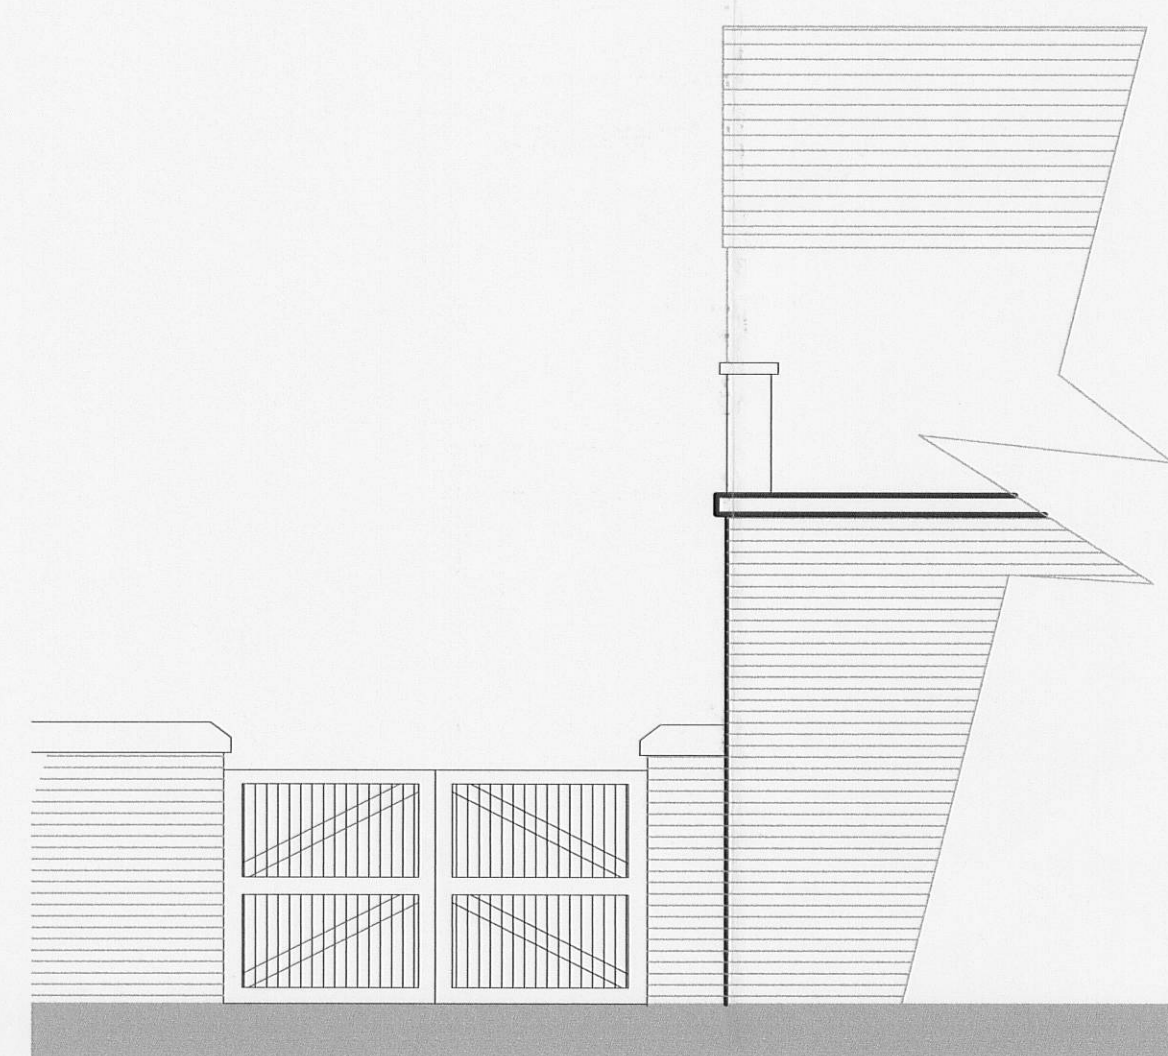


existing part side elevation




proposed part rear elevation



proposed part side elevation

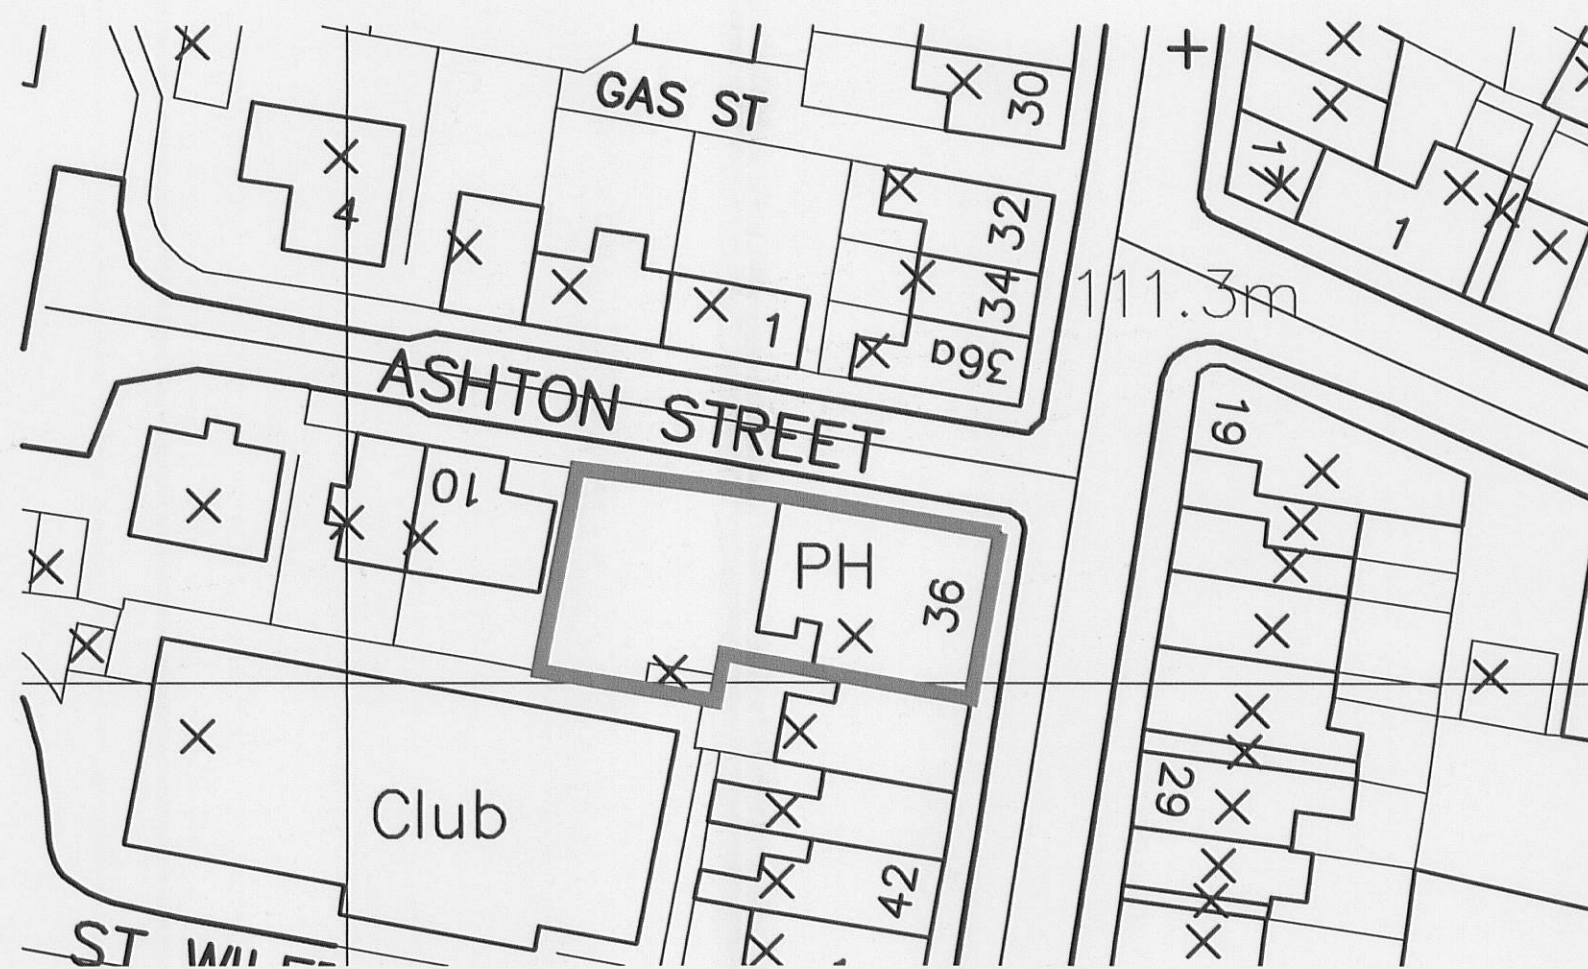

block plan (1:500)

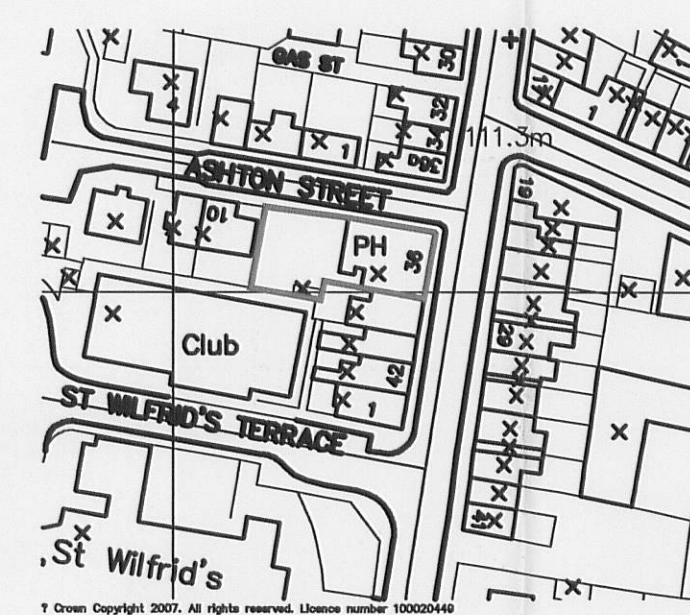

location plan (1:1250)

Initials	Date	Rev.	Notes
			1. This drawing is subject to copyright and is not to be reproduced in part or whole without approval.
			2. Do not scale this drawing - Check all dimensions on site.
			Checked by:
			

Project	Bull and royal - Longridge
Dwg Title	Existing/propo
Architects	CASSIDY + ASH
Building Surveyors	Architects
Planners	Planners
www.cassidyashon.co.uk	coabs@cass