


matching decorative ridges and matching proprietary verge covers and roof ribs.

sunpipe provided to ex. ensuite.



north / front proposed elevation

ex. garage door, revised (to retain harmony with other properties)

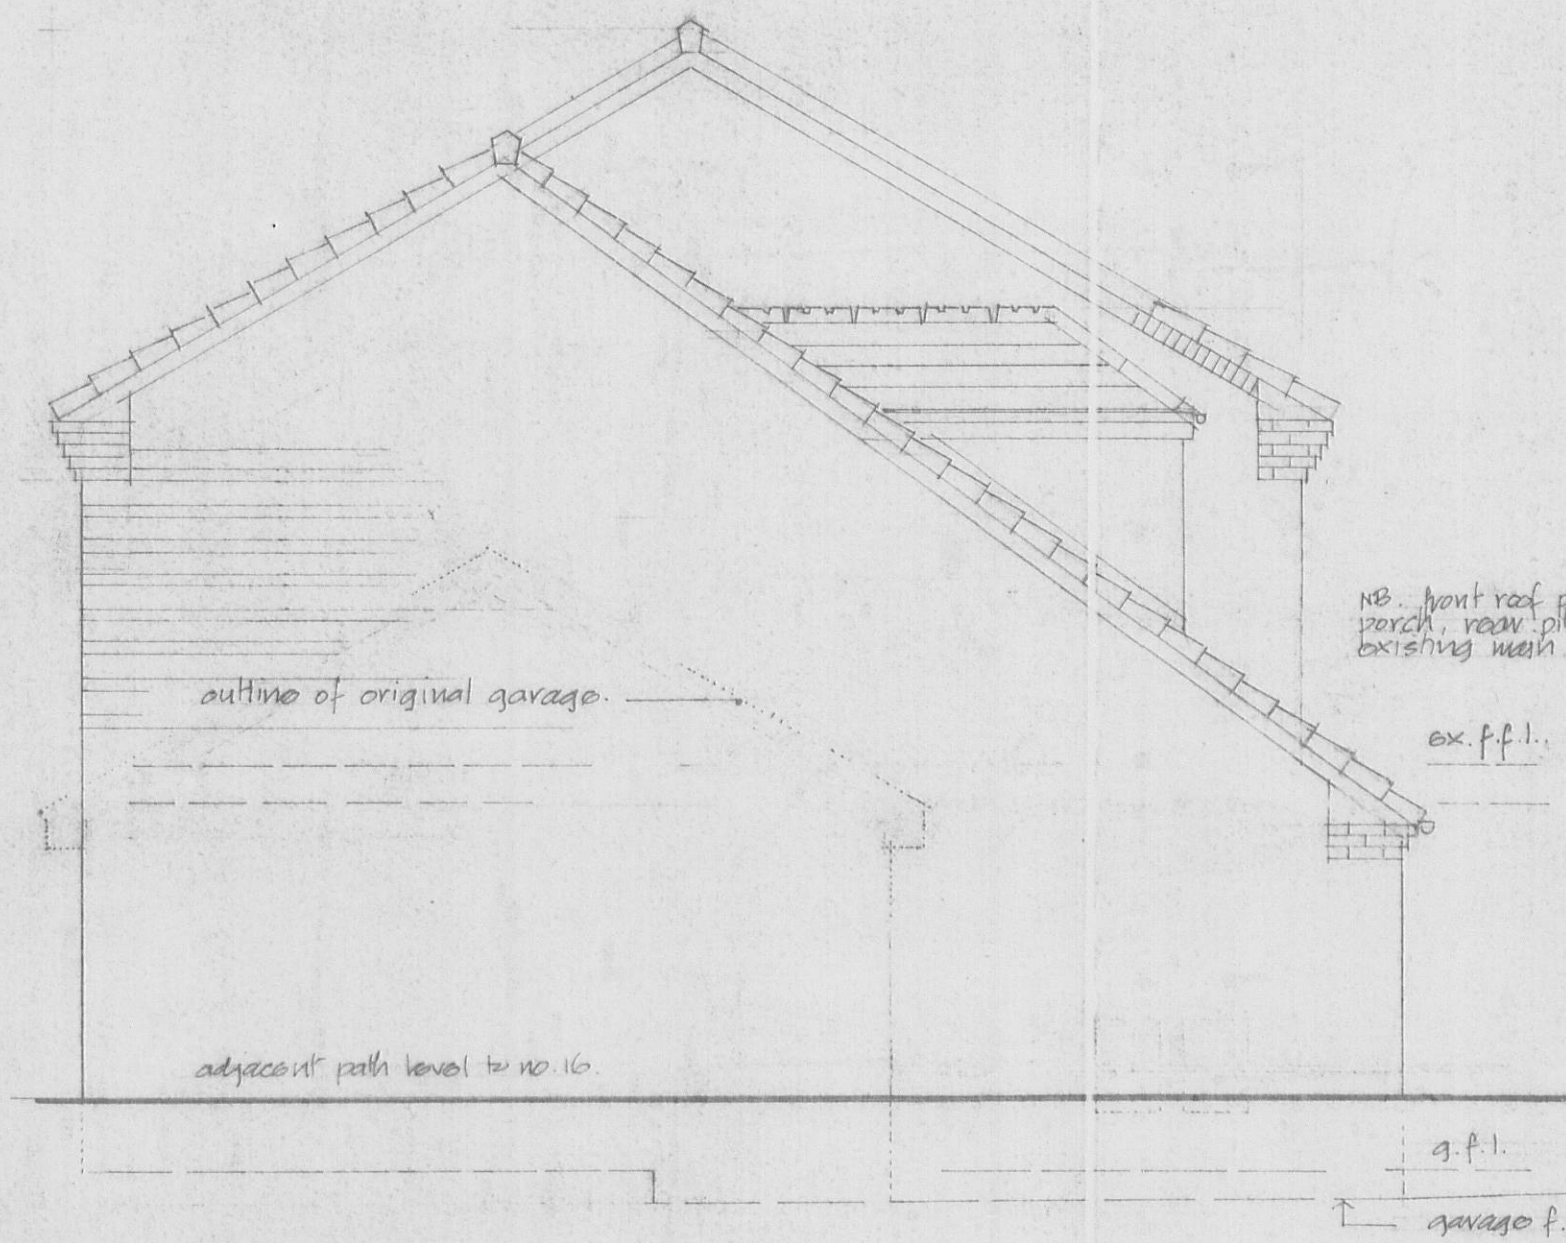


east / ex. elevation and proposed

NE front roof pitch c. 25° as porch, rear pitch 25° to match existing main roof.


ex. f.f.l.

g.f.l.


garage f.l.

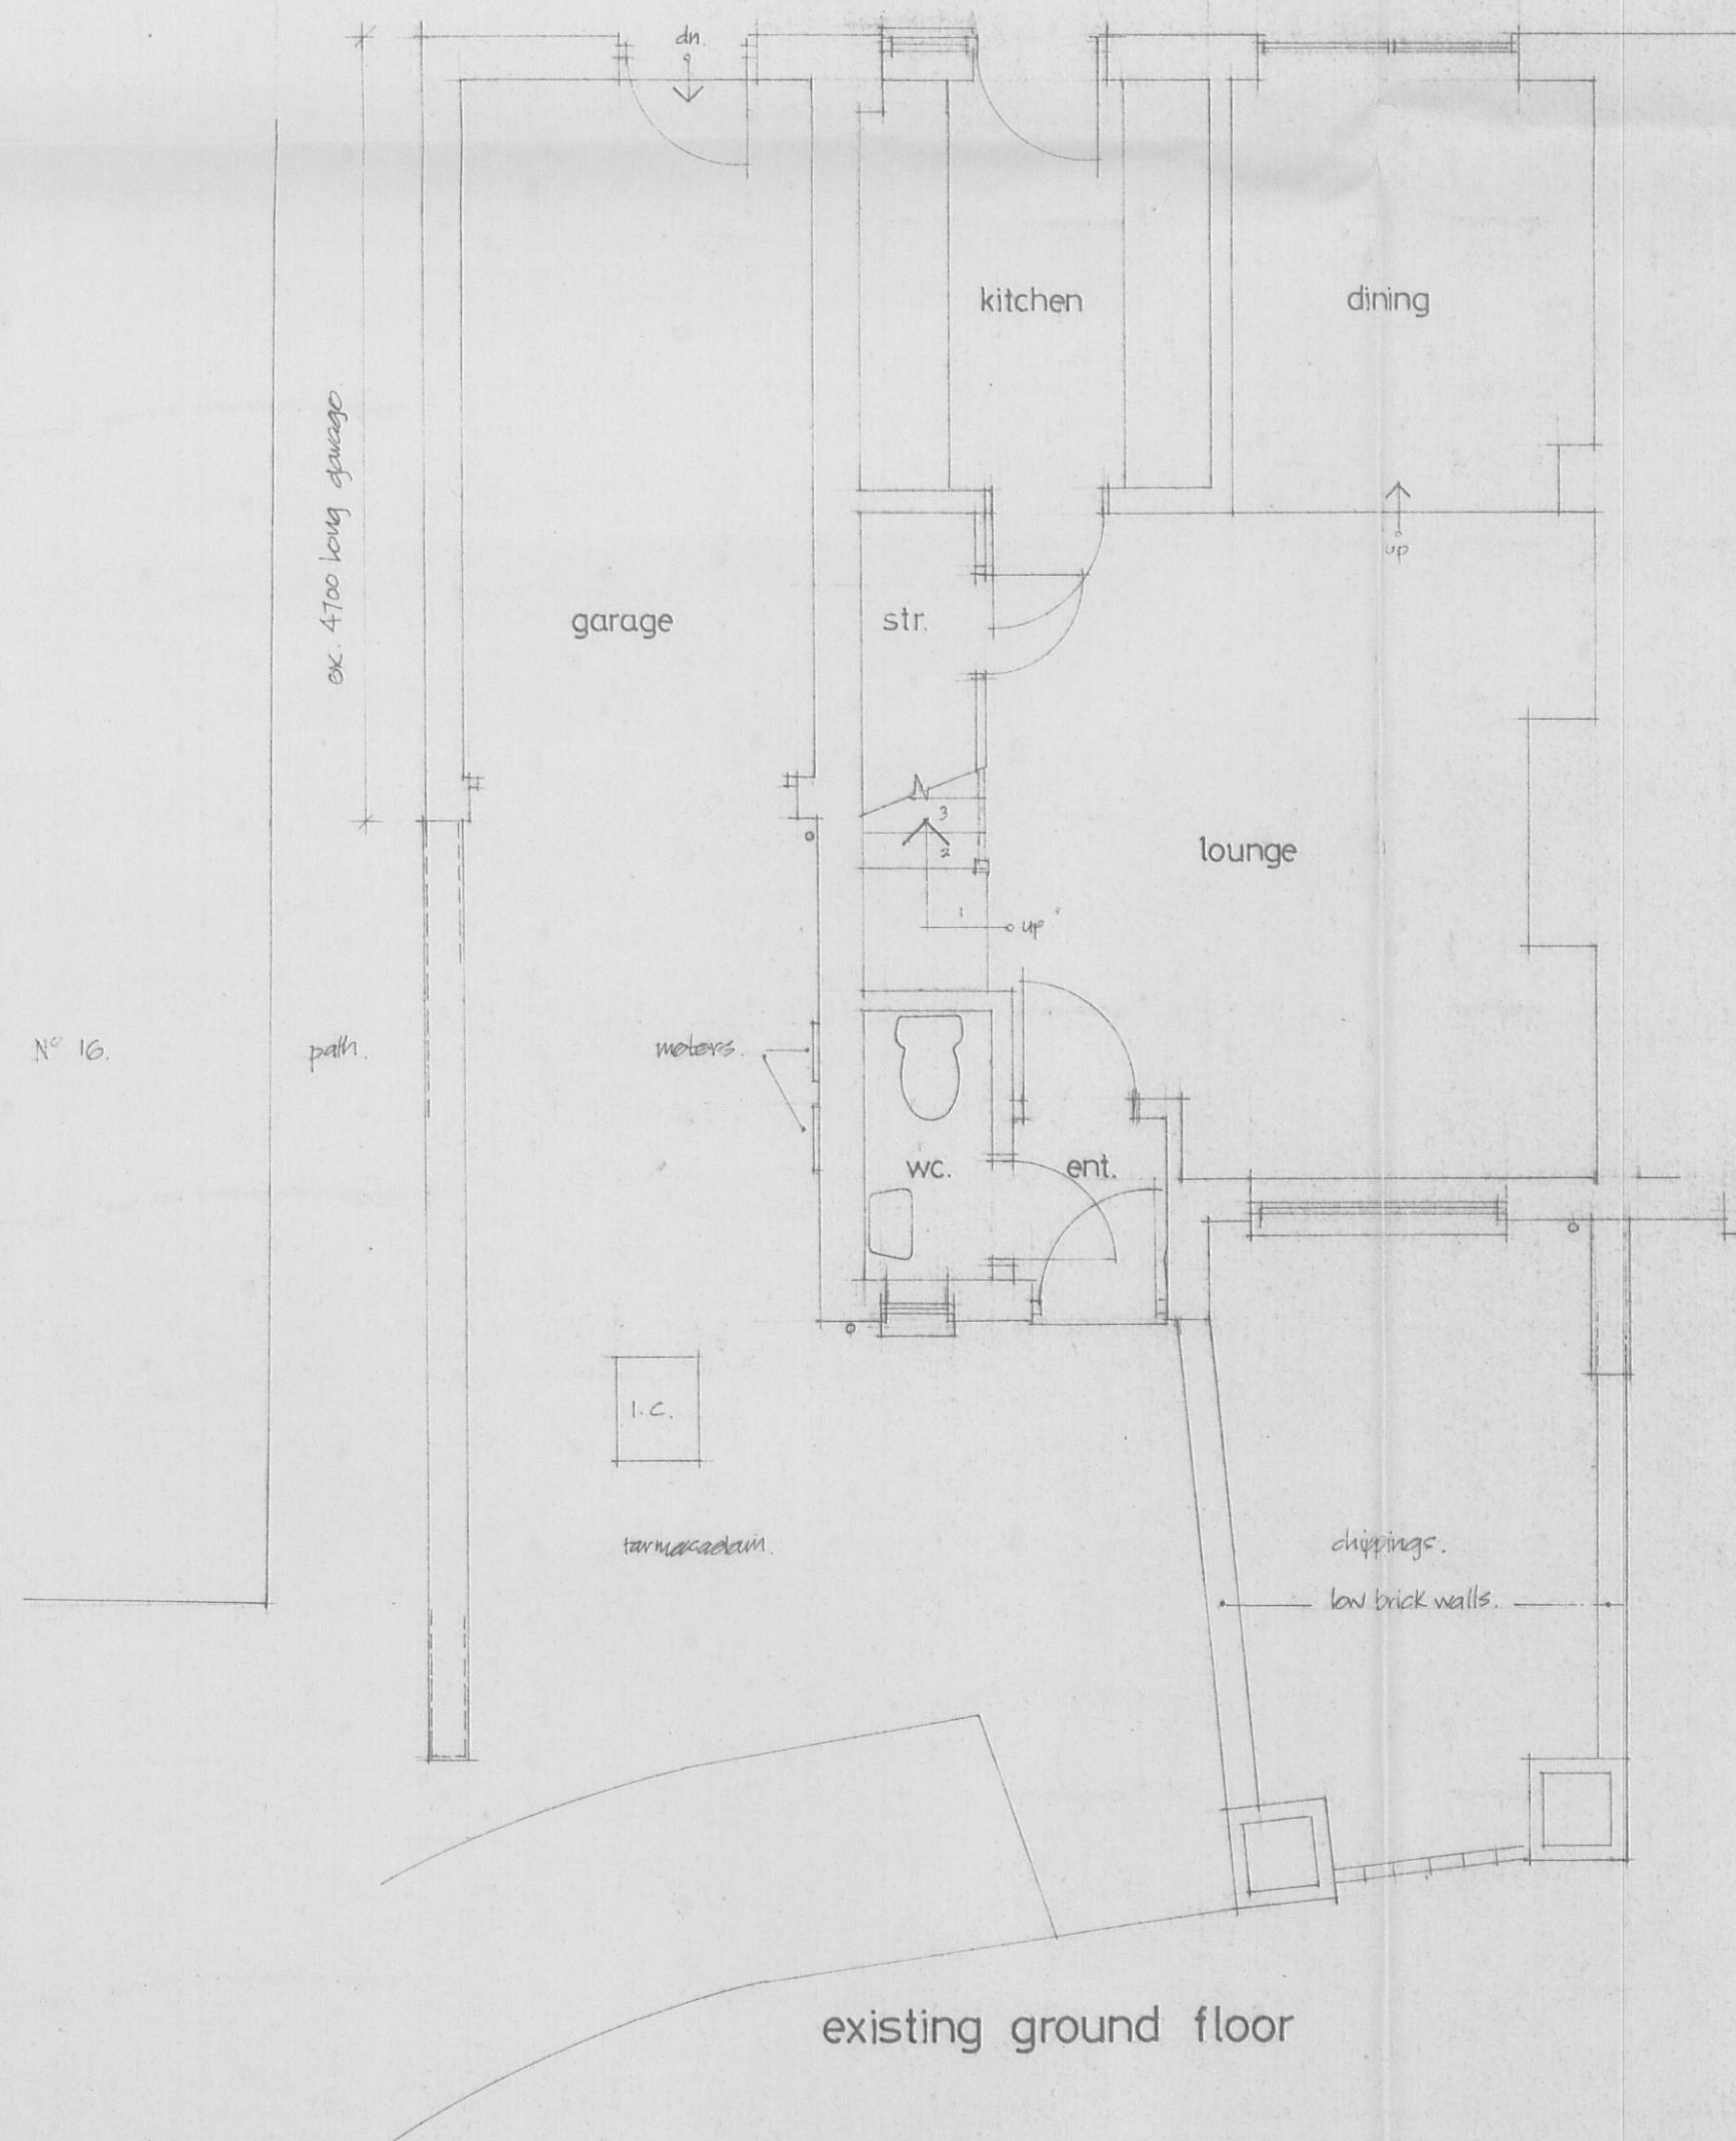

existing ground floor

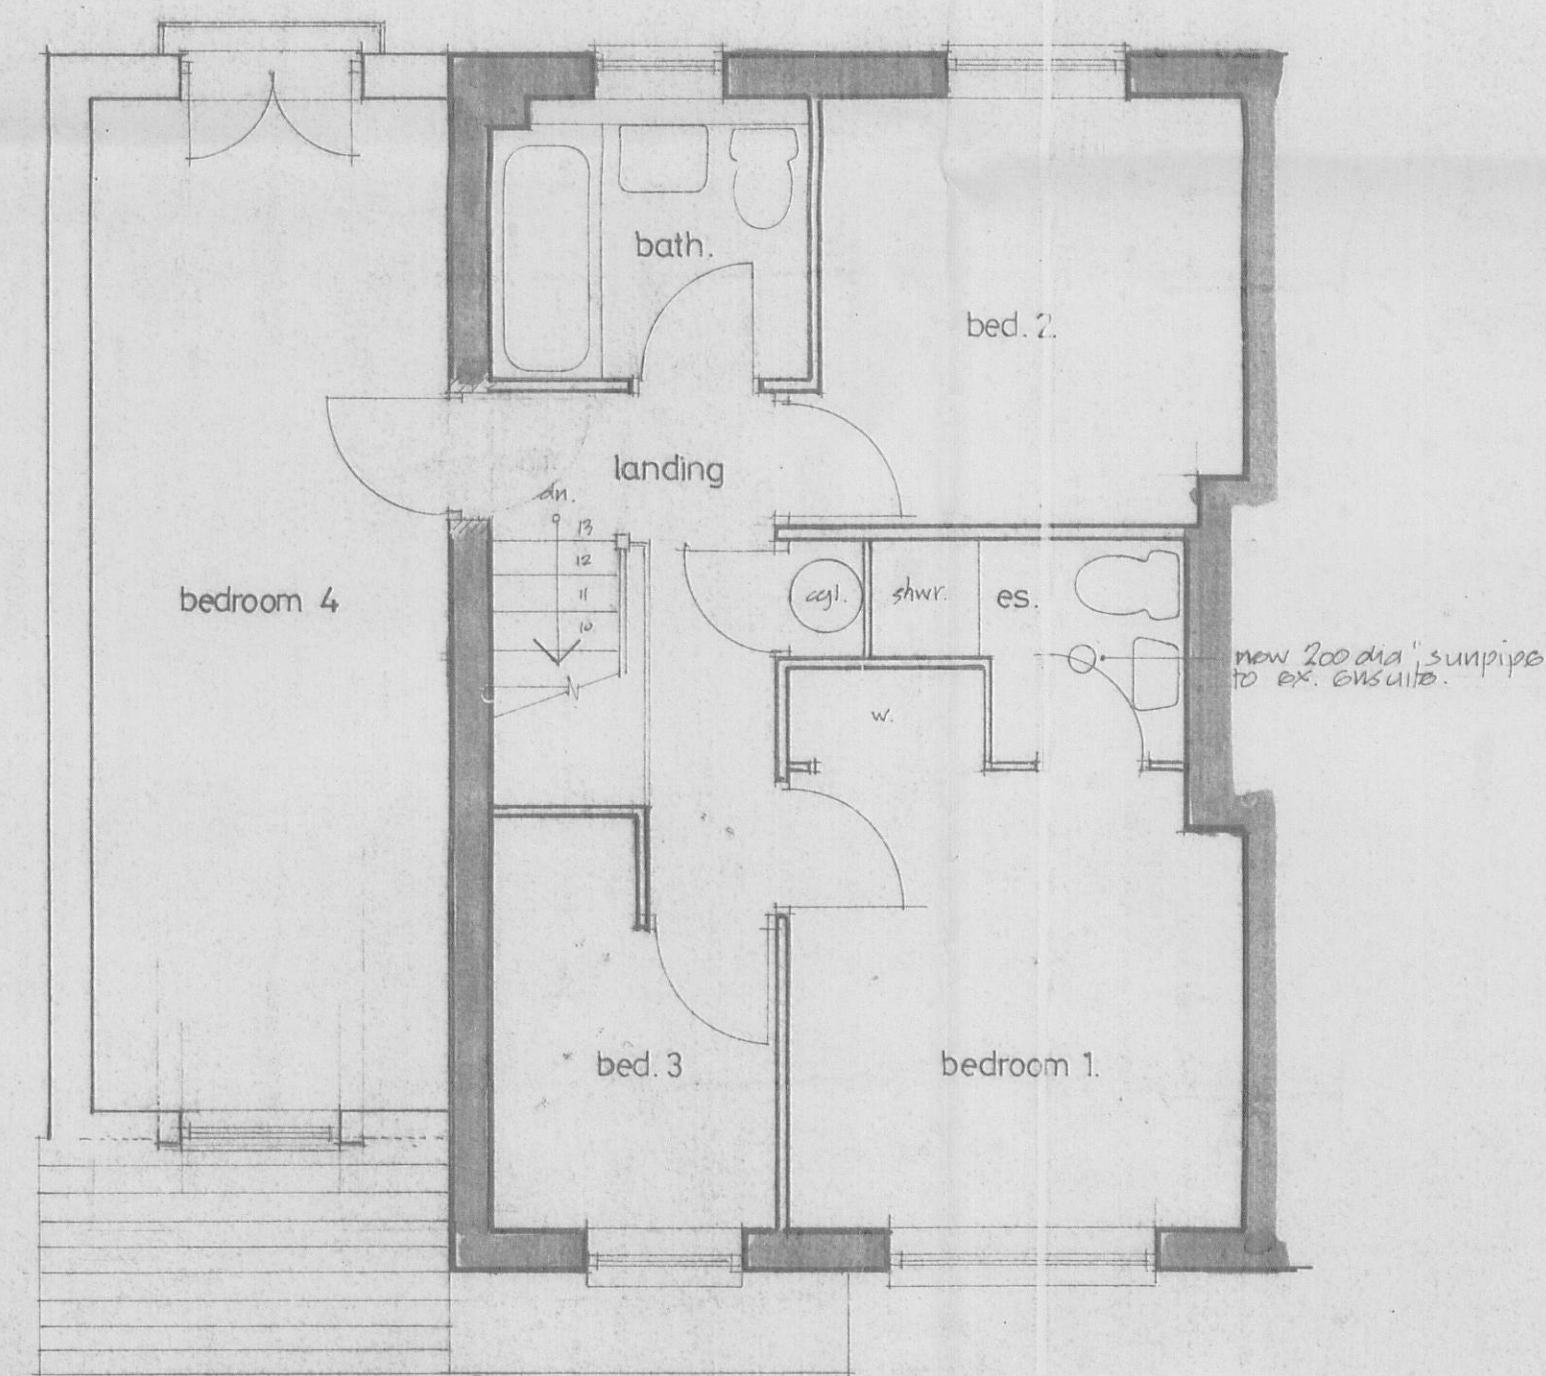

ex. & proposed first floor

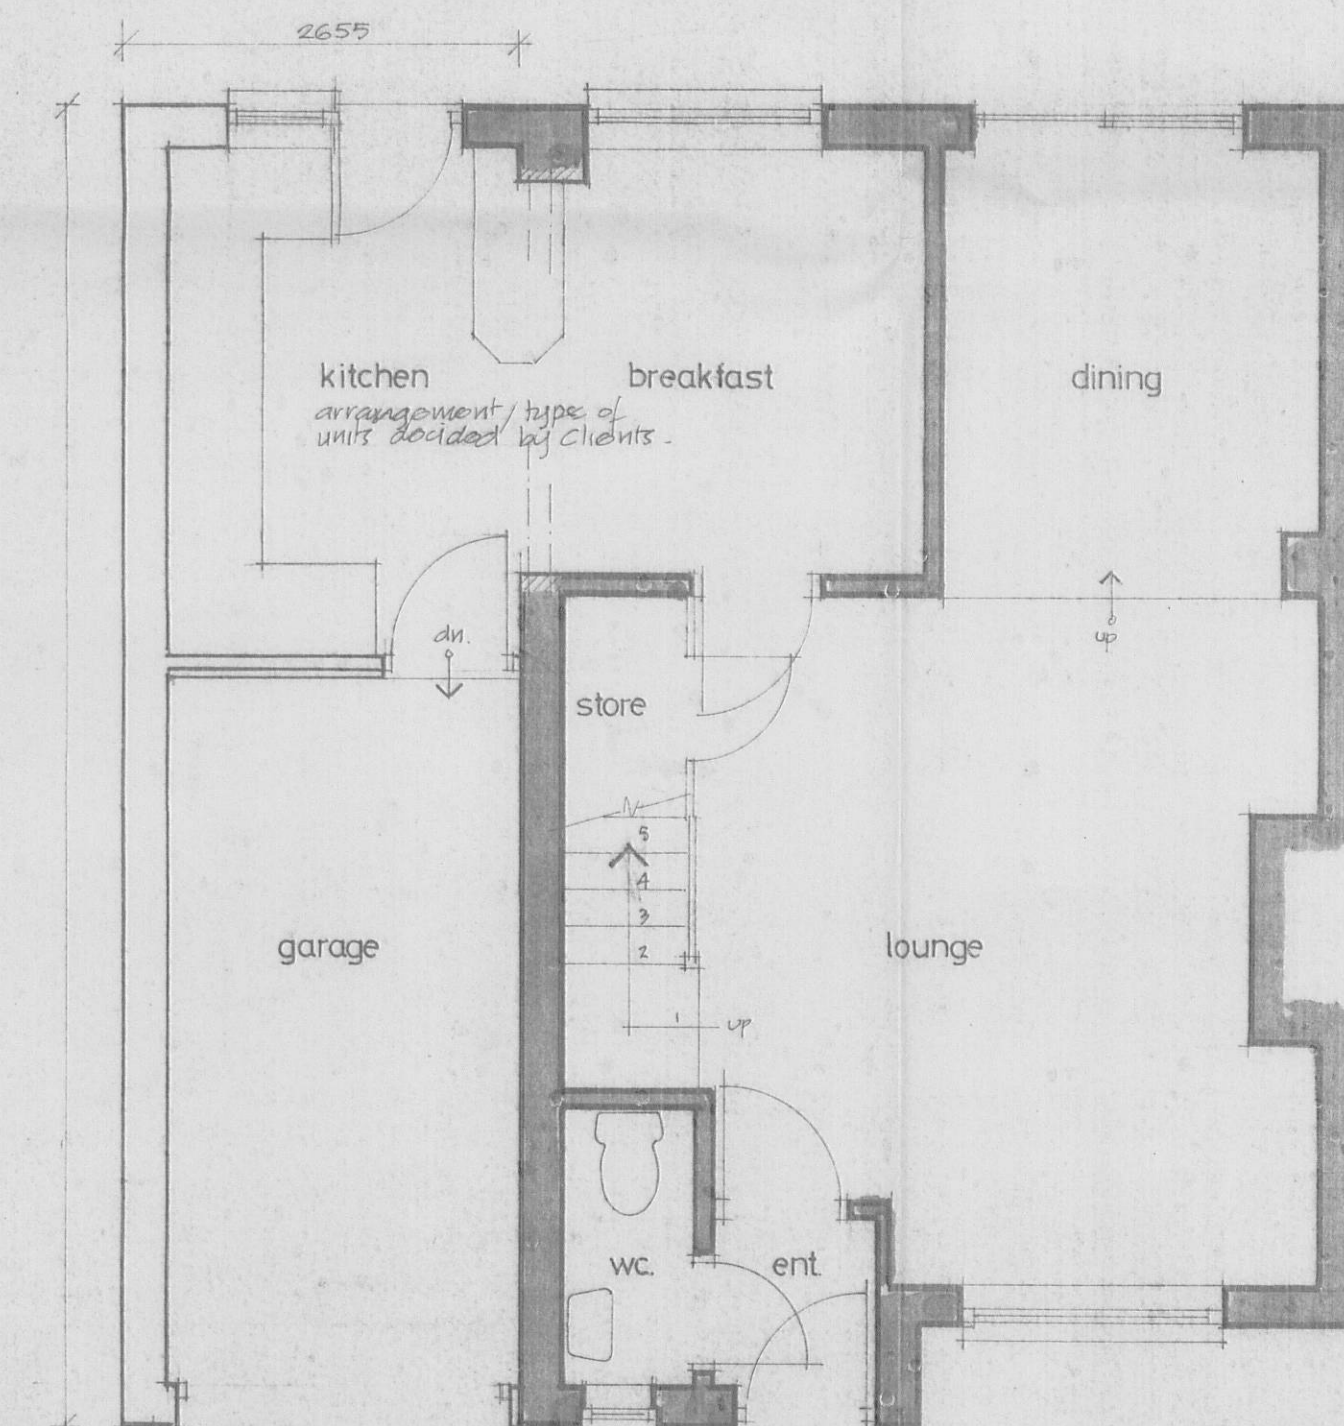

proposed ground floor

320070578P

Planning Appn. notes:
walls: alternate 150 & 75 mm. courses of artificial stone to match ex.
windows: white up, to match existing.
roof: plain concrete tiles & decorative ridge tiles to match ex. inc. verge cover.

Project
KITCHEN, GARAGE, BEDROOM EXTENSION
18 SPA GARTH, HIGH MOOR,
CLITHEROE BB7 1JD

Client
MR & MRS N.J. WHITAKER

Drawing: PROPOSED SCHEME

Drawing no: 2007/8/1 Revision:

Date: MAY 2007 Scale: 1:50


David W. Newton Dip. Arch. Manc. A.R.I.B.A.
Chartered Architect,
West End Lodge, Edisford Road,
Waddington, Clitheroe BB7 3HU tel 01200 444007



existing south / rear elevation



proposed south elevation ex. kitchen door revised.

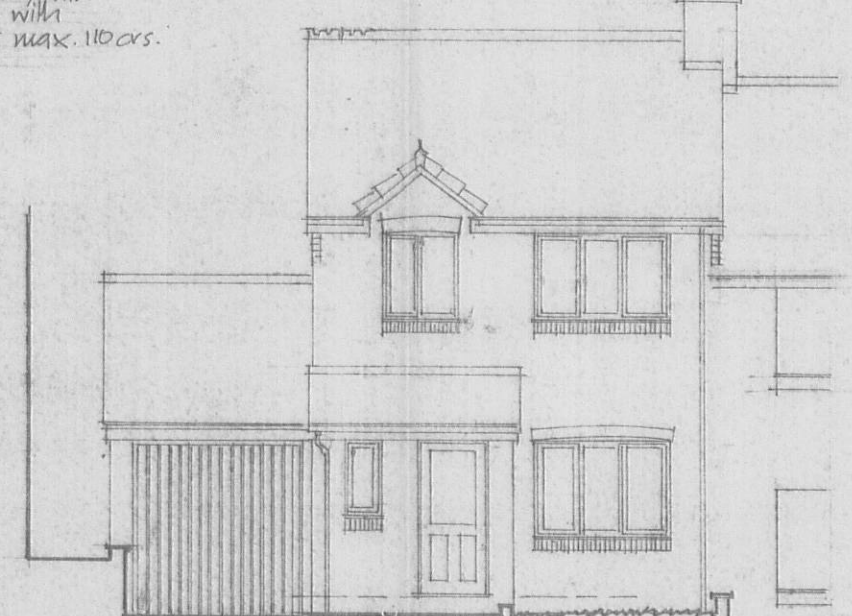

existing north / front elevation