







Side Elevation

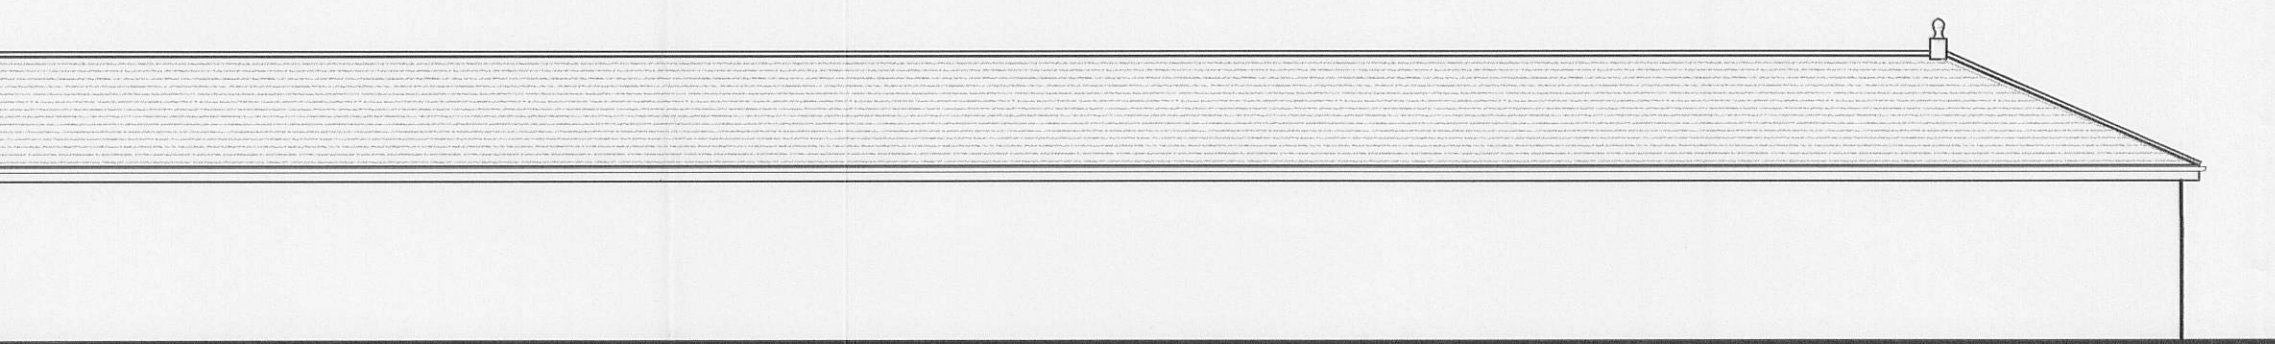

Rear Elevation

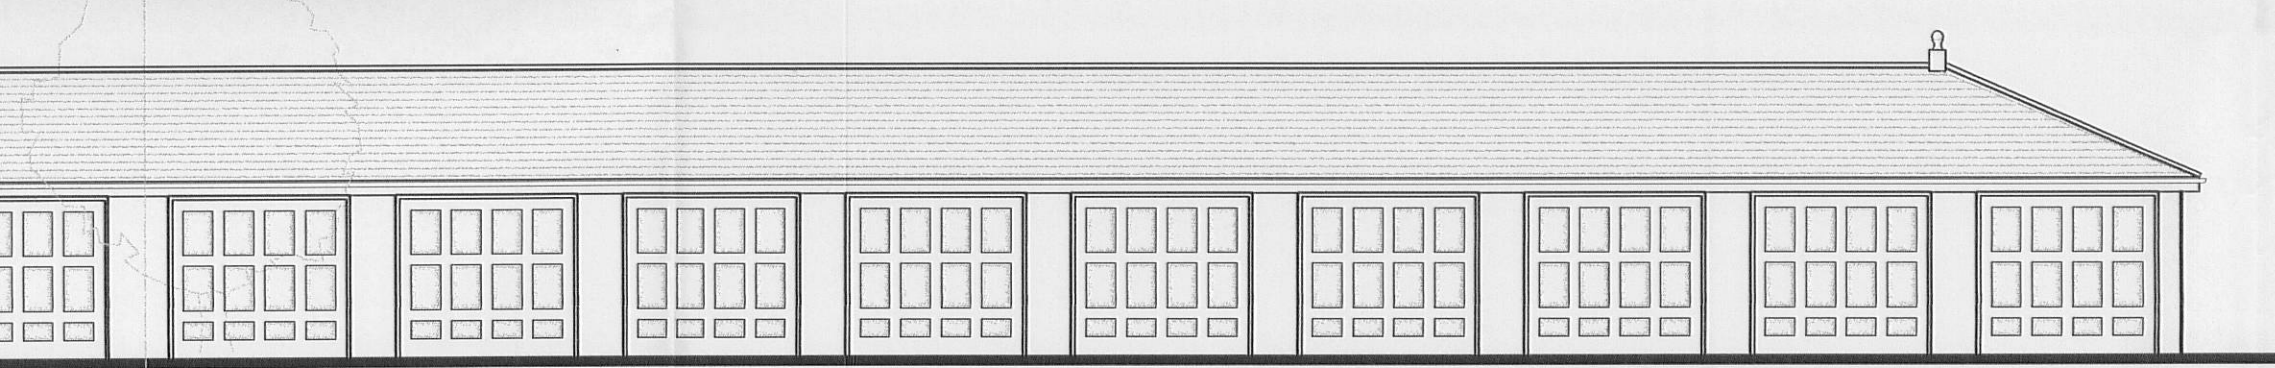

Garage Side Elevation

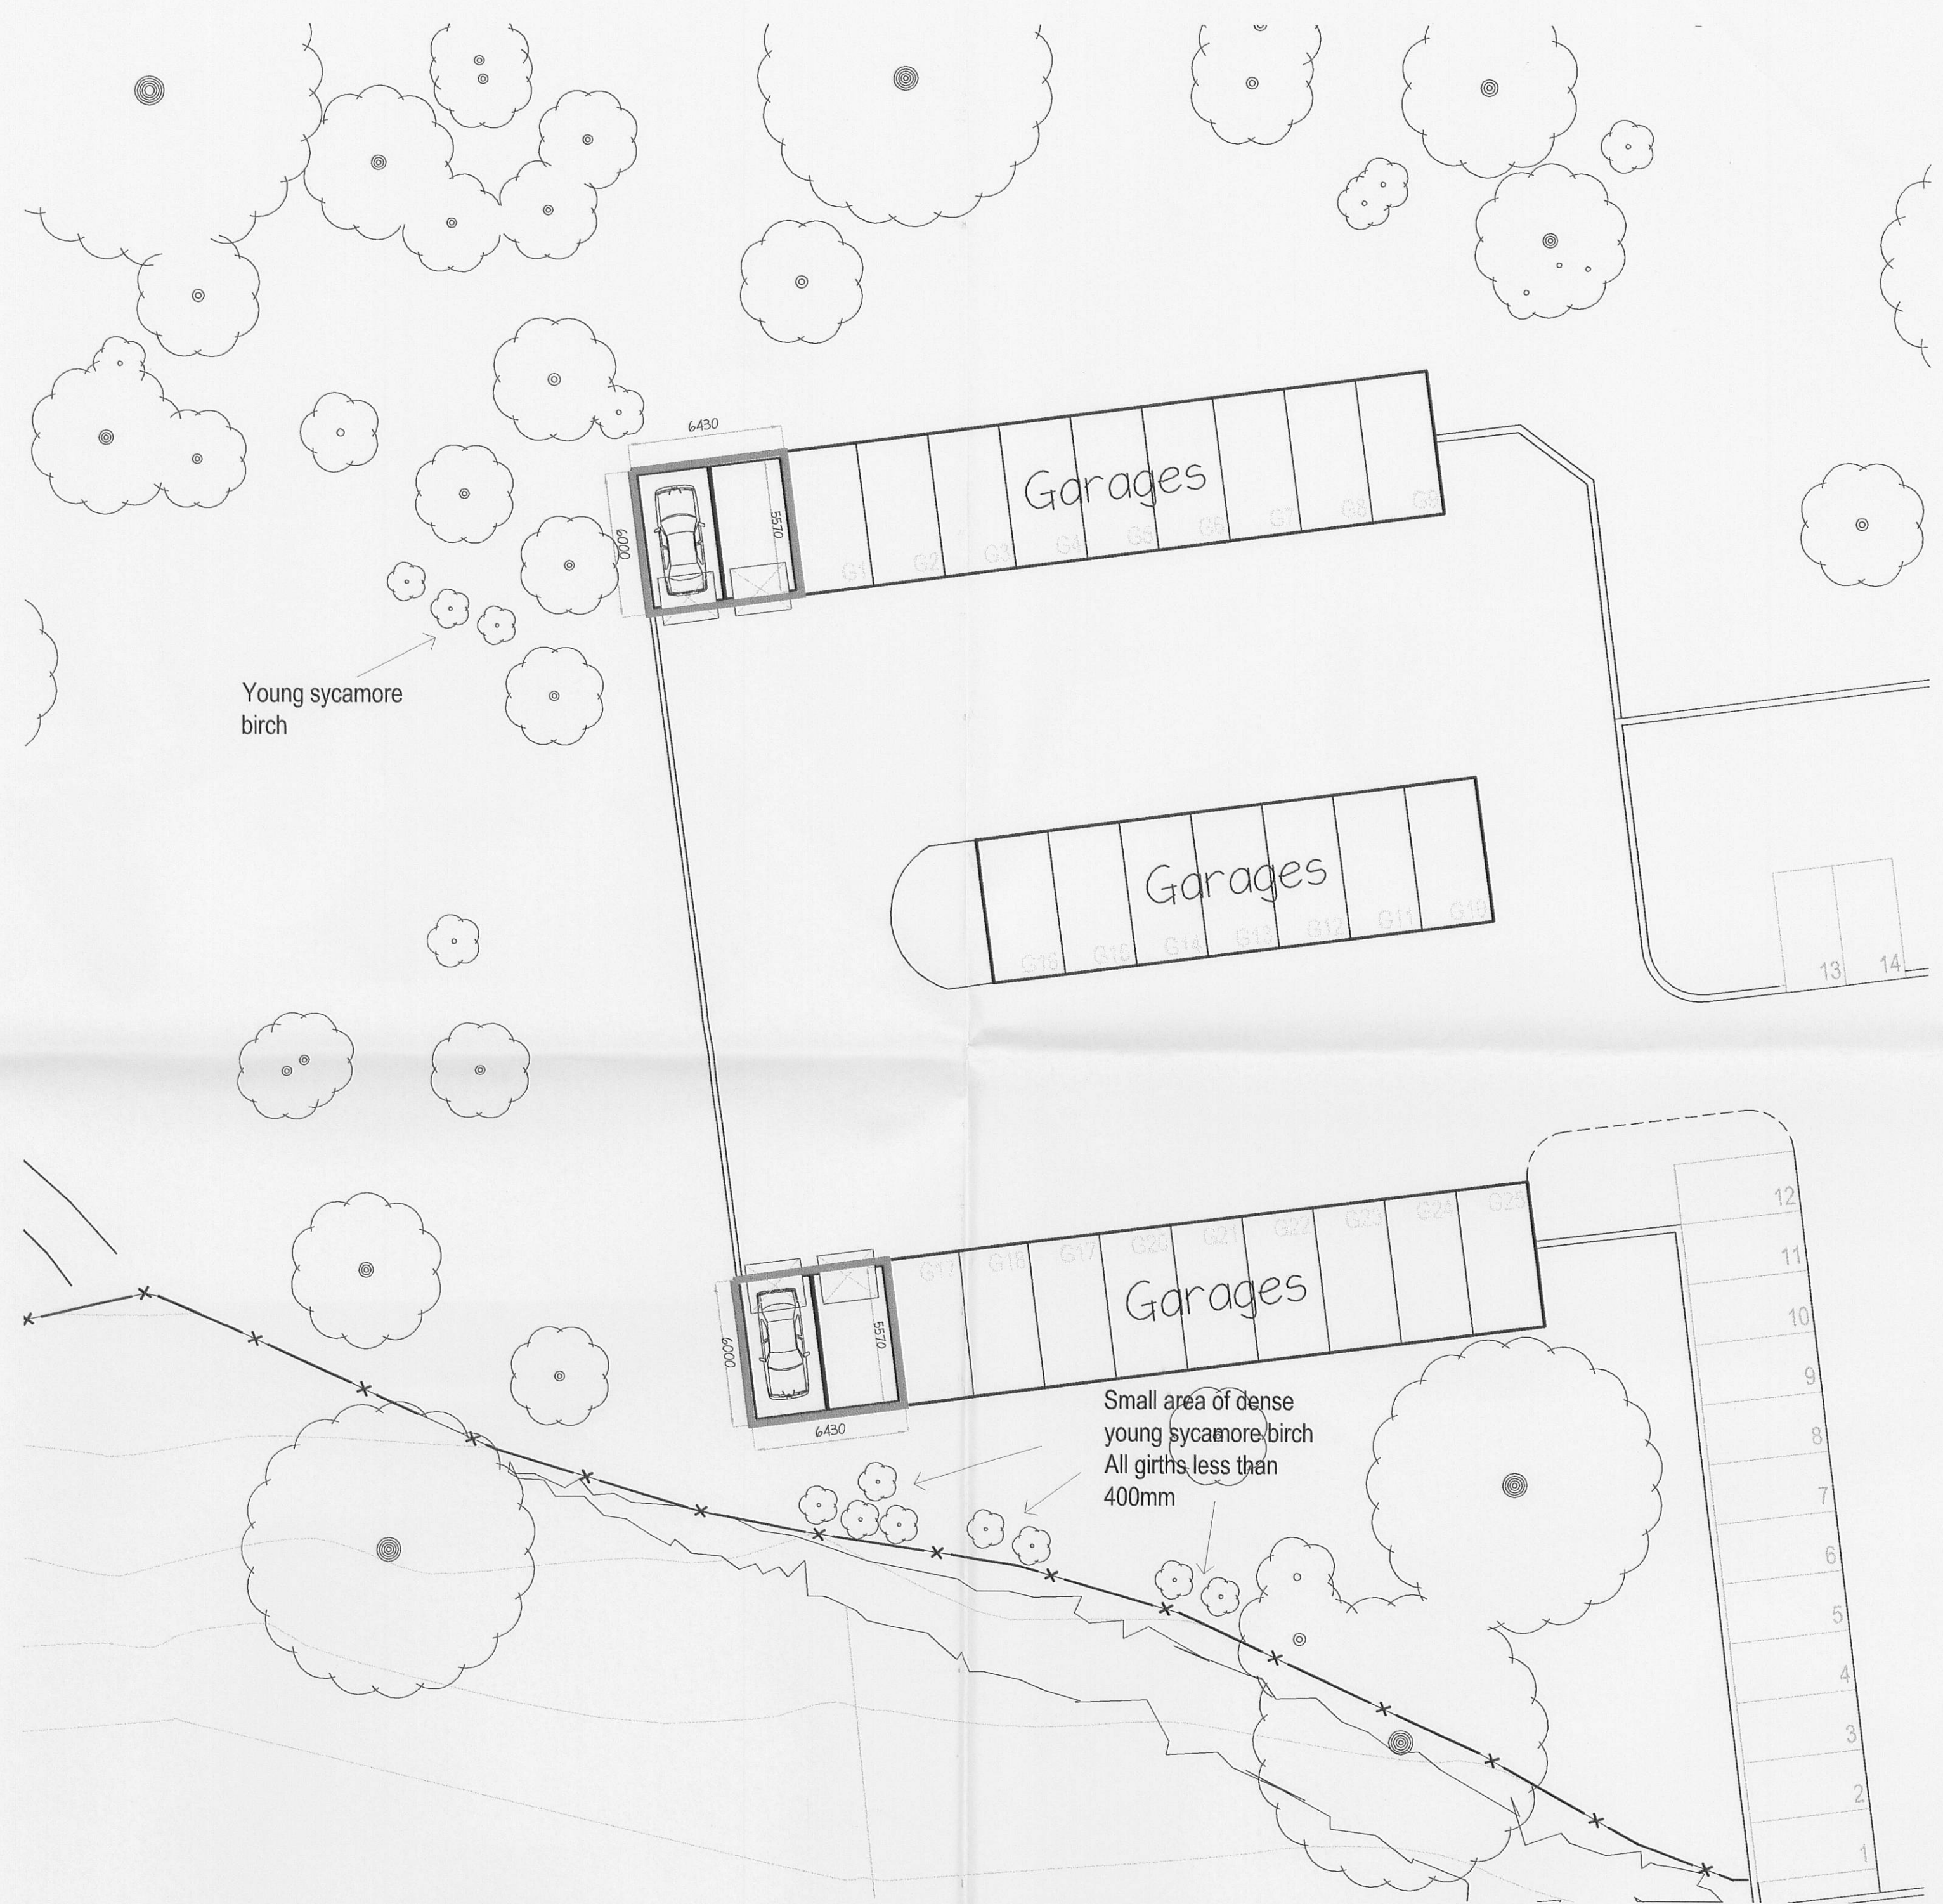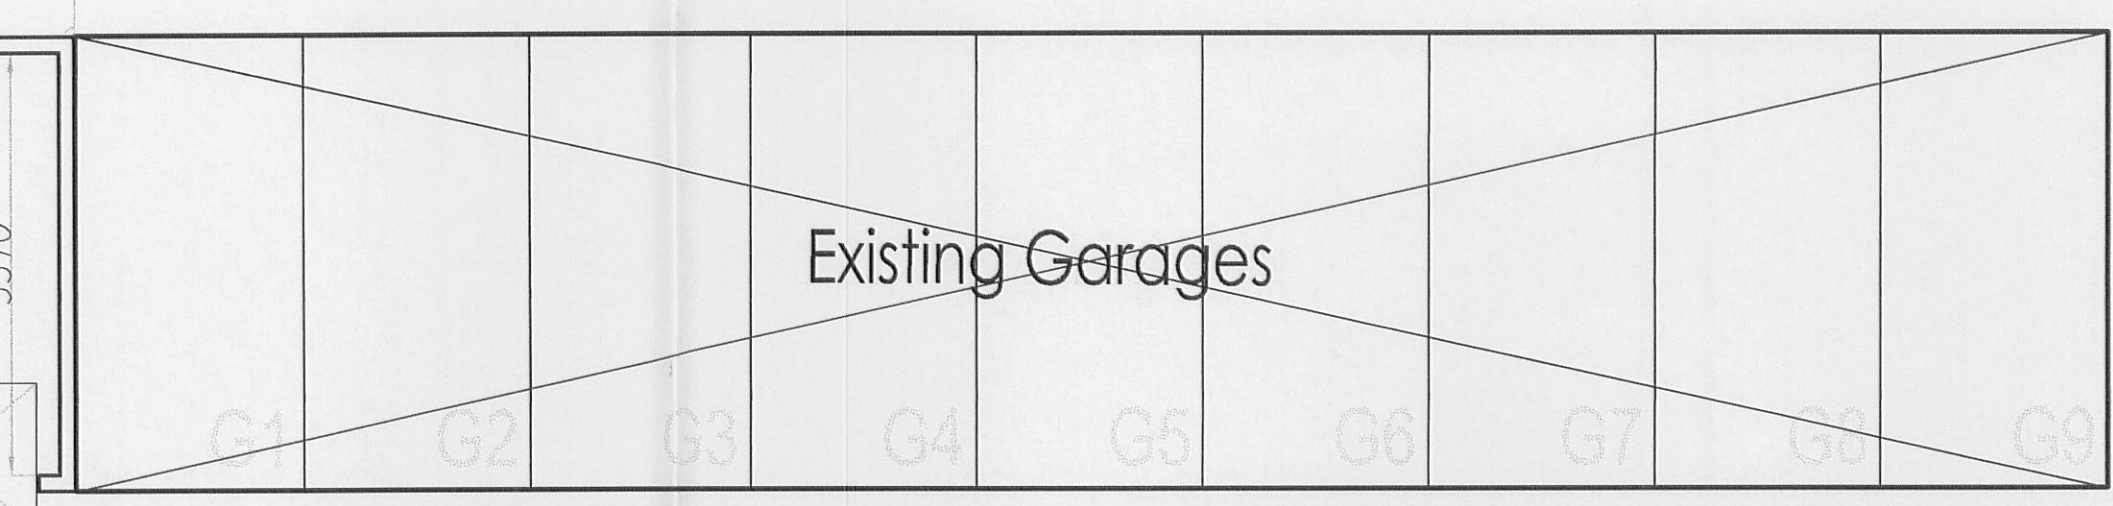

Proposed Site Plan 1:200

320070588P

Initials	Date	Rev.	Initials	Date	Notes:	Project	Client
LM	14-06-07				1. This drawing is subject to copyright and is not to be reproduced in part or whole without approval. 2. Do not scale this drawing - Check all dimensions on site. Checked by:	WOODFOLD HALL, MELLOR.	Reilly Development Ltd
						Dwg Title PROPOSED DRAWINGS CASSIDY + ASHTON Architects Building Surveyors Planners Designers www.cassidyashton.co.uk coabs@cassidyashton.co.uk	Drawn UF Date JUNE 2007 Scale A1 1:100 Dwg No. 7047 P04 A
						7 East Cliff Preston Lancashire PR1 3JE Tel: 01772 258356 Fax: 01772 825000	1 Regency Chambers Jubilee way Bury Greater Manchester WAB ORP Tel: 0151 4236814 Fax: 0151 4236815