




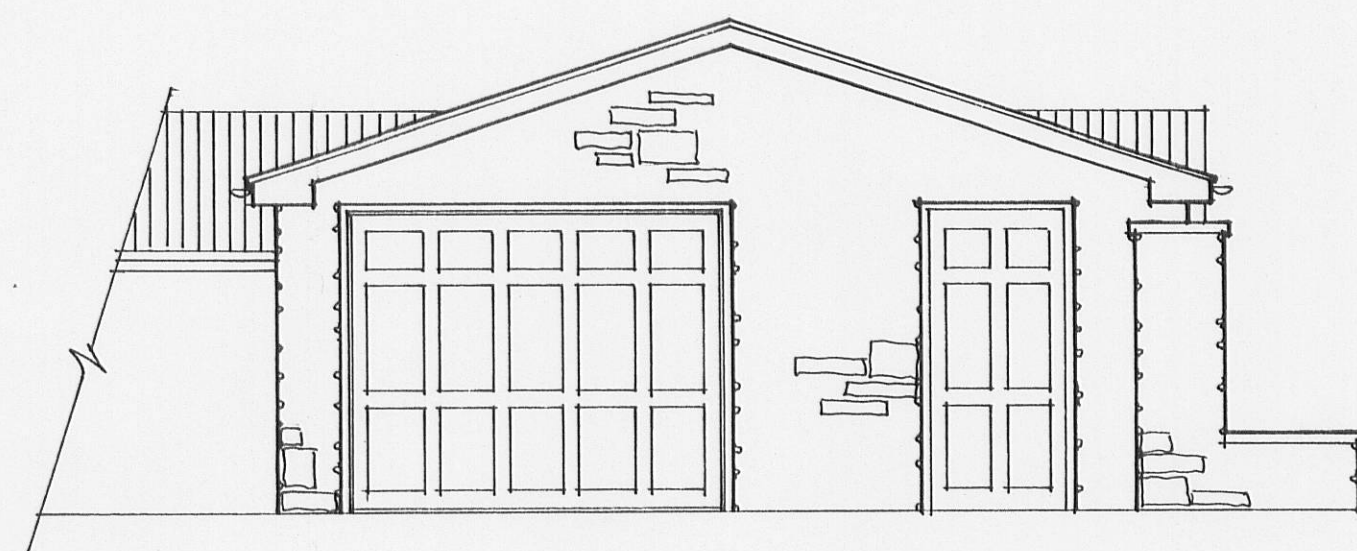


FRONT ELEVATION.

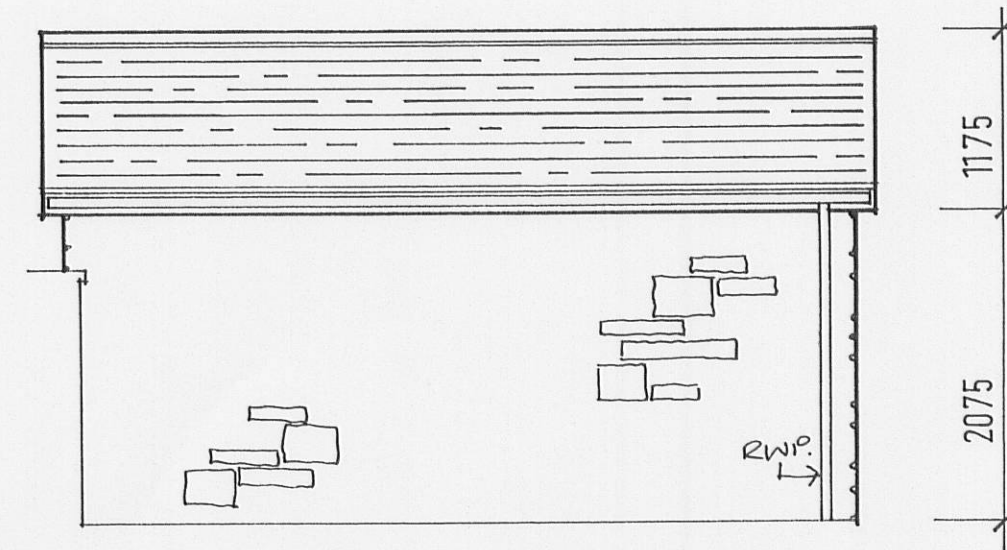


SIDE ELEVATION.

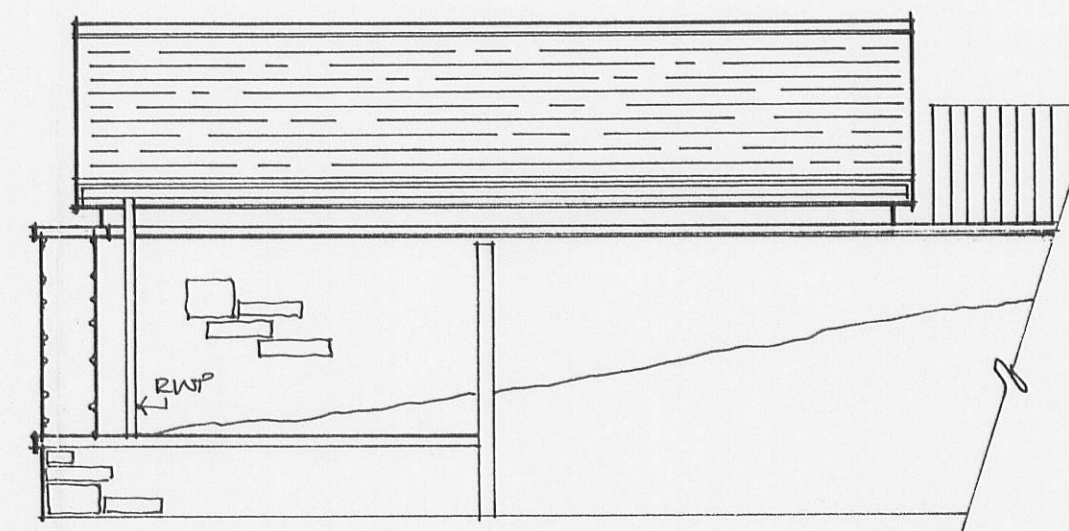

SIDE ELEVATION.

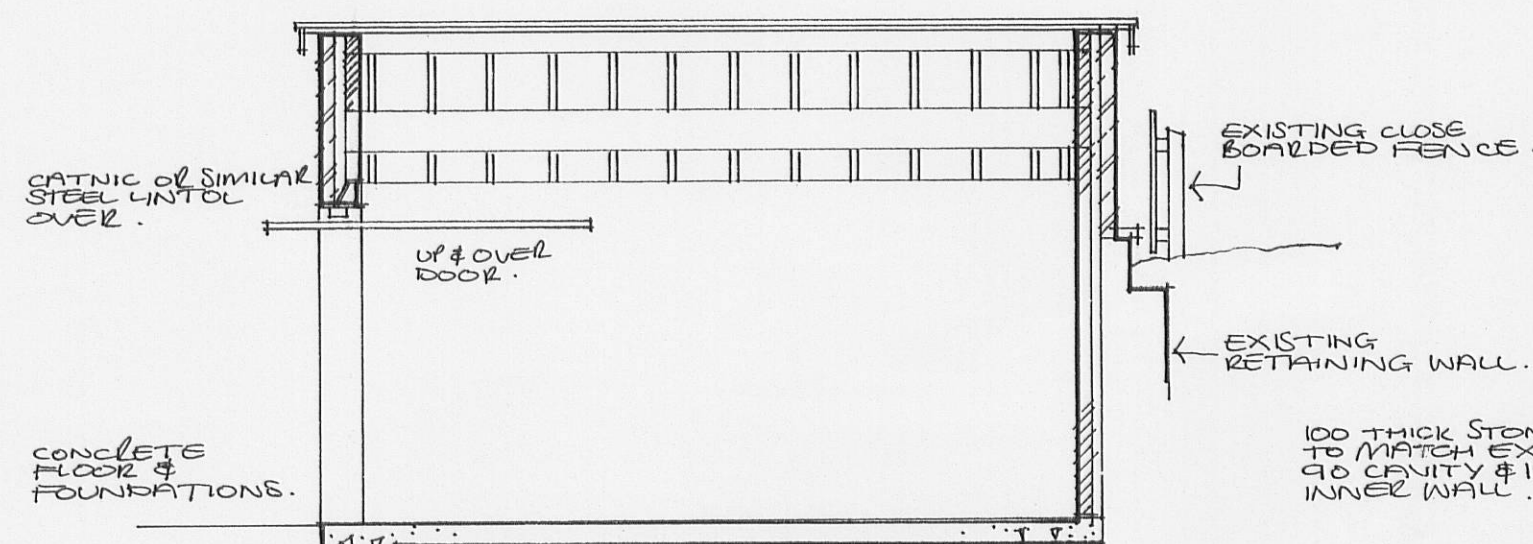


SECTION A.

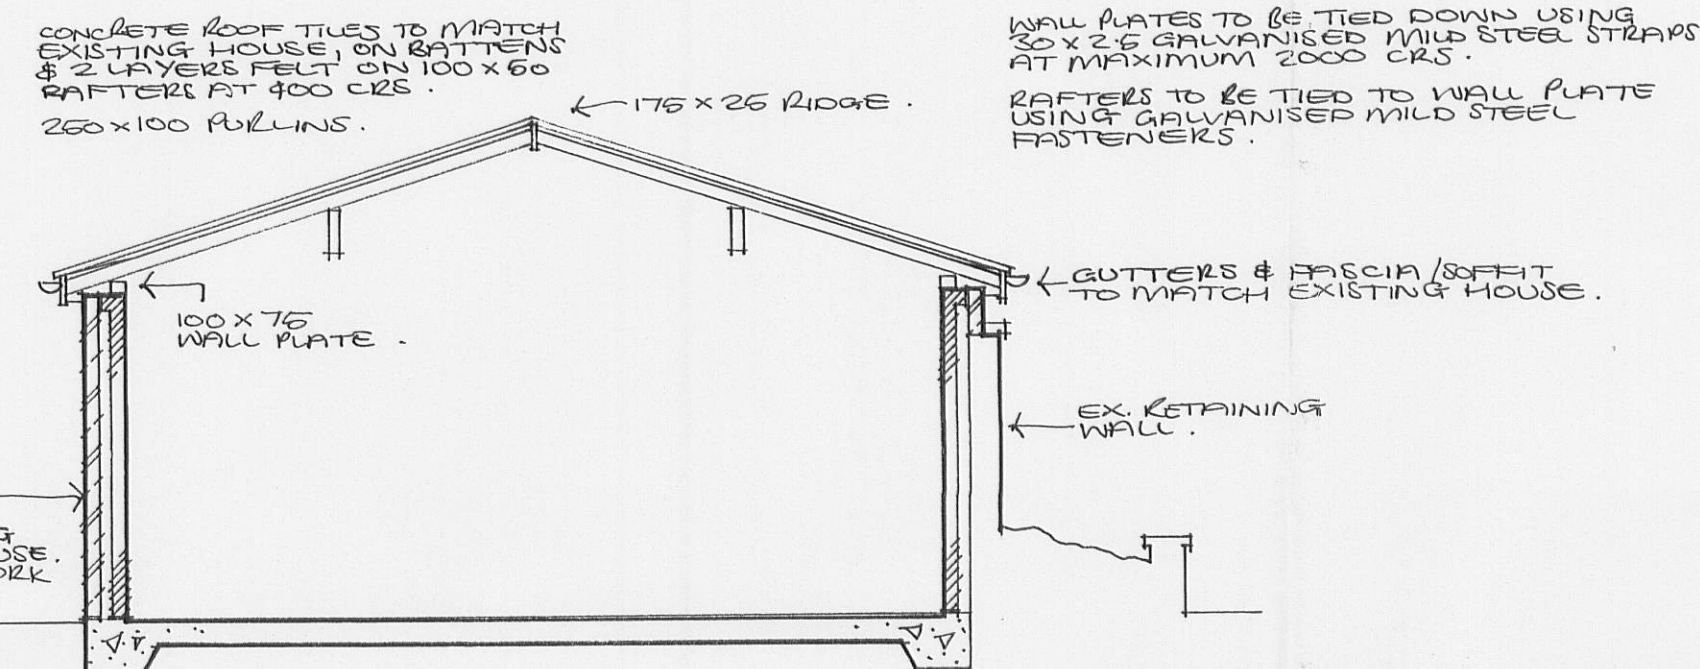


SECTION B.

SITE PLAN. 1:200.

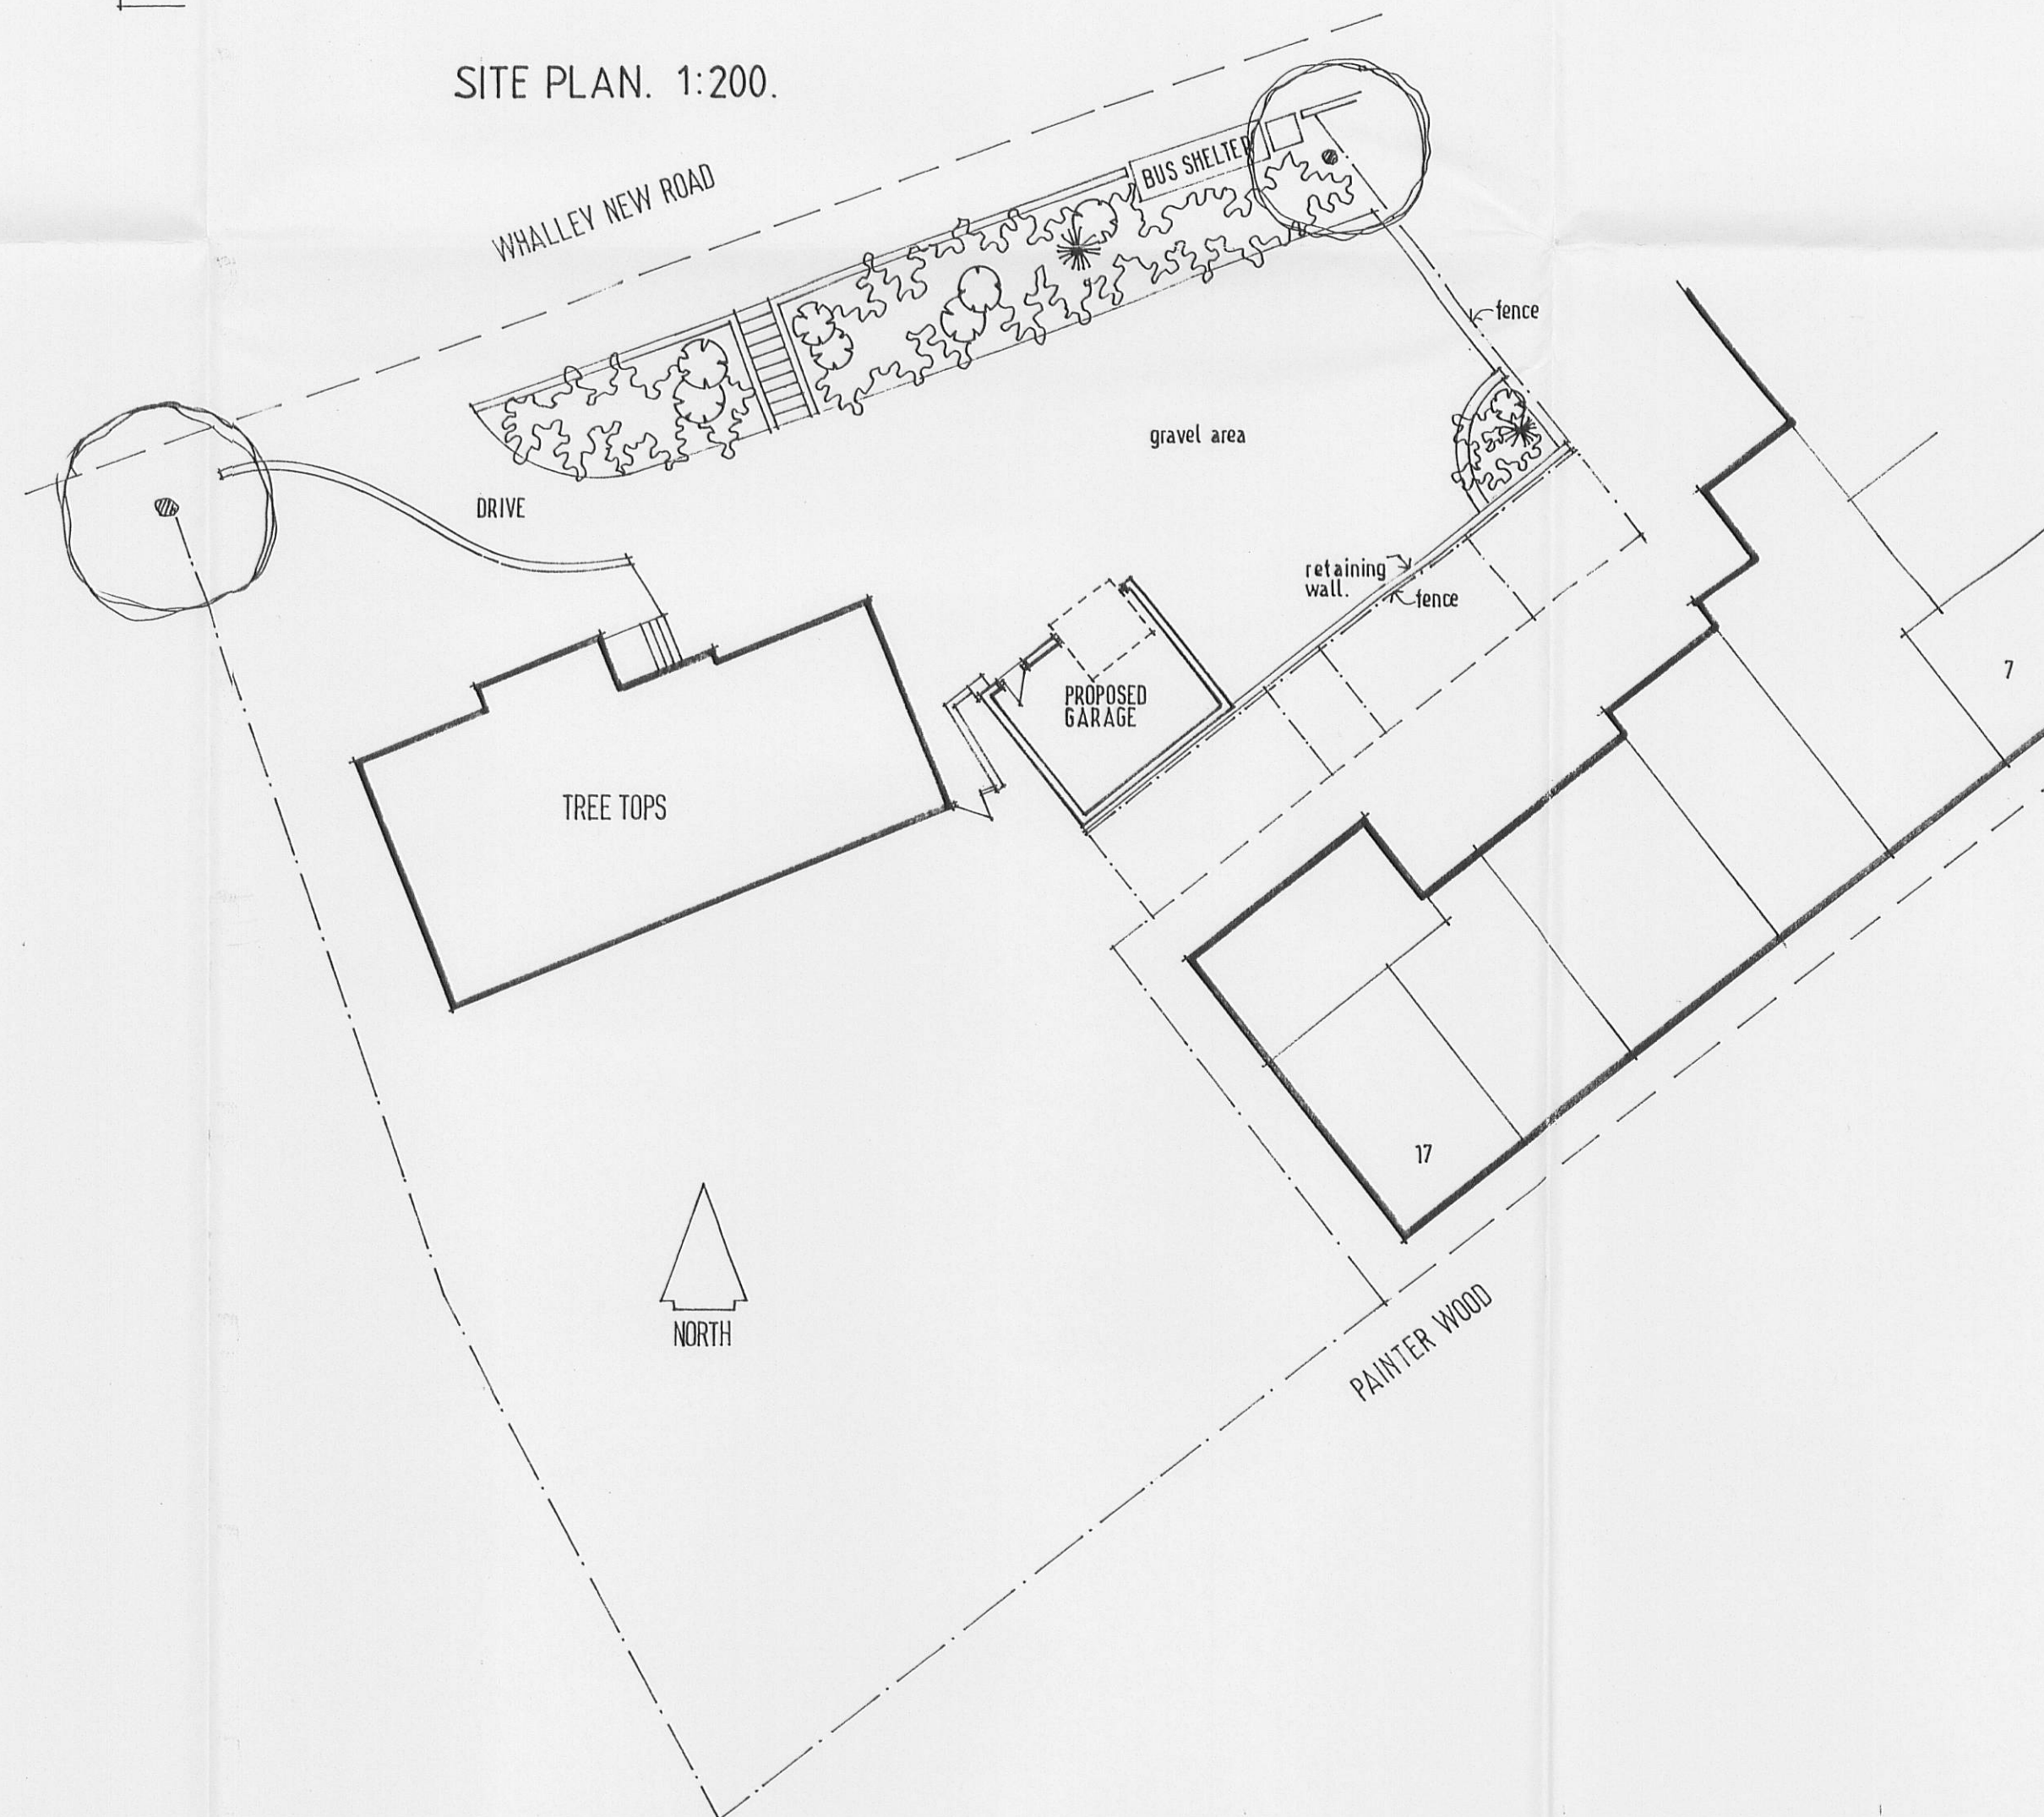

320070594P

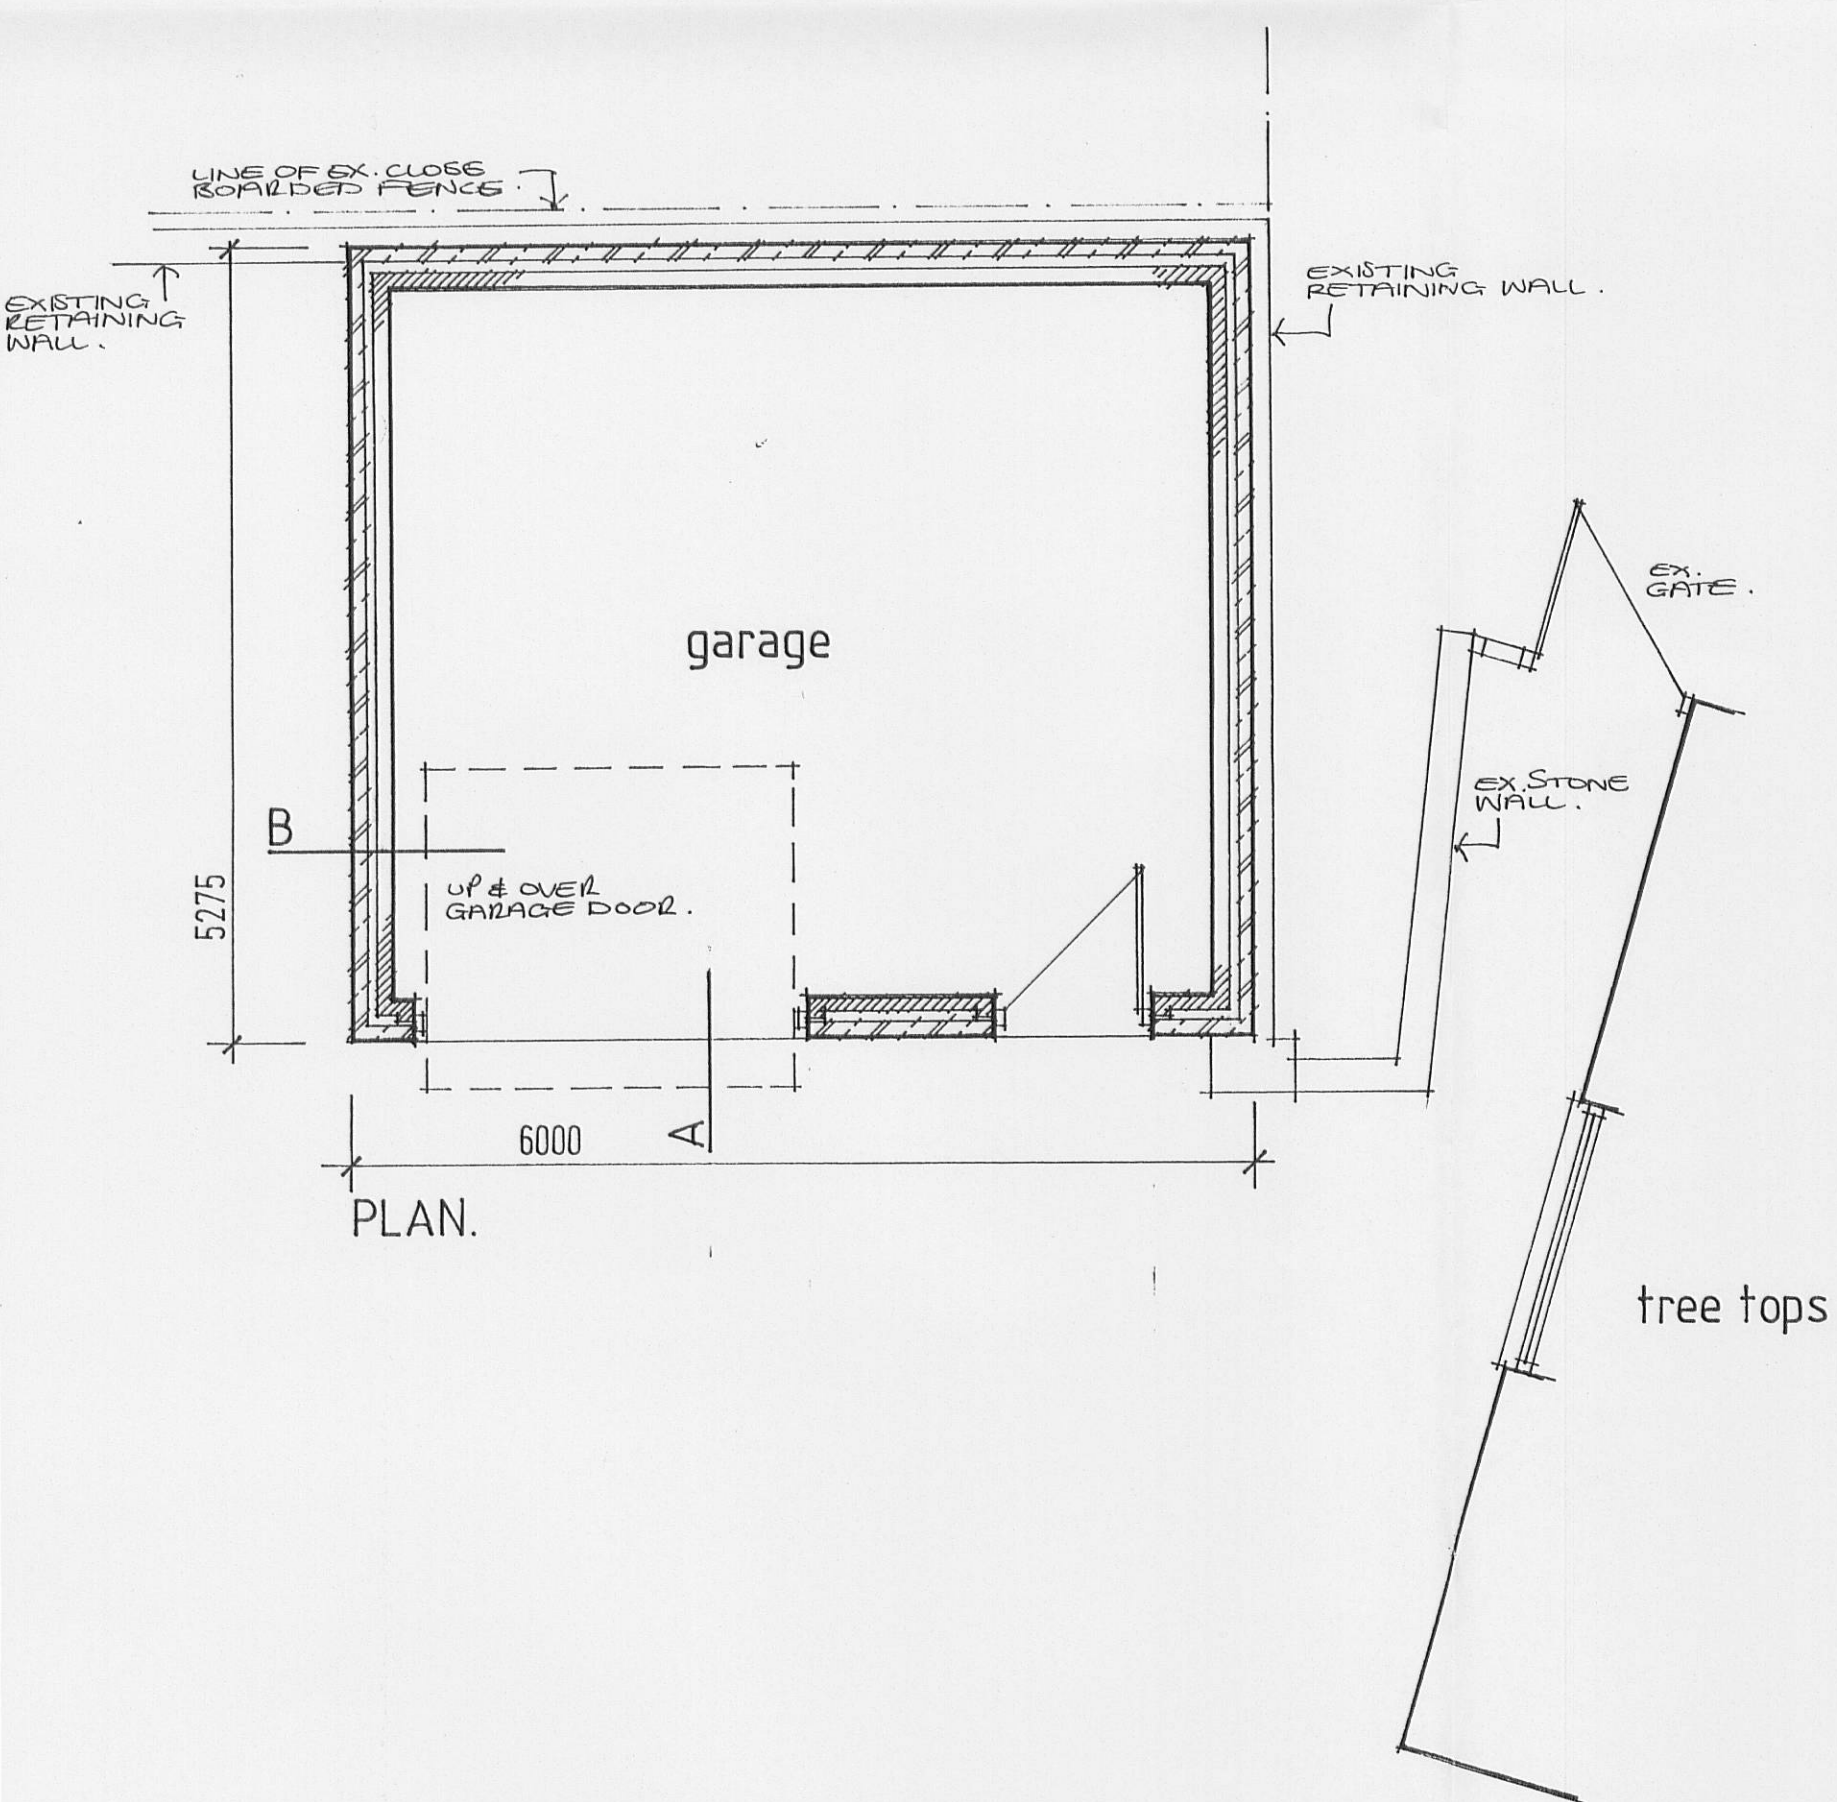

CLIENT MR. G. WILKINSON		
JOB TITLE PROPOSED DETACHED GARAGE 'TREE TOPS' WHALLEY NEW ROAD BILLINGTON NR. WHALLEY.		
TOM PATE DESIGN 2 BYLAND CLOSE SIMONSTONE BURNLEY, LANCs. BB12 7QA Tel & fax. 01282 772969		
DATE MAY 2007.	SCALE 1:50	DRAWN T.PATE
	DRAWING N° 2007. 14.	REV.