



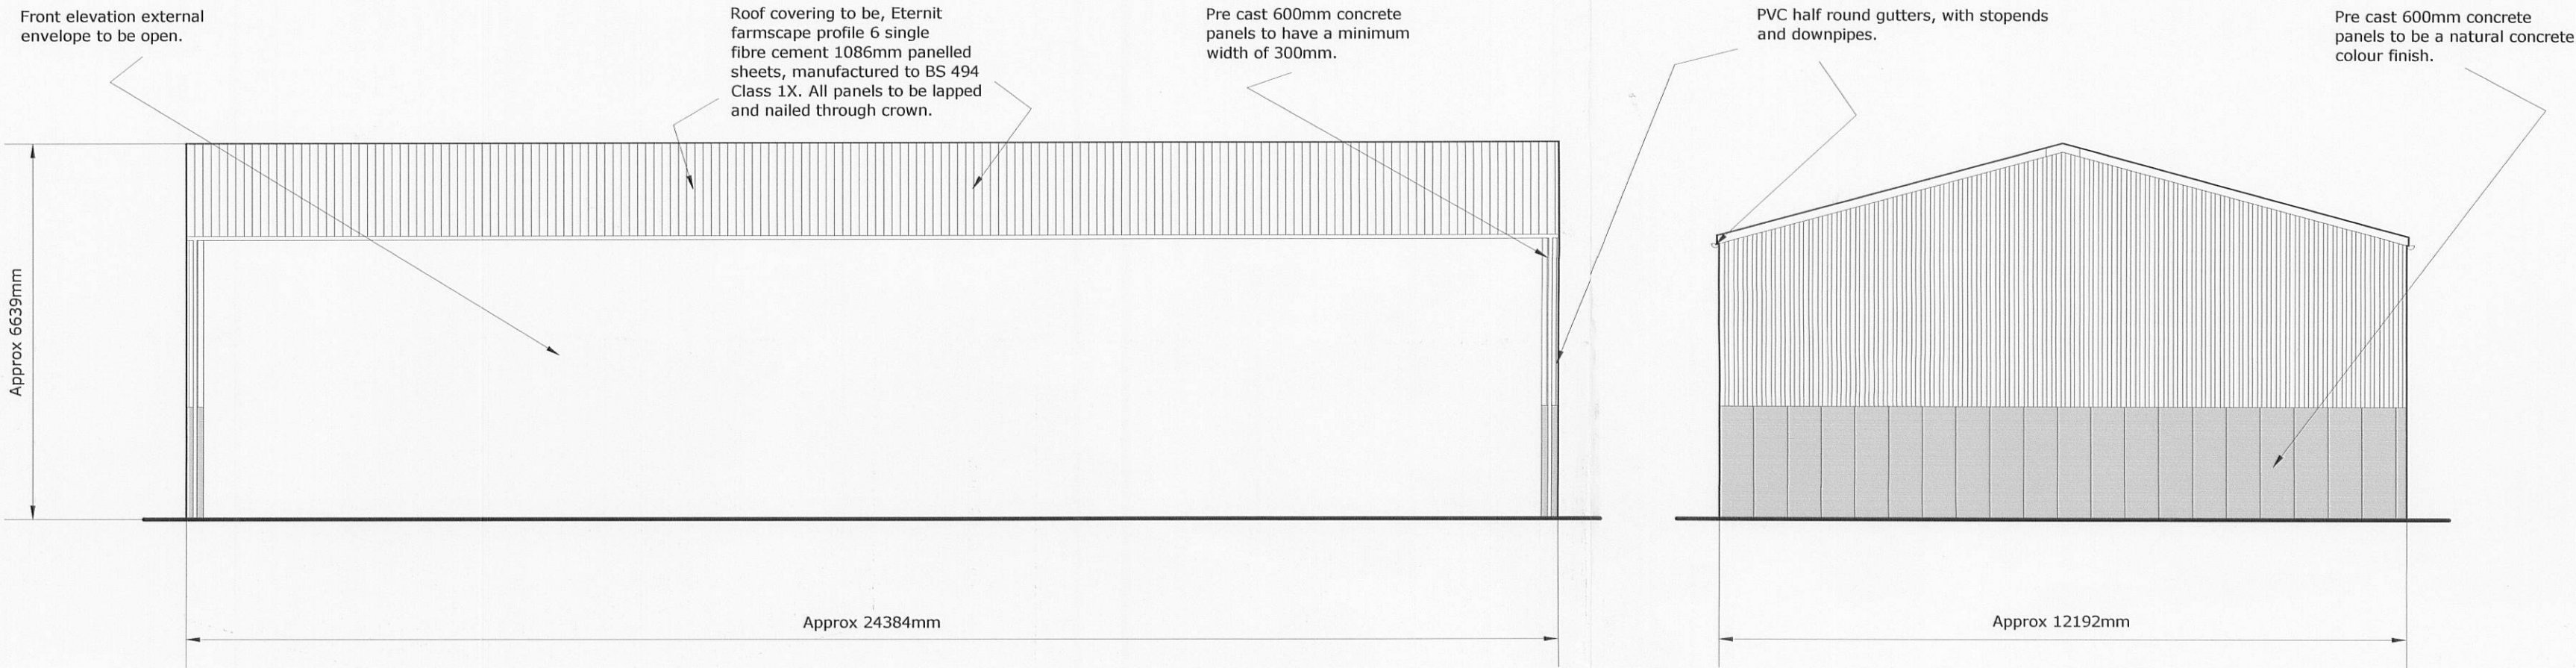

FRONT ELEVATION

SIDE ELEVATION

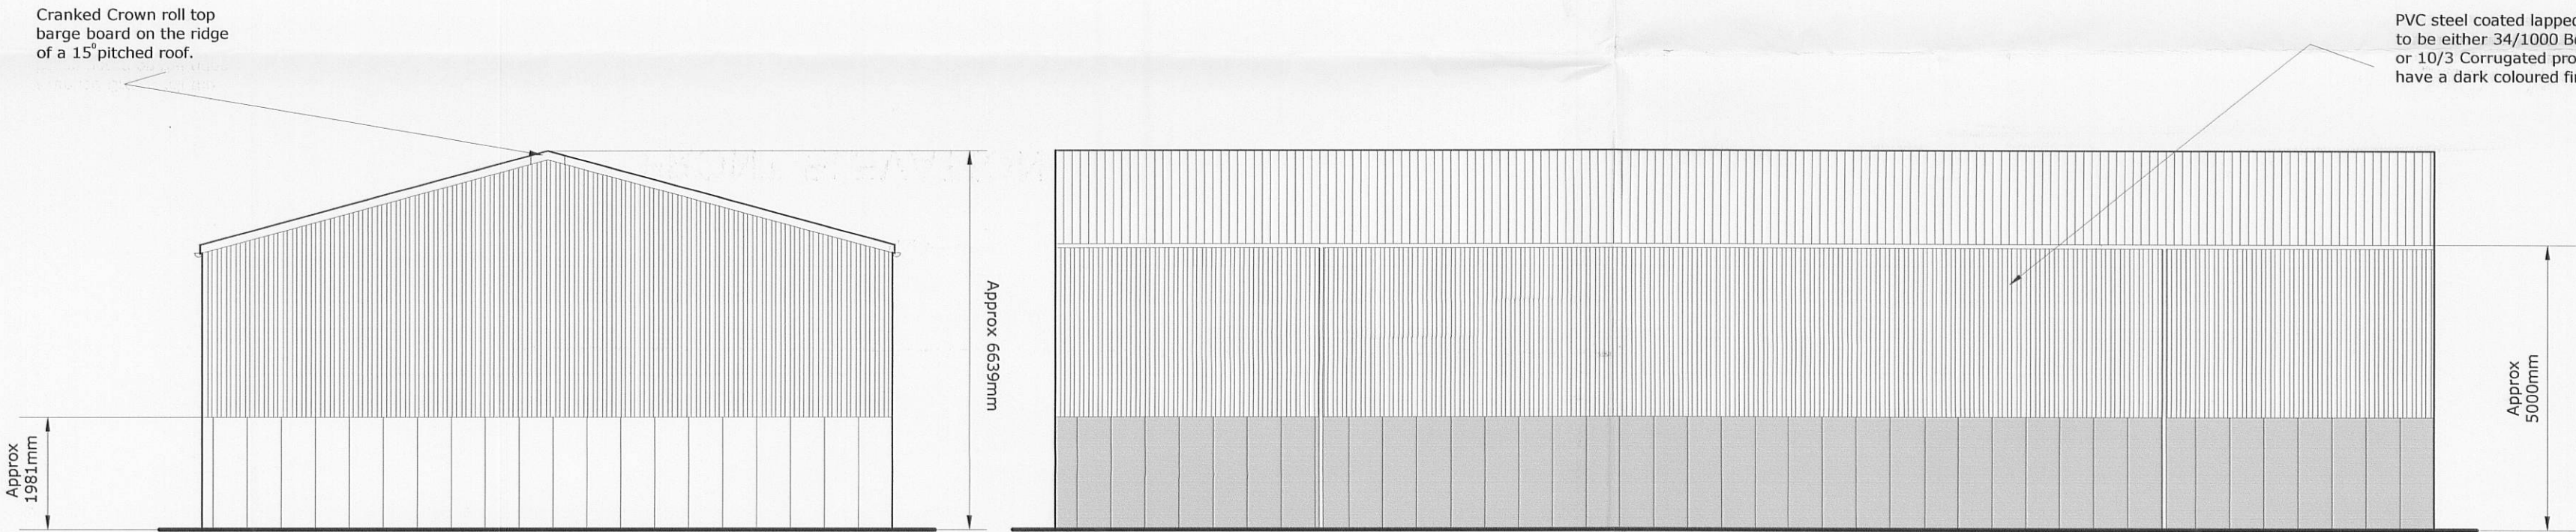

SIDE ELEVATION

REAR ELEVATION

3 2 0 0 7 0 6 0 1 P

Do not scale this drawing. All dimensions to be checked on site before work commences.

This drawing is the copyright of Lea, Hough & Co and may not be reproduced in part or in whole without prior written permission

REVISIONS			
REV	DESCRIPTION	DATE	APPROVED

NOTES

LEA, HOUGH & Co.

CHARTERED SURVEYORS

Property Consultants

Blakewater House

Phoenix Business Park

Blakewater Road

Blackburn BB1 5RW

Telephone: 01254 260196

Facsimile: 01254 51905

E-mail: blackburn@leahough.co.uk

Web: www.leahough.co.uk

CLIENT:			
Mr C Huyton			
PROJECT ADDRESS:			
Bolton Peel Farm, Bolton by Bowland, Clitheroe, BB7 4NJ.			
DRAWING TITLE:			
Proposed Elevations			
PAPER SIZE:	DRAWING NUMBER:		REV
A2	P.156/01		-
SCALE:	DATE:	DRAWN BY	
1/100	June 2007	SW	