


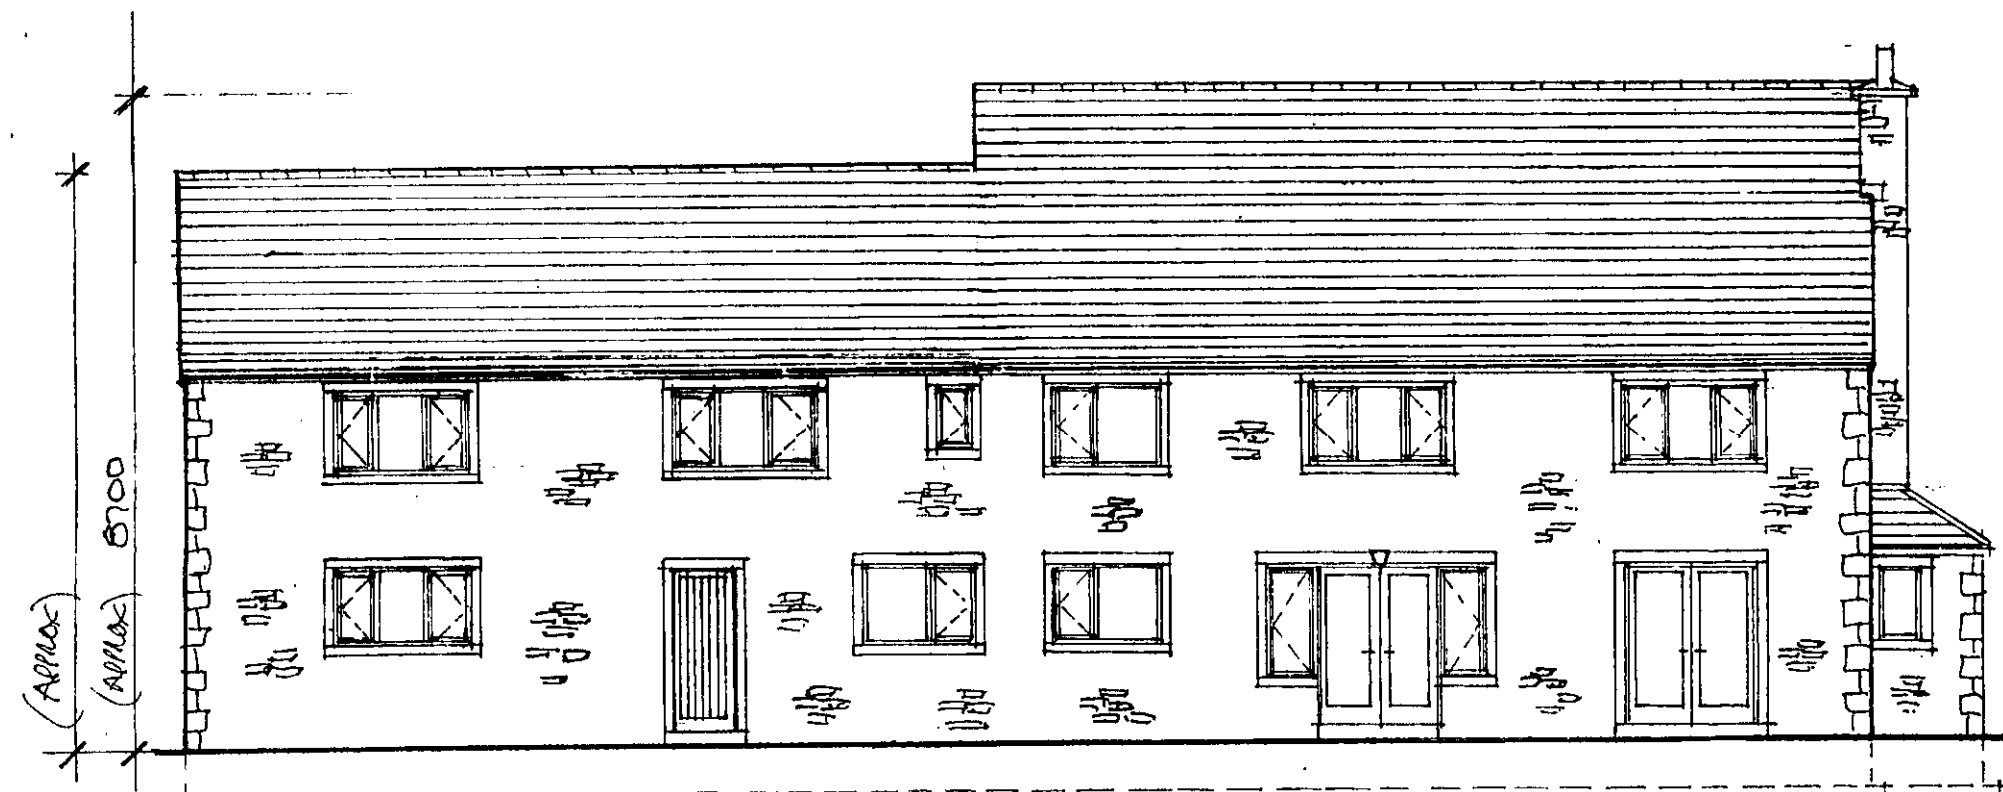


front elevation



side elevation




rear elevation

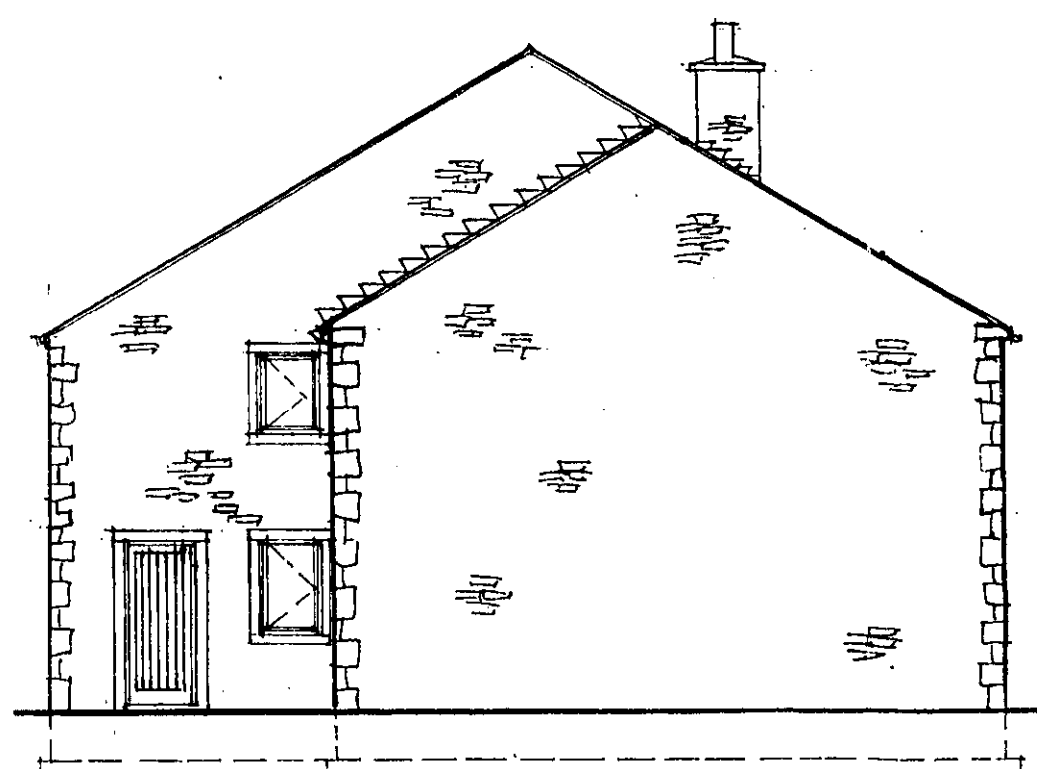


side elevation

* SEE LOCATION PLAN -
PROPOSED DWELLING TO BE
SITED ON SAME FOOTPRINT
AS EXISTING BUILT OUT
SHELL (TO BE REMOVED).

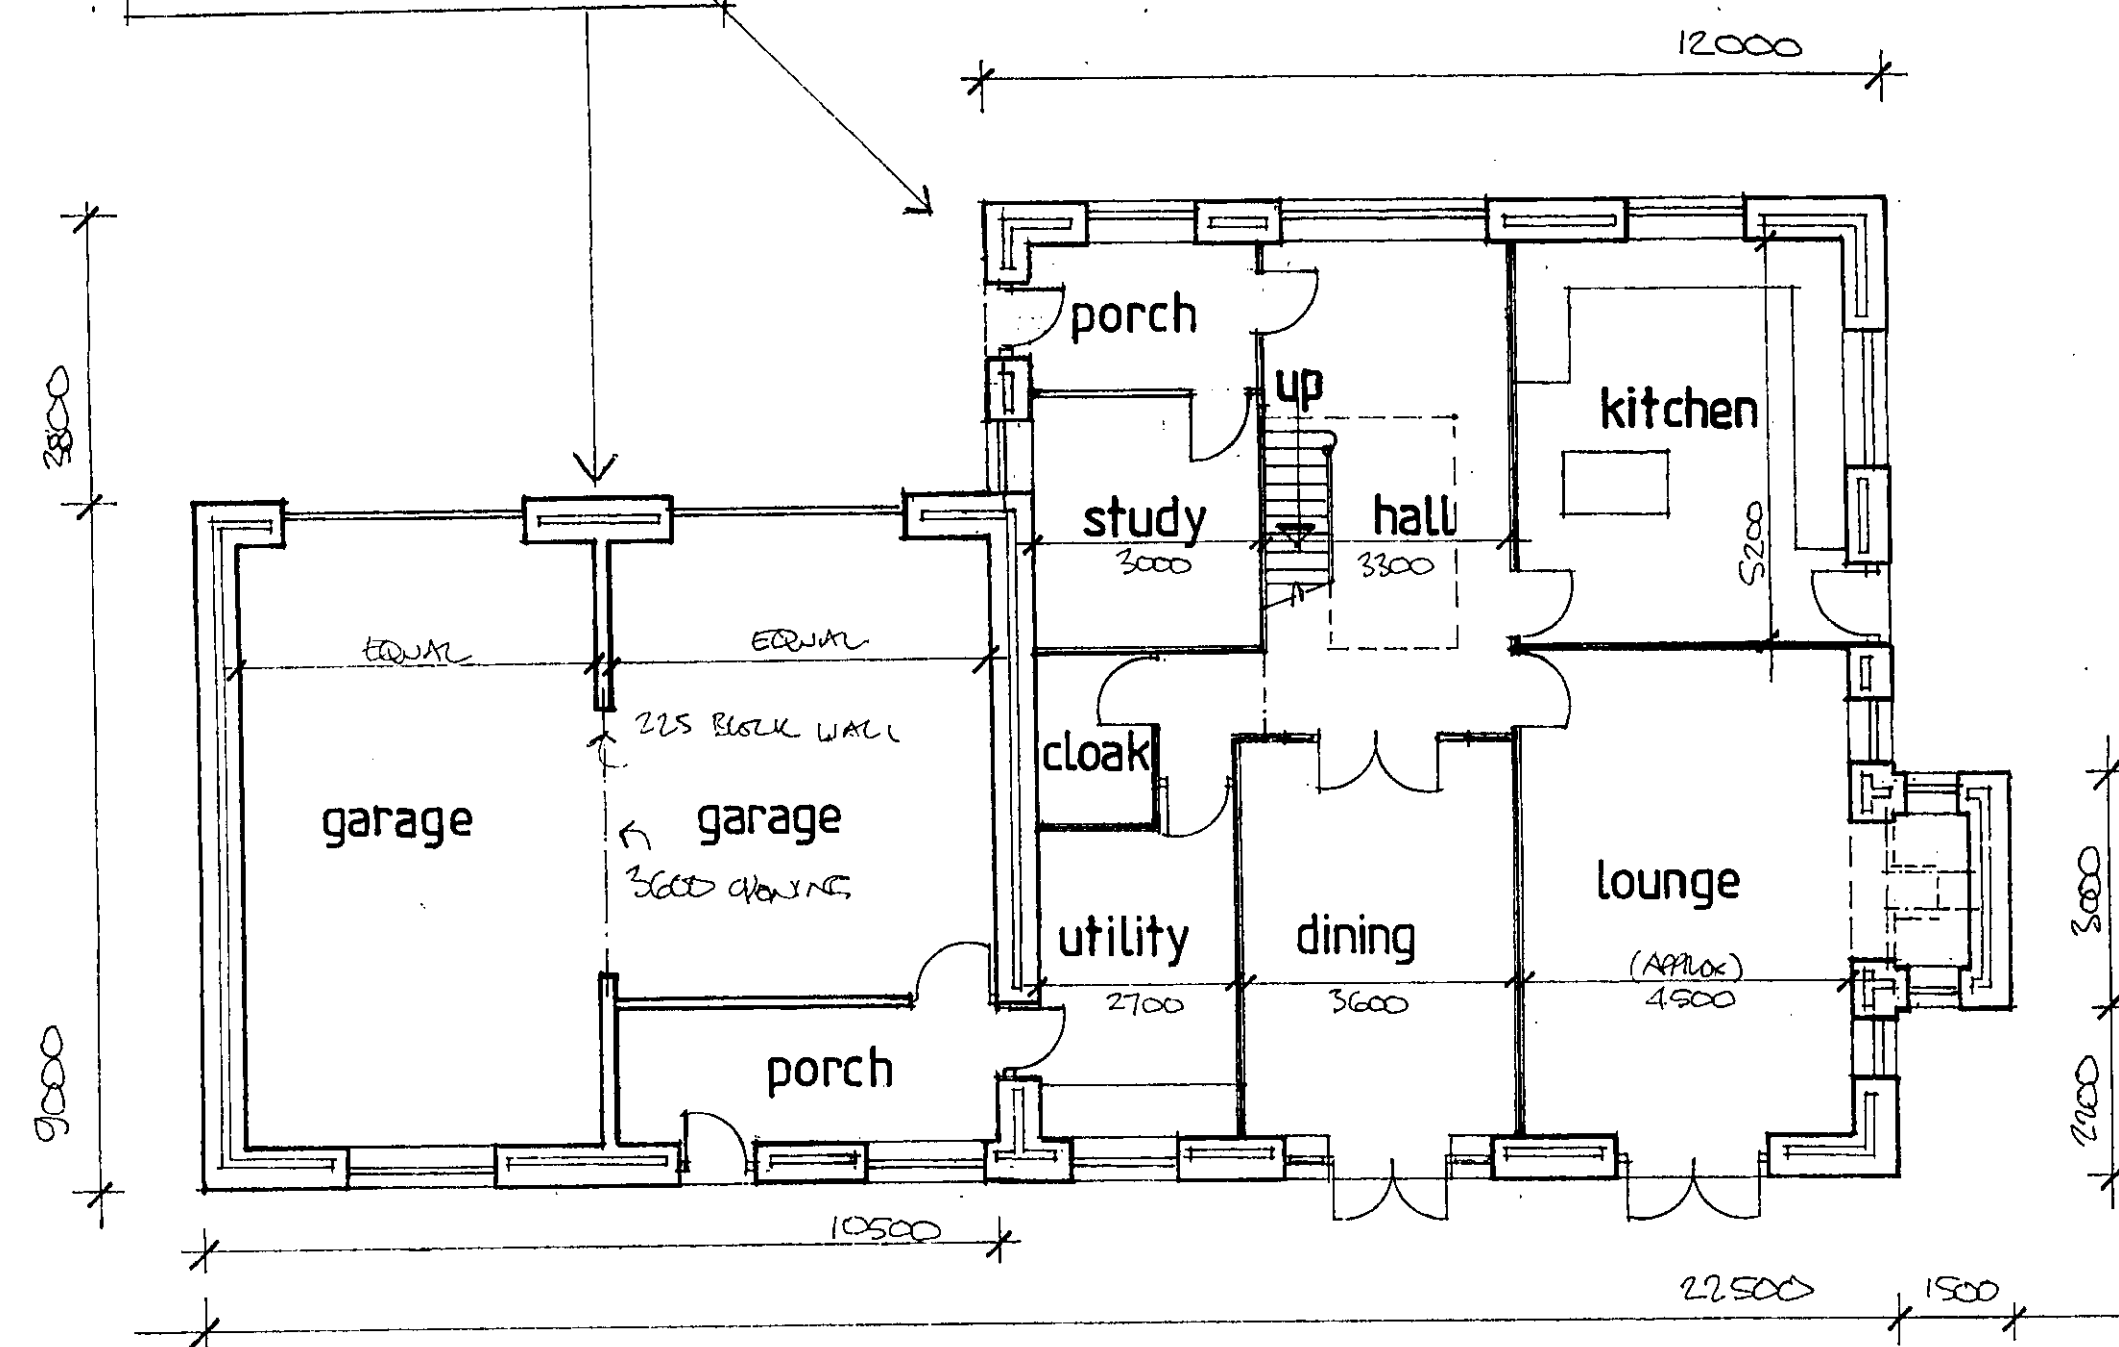

PROPOSED GROUND FLOOR PLAN

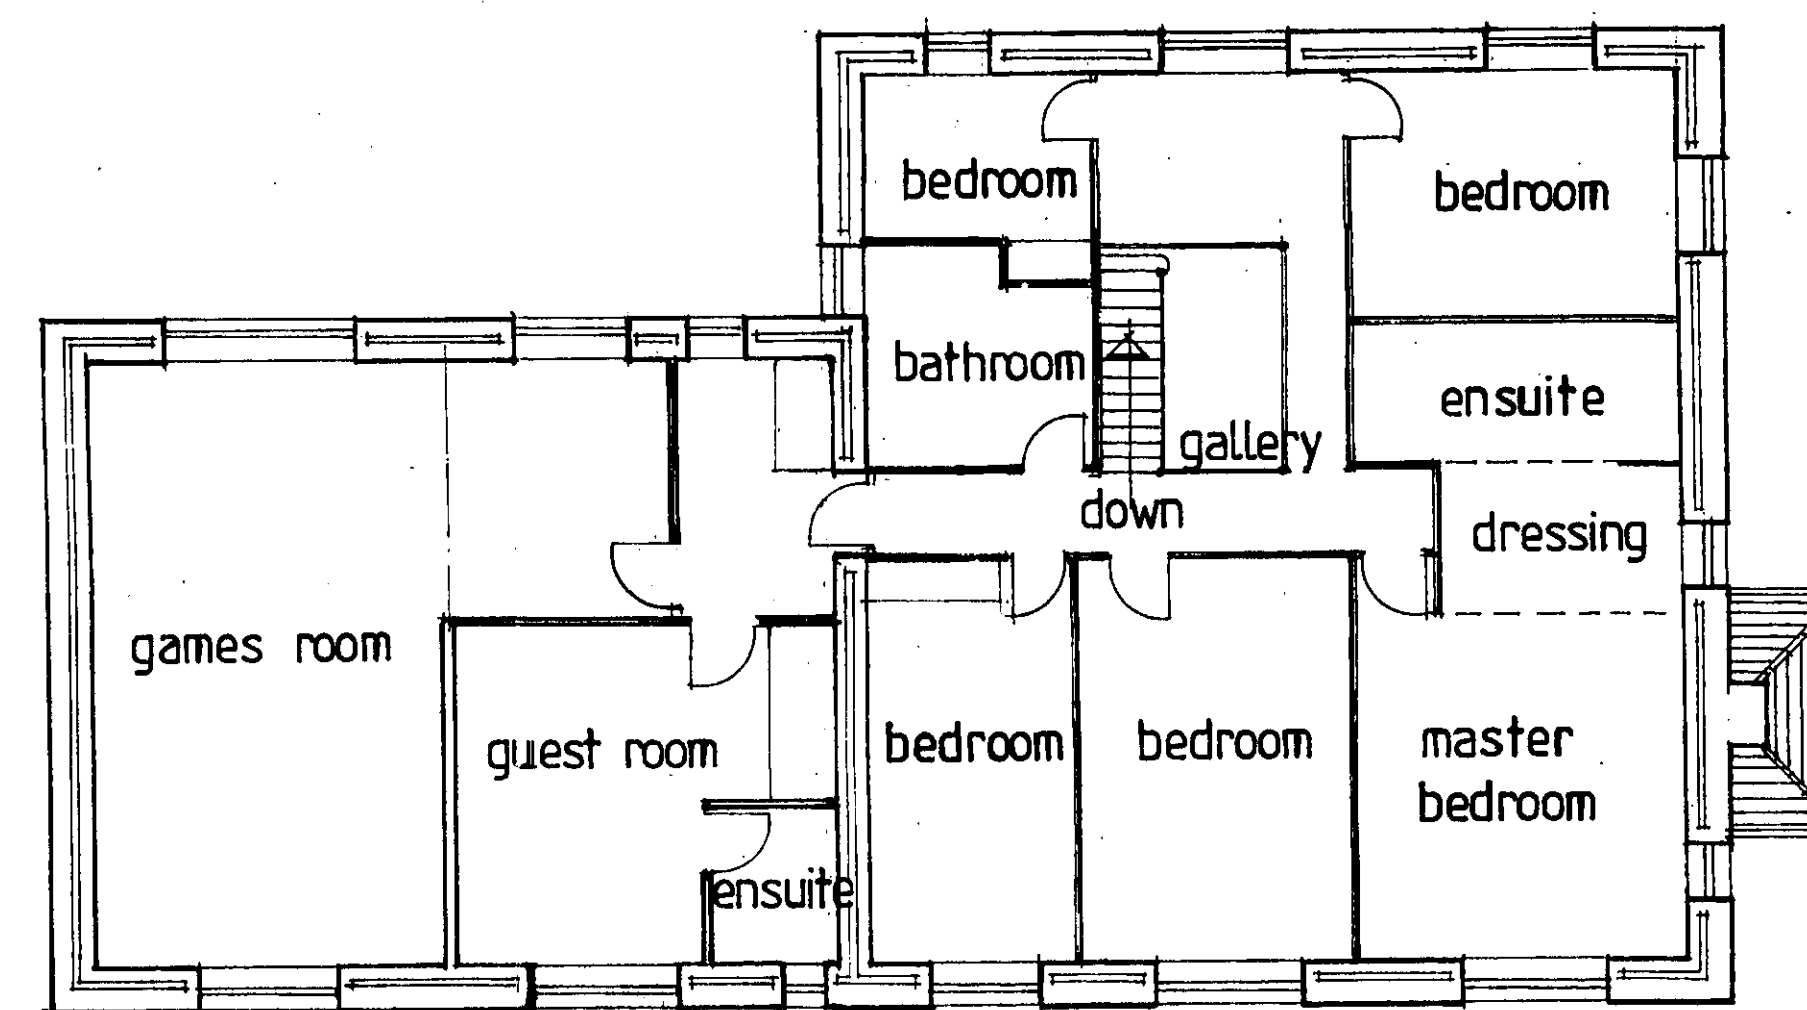

PROPOSED FIRST FLOOR PLAN

NOTES

320070605P

* PLANS AMENDED (JUNE 2007)
(i) ROADS ADDED OVER GARAGE
(ii) FRONT ENTRANCE RE-SITED.

DRAWN BY - PETER J. HOLGATE.

❖ PROPOSED REPLACEMENT DWELLING at COLLINSON'S FARM · RAMSGREAVE · BLACKBURN for Mr. T. COYNE ❖

Beardwood Design Ltd
14 Wycollar Road Blackburn Lancs BB2 7AZ
Telephone 01254 676778

date	june 2007
scale	1:100
ref. no.	07/1738/ 1(B)*