


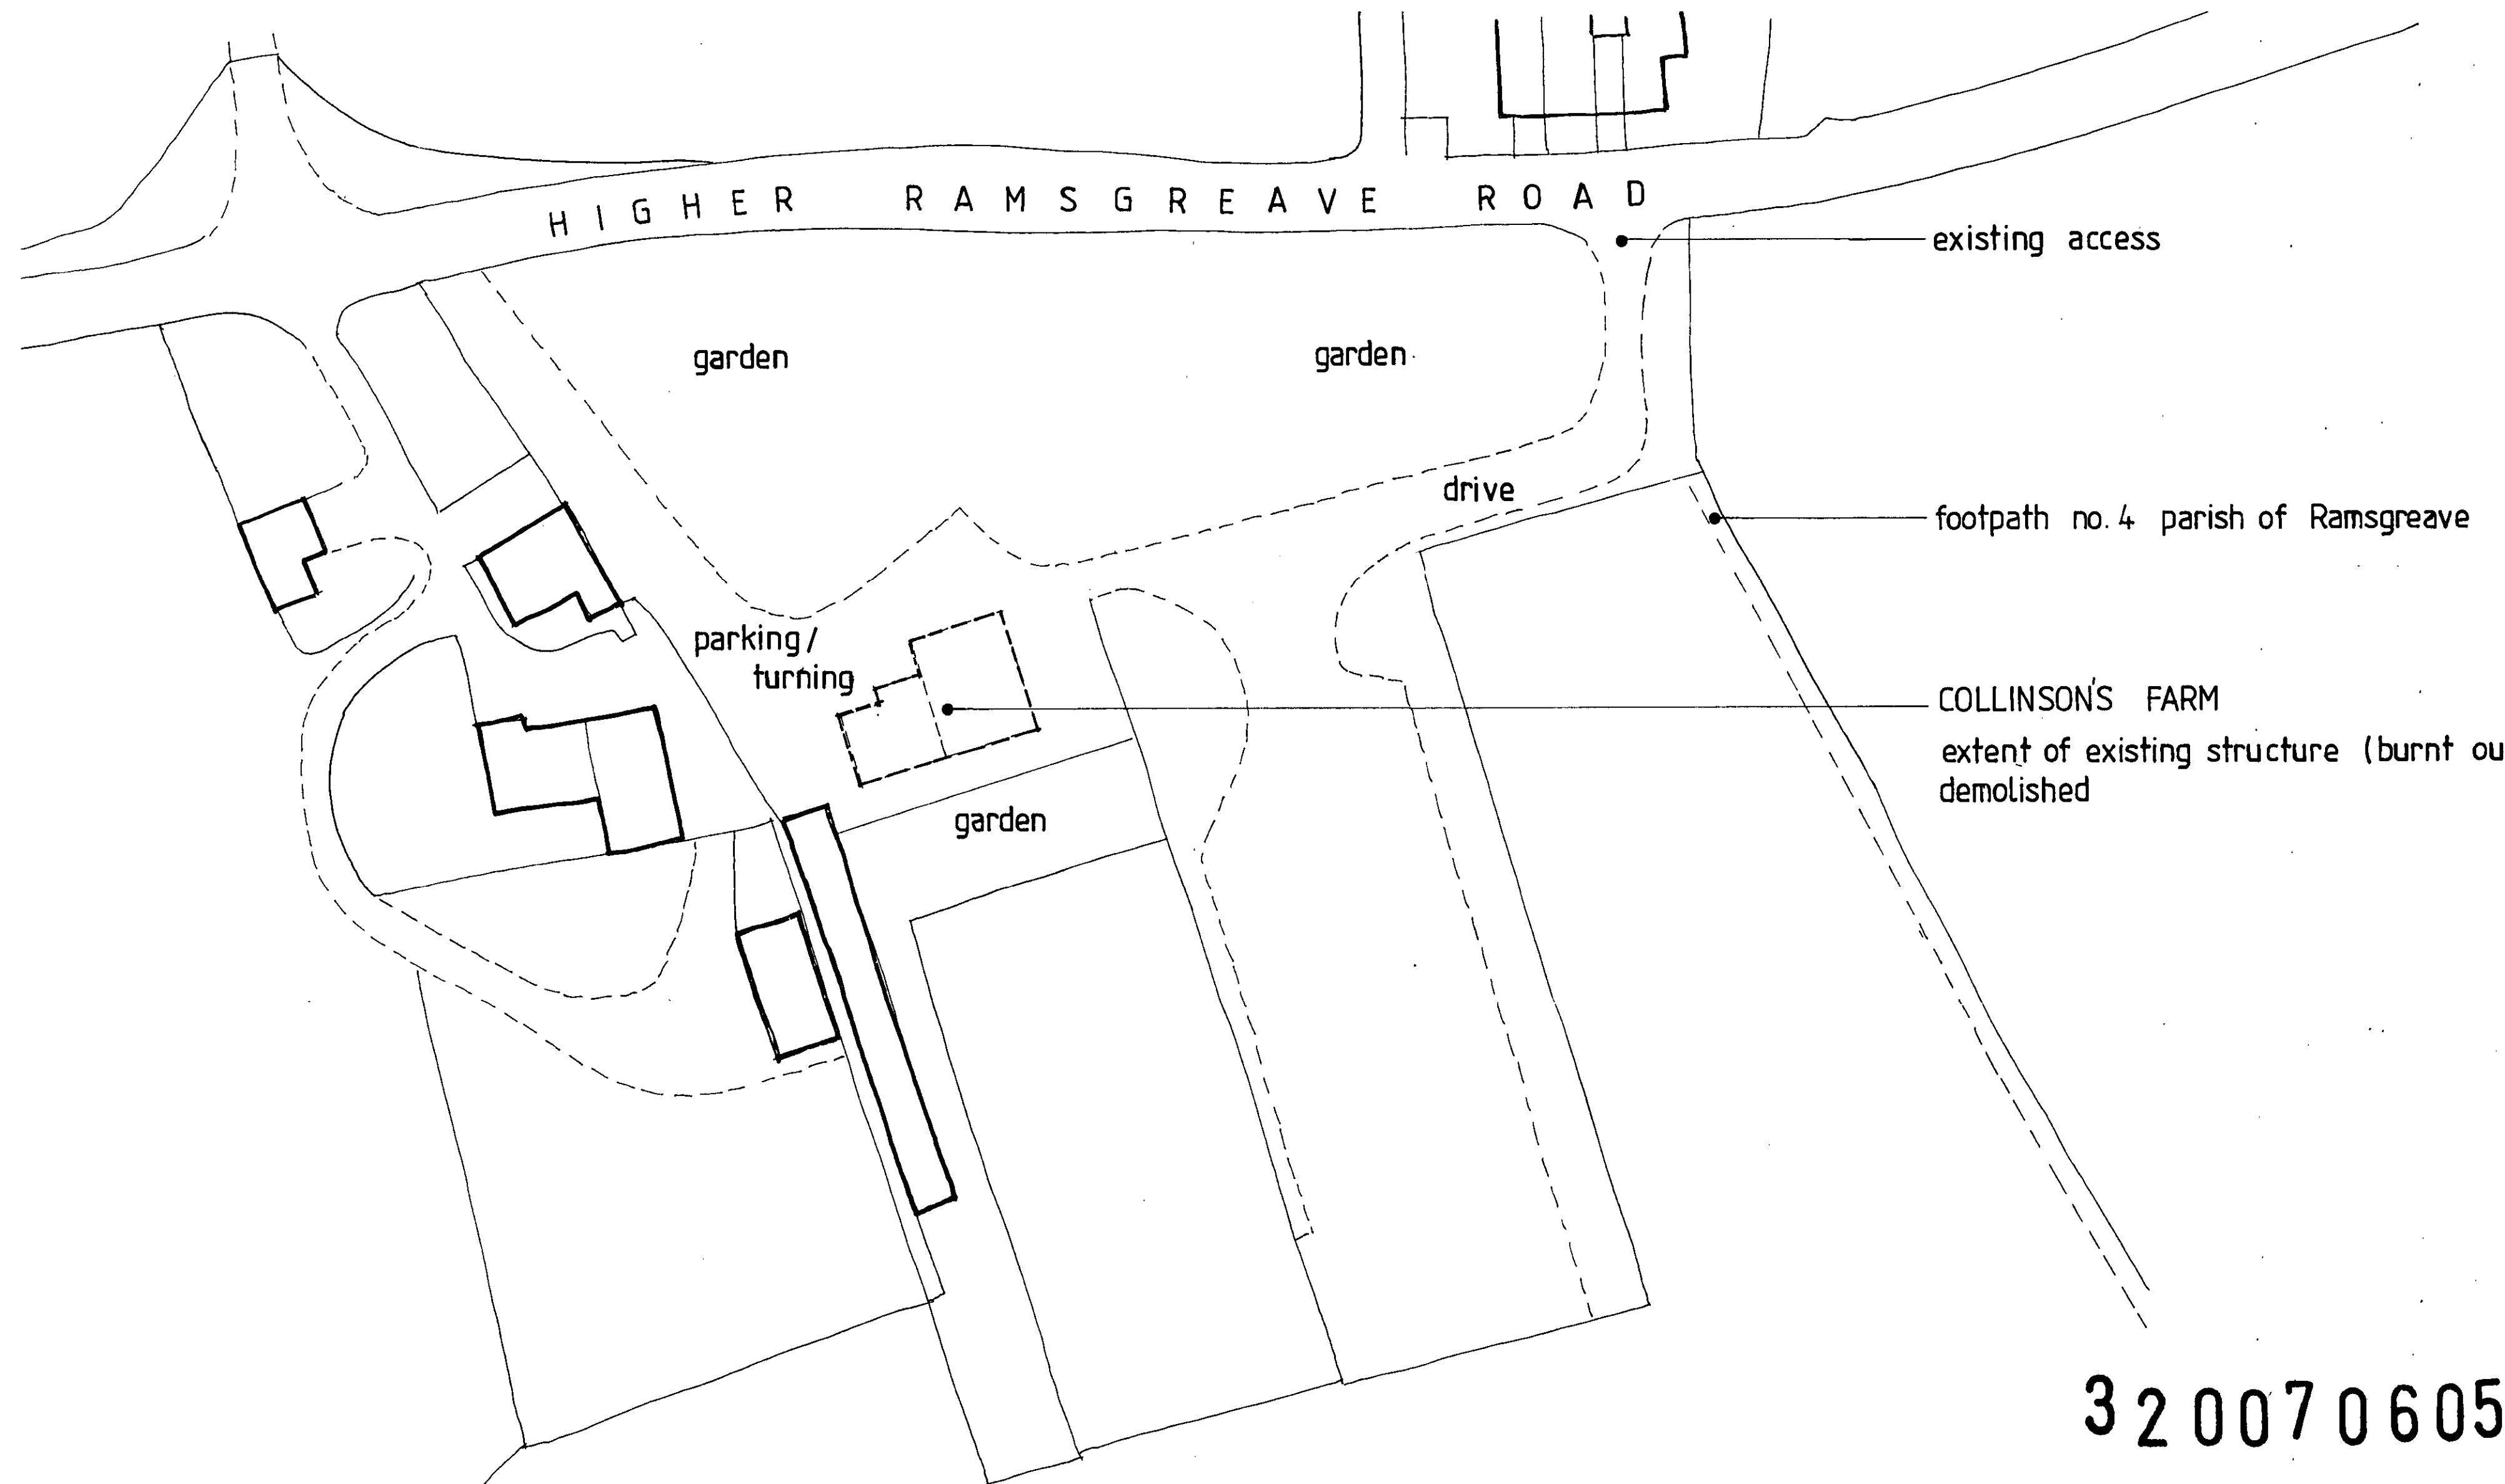

320070605

SITE PLAN
COLLINSONS FARM
HIGHER RAMSGREAVE RD. · BL

Beardwood Design Ltd

14 Wycollar Road Blackburn Lancs BB2 7AZ
Telephone 01254 676778

date

scale

ref. no.

DRAWN by ~ Peter J. HOLGATE.