



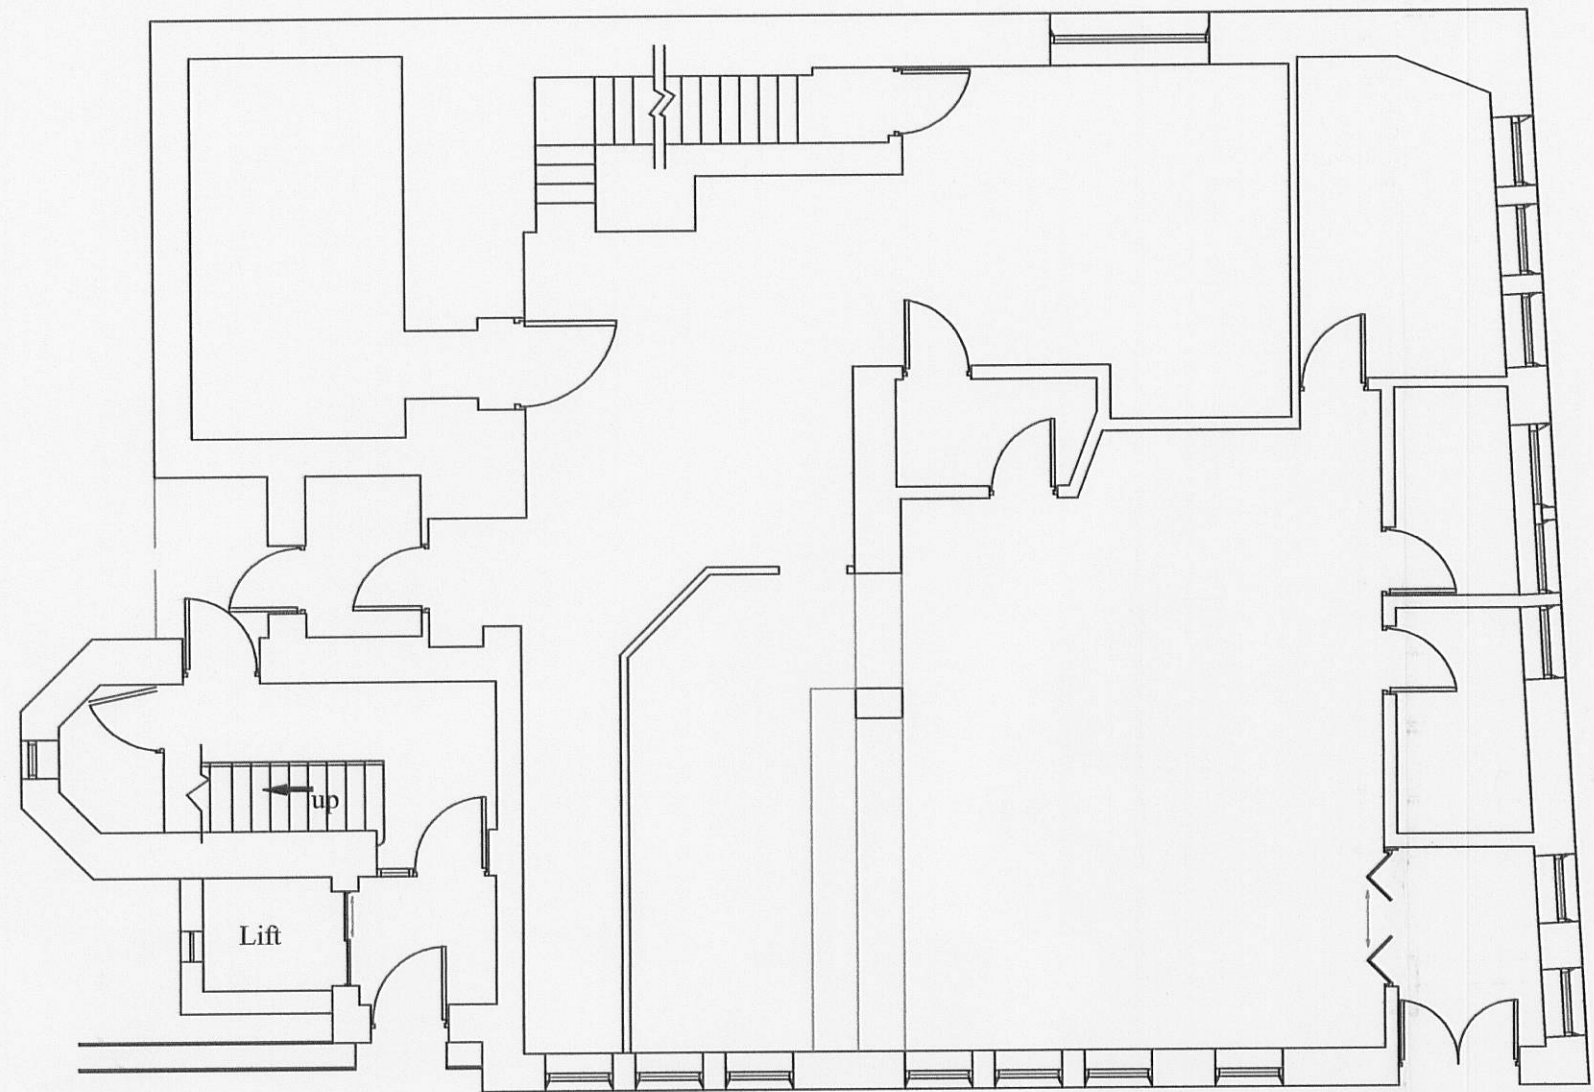


Ground Floor

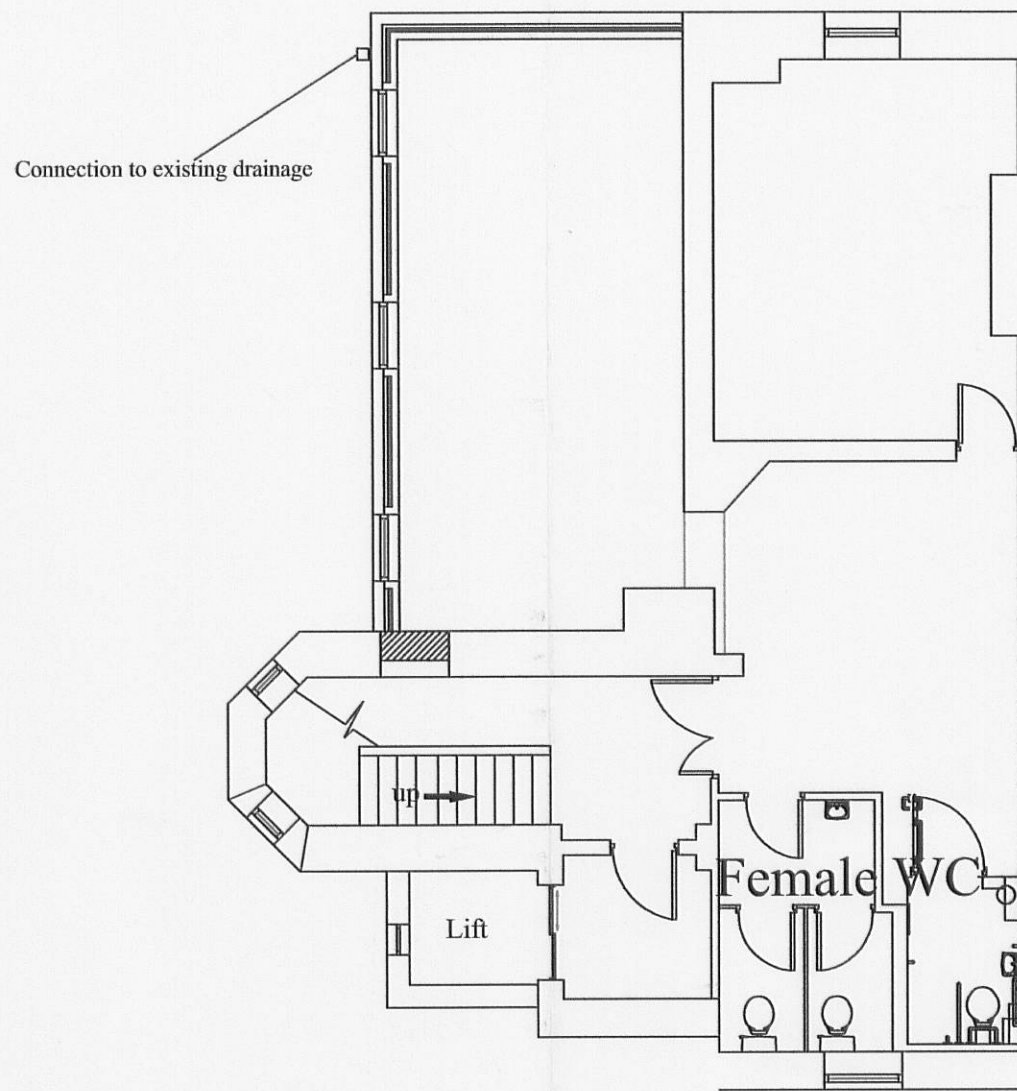

Proposed First Floor




Proposed Second Floor

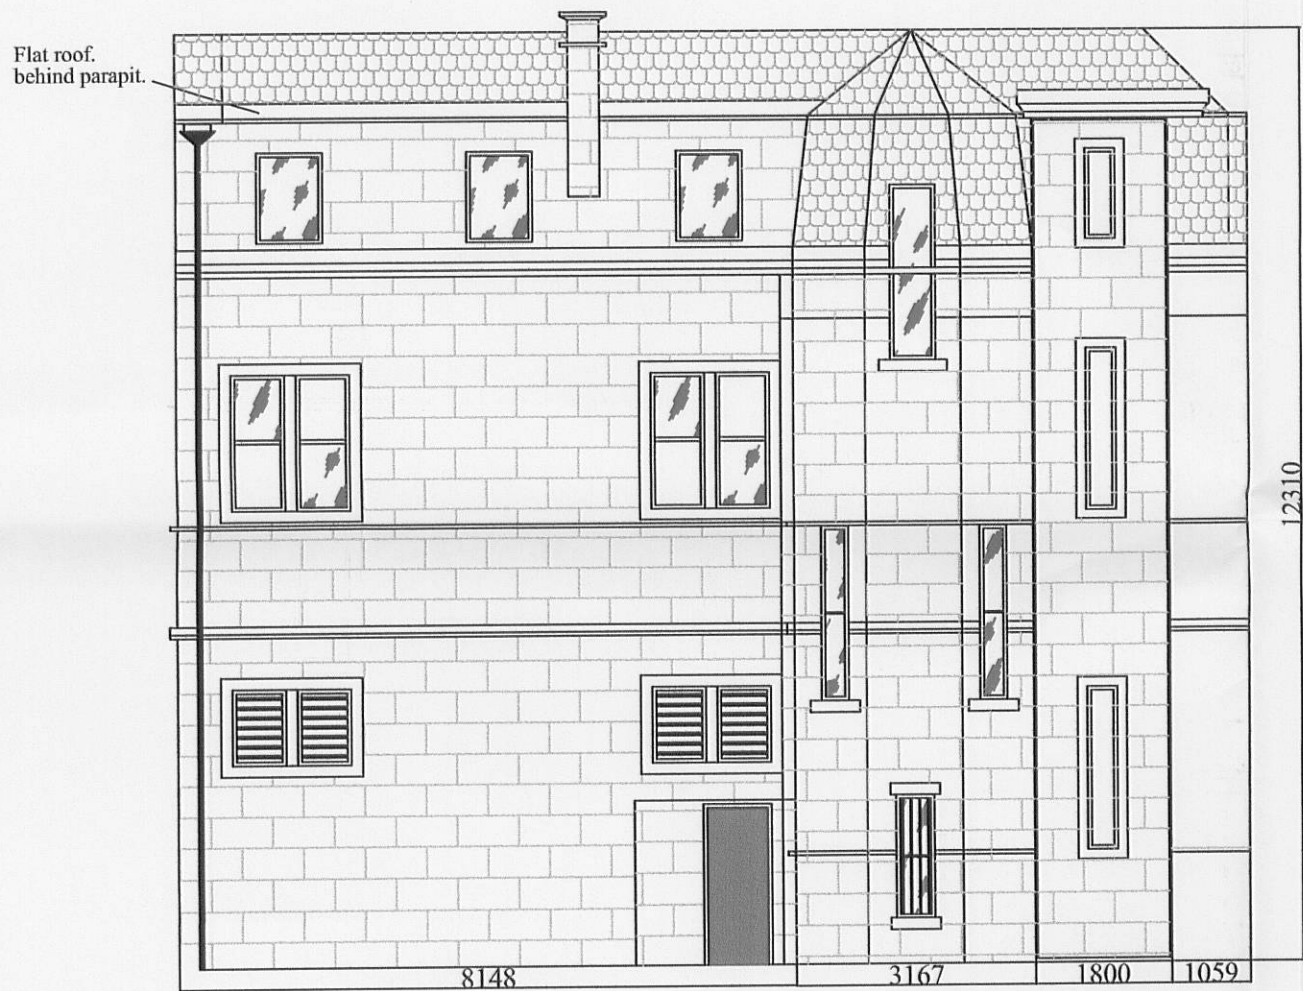

Proposed Side Elevation.



Front Elevation

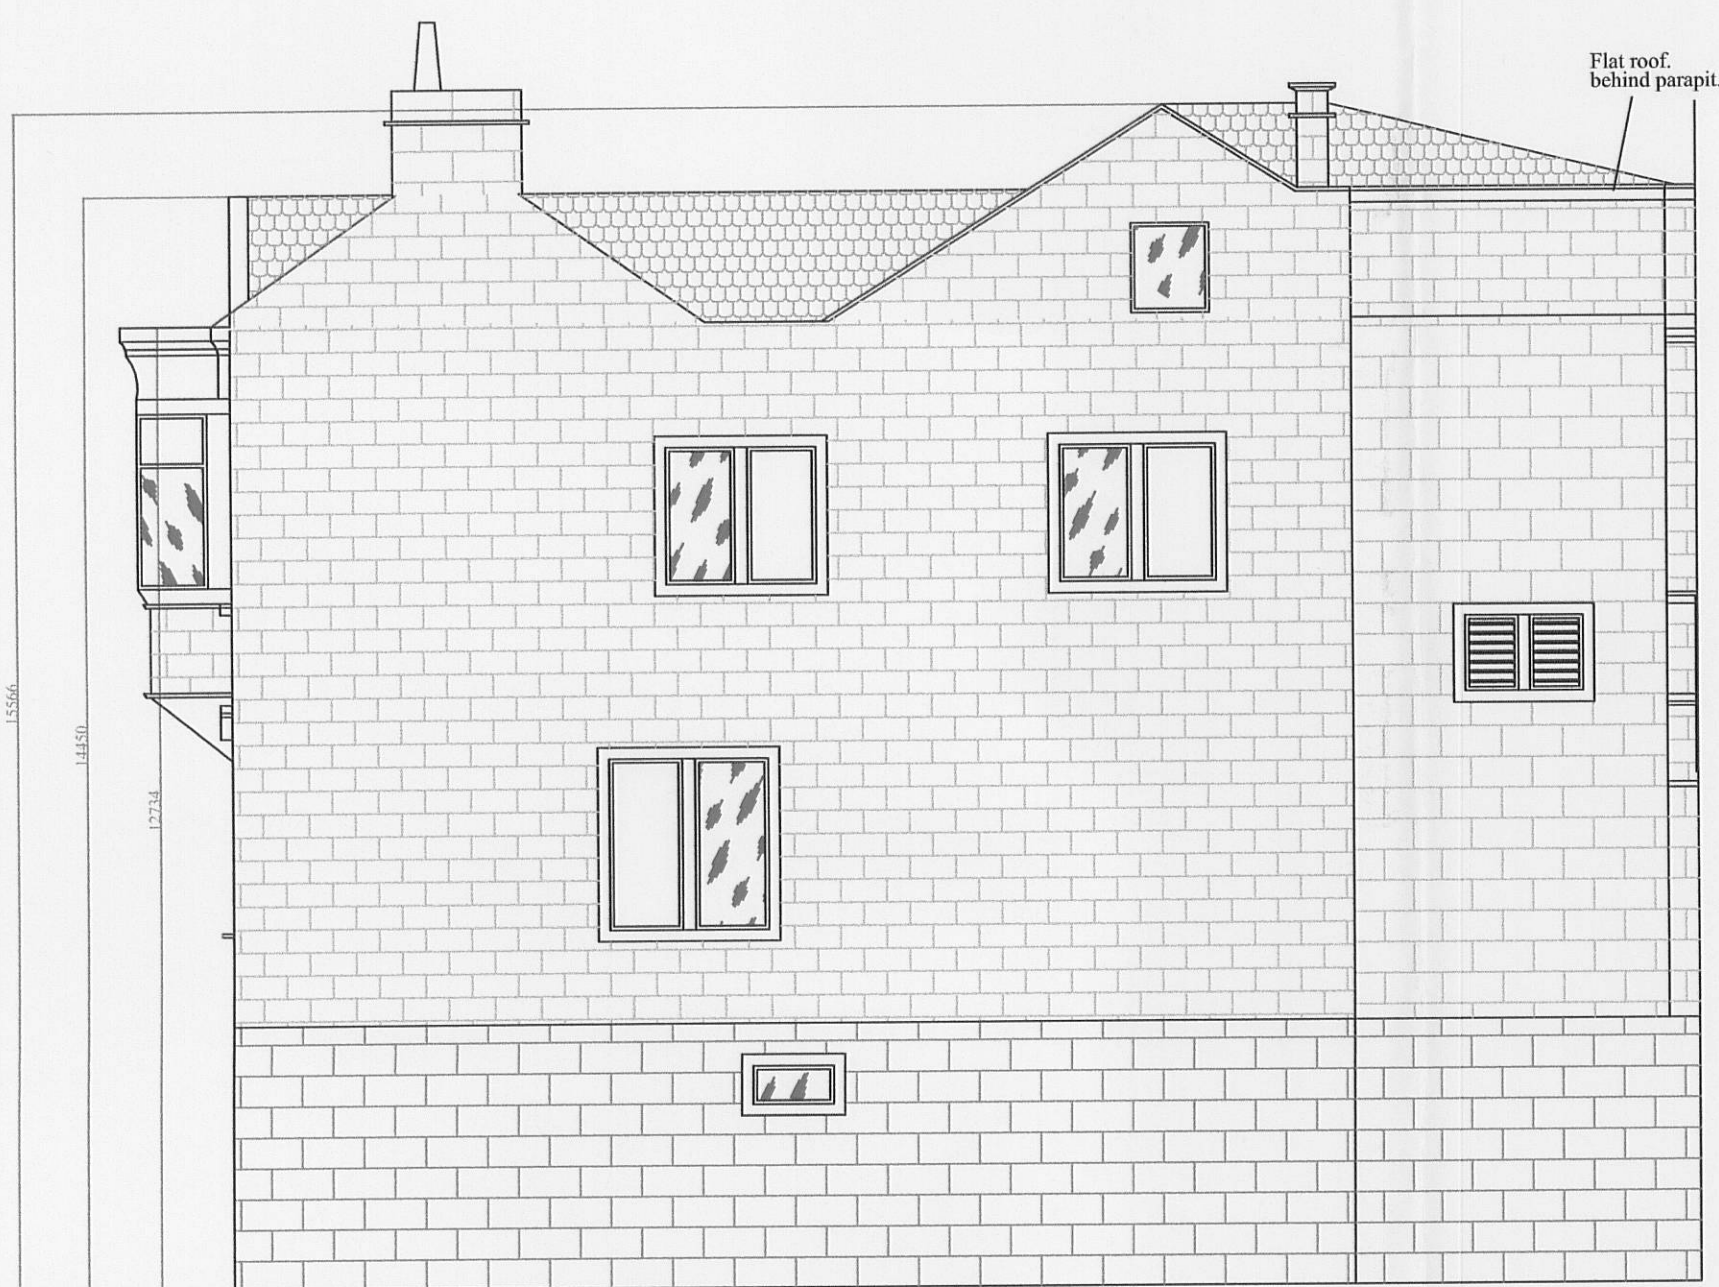

Rear Elevation.

3200706

Amended lift design	2	27/03/07	SEW
Description	Rev	Date	By

AJH ASSOCIATES
Chartered Building Surveyors

21 Deanfield Court
Pimlico Link Road
Clitheroe
Lancs BB7 1QS
Tel: 01200 429967
Fax: 01200 429968
e-mail: info@ajh-associates.co.uk
www.ajh-associates.co.uk

Client R. WILSON	Scale 1:100
Project NAT WEST BUILDING	Date 2006
Description PROPOSED ELEVATION WITH A LIFT (AMENDED)	By JH
DO NOT SCALE THIS DRAWING. CHECK ALL DIMENSIONS ON SITE	Checked
	No. 2449/201

THIS DRAWING IS PROTECTED BY COPYRIGHT. IT MAY NOT BE REPRODUCED IN ANY FORM OR BY ANY MEANS FOR ANY PURPOSE, WITHOUT GAINING PRIOR WRITTEN PERMISSION FROM AJH ASSOCIATES