




3 2 0 0 7 0 6 1 6 P

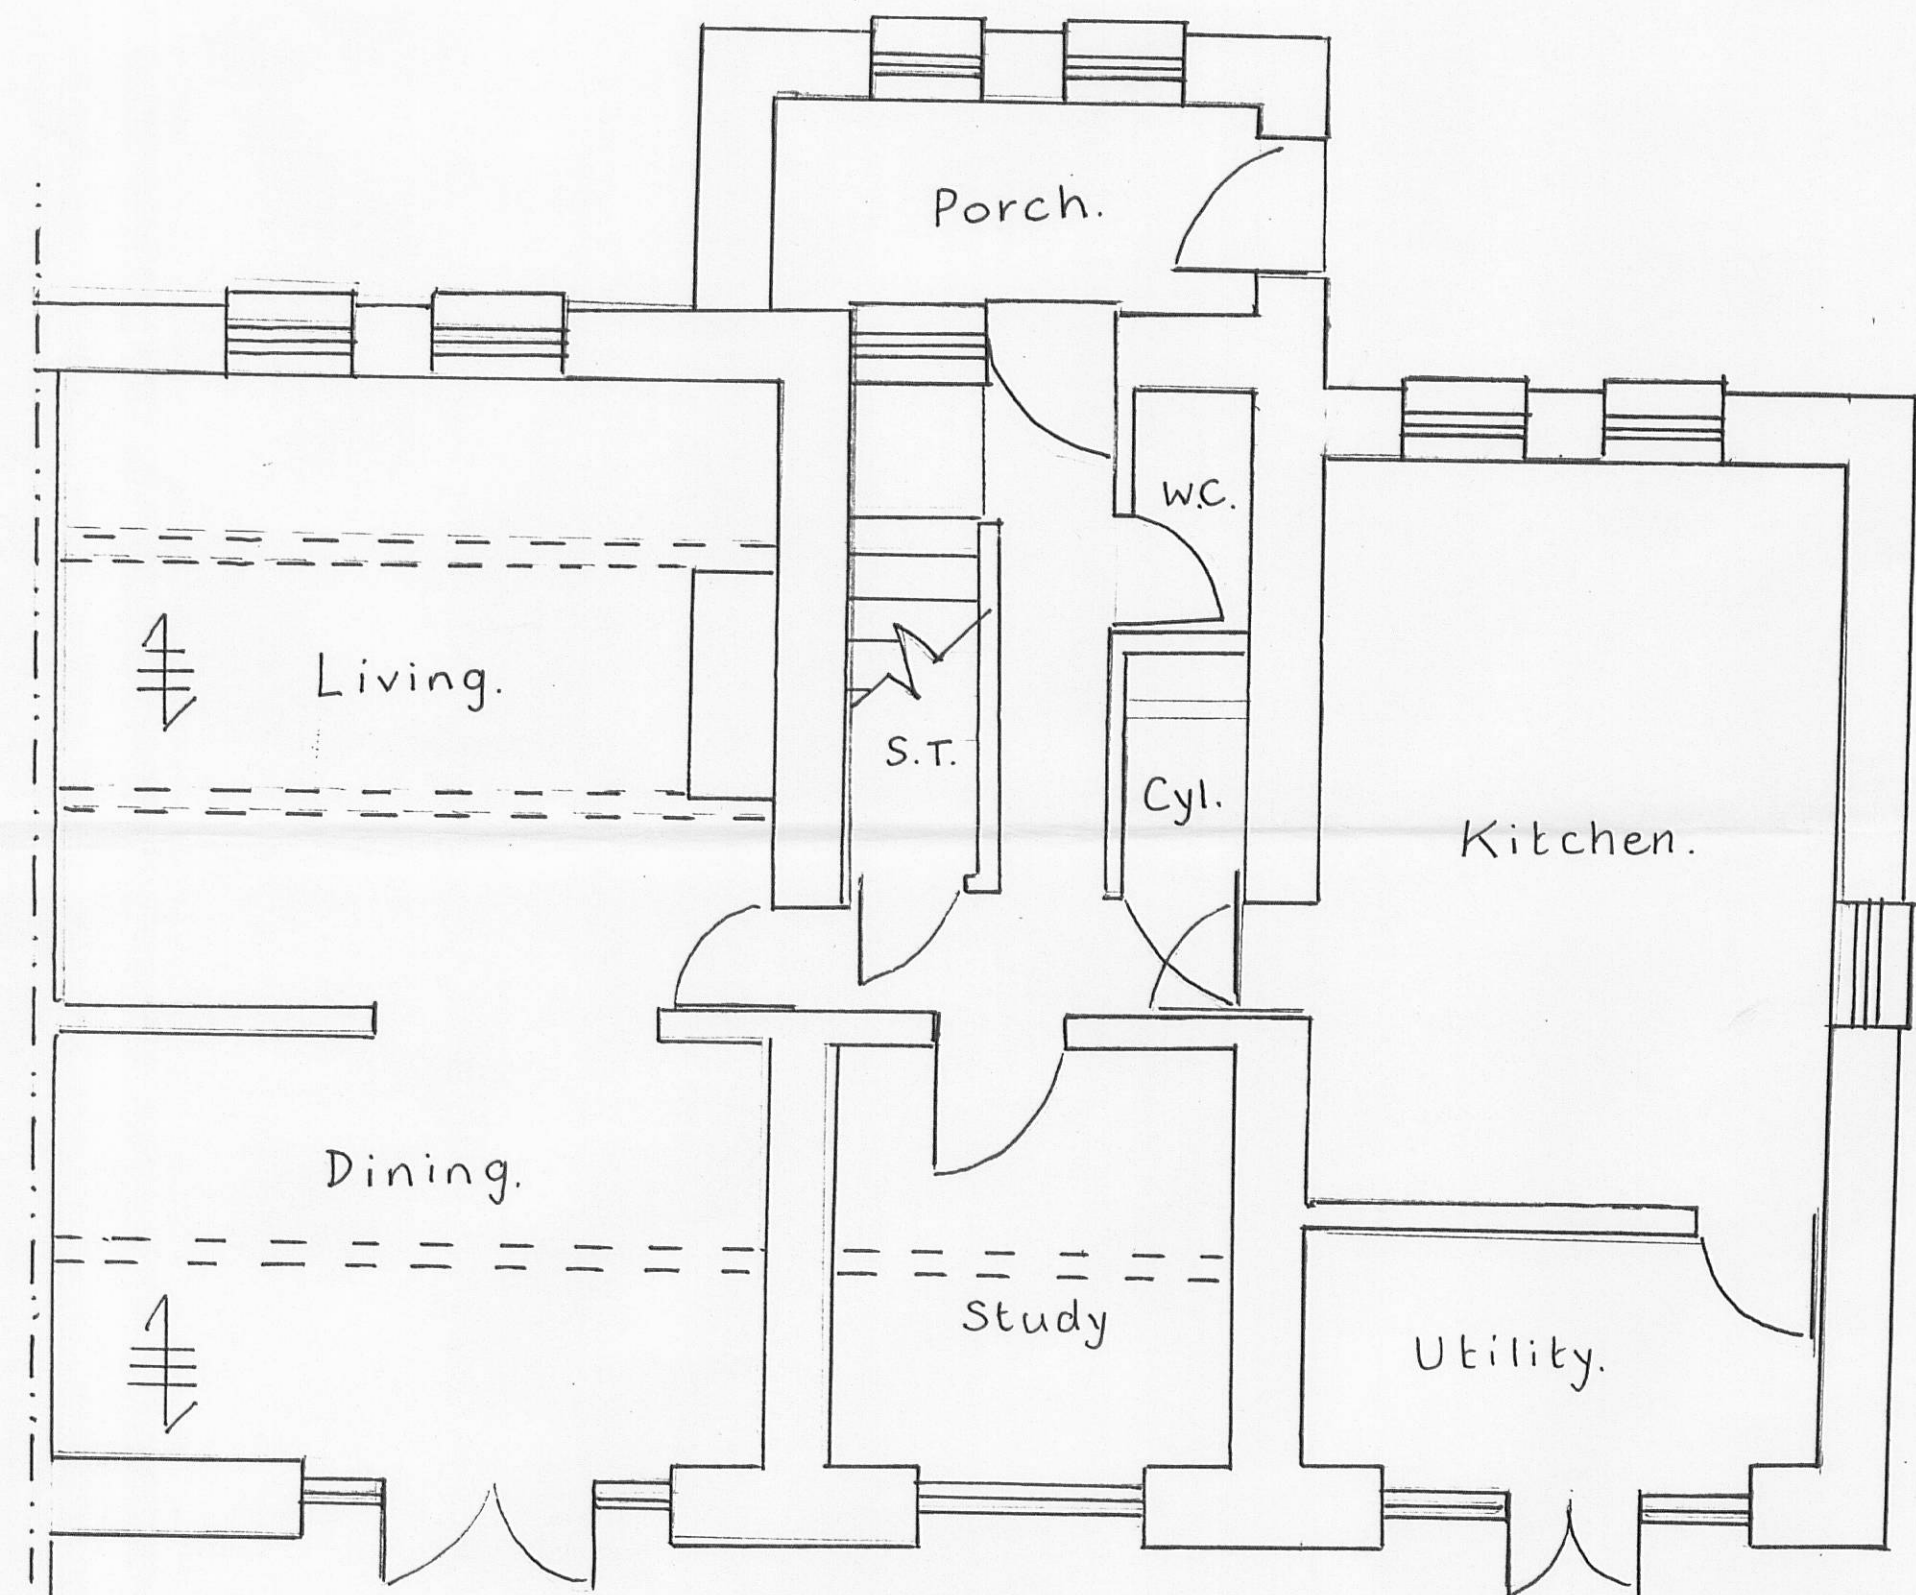

PROPOSED GROUND FLOOR PLAN.

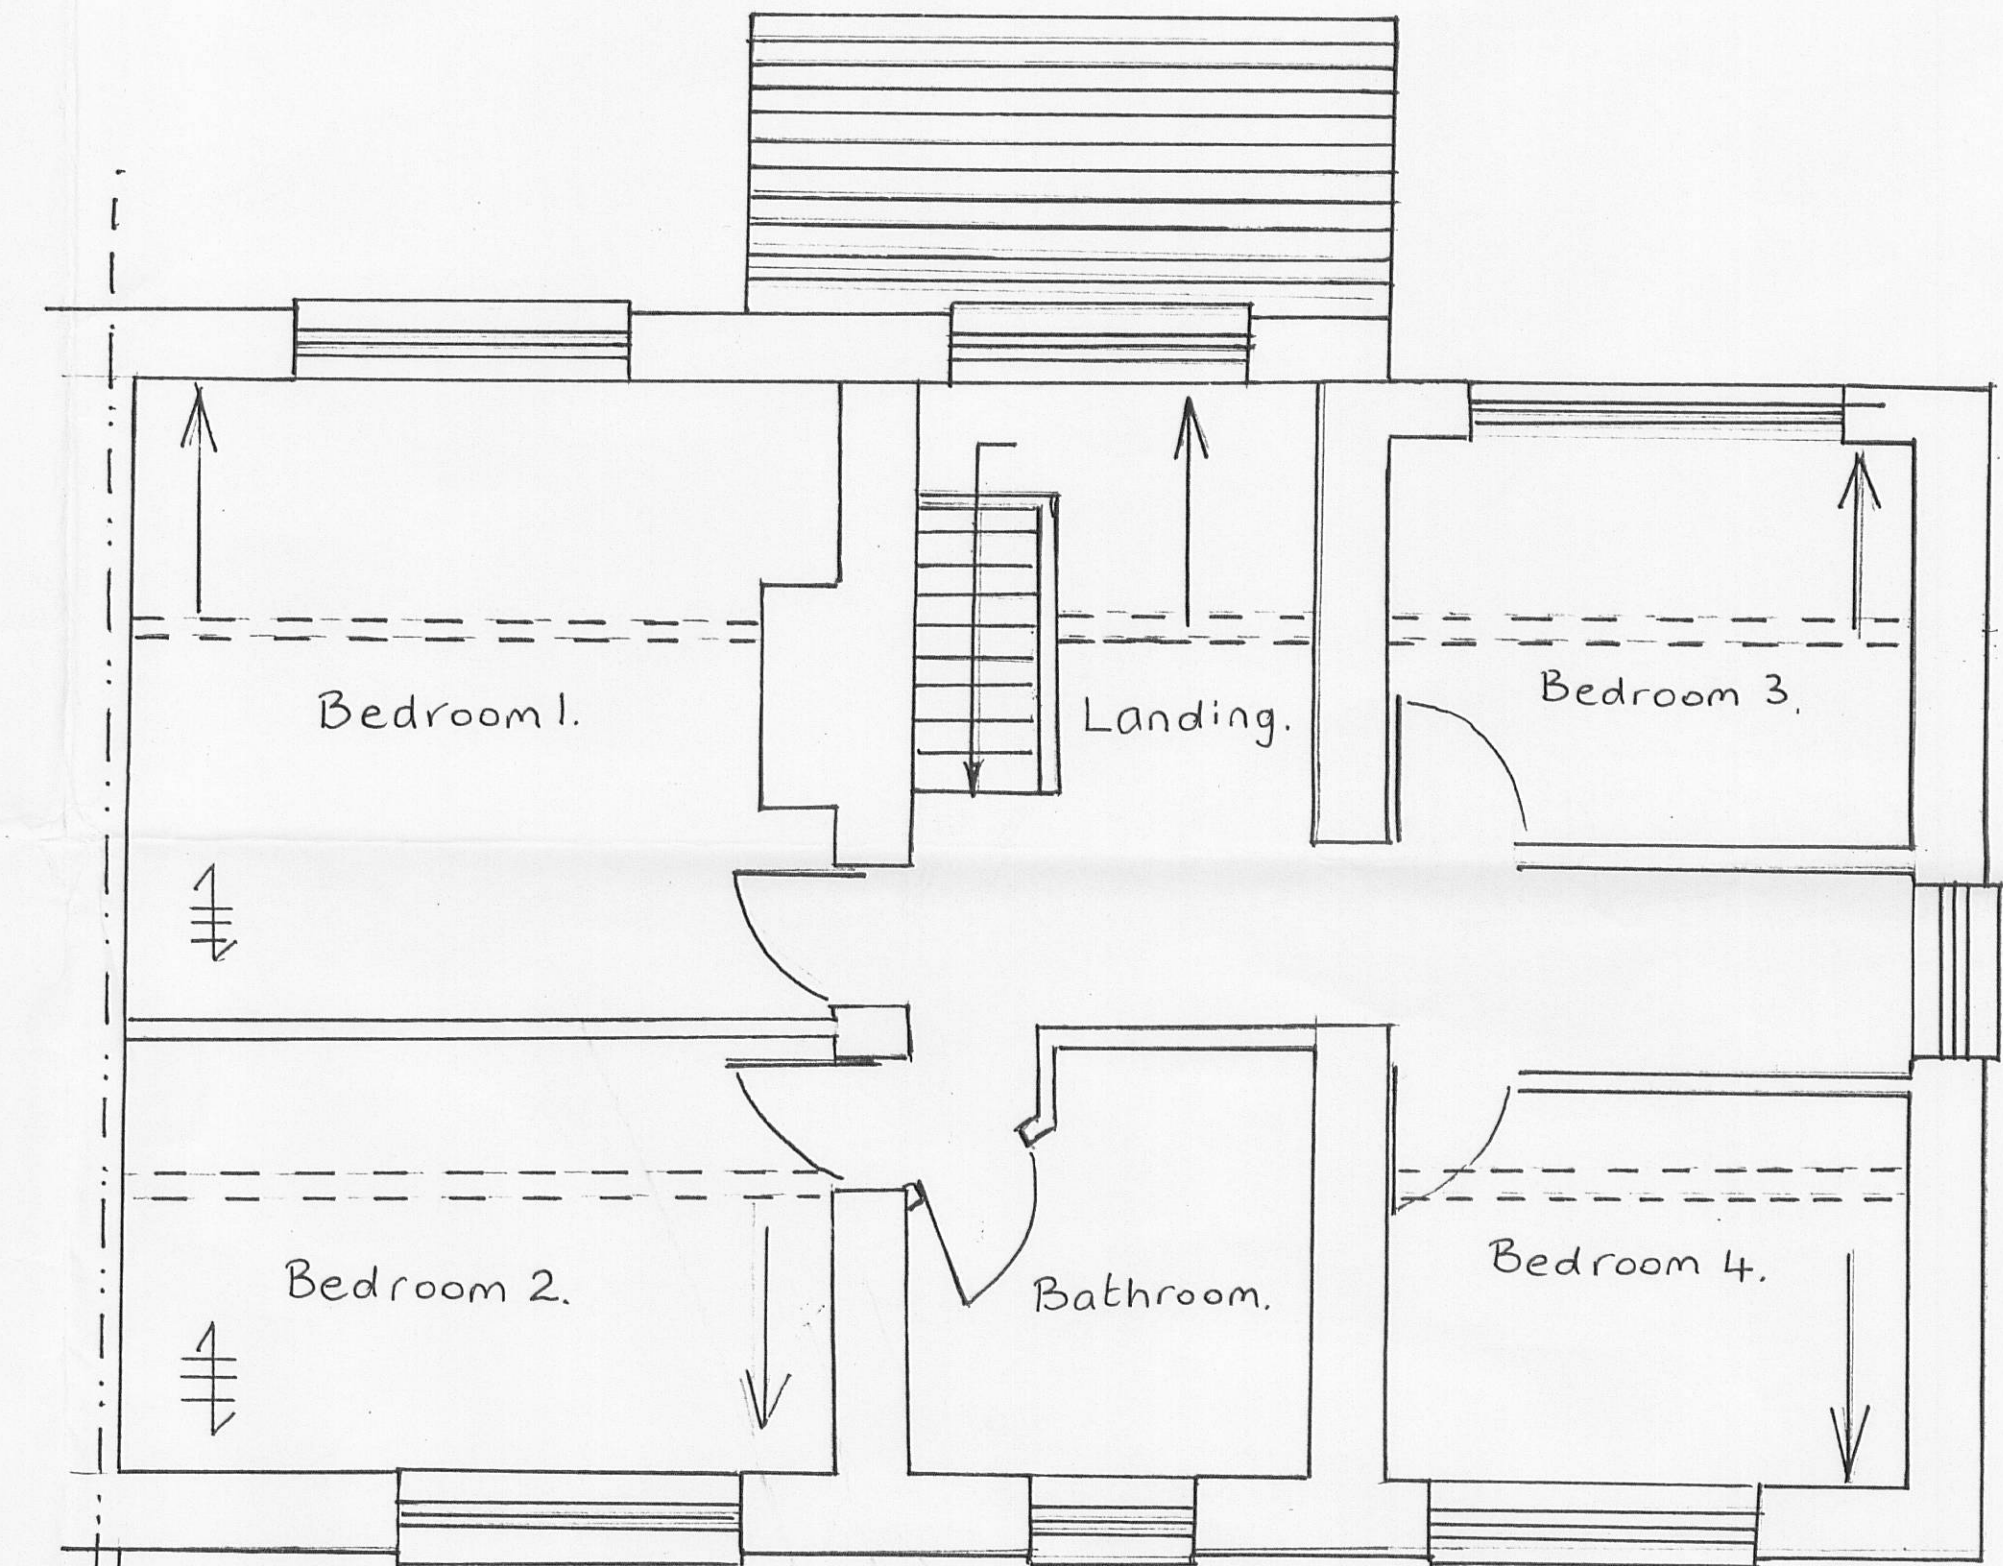

PROPOSED FIRST FLOOR PLAN.

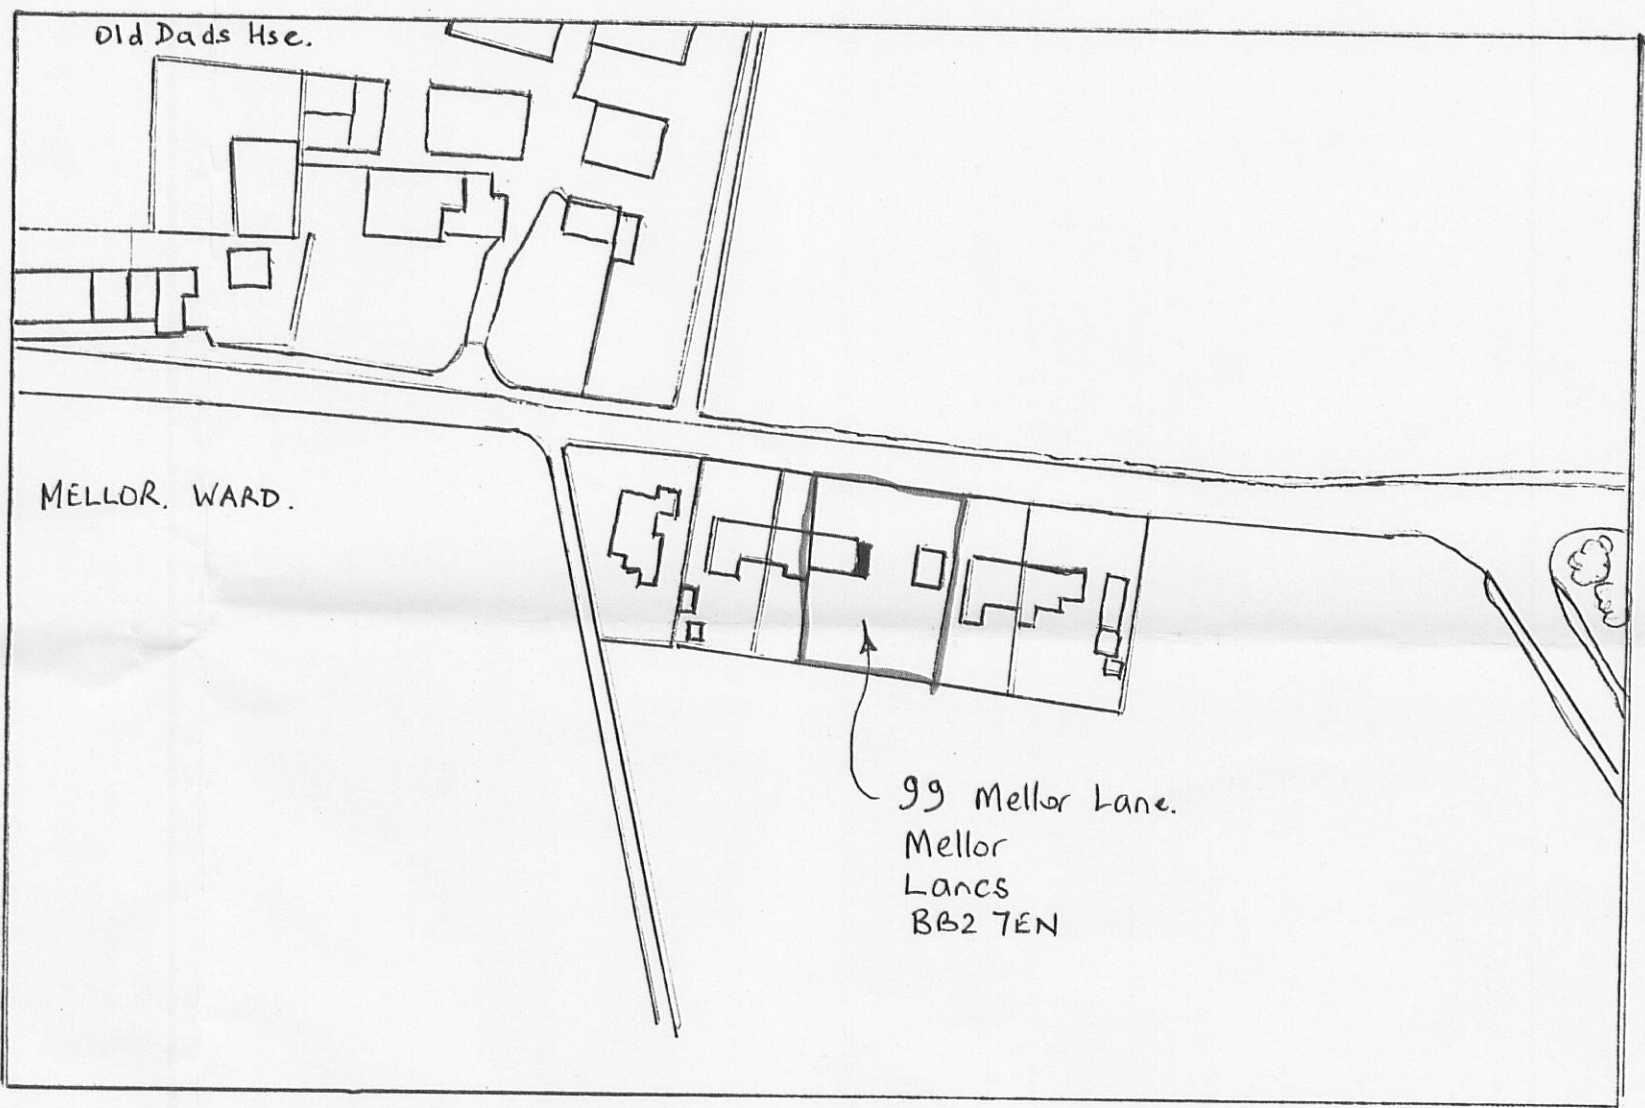

PROPOSED LOCATION PLAN SCALE 1:1250.


MATERIAL SPECIFICATION	
ROOF	NATURAL BLUE SLATE TO MATCH EXISTING
WALLS	EXTERNAL QUALITY RENDER TO RECEIVE APPROVED FINISH.
WINDOWS	WHITE UPVC DOUBLE GLAZED UNITS AS EXISTING.
EXTERNAL WOODWORK	ALL EXTERNAL WOODWORK TO RECEIVE APPROVED PAINT FINISH.
RAINWATER GOODS	ALL RAINWATER PIPES ARE TO BE BLACK SQUARE UPVC



PROPOSED REAR ELEVATION.



PROPOSED FRONT ELEVATION.

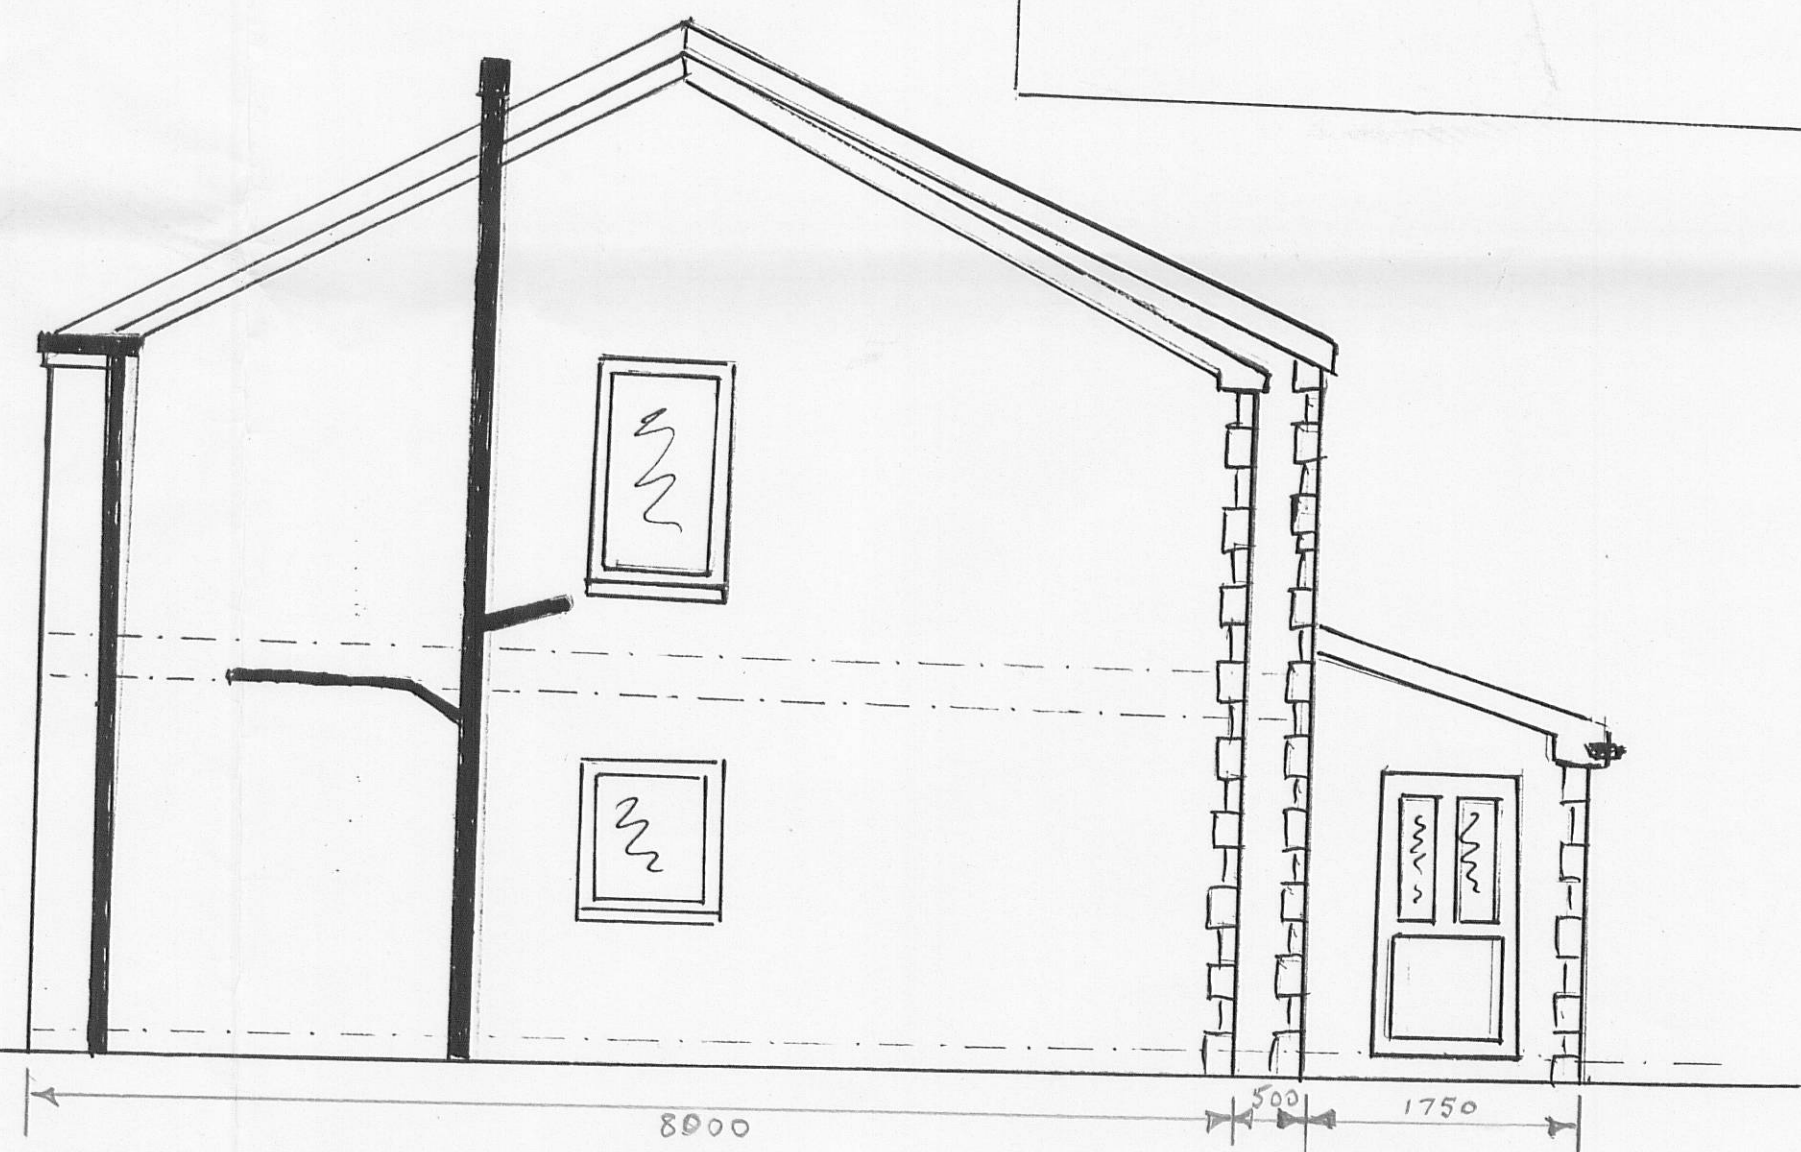

PROPOSED GABLE ELEVATION