




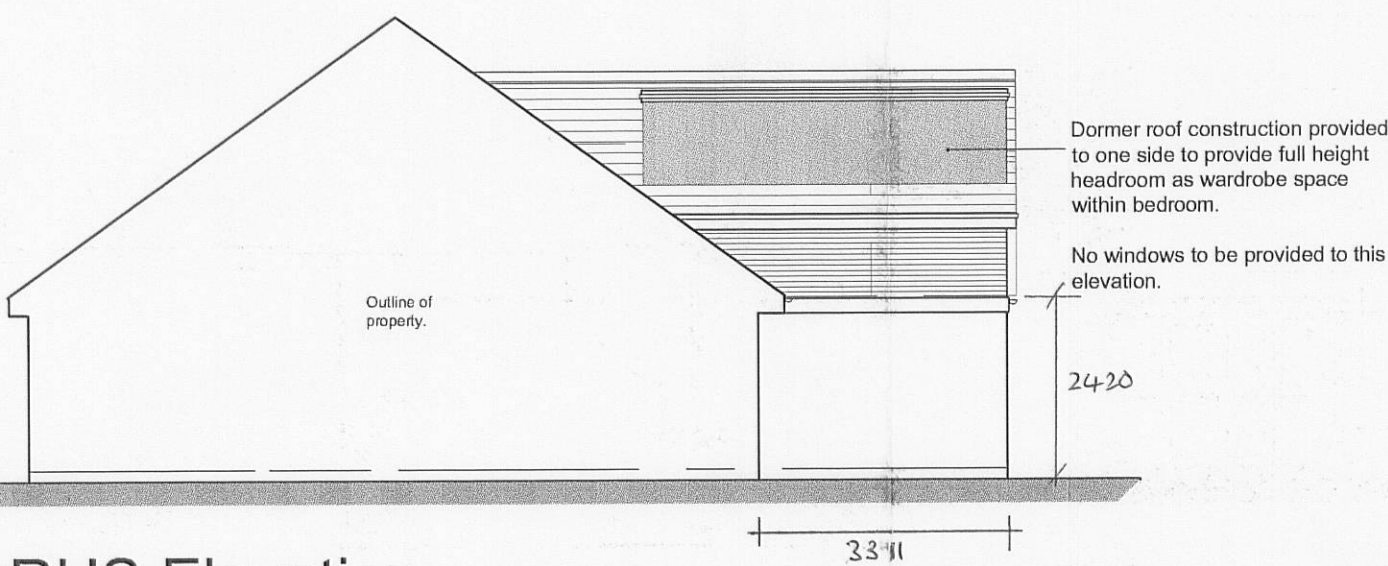

RHS Elevation

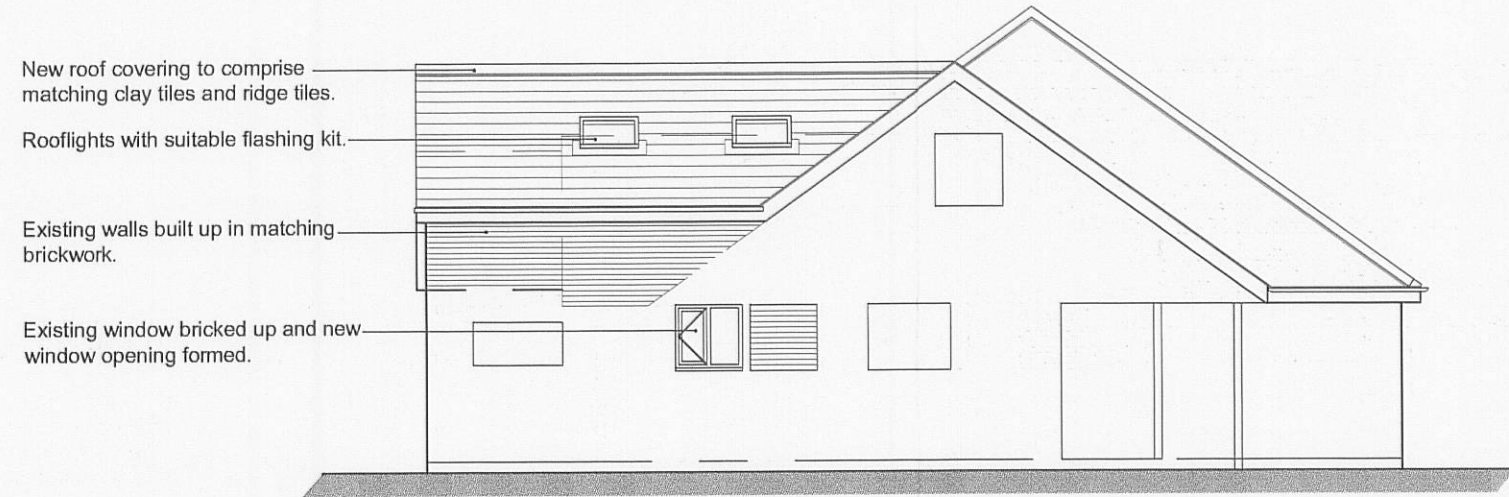


LHS Elevation

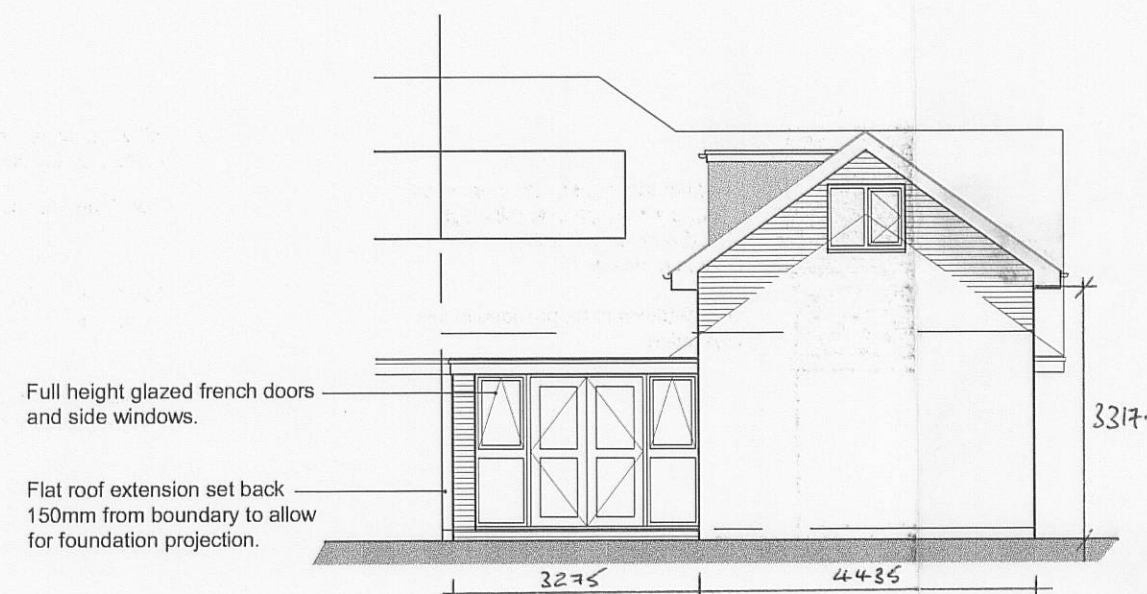


Rear Elevation



Ground Floor Plan

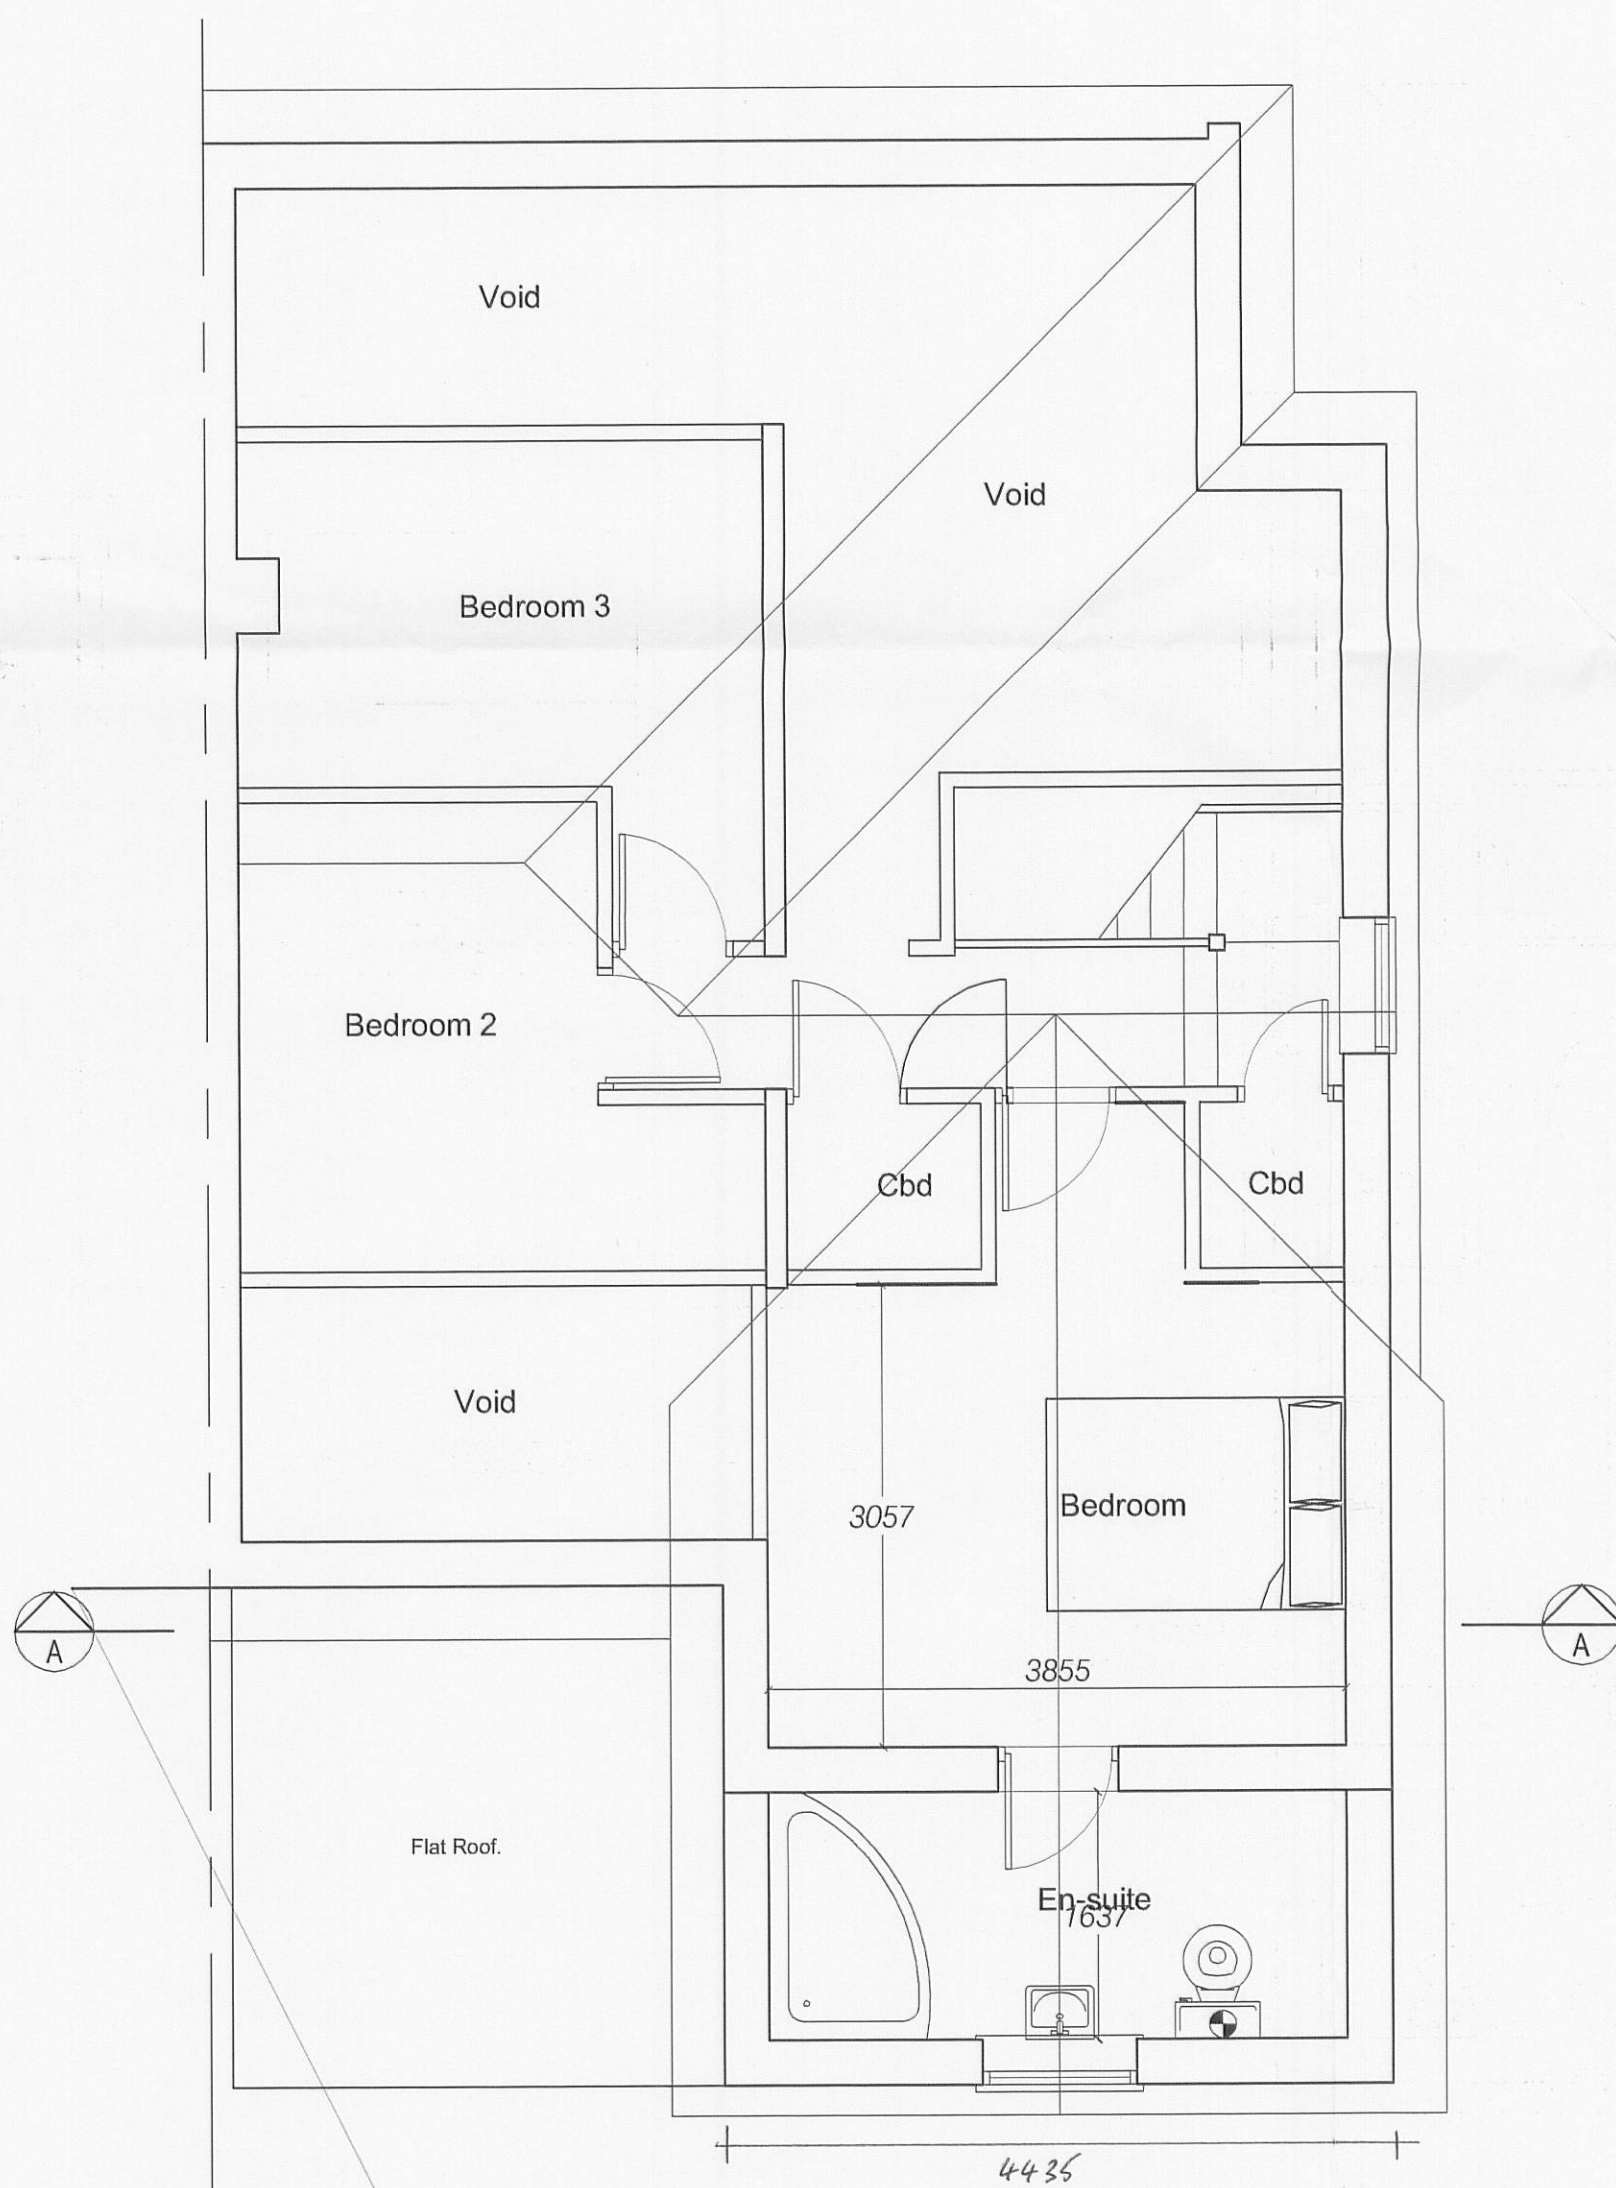

First Floor Plan

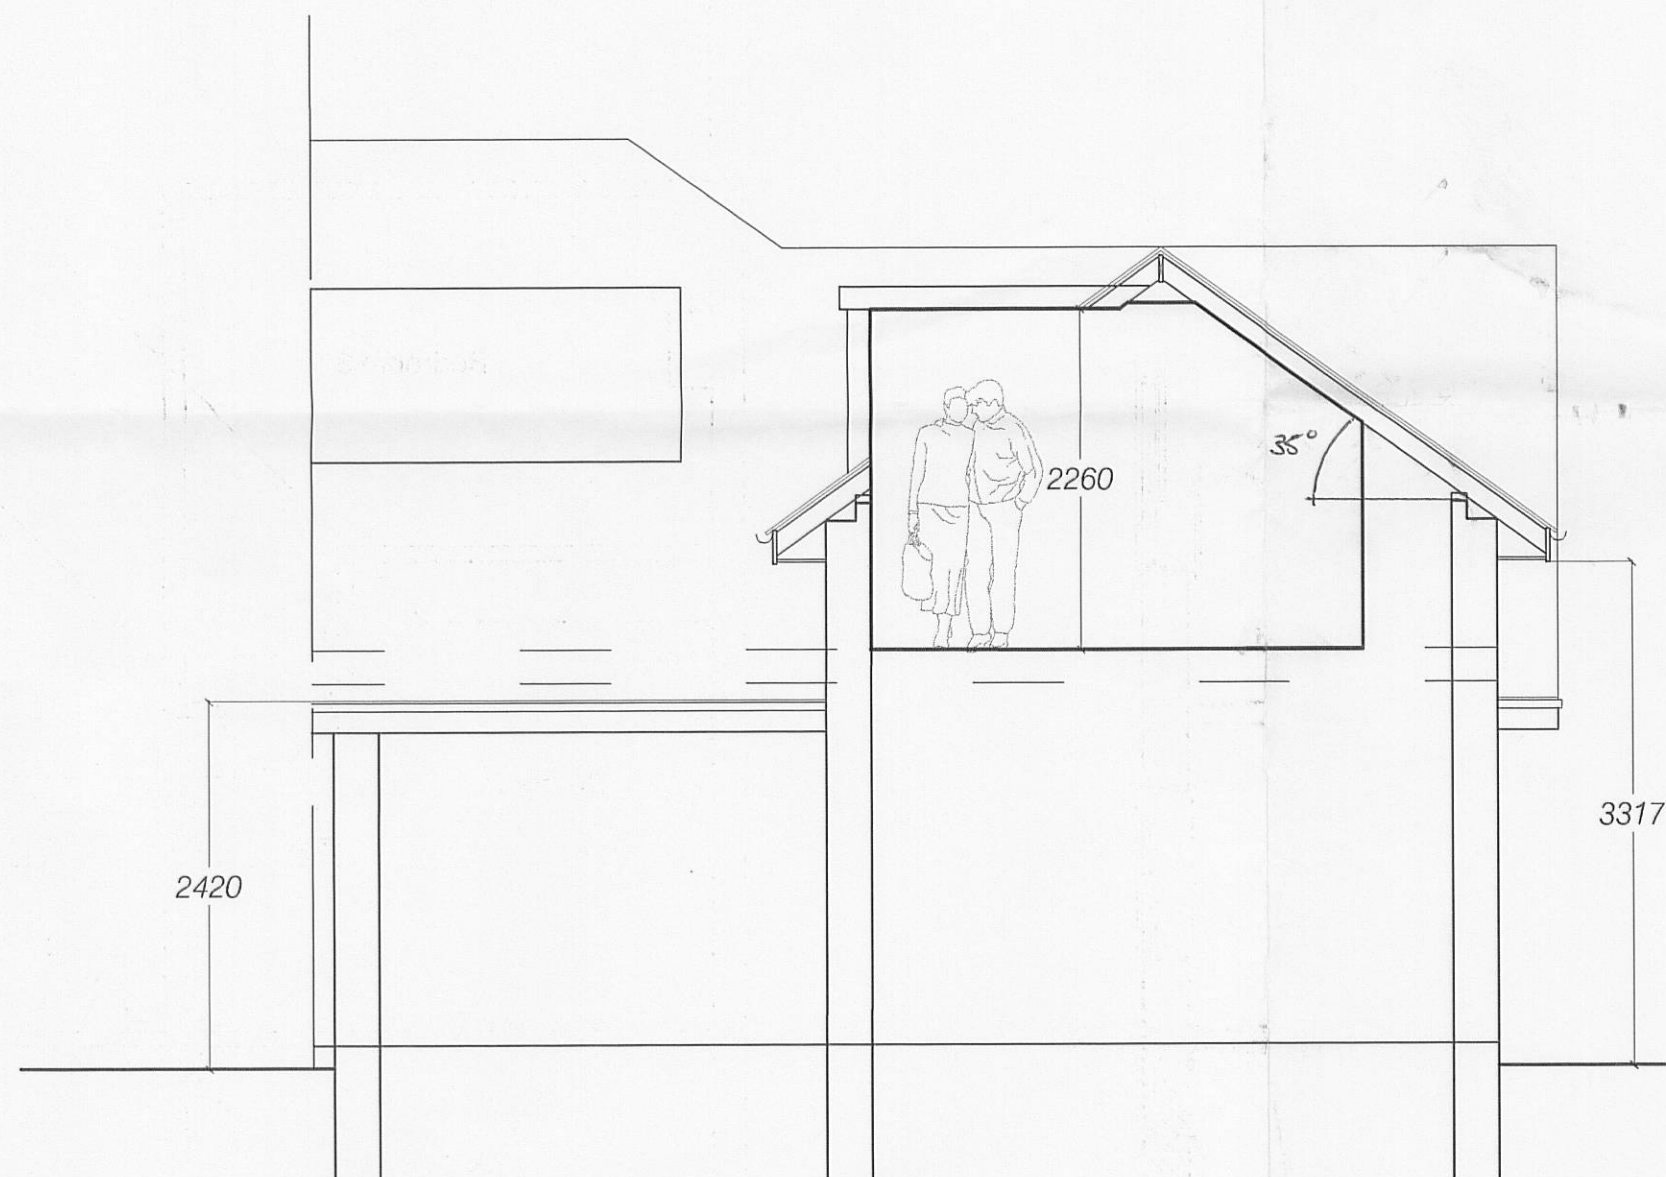

Section A-A

Notes:

All dimensions or levels shown on drawing are subject to detailed setting out and checking on site. Any discrepancies should be notified to the designer or project surveyor.

Only figured dimensions to be used subject to the above. No scaling off the drawing should be undertaken.

The information contained on the drawing must only be used at the named location.

The location of any services indicated on this drawing are approximate only and all must be checked on site by the main contractor before commencing works.

THIS DRAWING HAS BEEN PREPARED FOR PLANNING APPLICATION PURPOSES ONLY.

A 26/6/07 ASD Dimensions
rev date description

WSD
CONSULTANTS LTD

105 Brindle Road, Bamber Bridge, Preston PR5 6YH
Tel/Fax: 01772 335848
Email: info@wsdconsultants.co.uk

Client:

Mr & Mrs Dewhurst

Project Location:
Ground and First Floor Rear Extensions at 23 Lower Lane, Longridge

Drawing:

Proposed Plans, Section and Elevations

Drawn By: AW	CAD Ref:	
Checked By:	CON Ref:	
Scale: 1:50 & 1:100	Drawing No:	Rev:
Drawing: A1	BS083/02	A
Date: May 2007		