




320070625P

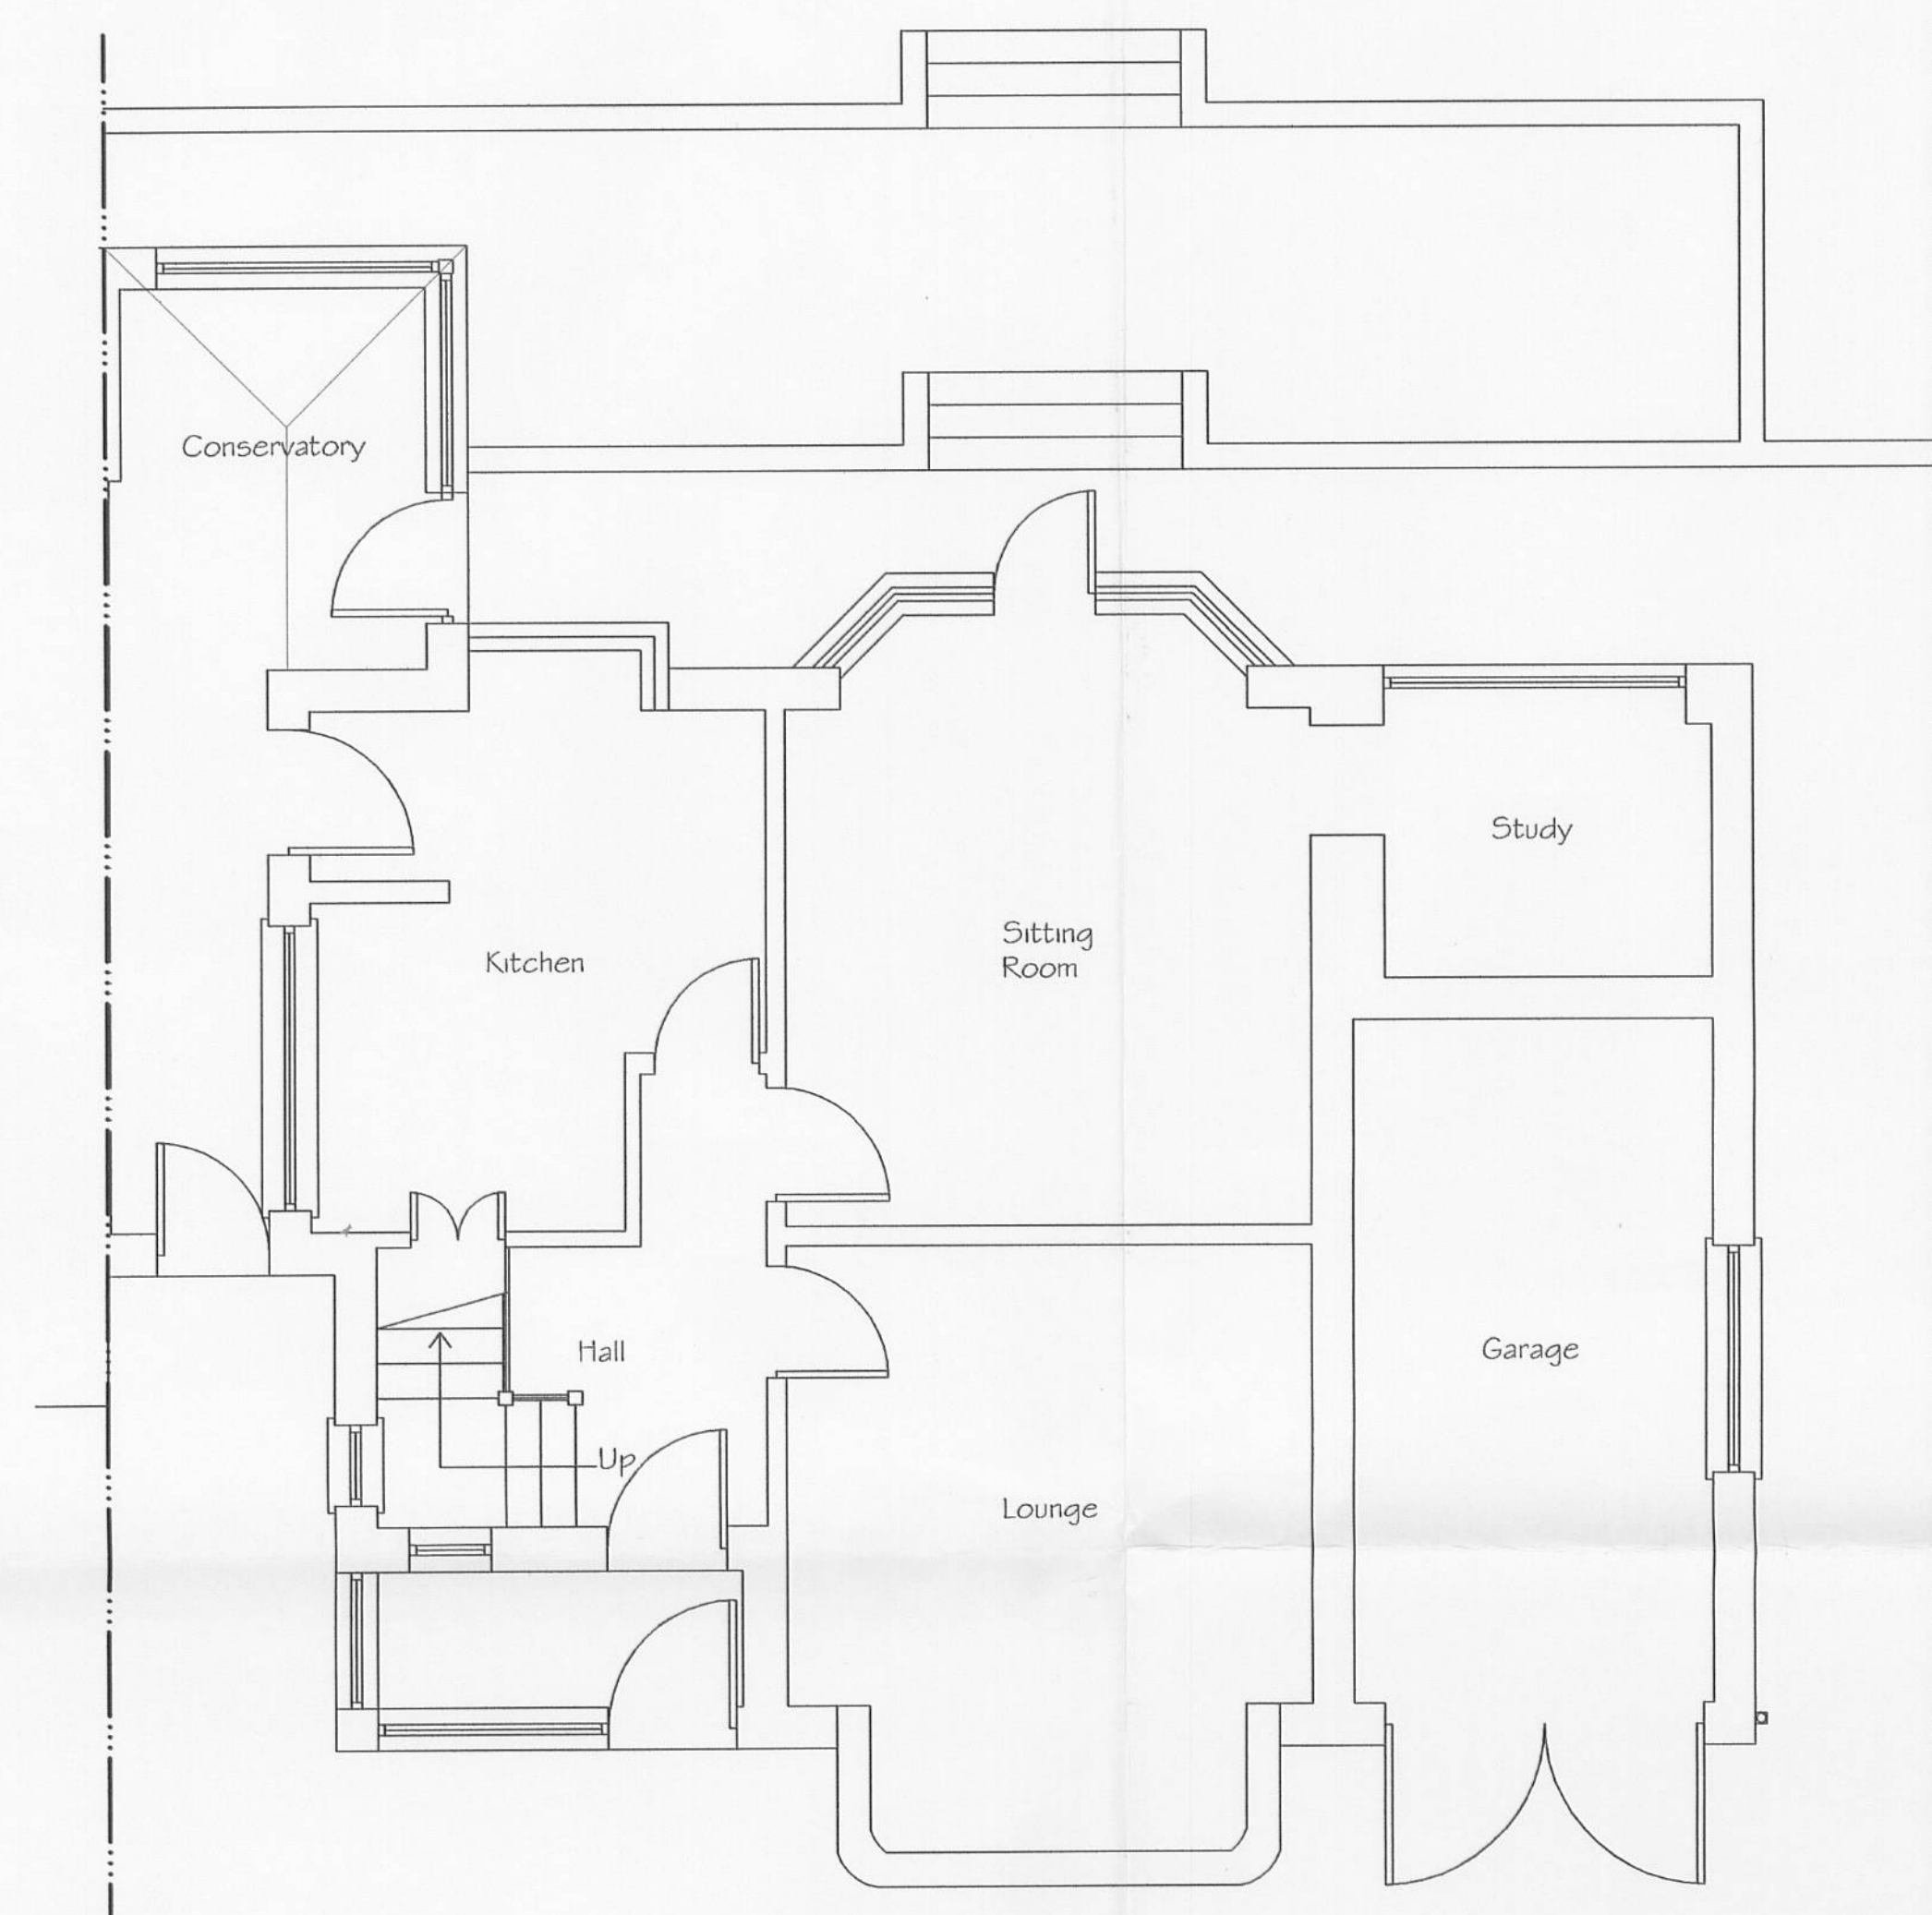


Existing Ground Floor Plan

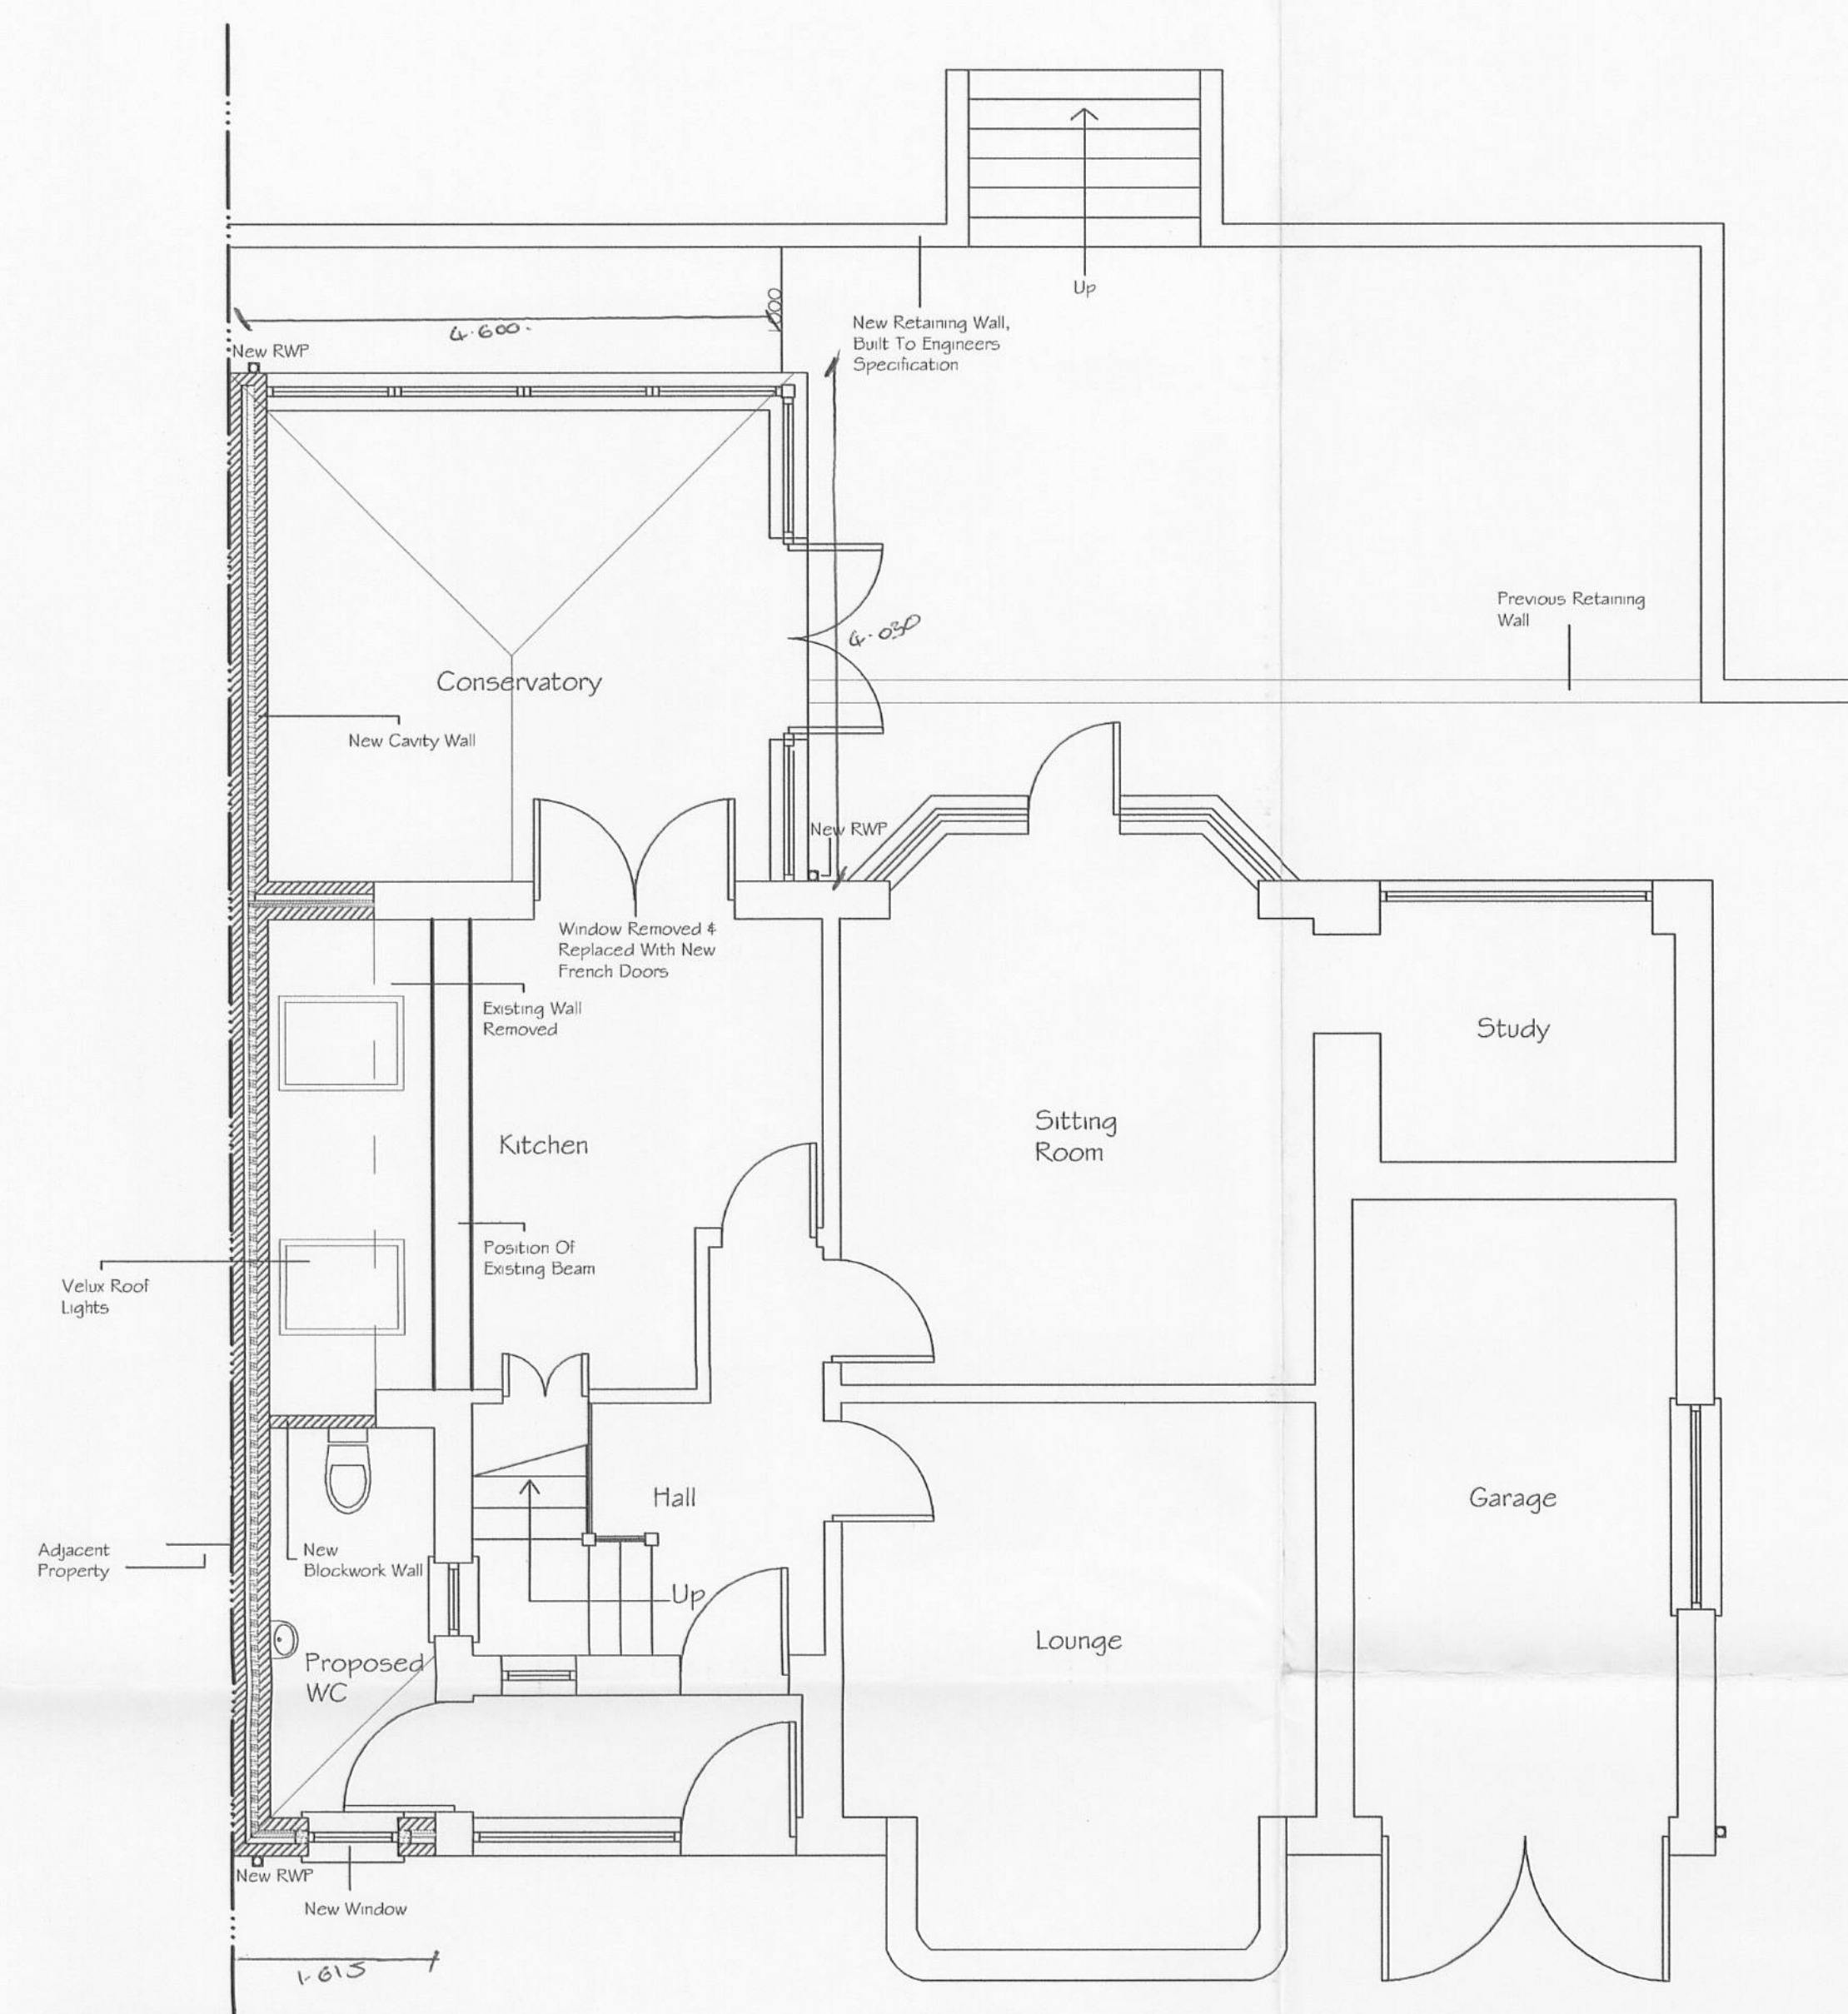

Proposed Ground Floor Plan

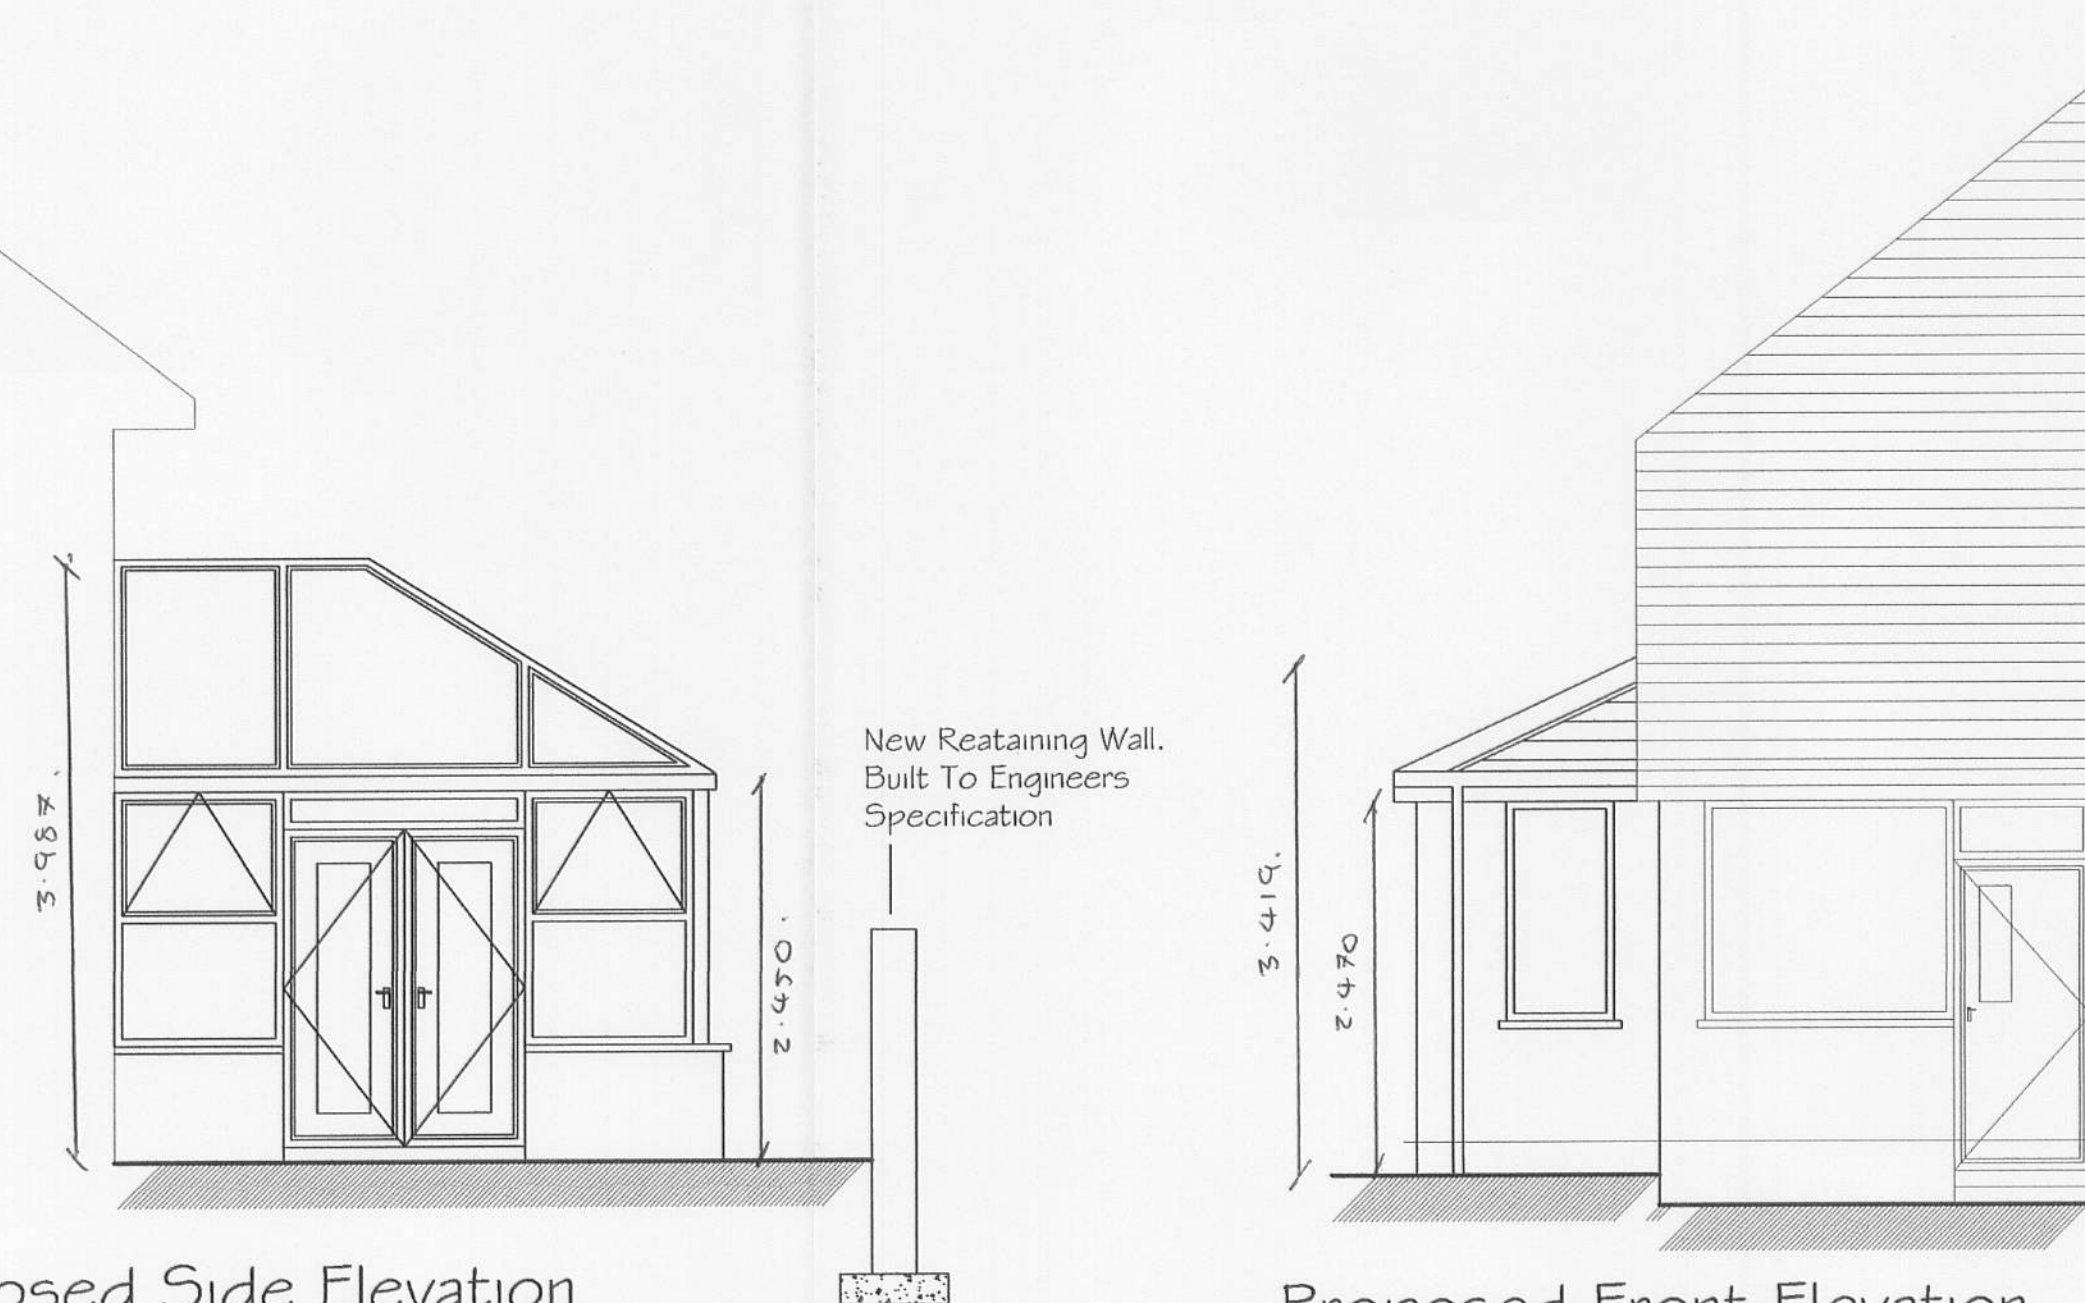

Proposed Side Elevation

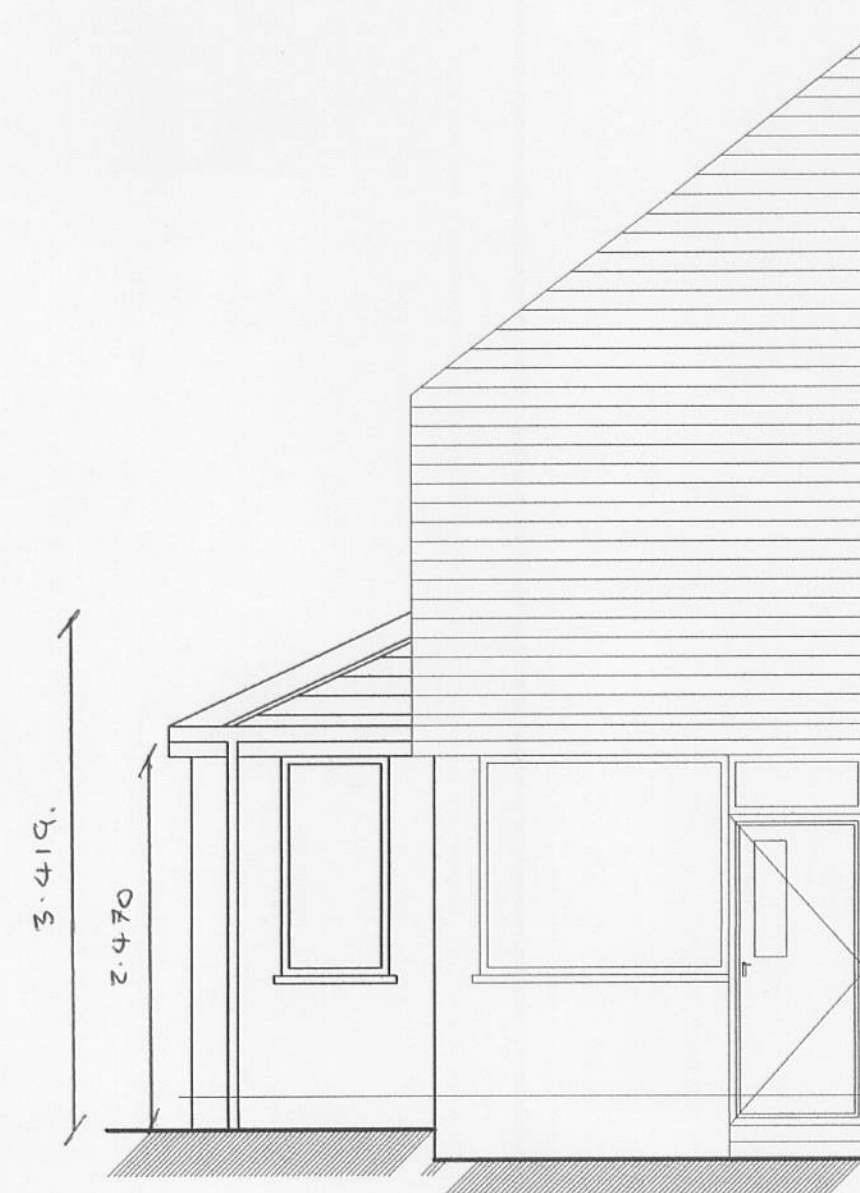

Proposed Front Elevation



Proposed Rear Elevation

HEAD OFFICE: BIRTWISTLE CHAMBERS 2ND FLOOR 16 WHALLEY BANKS BLACKBURN LANCASHIRE BB2 1NU		A.T.C CONSTRUCTION DESIGN LTD	
TEL: 01254 694908 (BLACKBURN) 01253 351254 (BLACKPOOL) 01524 825135 (CARNFORTH) FAX: 01254 603166			
PROJECT: PROPOSED CONSERVATORY & EXTENSION AT 110 WHALLEY ROAD, BLACKBURN			
CLIENT: MR P WEARING			
DRAWING: PLANNING SCHEME			
SCALE: 1:500/1:100	DATE: JULY 07	DRG. NO: ATC272	