



3 2 0 0 7 0 6 2 8 P

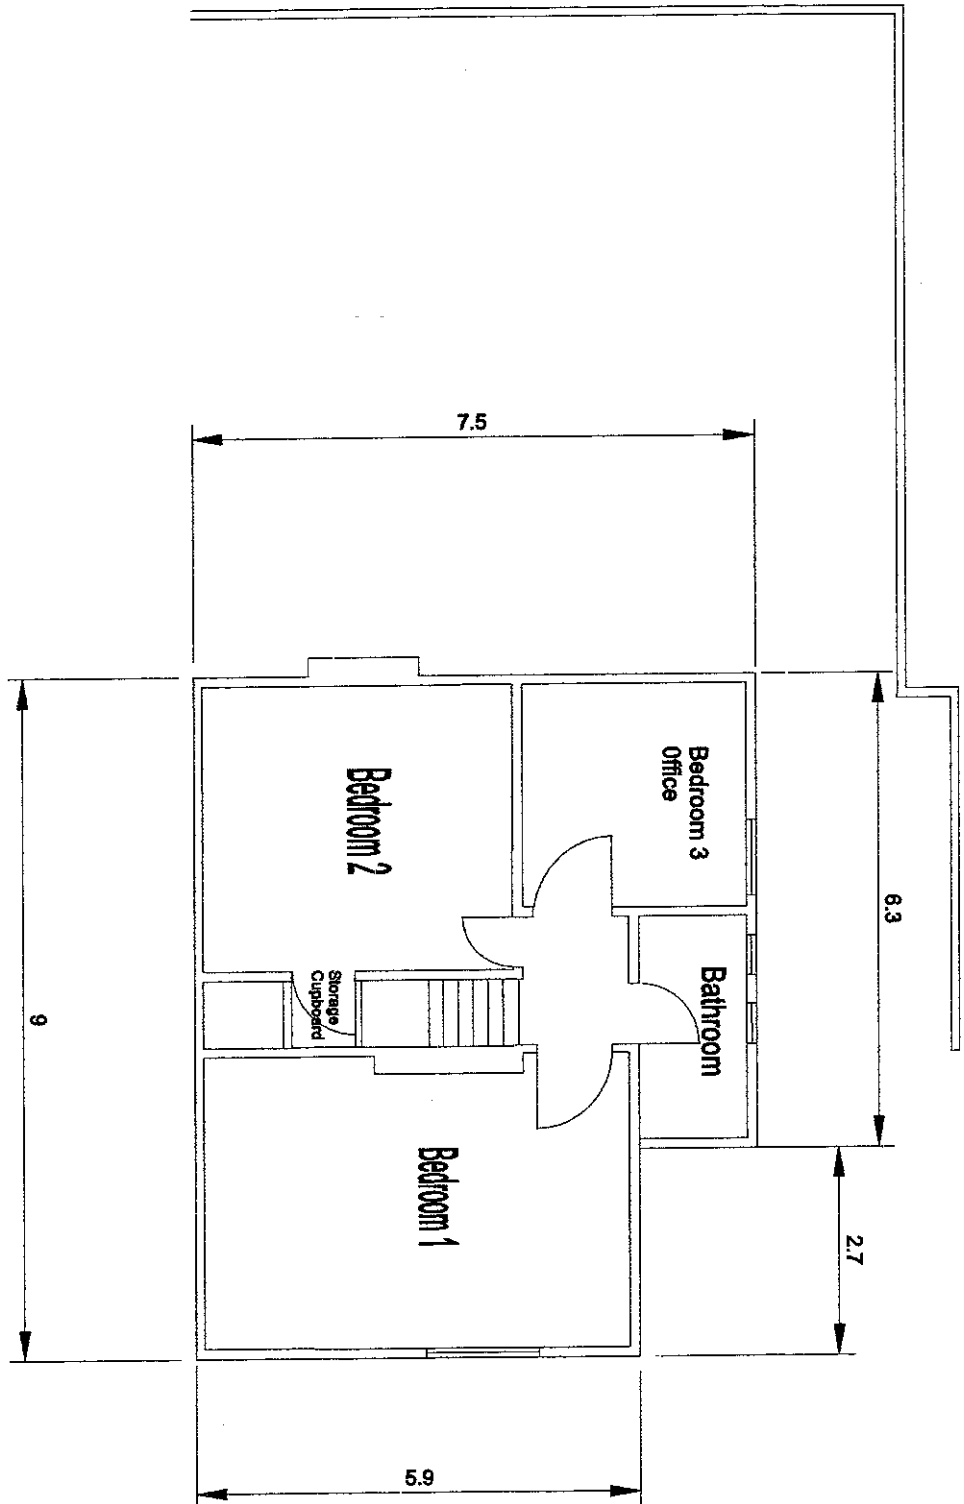

Existing 1st Floor Plan

Scale 1:100
All dimensions
in metres
Mr A Field

Knock down & rebuild
Kitchen extension.

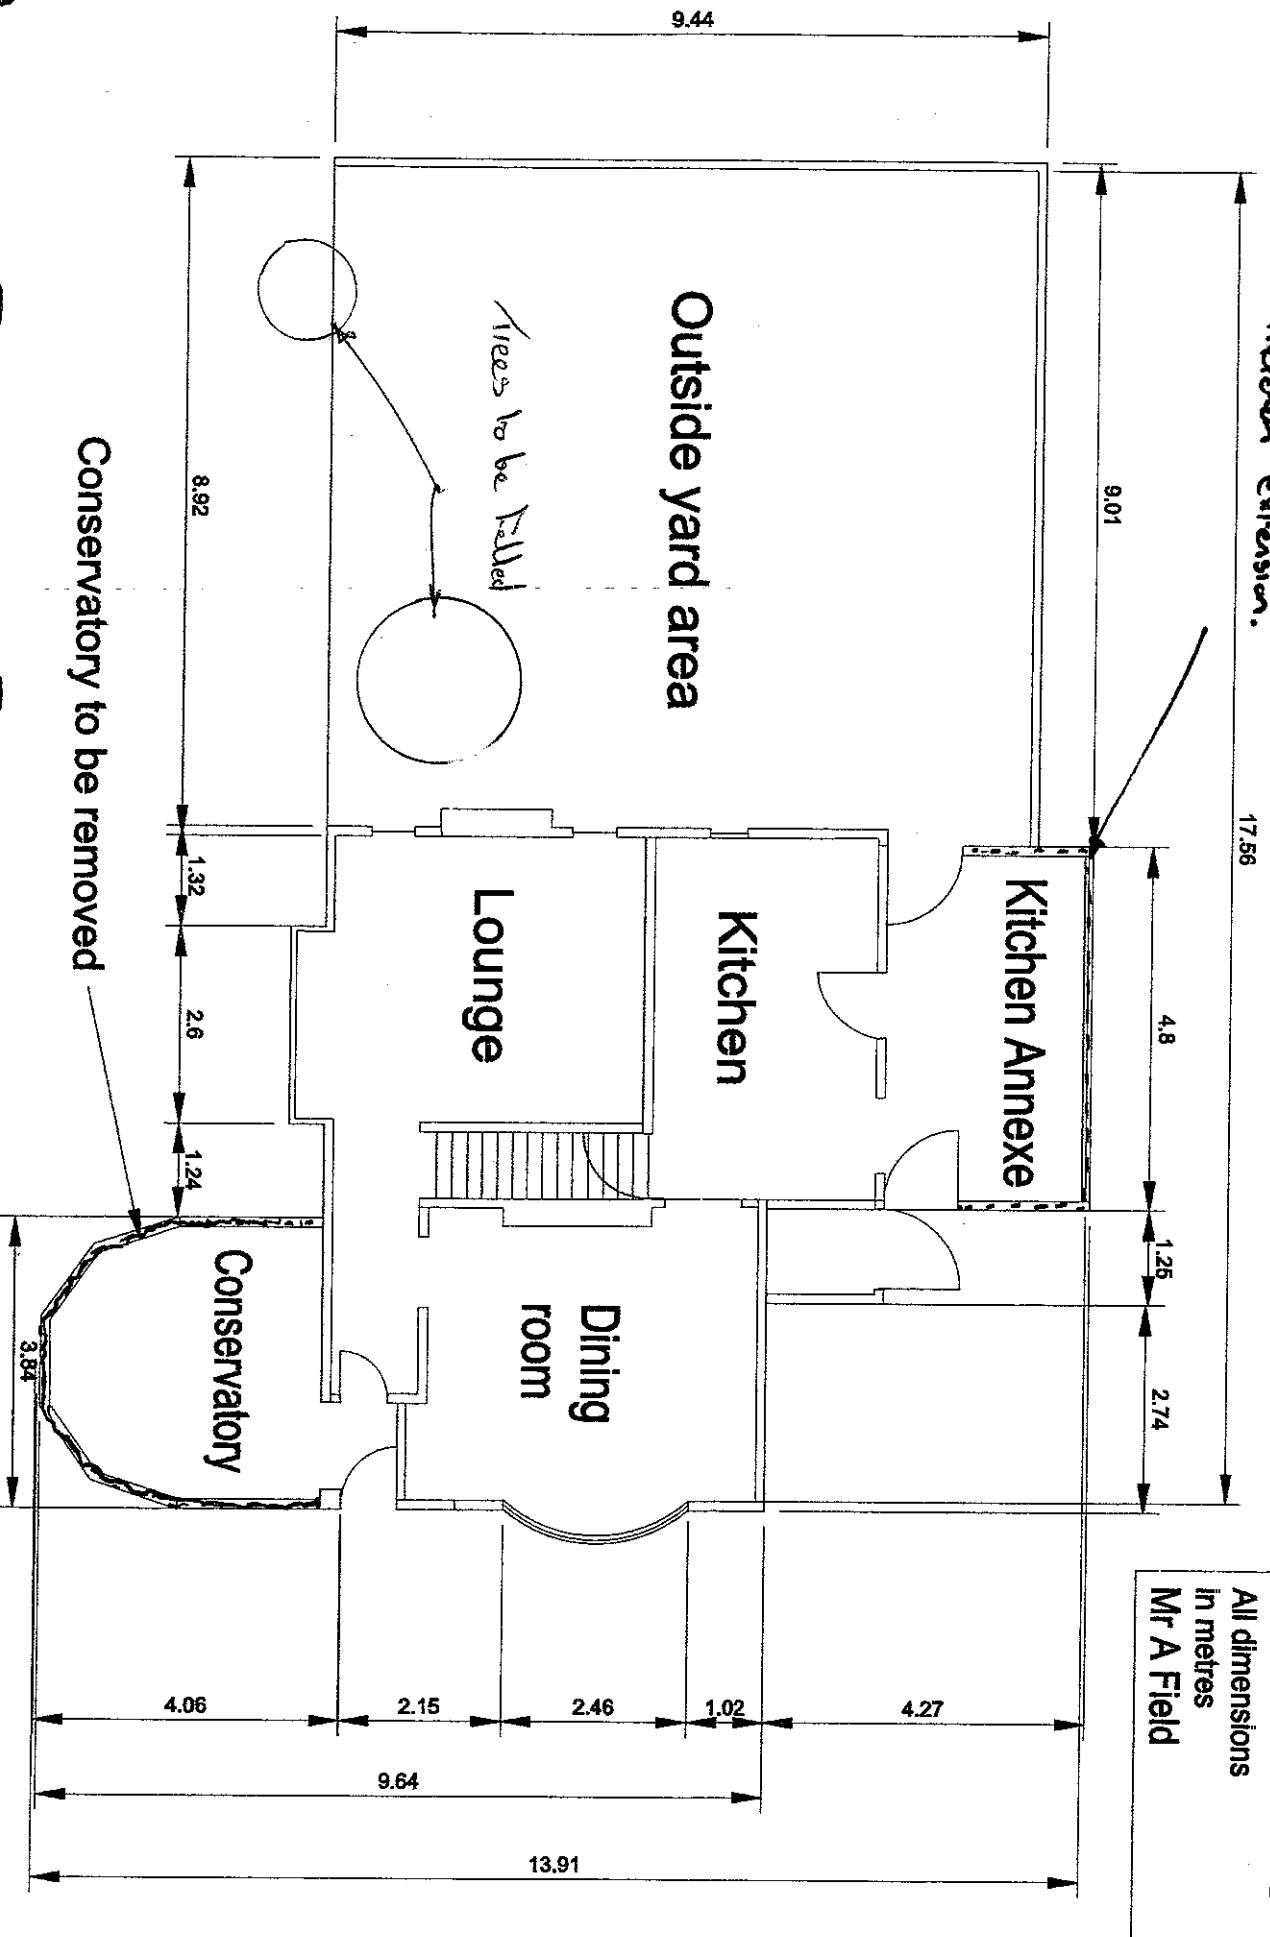


Scale 1:100
All dimensions
in metres
Mr A Field

320070628P

Existing Ground Floor Plan

3 2 0 0 7 0 6 2 8 P

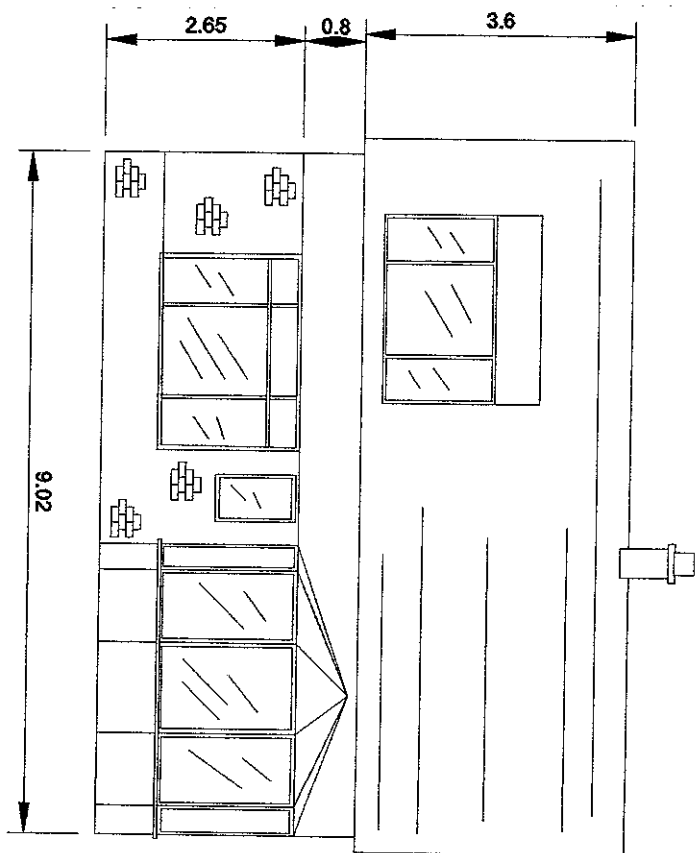


Existing front elevation

Scale 1:100

All dimensions
in metres

Mr A Field

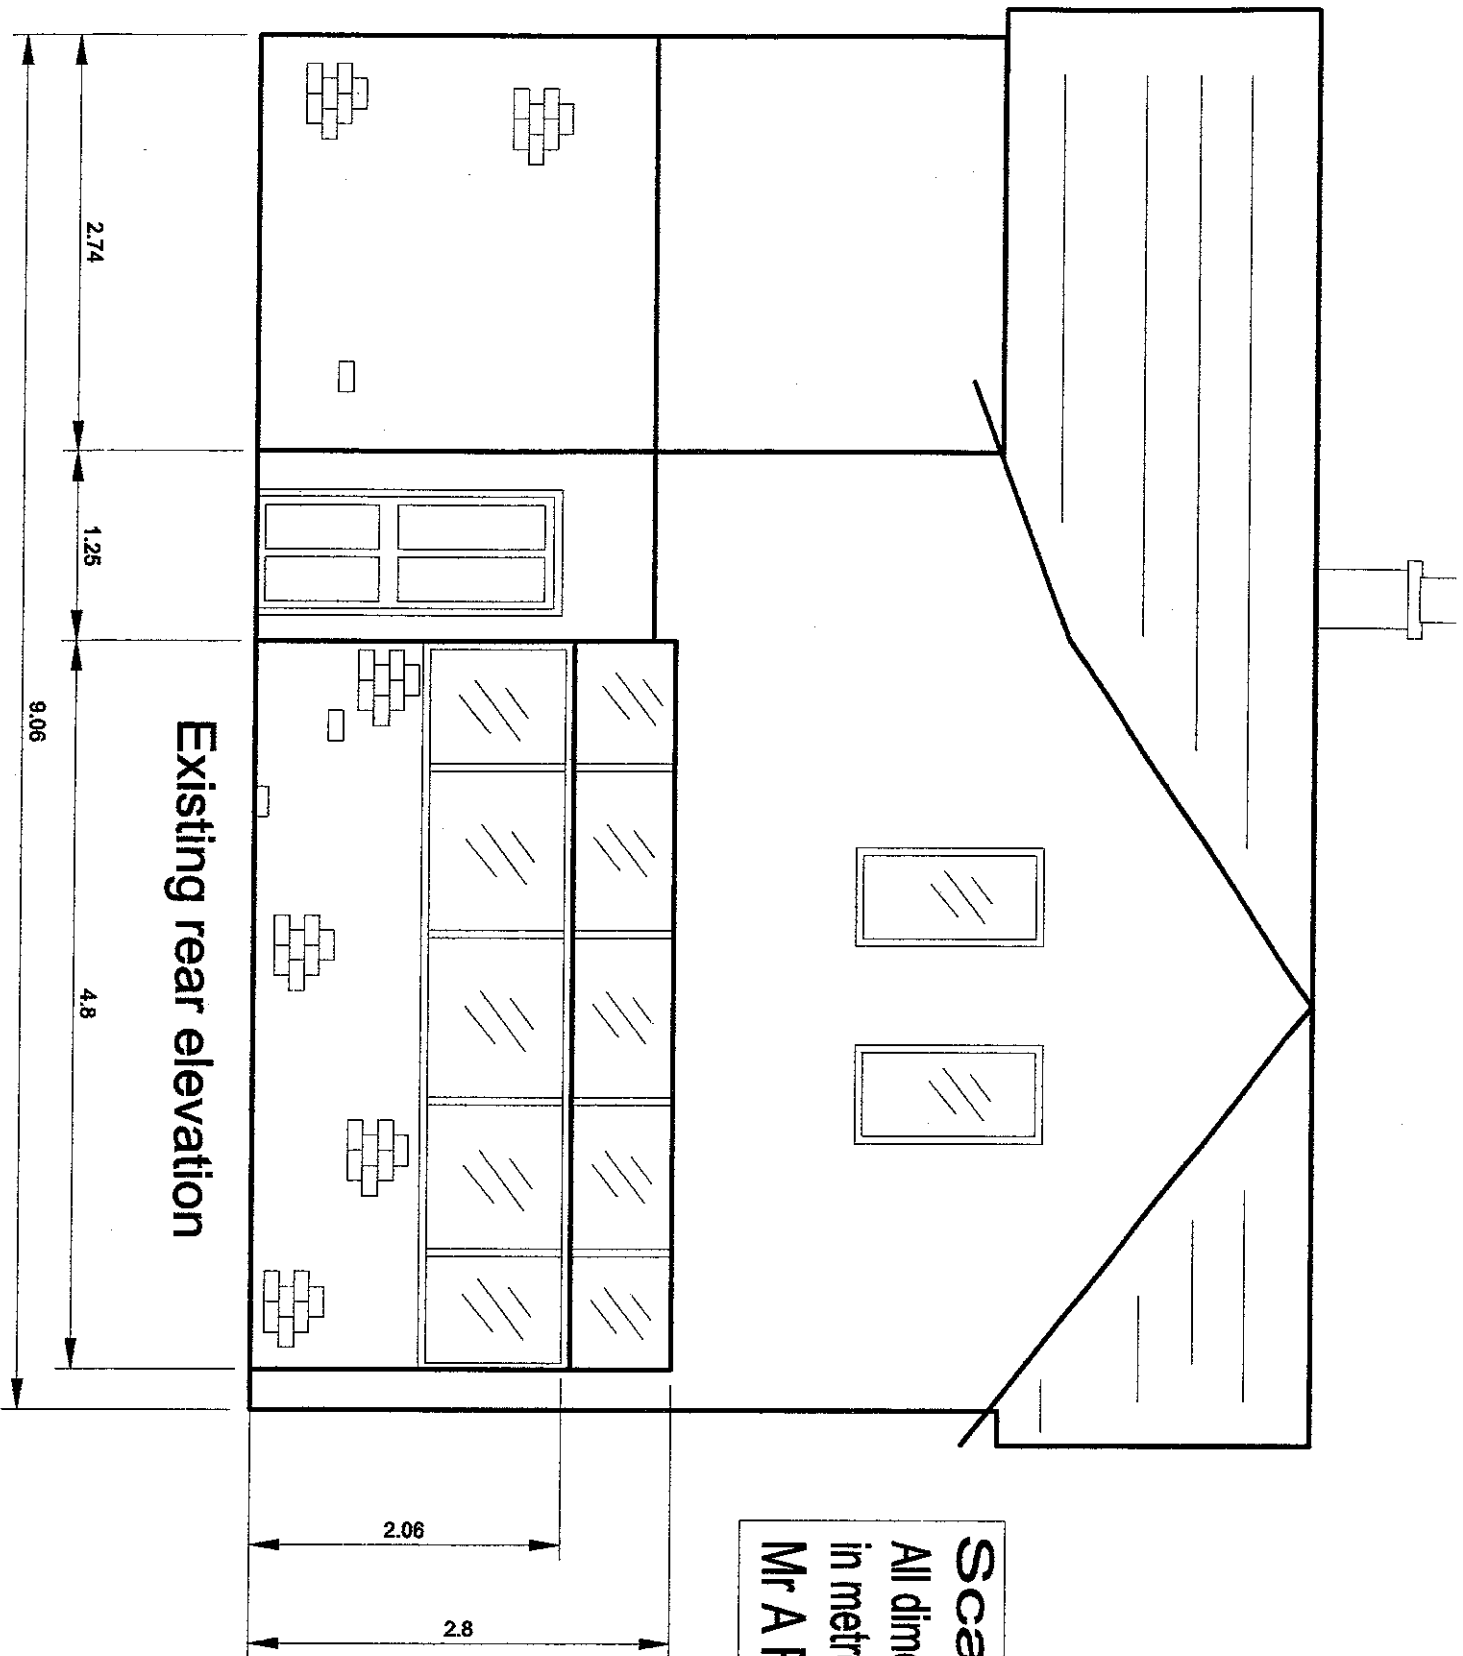

Scale 1:50
All dimensions
in metres
Mr A Field

3 2 0 0 7 0 6 2 8 P