



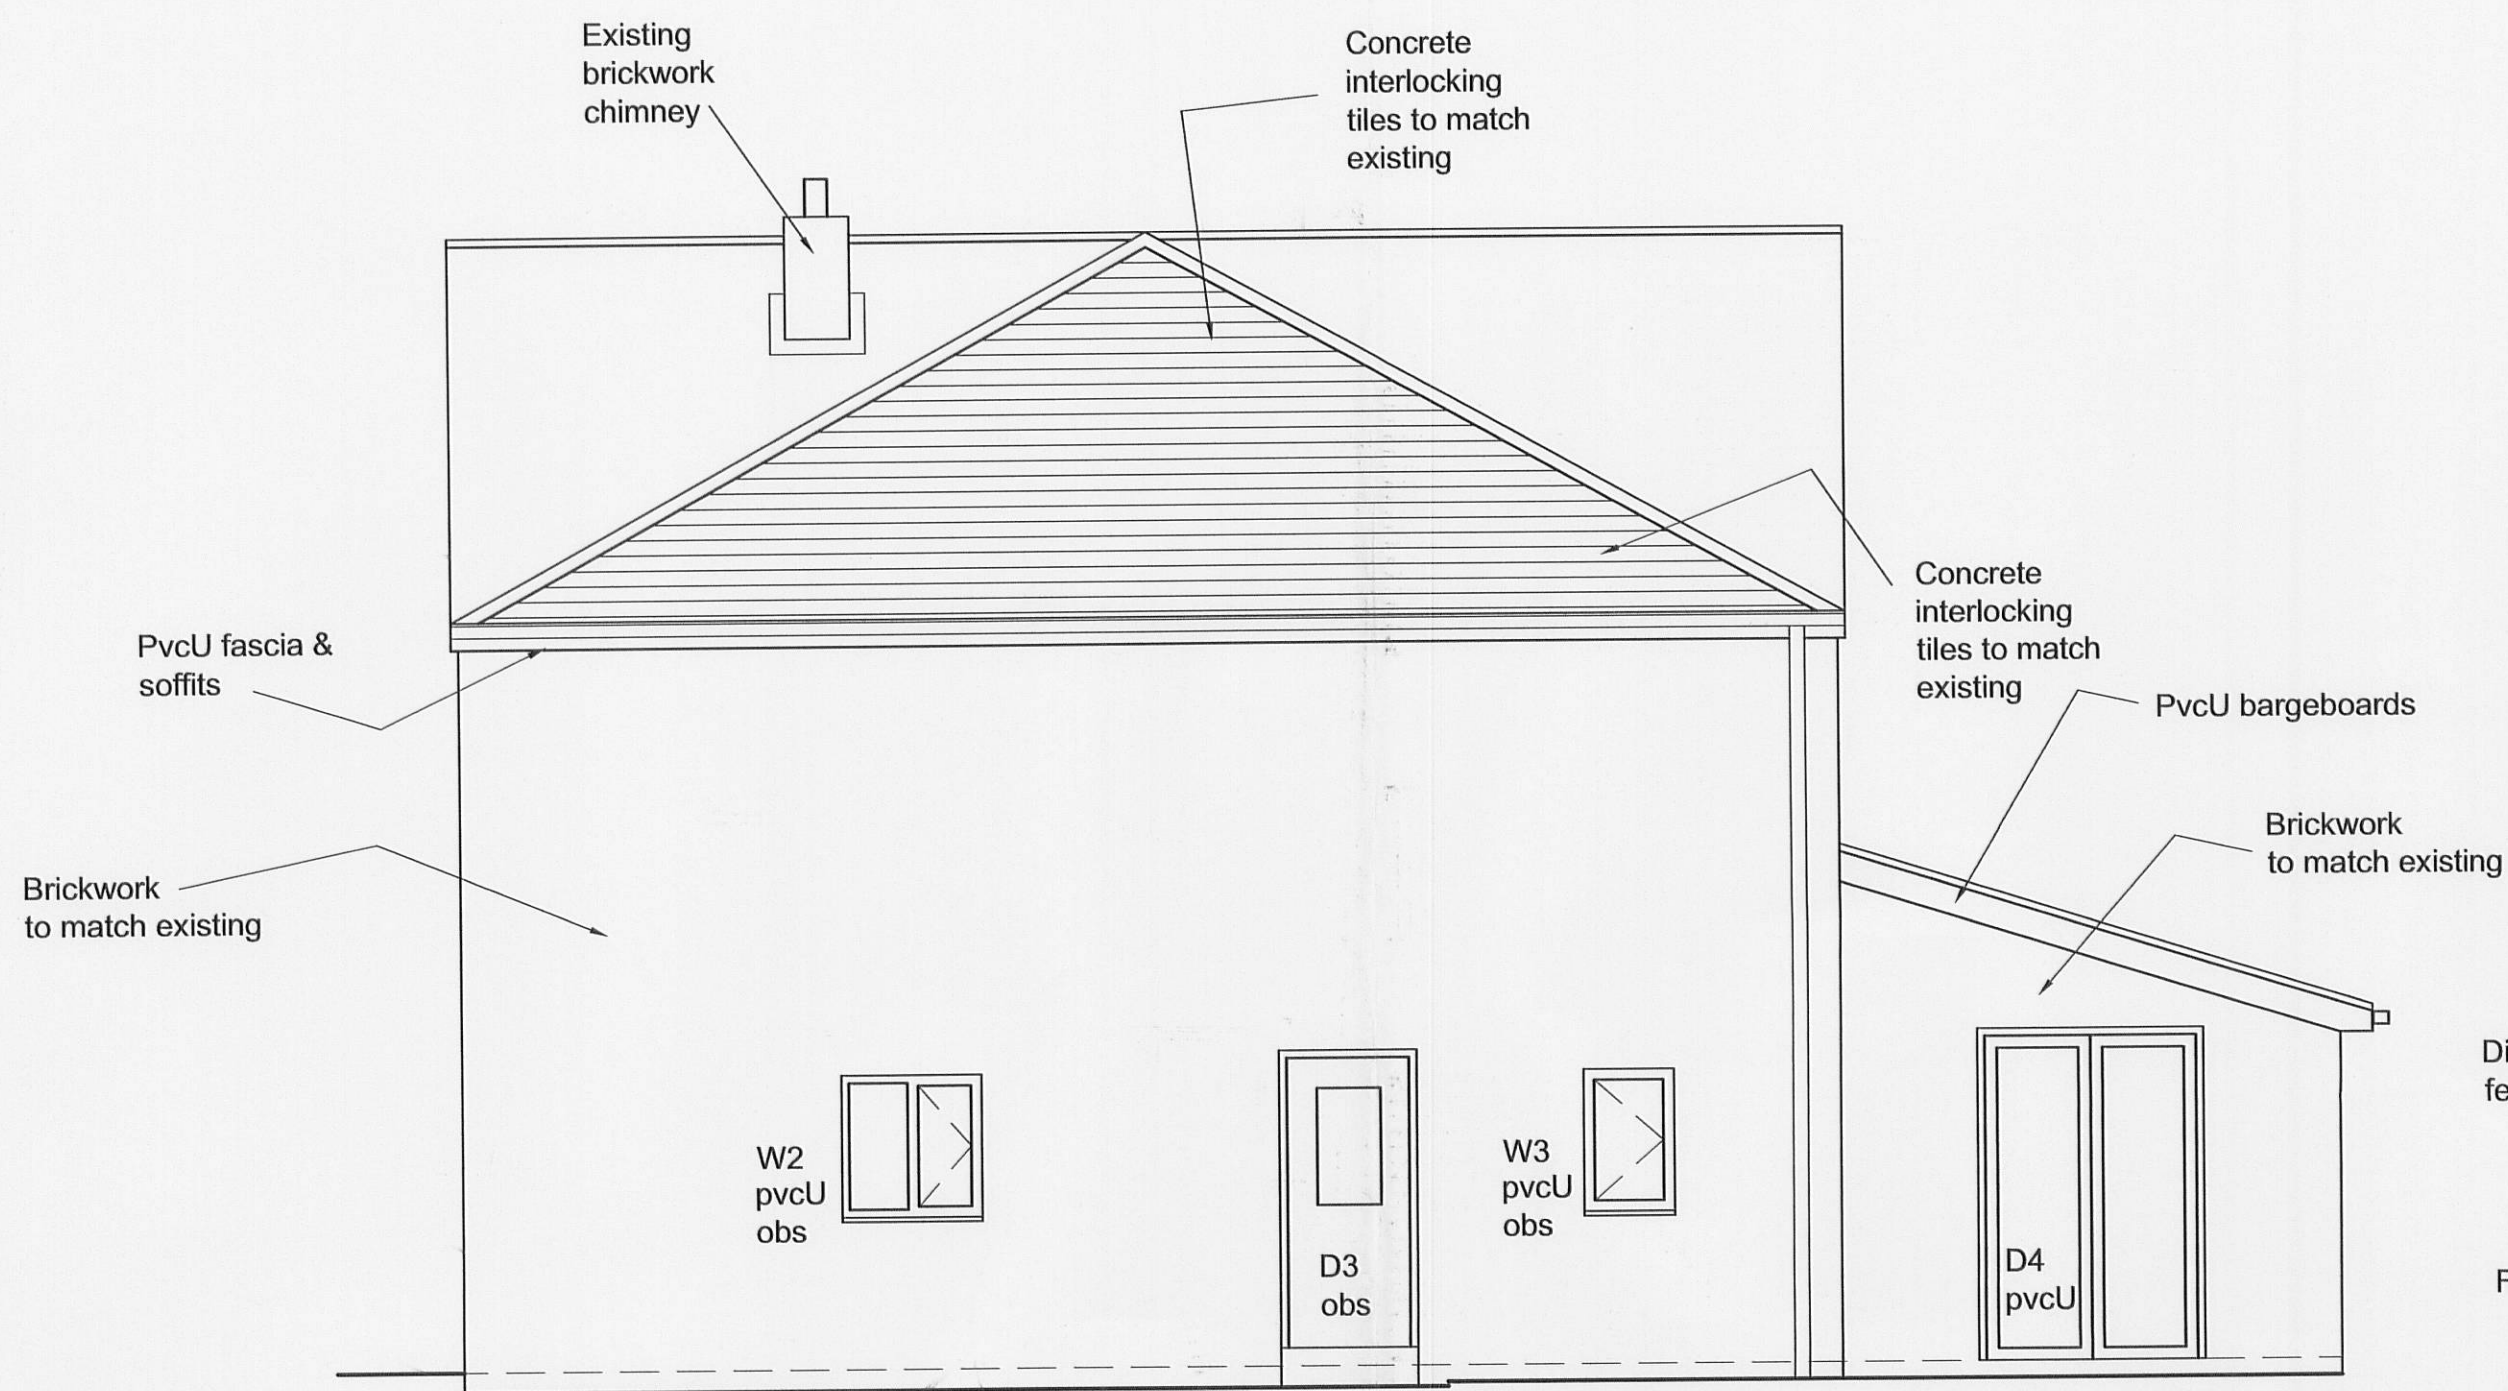


Side Elevation As Proposed

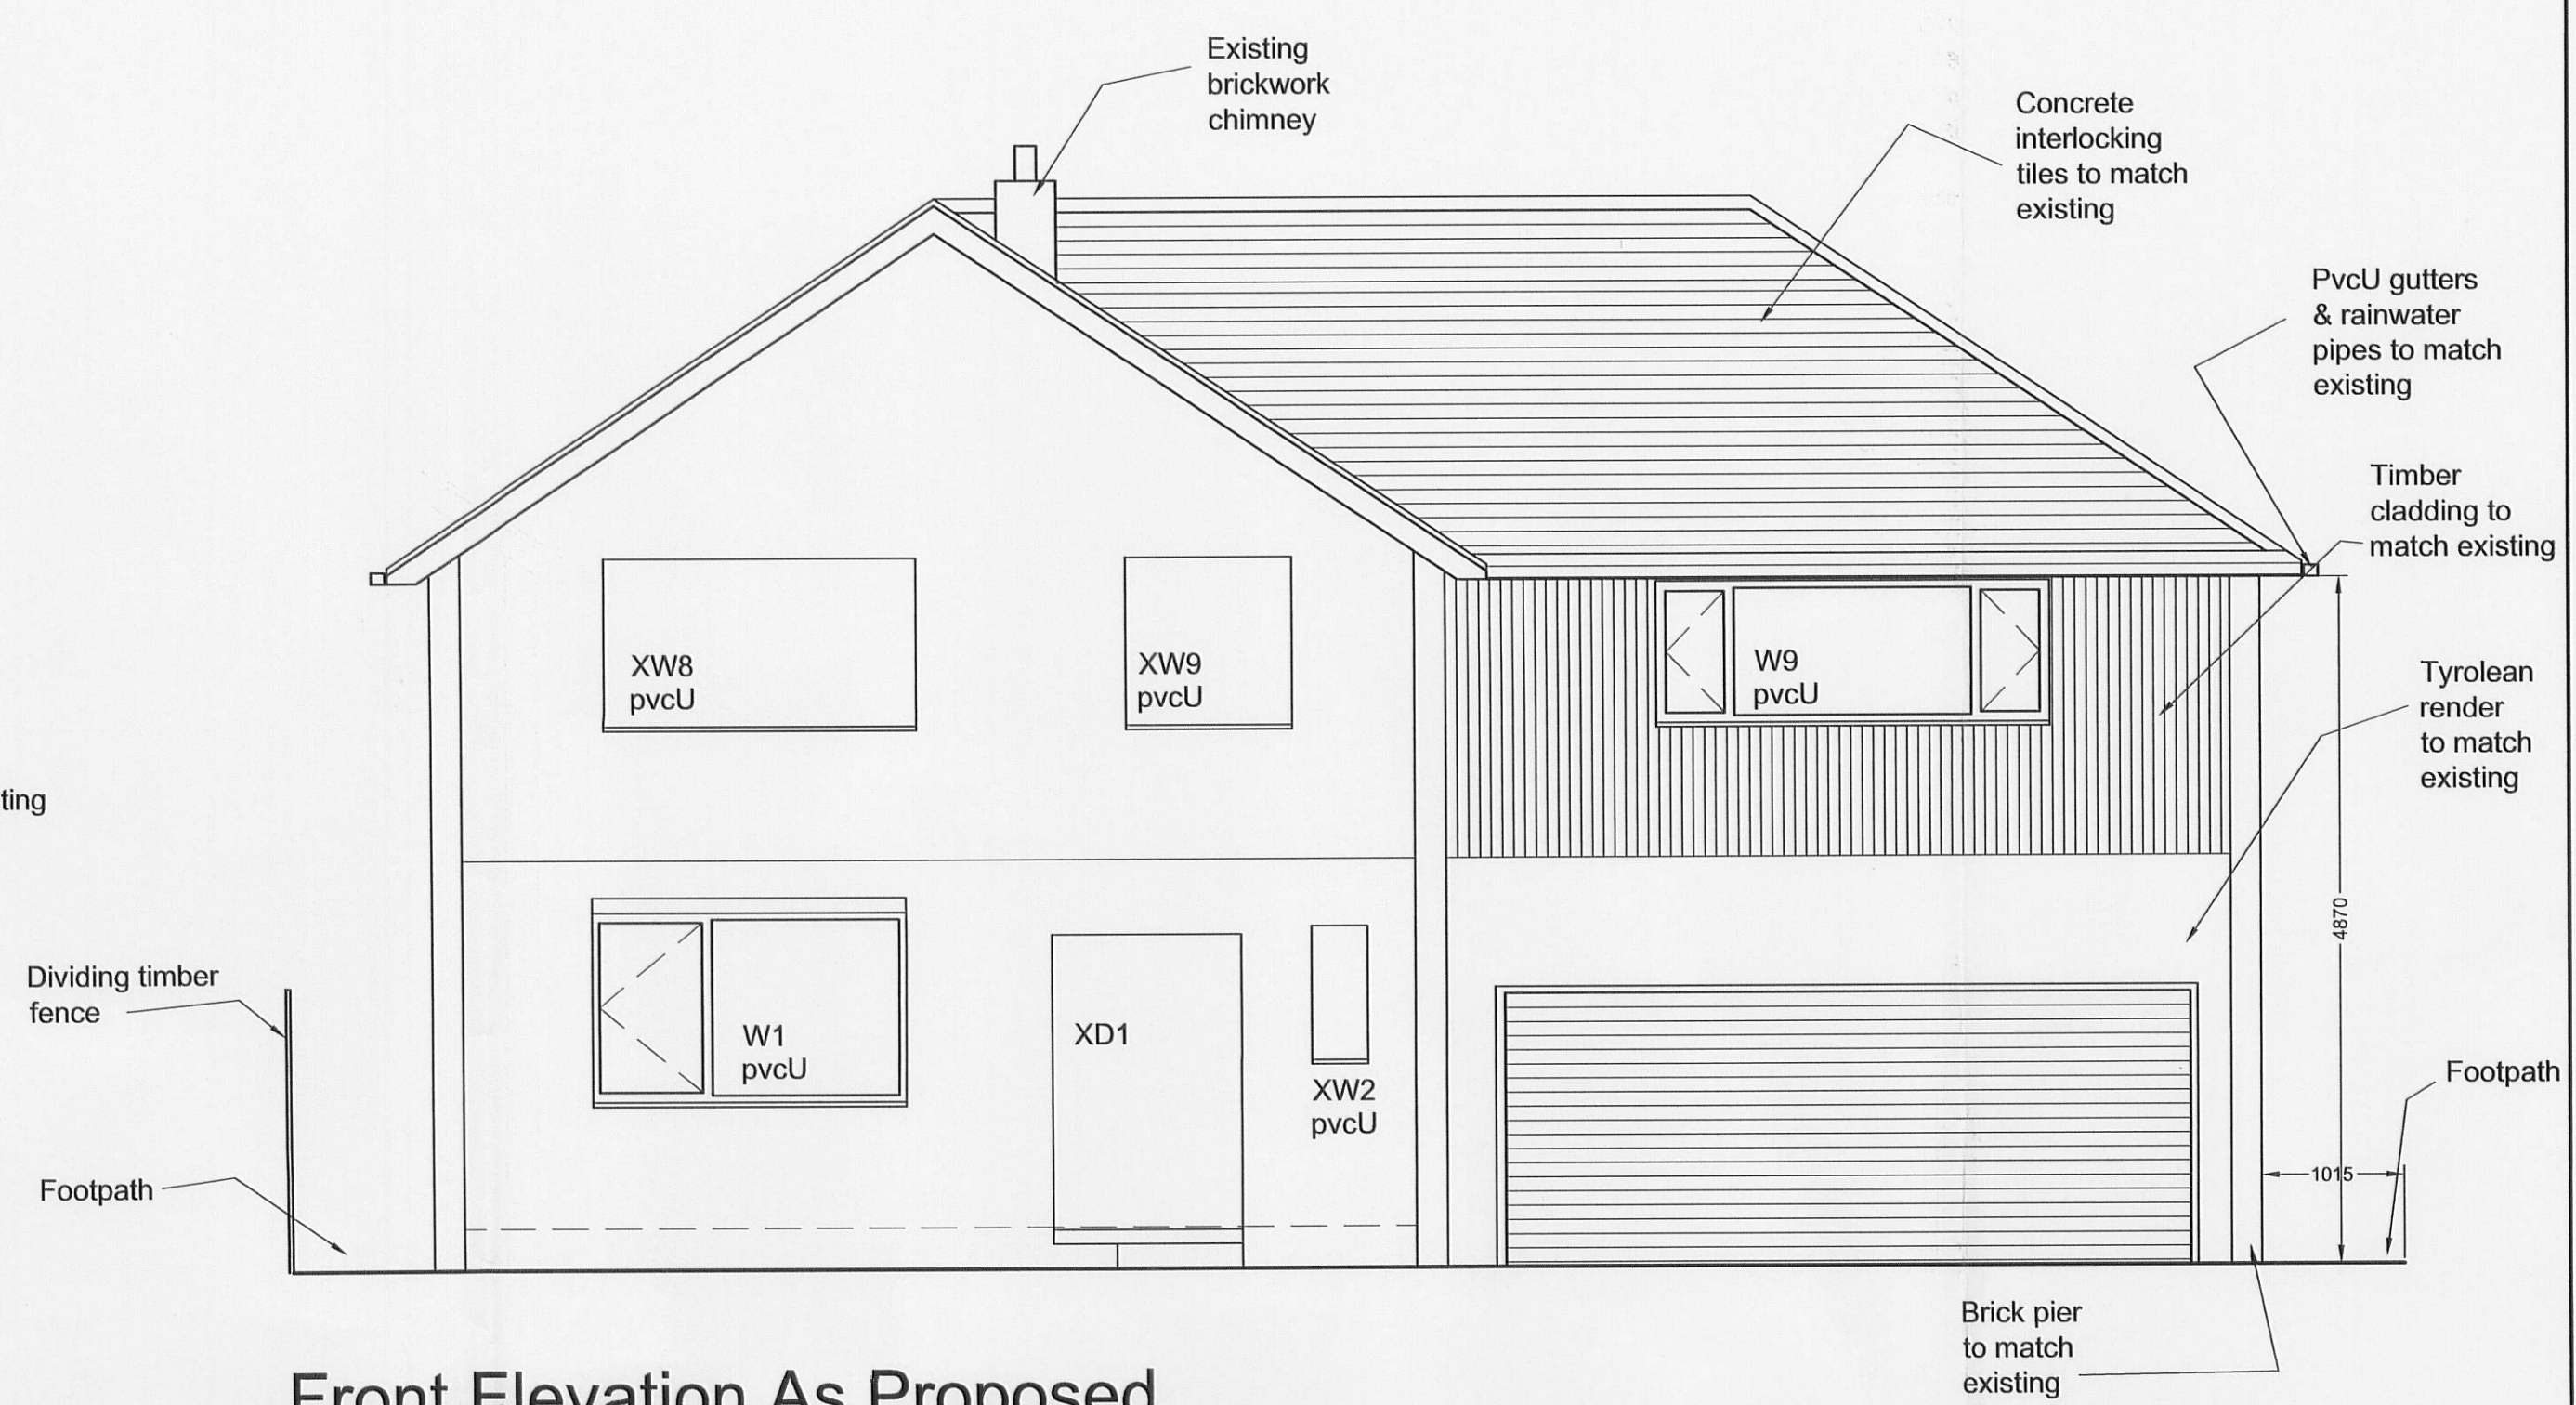

Front Elevation As Proposed



Rear Elevation As Proposed

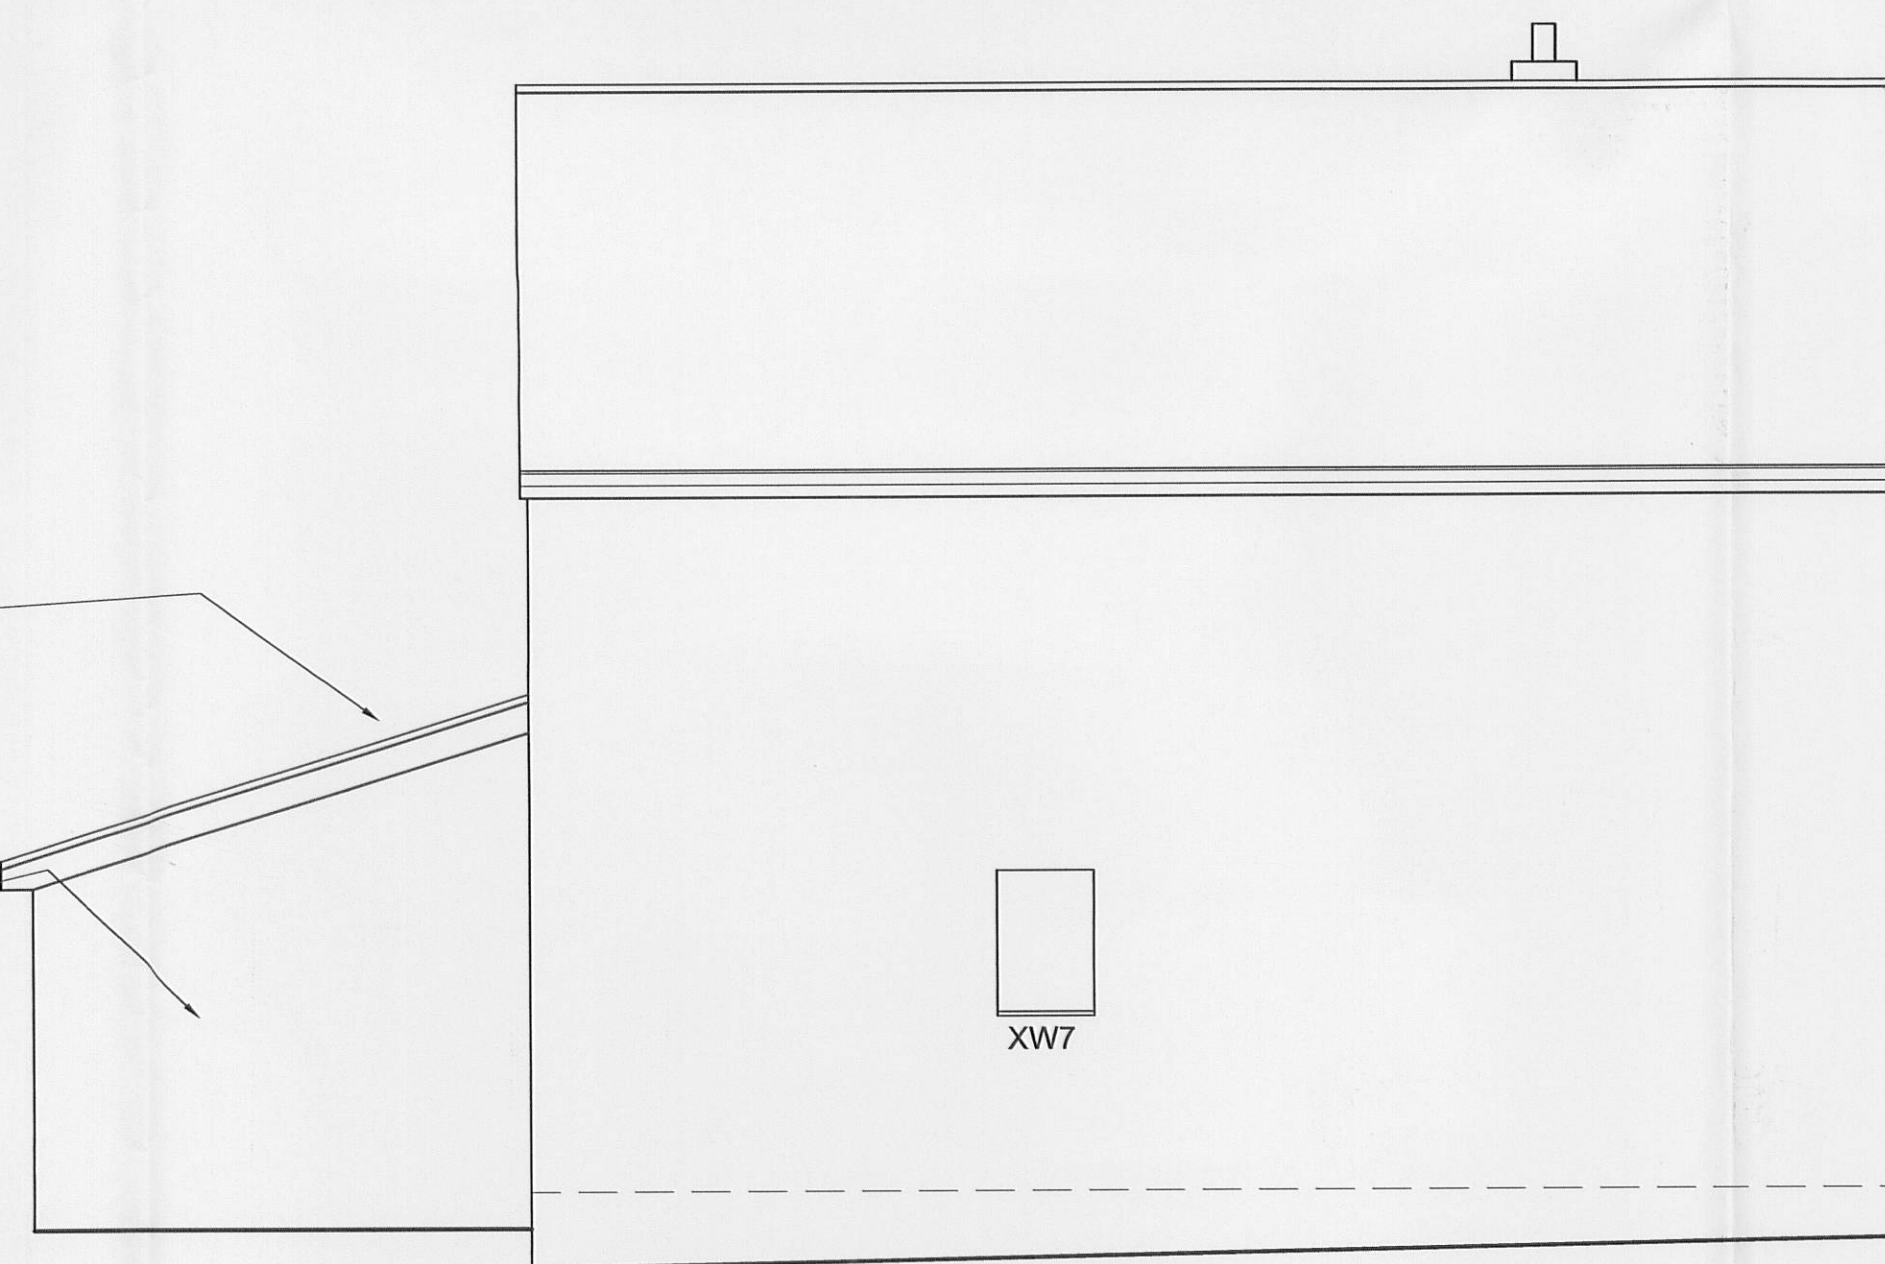

Side Elevation As Proposed

320070636P

No.	Revision/Issue	Date

Client
Mr & Mrs Kay
10 Harewood Avenue
Simonstone
Lancashire

Project Name and Address
Two Storey Extension
& Sun Room

Title	Sheet
Elevations	04/04
Date May 2007	
Scale 1:50	