


north west elevation / north east elevation same

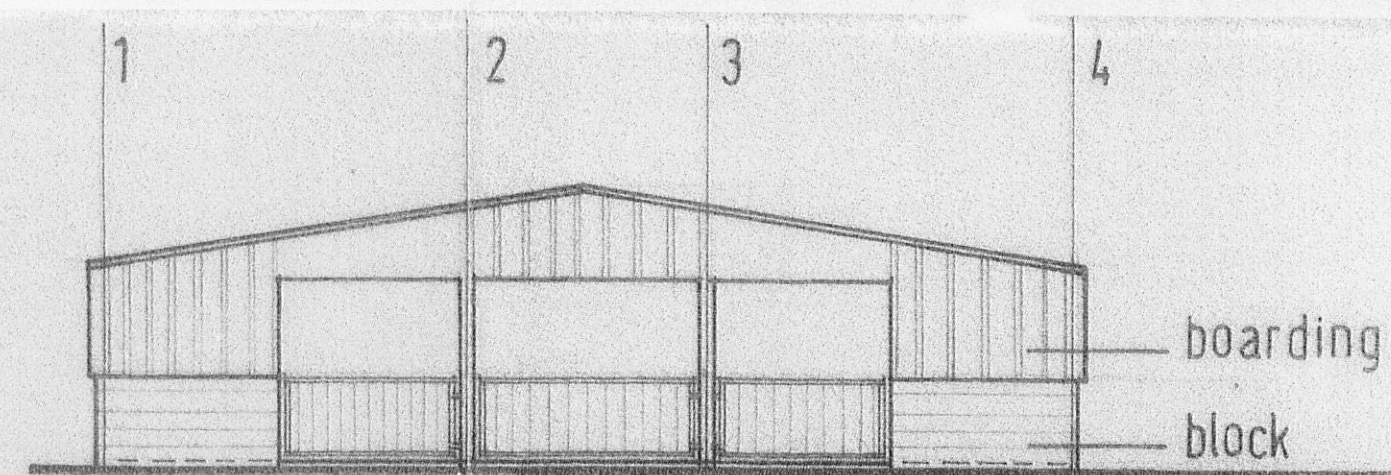


south east elevation / north west elevation same

materials


roof:- cement fibre sheets, brown, pitch 10° with rooflights.

upper wall:- yorkshire boarding vertical and stained

lower wall:- fair faced concrete blocks

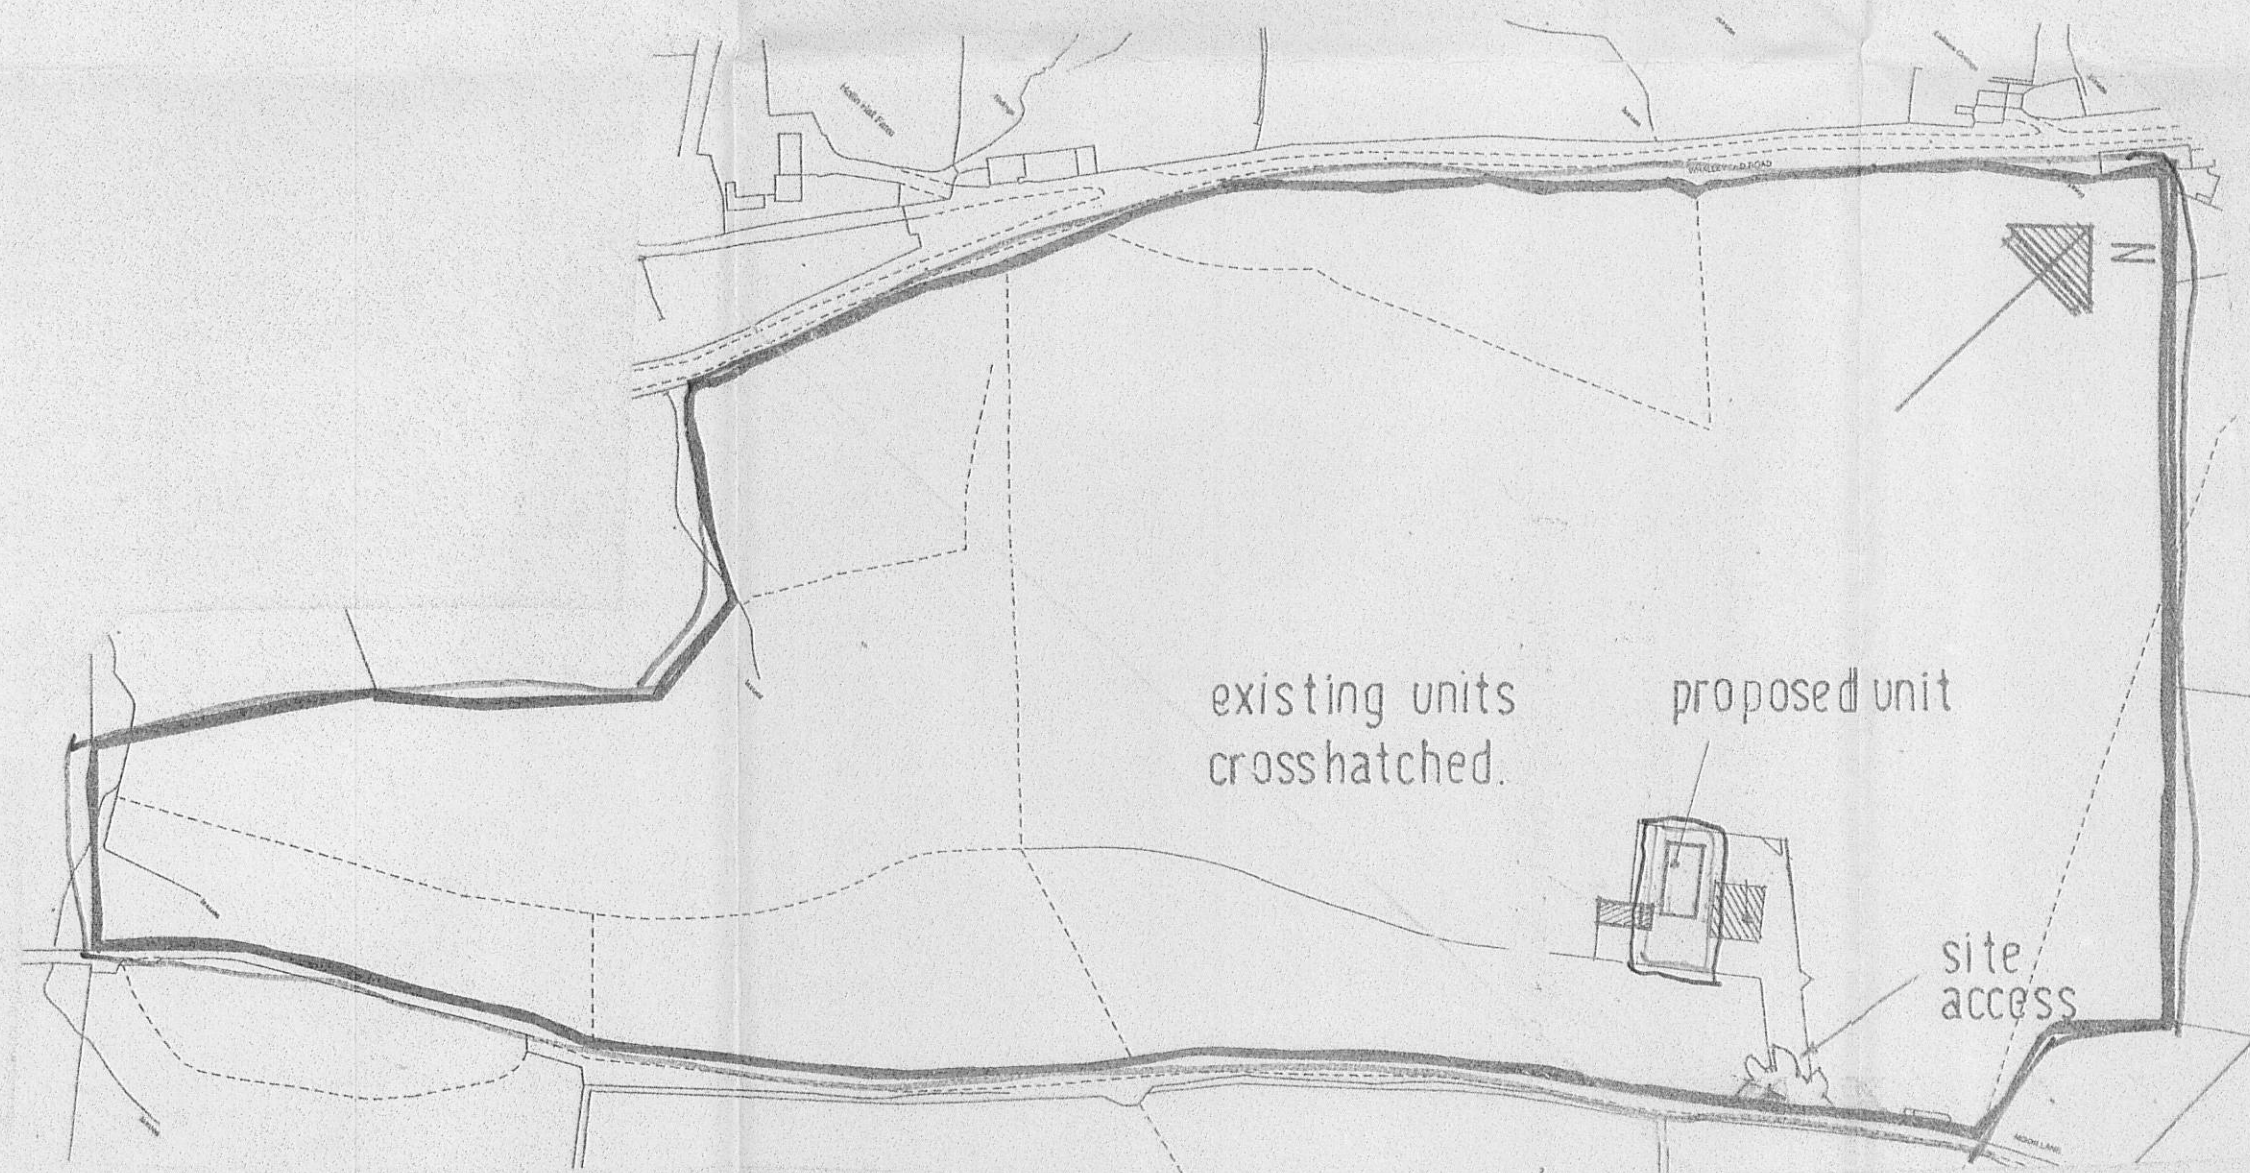

site/location plan, scale: 1:2500, map ref. s.d.7234 N.W.

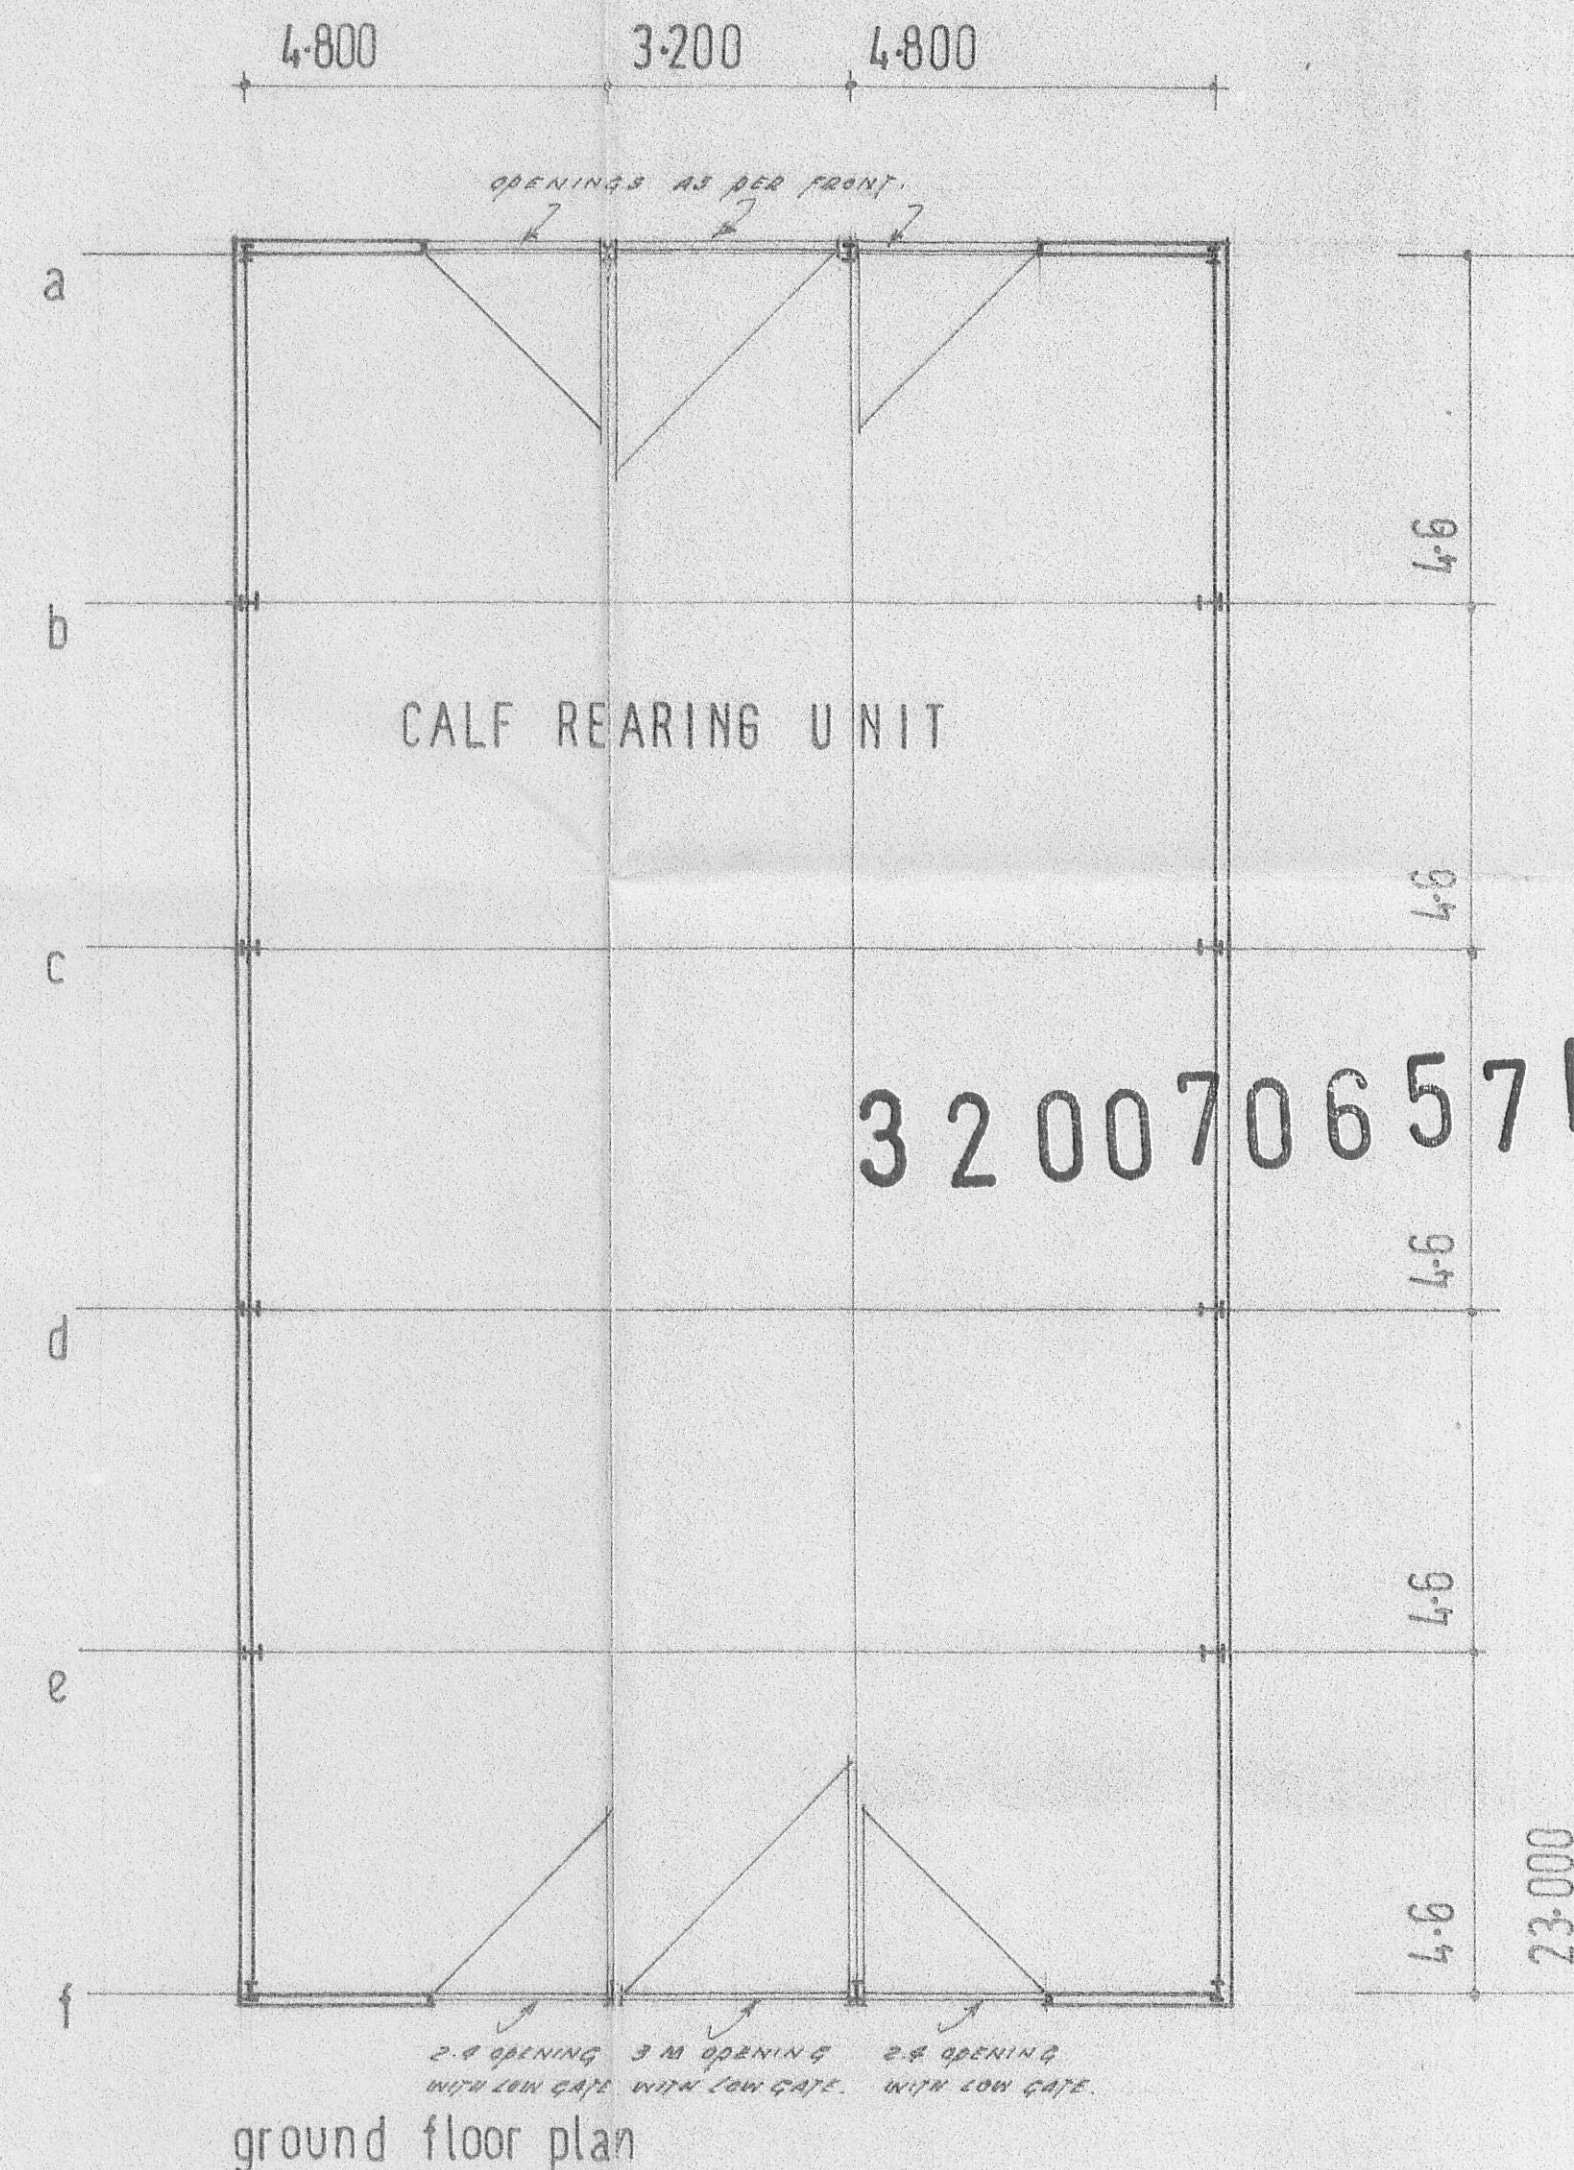

ground floor plan