




Proposed single storey extension to the rear of 9 Bilberry Cottages, Hurst Green, Clitheroe~

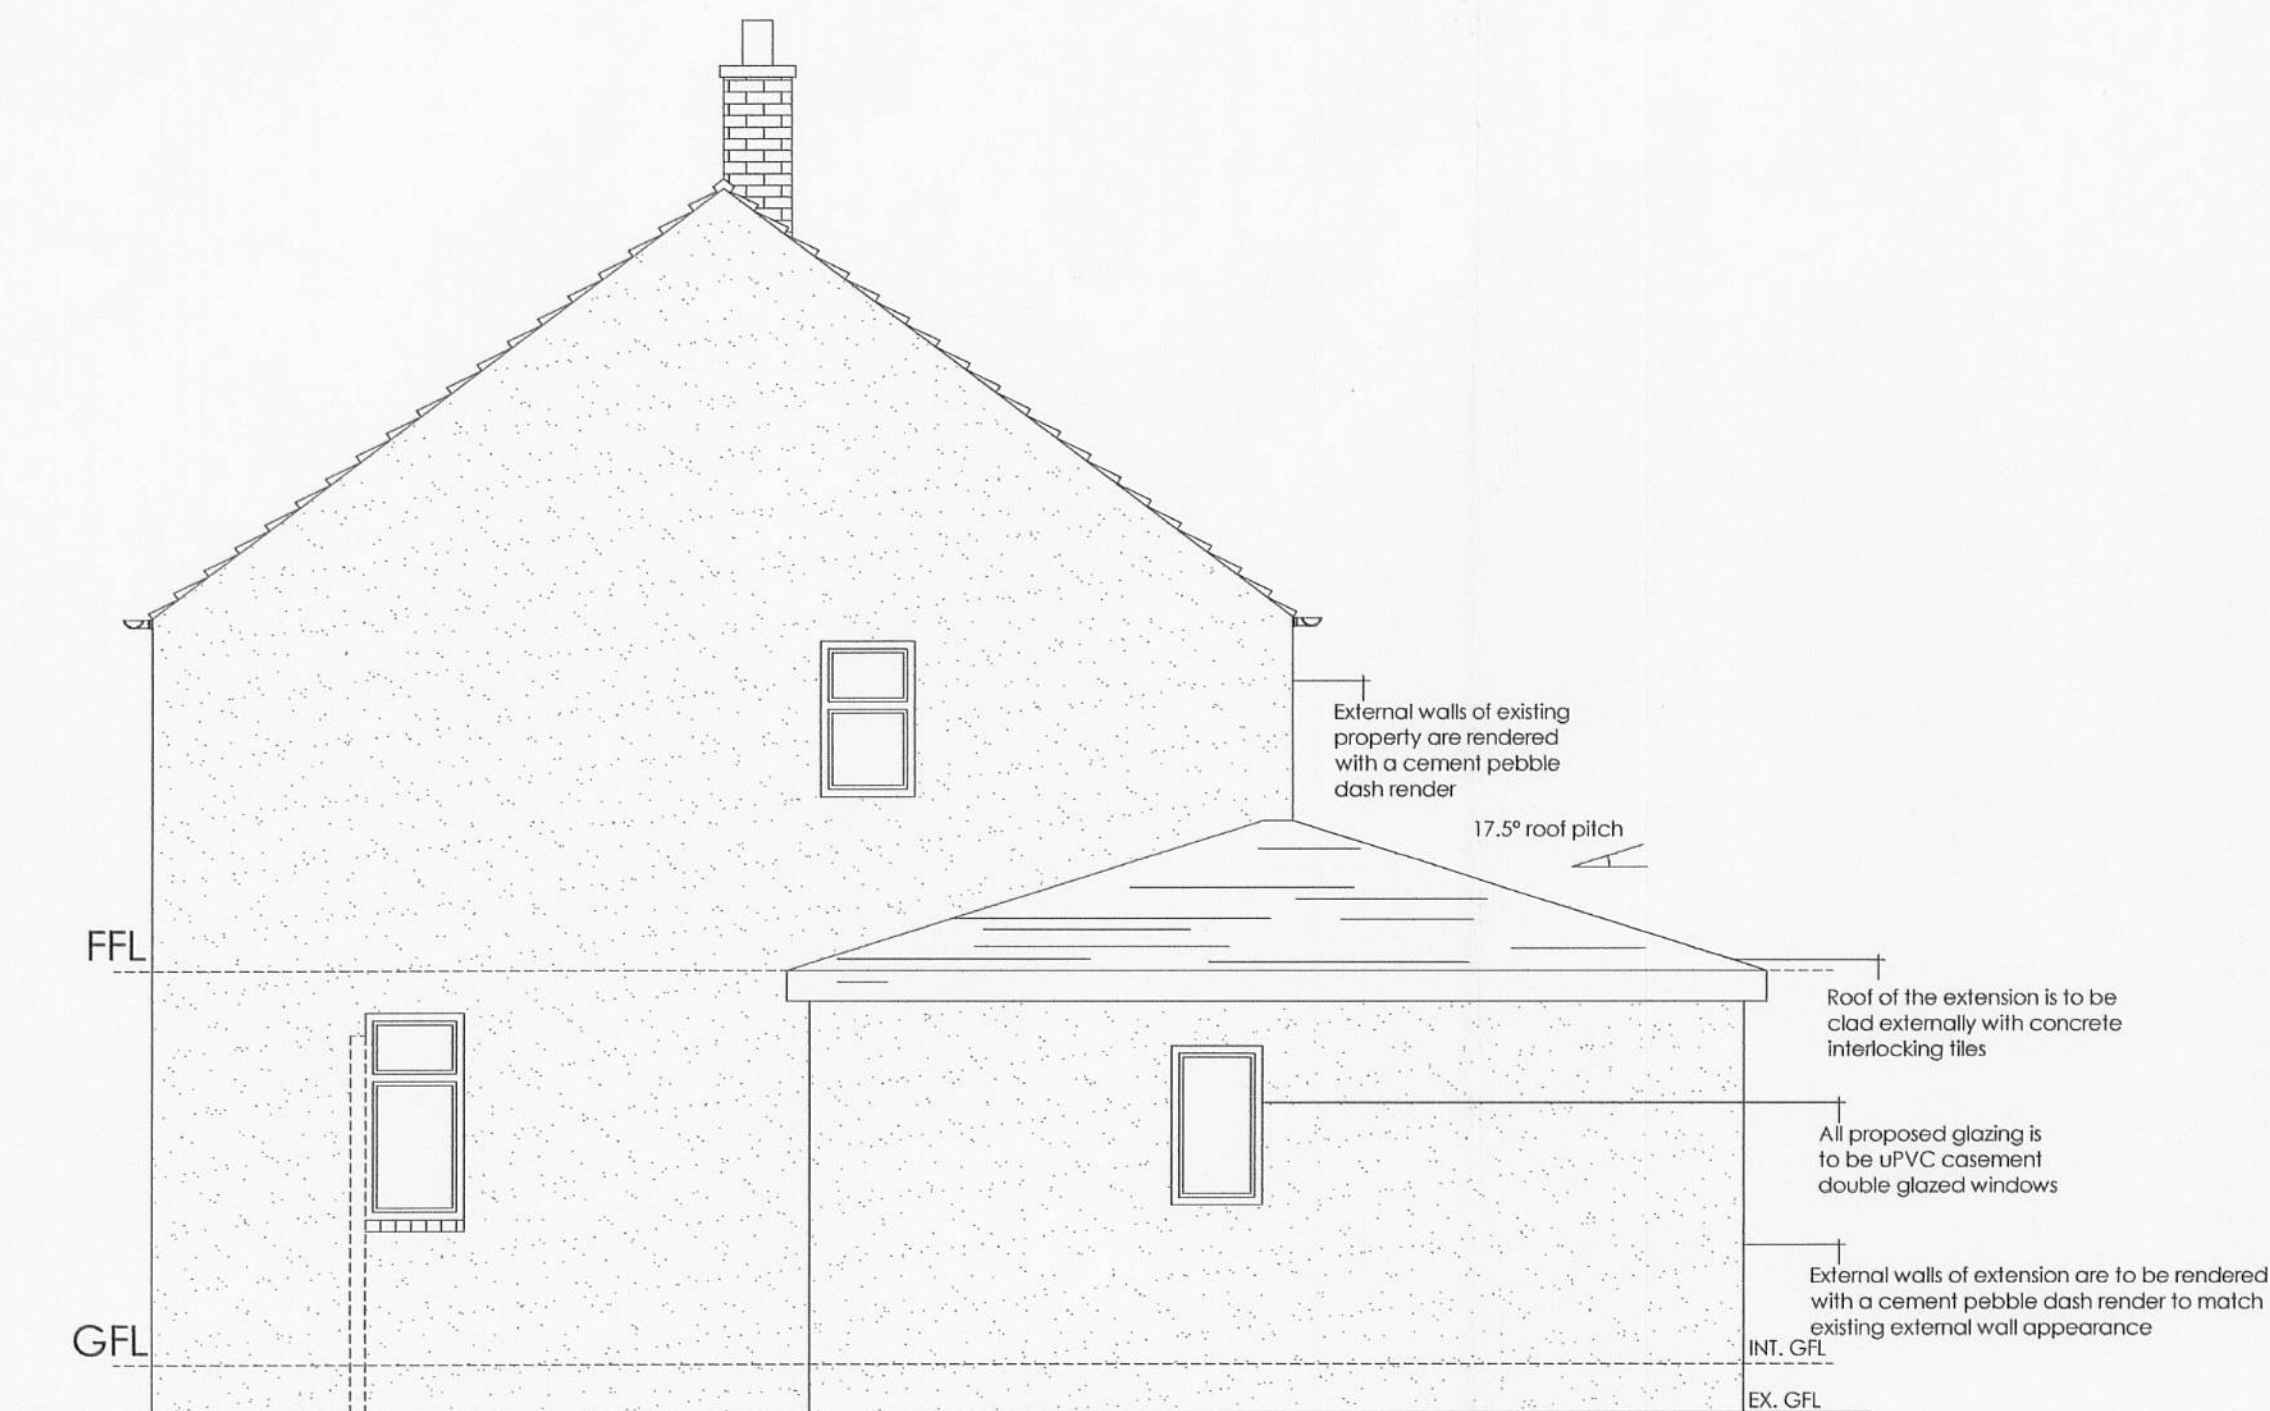


Proposed South West Elevation 1:50

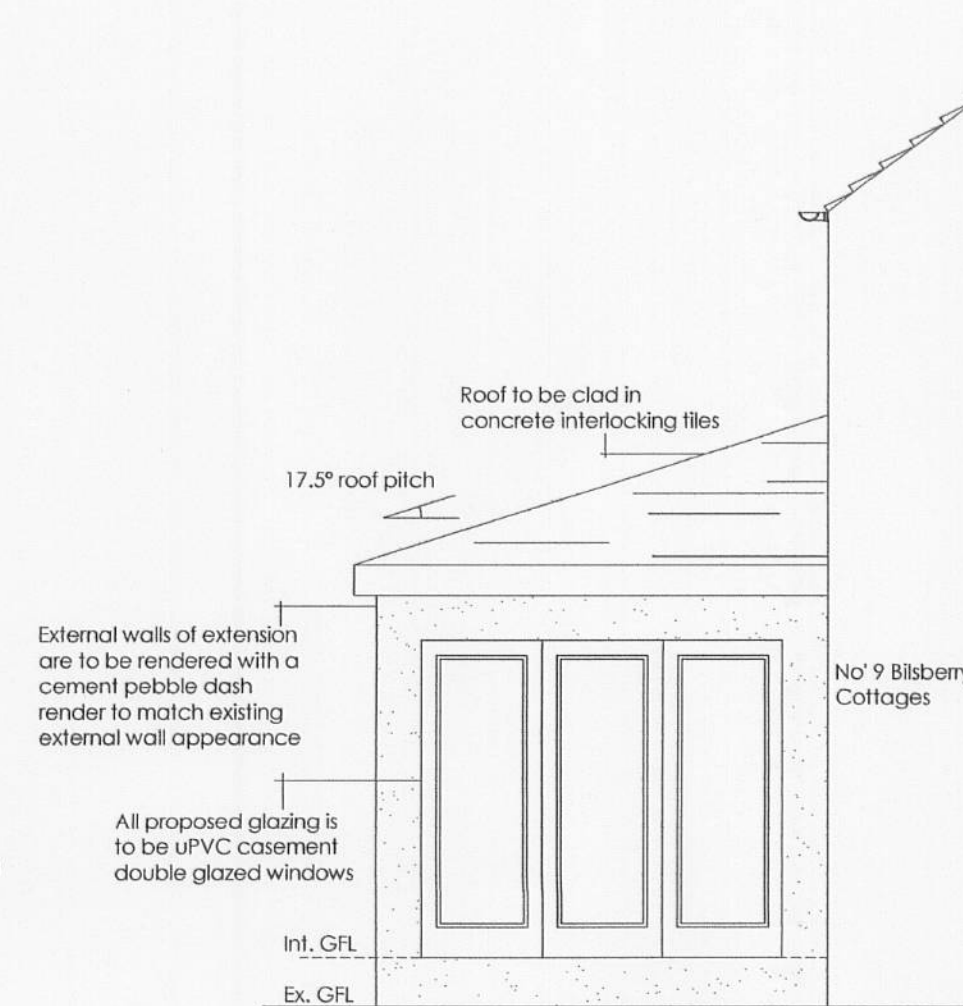


Proposed North East Elevation 1:50

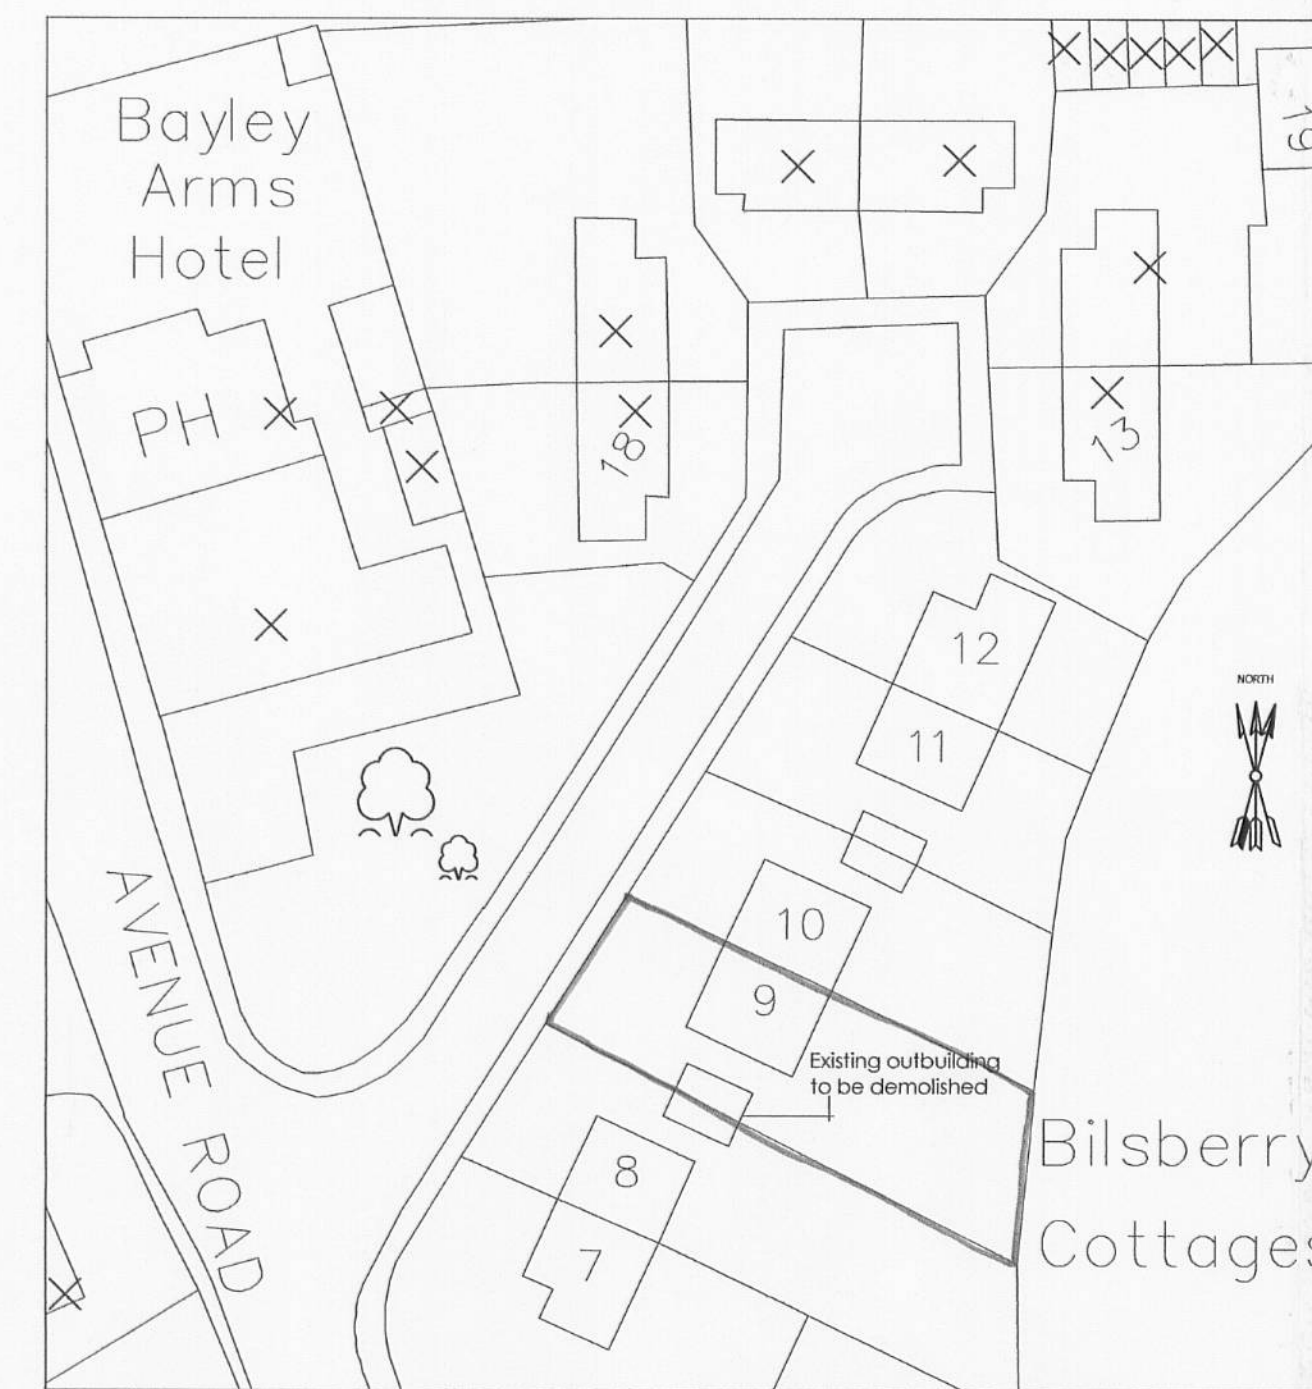


Existing Site Plan 1:500

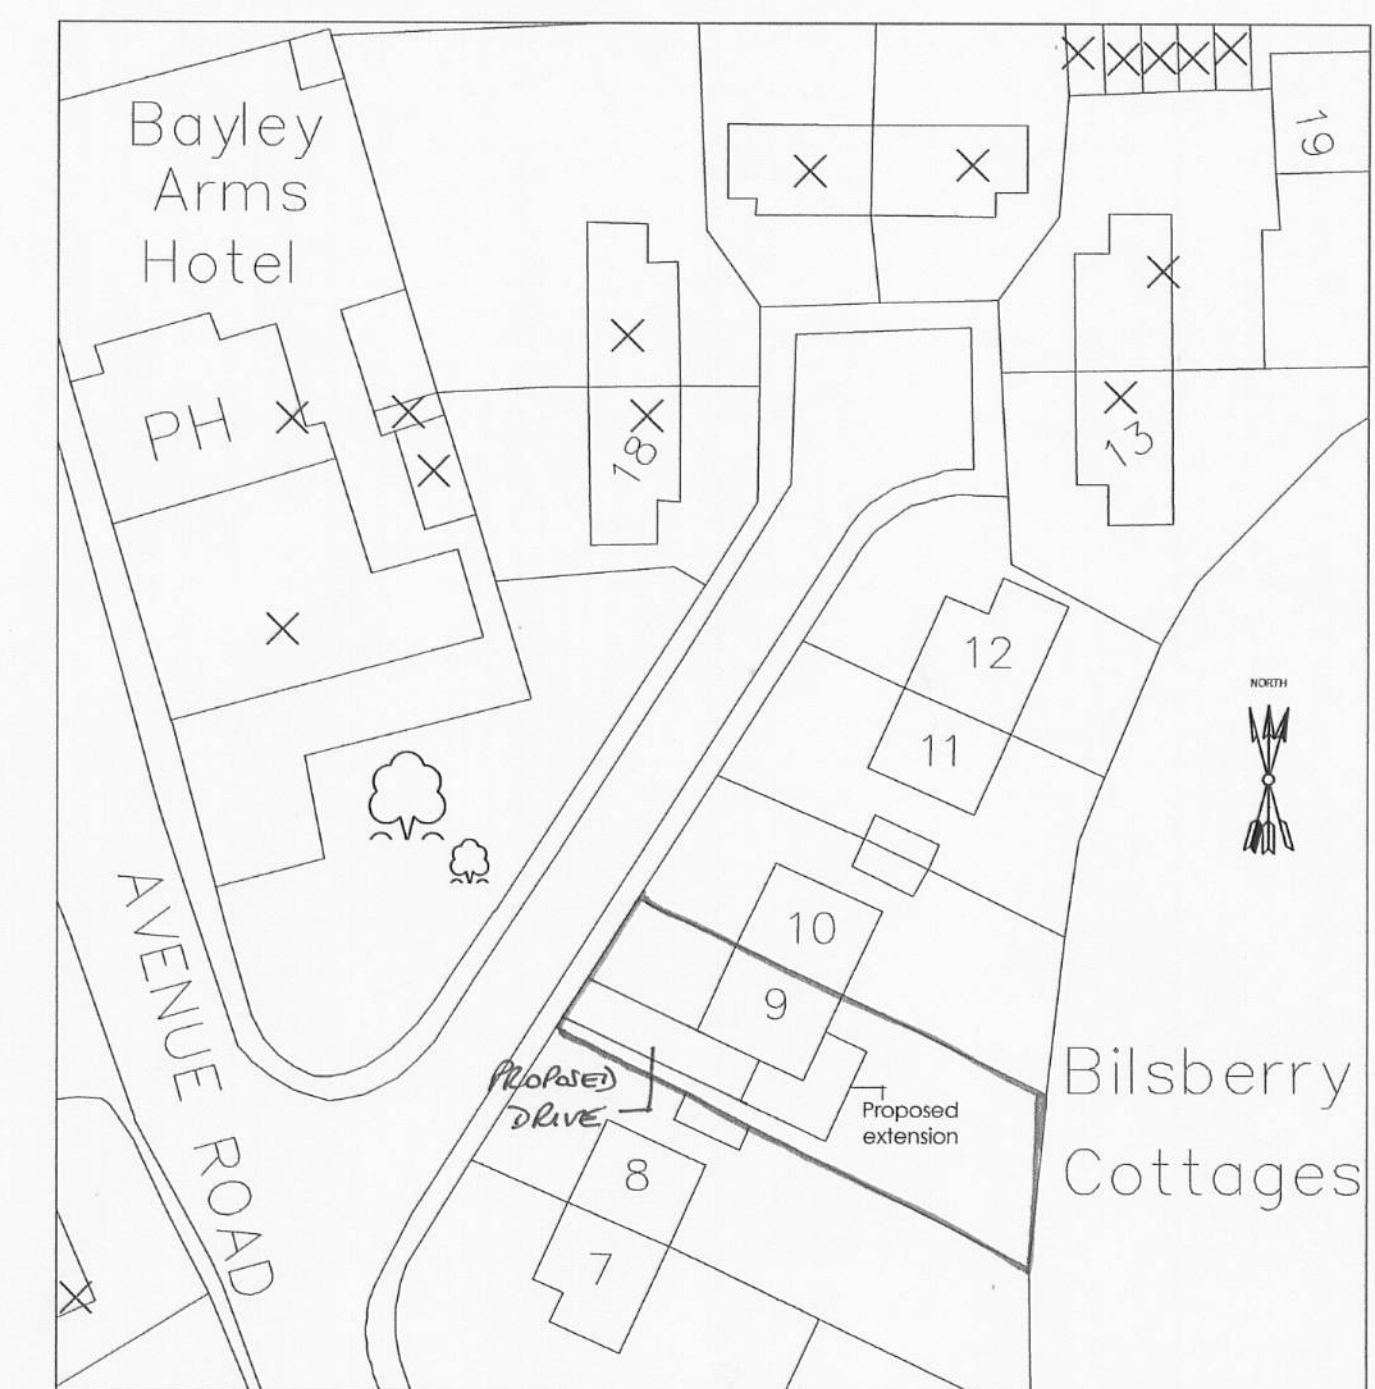


? Crown Copyright 2007. All rights reserved. Licence number 31528078
Proposed Site Plan 1:500

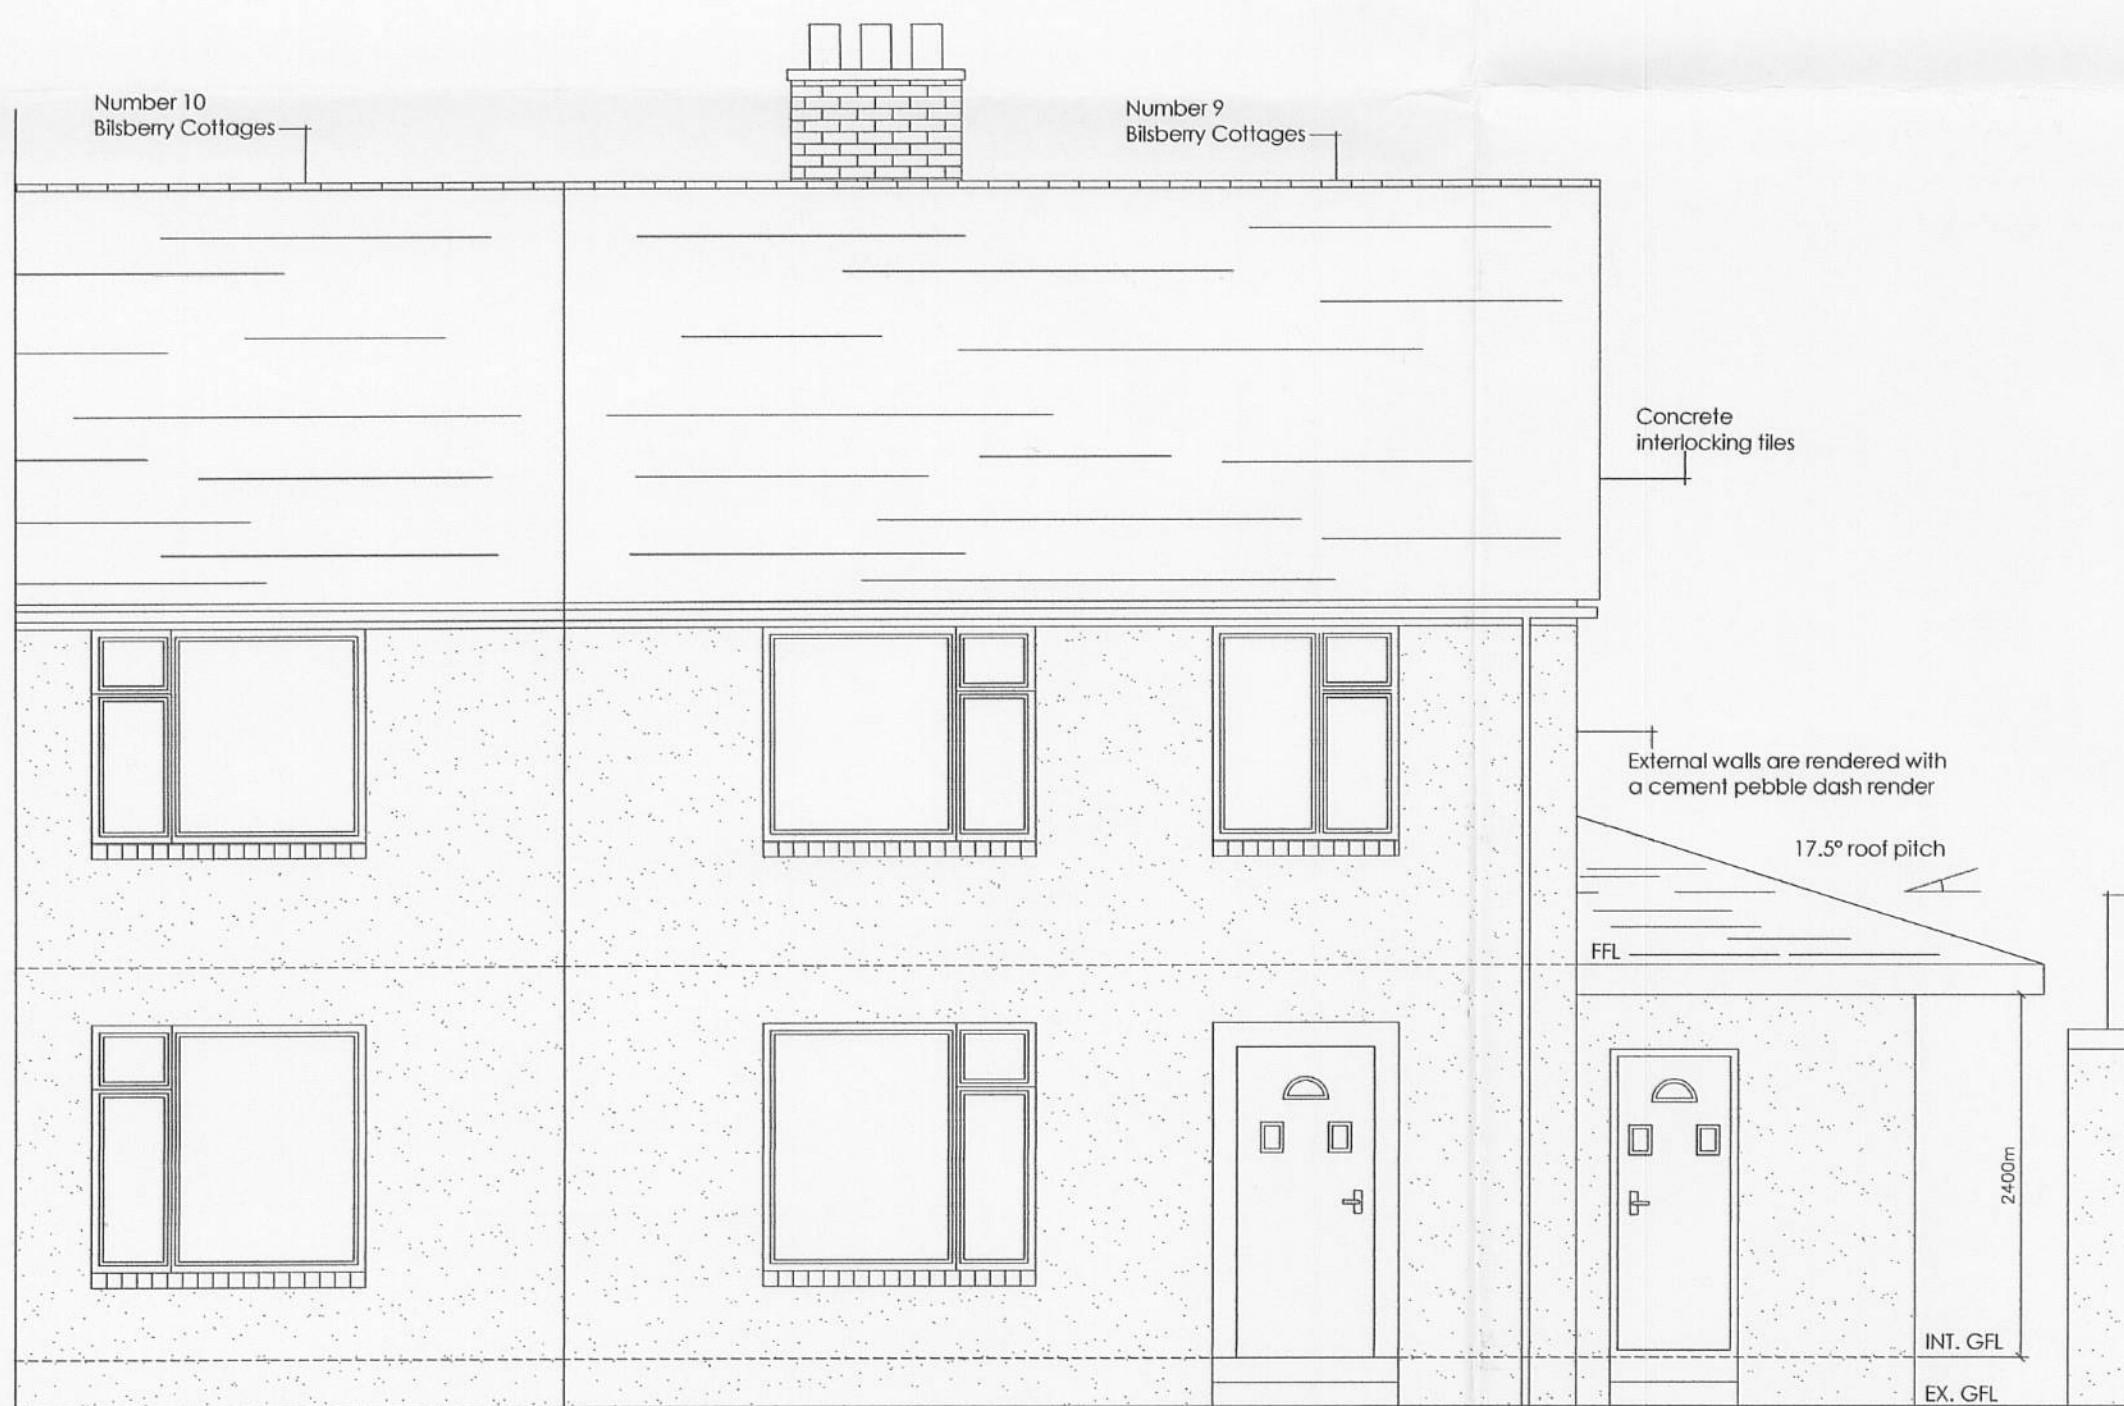


Proposed North West Elevation 1:50

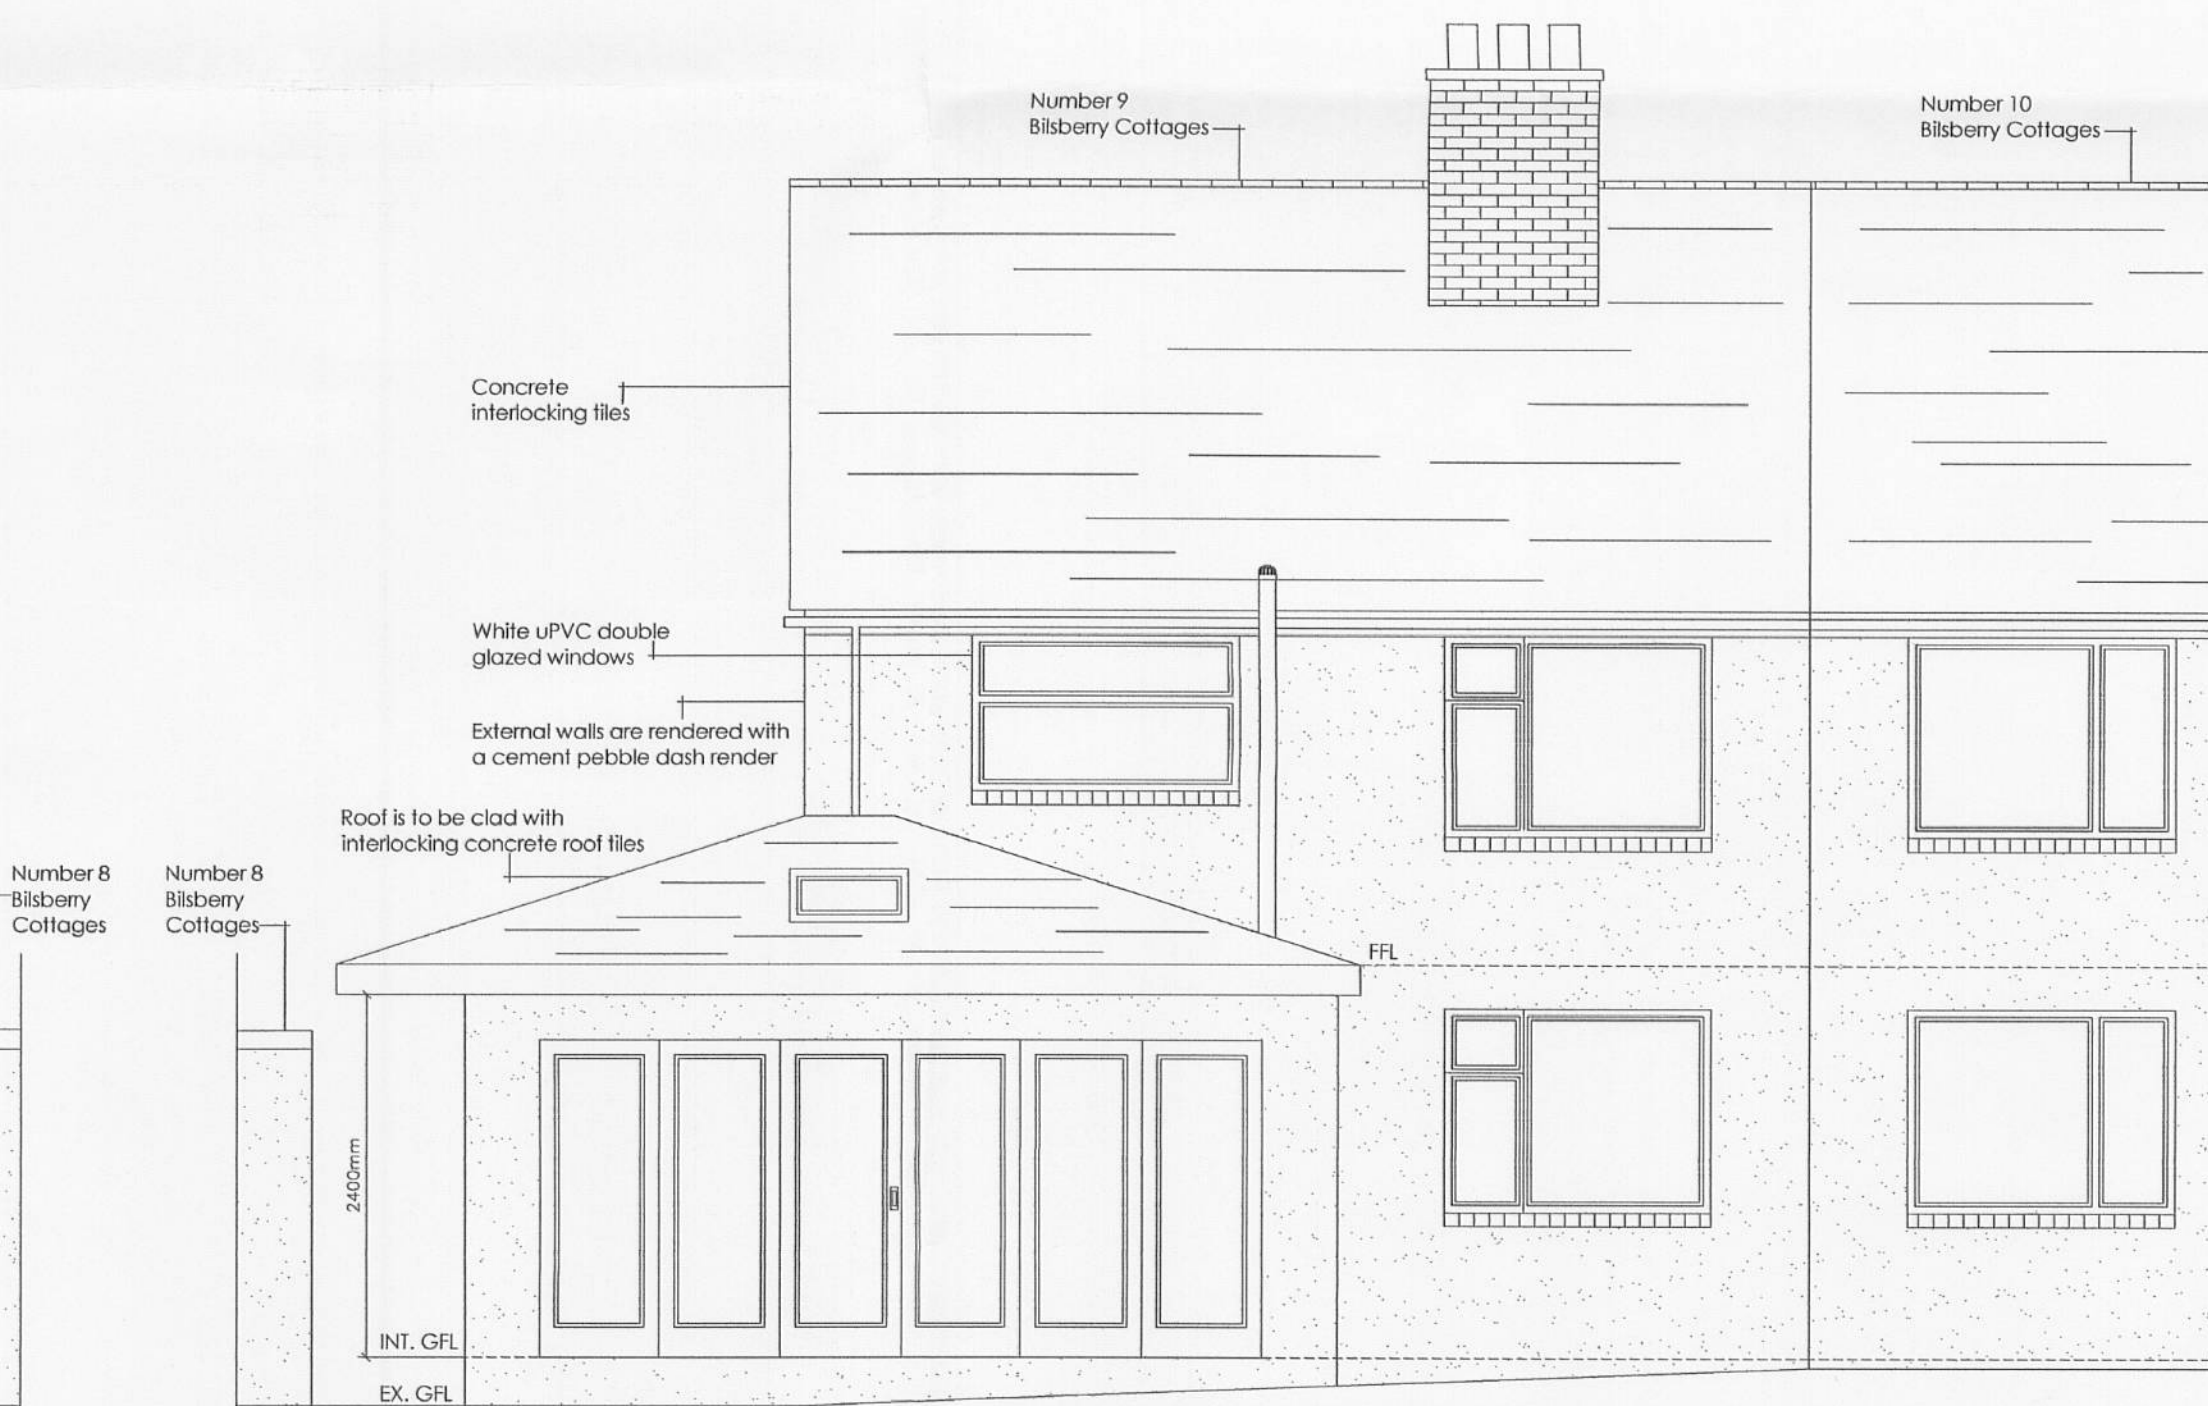


Proposed South East Elevation 1:50

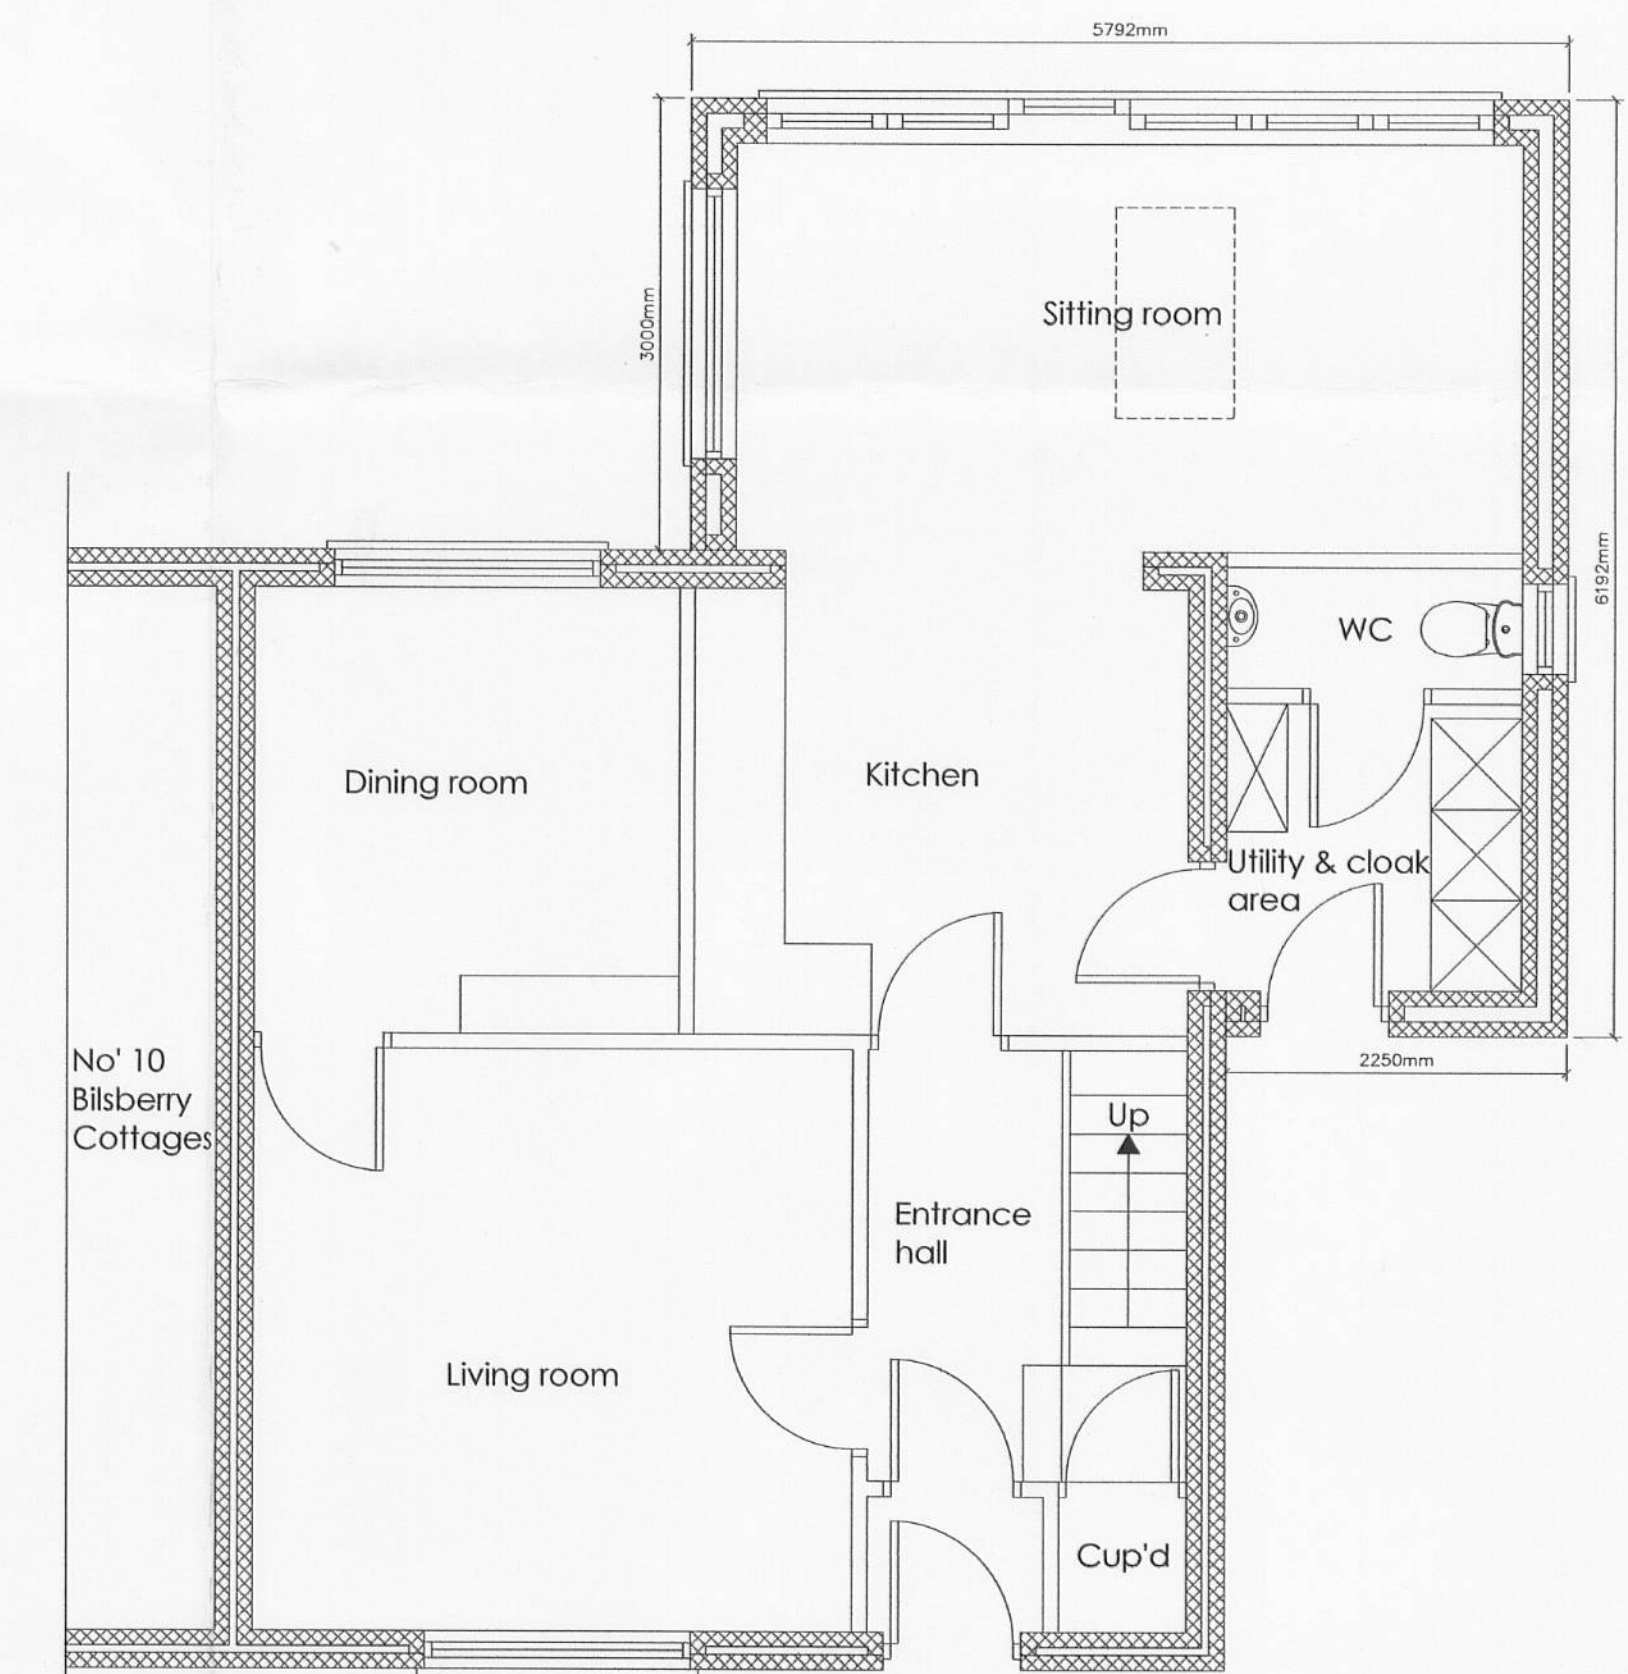

Existing Floor Plan 1:50

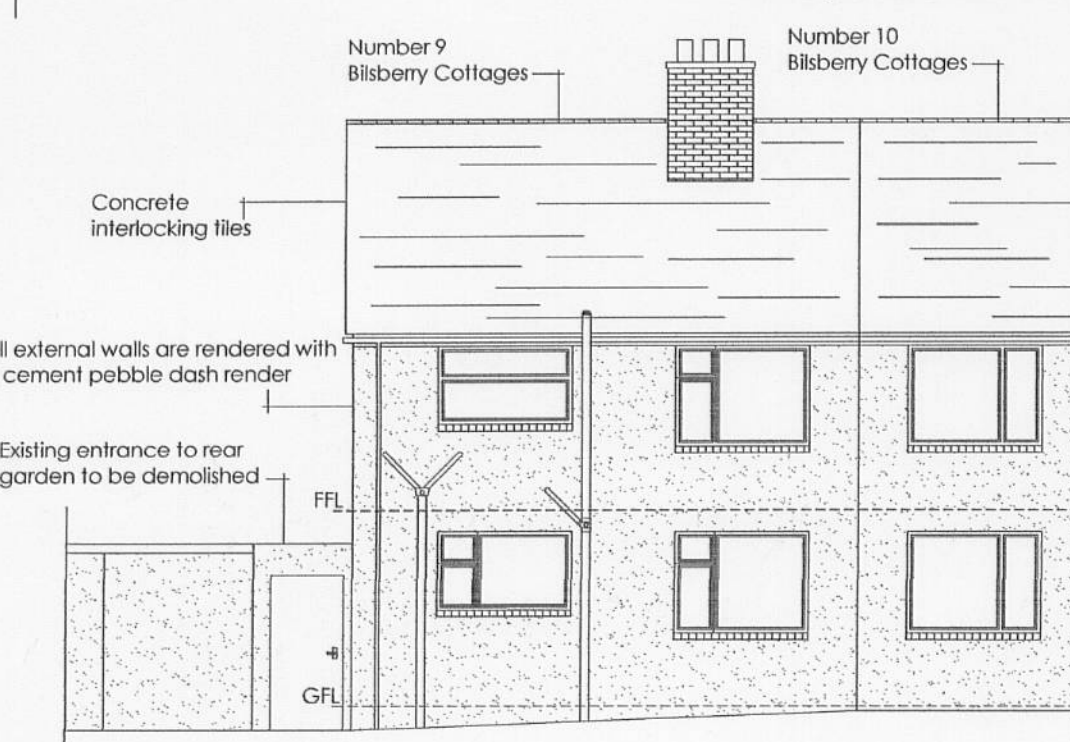


Existing South East Elevation 1:100

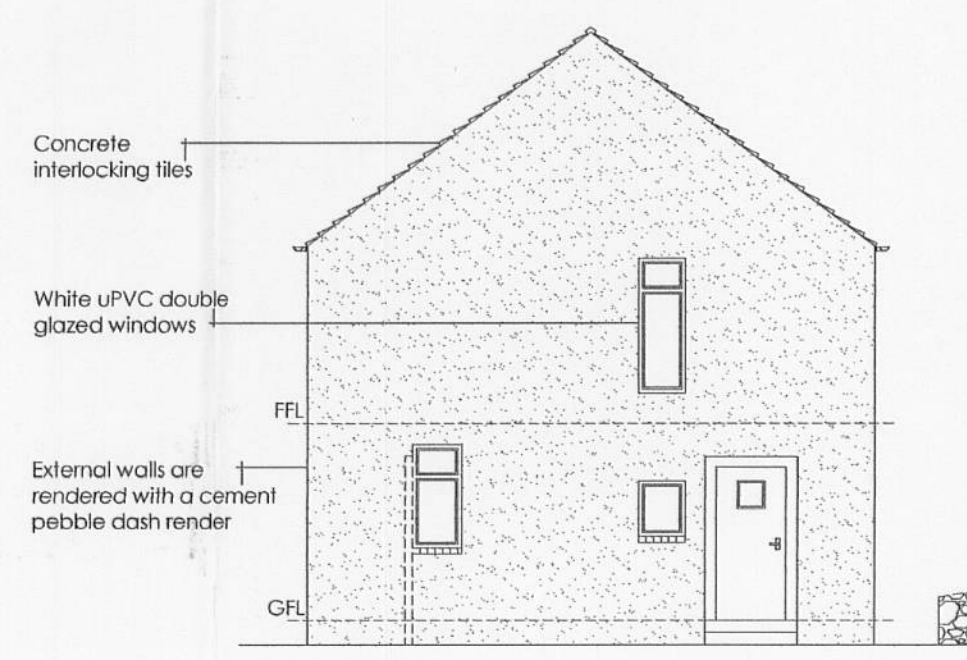

Existing South West Elevation 1:100



Existing North West Elevation 1:100

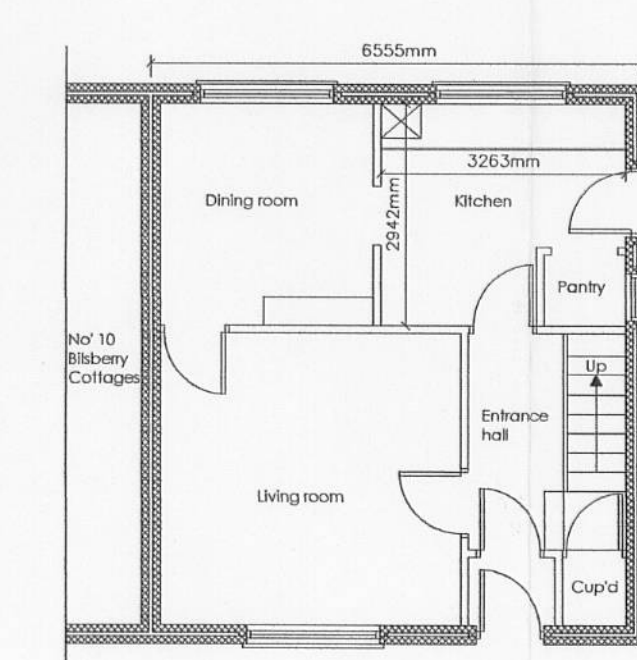

Existing Floor Plan 1:100

3 2 0 0 7 0 6 6 8 P Gary I. Chaney
34 W. Clifton Lane

Notes:

All work is to be carried out to the latest current British standards Codes of Practice and recognised working practices.

All work and materials should comply with Health and Safety legislation.

All dimensions are in millimetres where explicitly shown otherwise.

The contractor should check and certify all dimensions as work proceeds and notify the architect of any discrepancies.

Do not scale off the drawings, if in doubt ask.

G H A
ary Hoerly Associates

Chartered Surveyors
34 Wellgate
Clitheroe
Lancashire BB7 2DP

T: 01200 442301
F: 01200 442302
Email: info@ghaonline.co.uk

Title: Proposed single storey extension to
9 Bilberry Cottages
Hurst Green
Clitheroe
BB7 9QB

Existing & Proposed Plans & Elevations

Project No: Mol/215/501/01 Drawn:

Ölçme: 11.11.2010

--	--

Date: 22.06.07 Scale: 1:50