


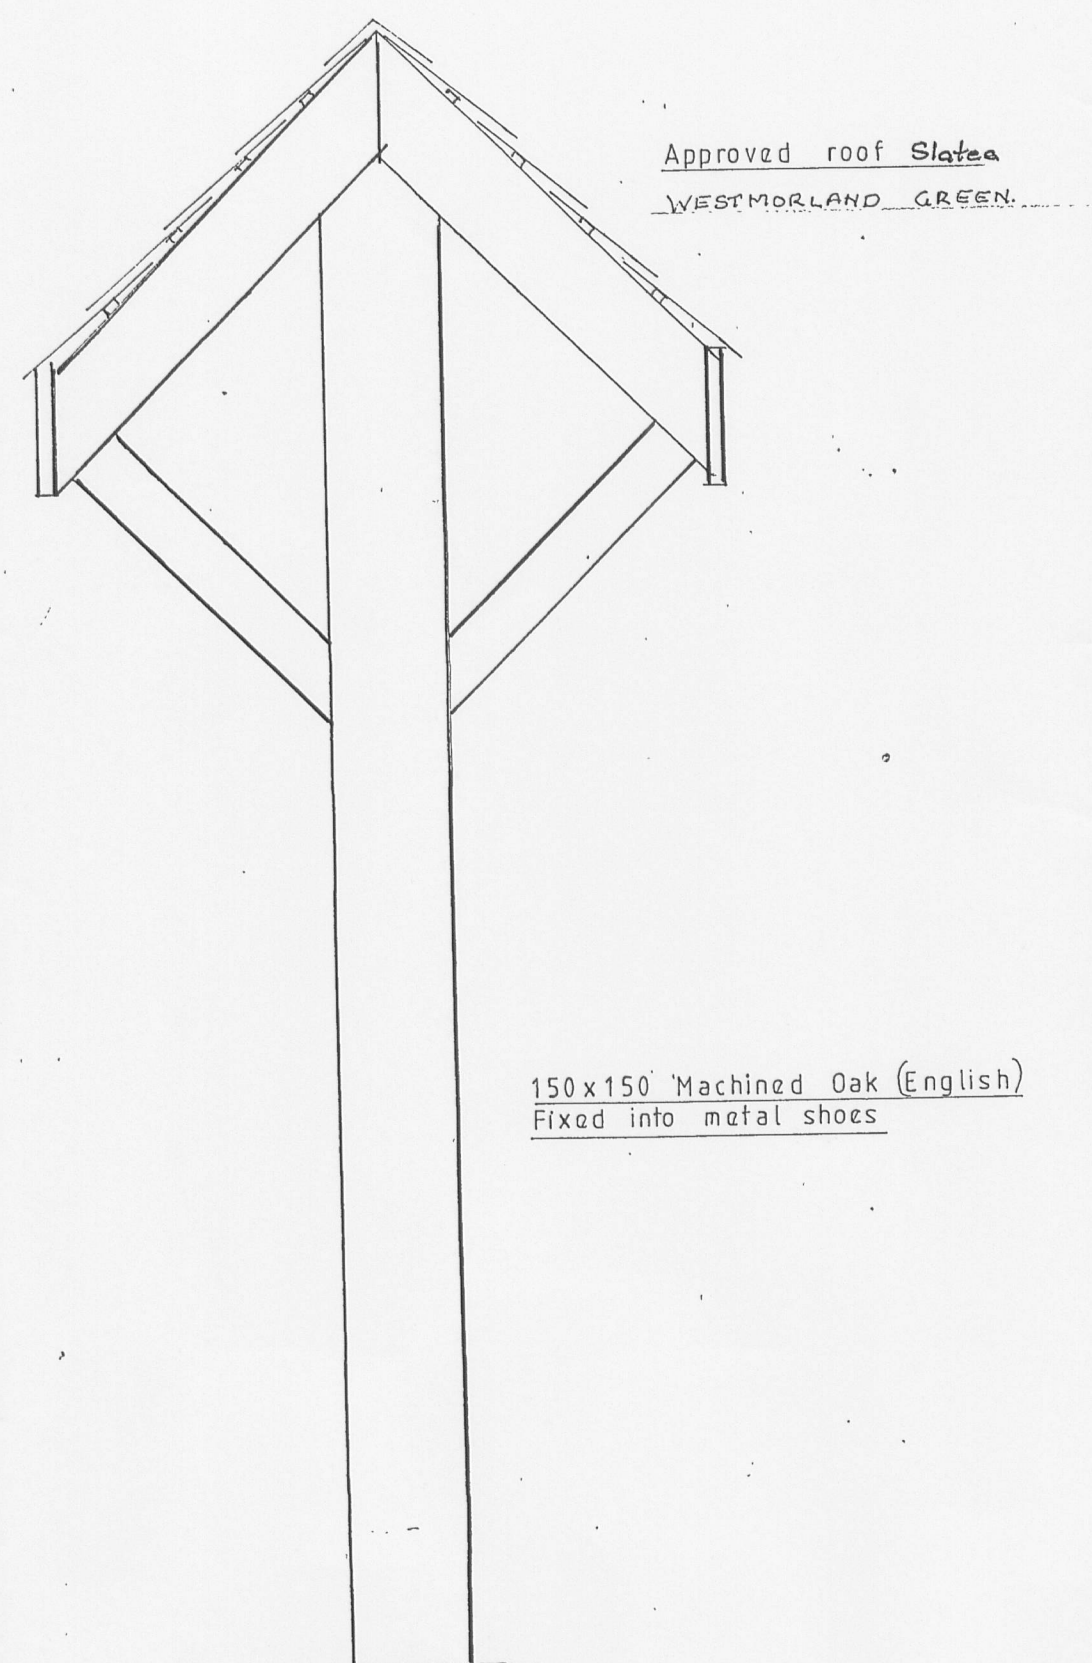


FRONT ELEVATION



SIDE ELEVATION

PROPOSED CHURCH NOTICE BOARD. AT ST LEONARDS CHURCH.
WHALLEY ROAD.
LANGHO.


Scale 1:10.

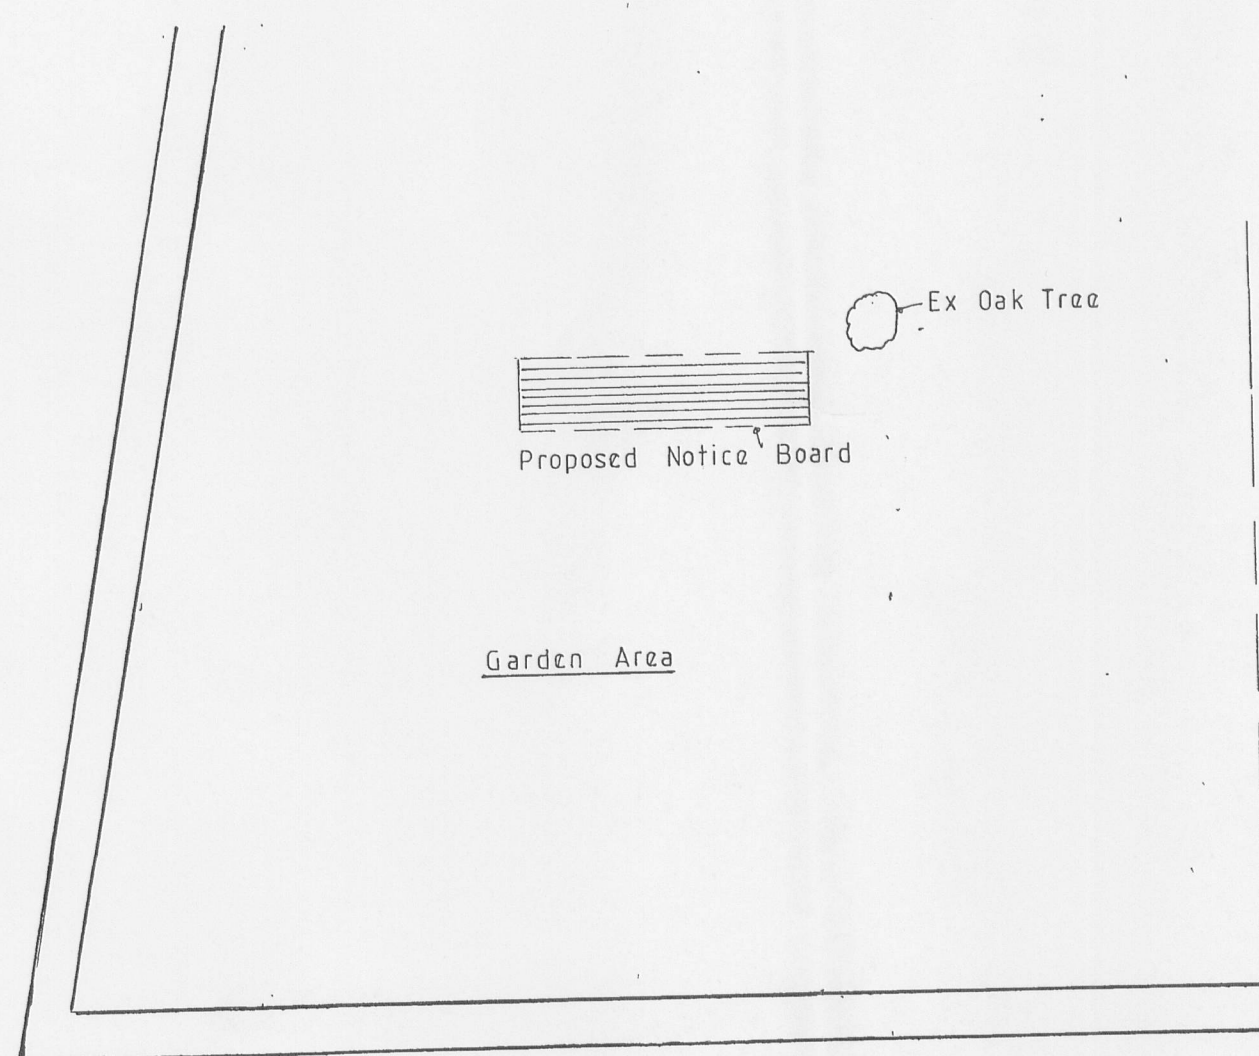

LOCATION PLAN

Scale 1:50

3 20070 669P

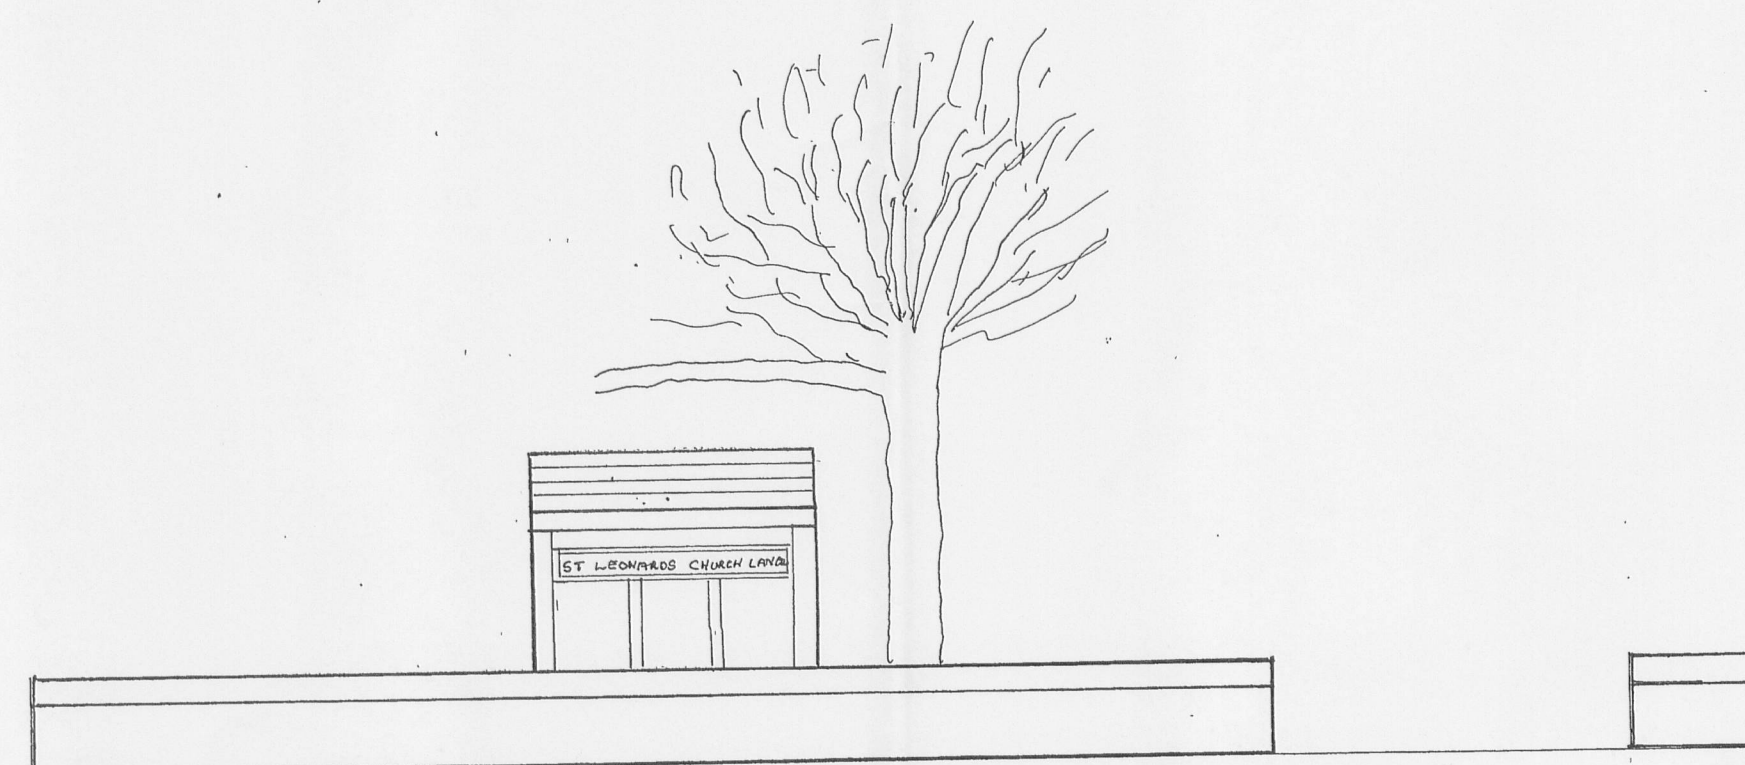

ELEVATION FROM WHALLEY ROAD