




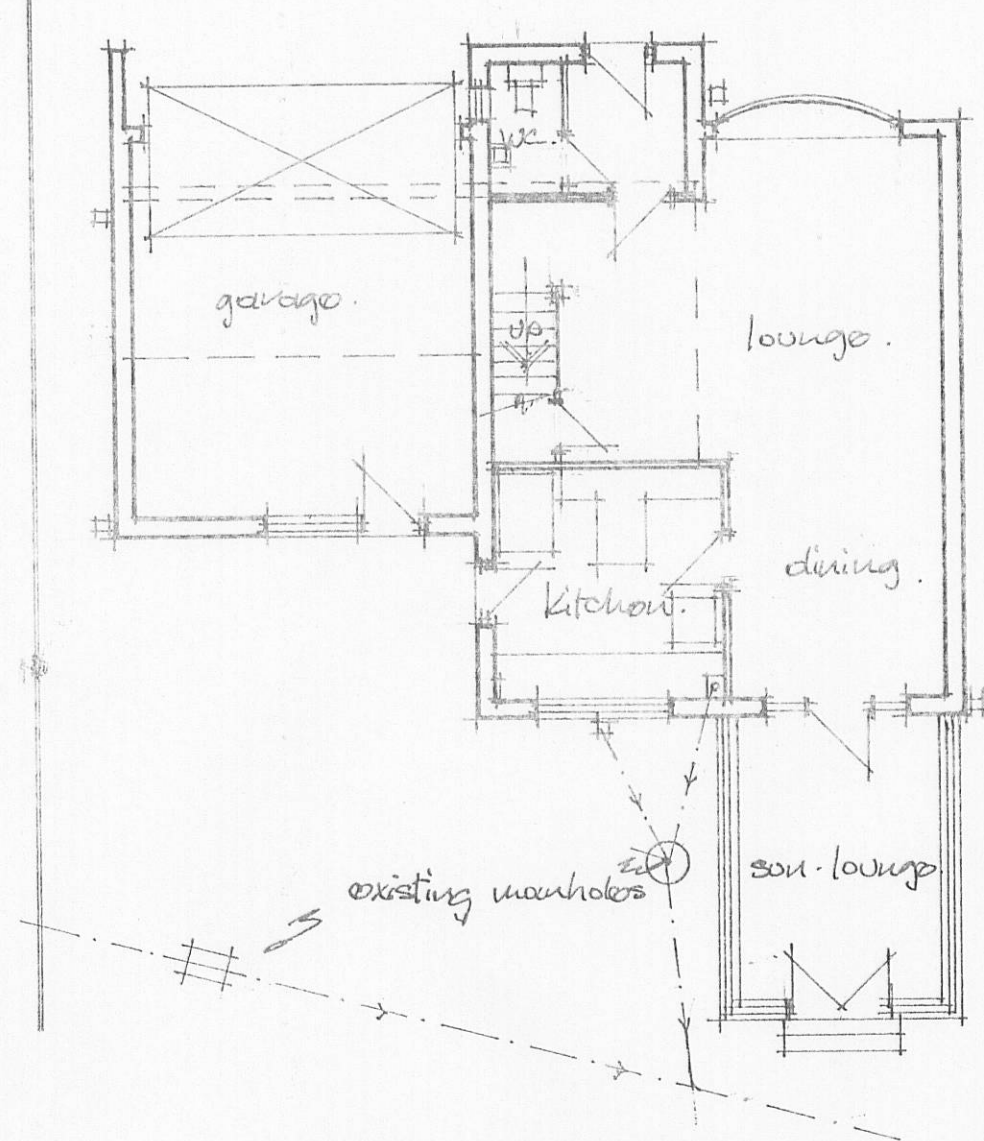


Existing Ground Floor Plan.

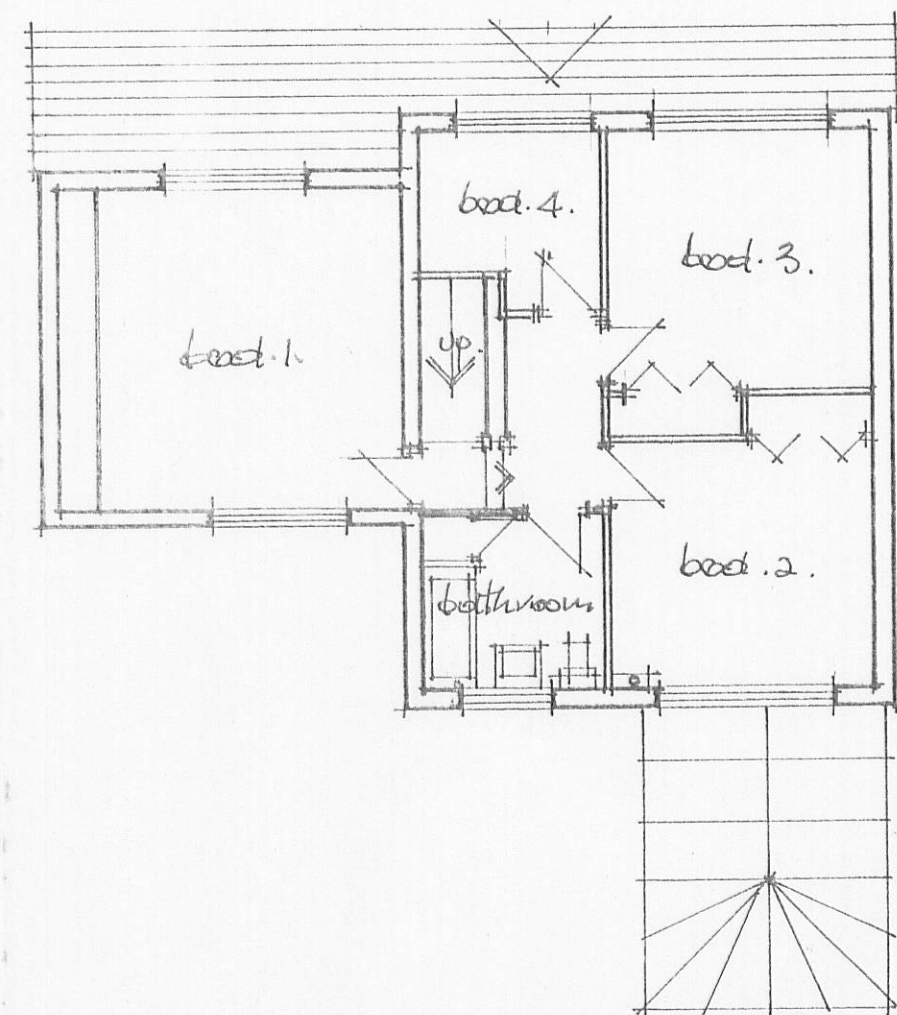


Existing First Floor Plan.

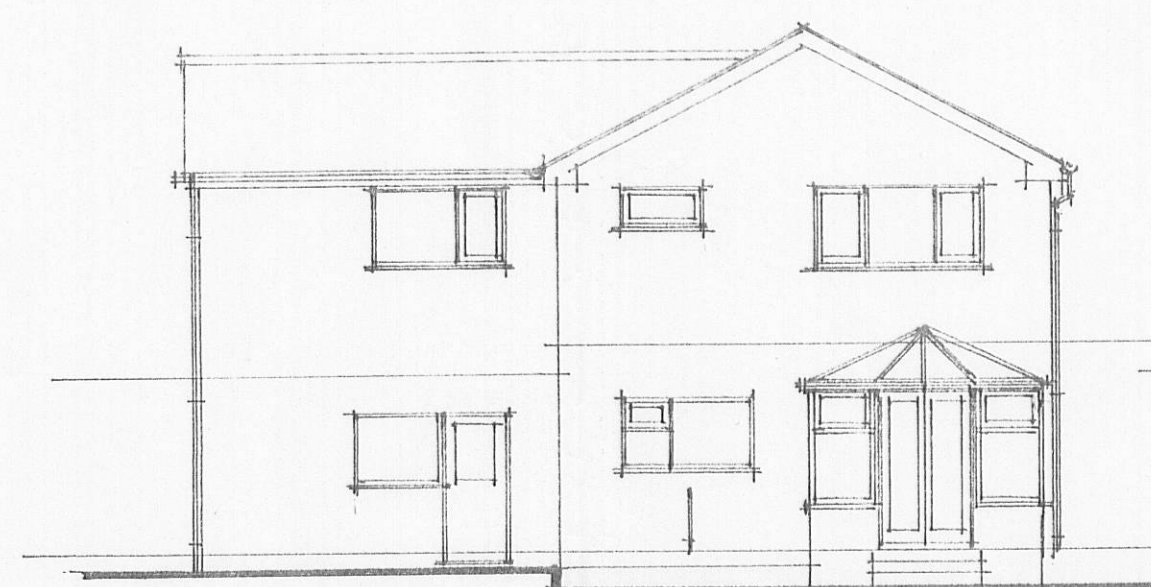


Existing Rear Elevation.

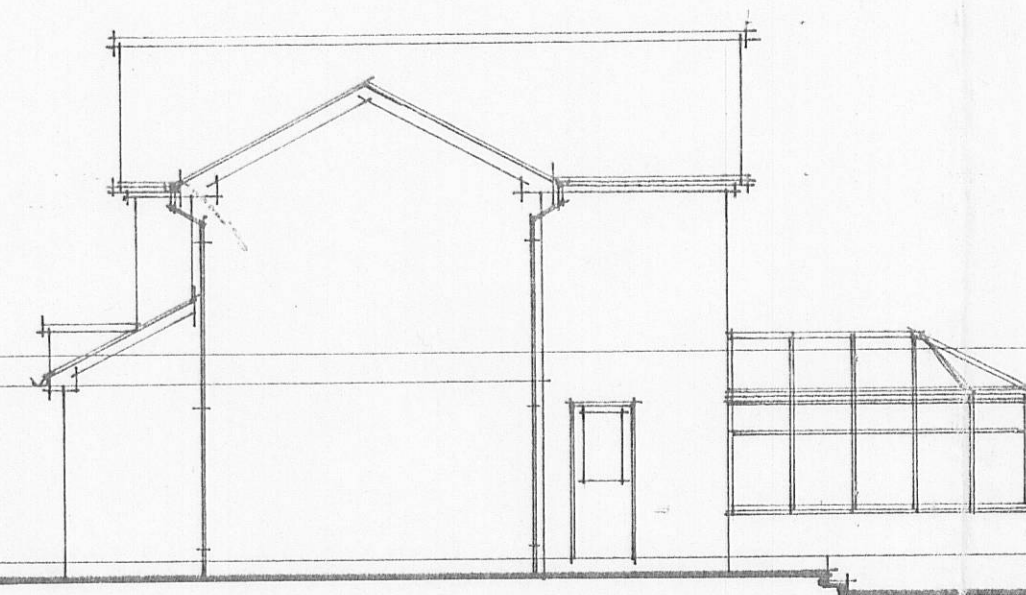


Existing Side Elevation (L.H.)

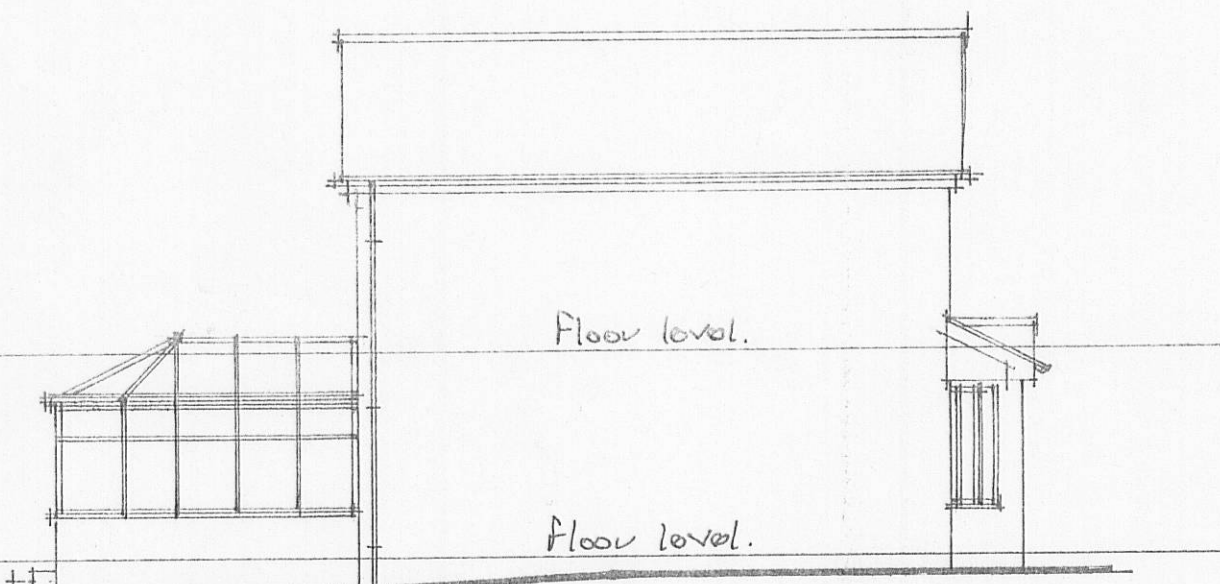

Existing Side Elevation (R.H.)

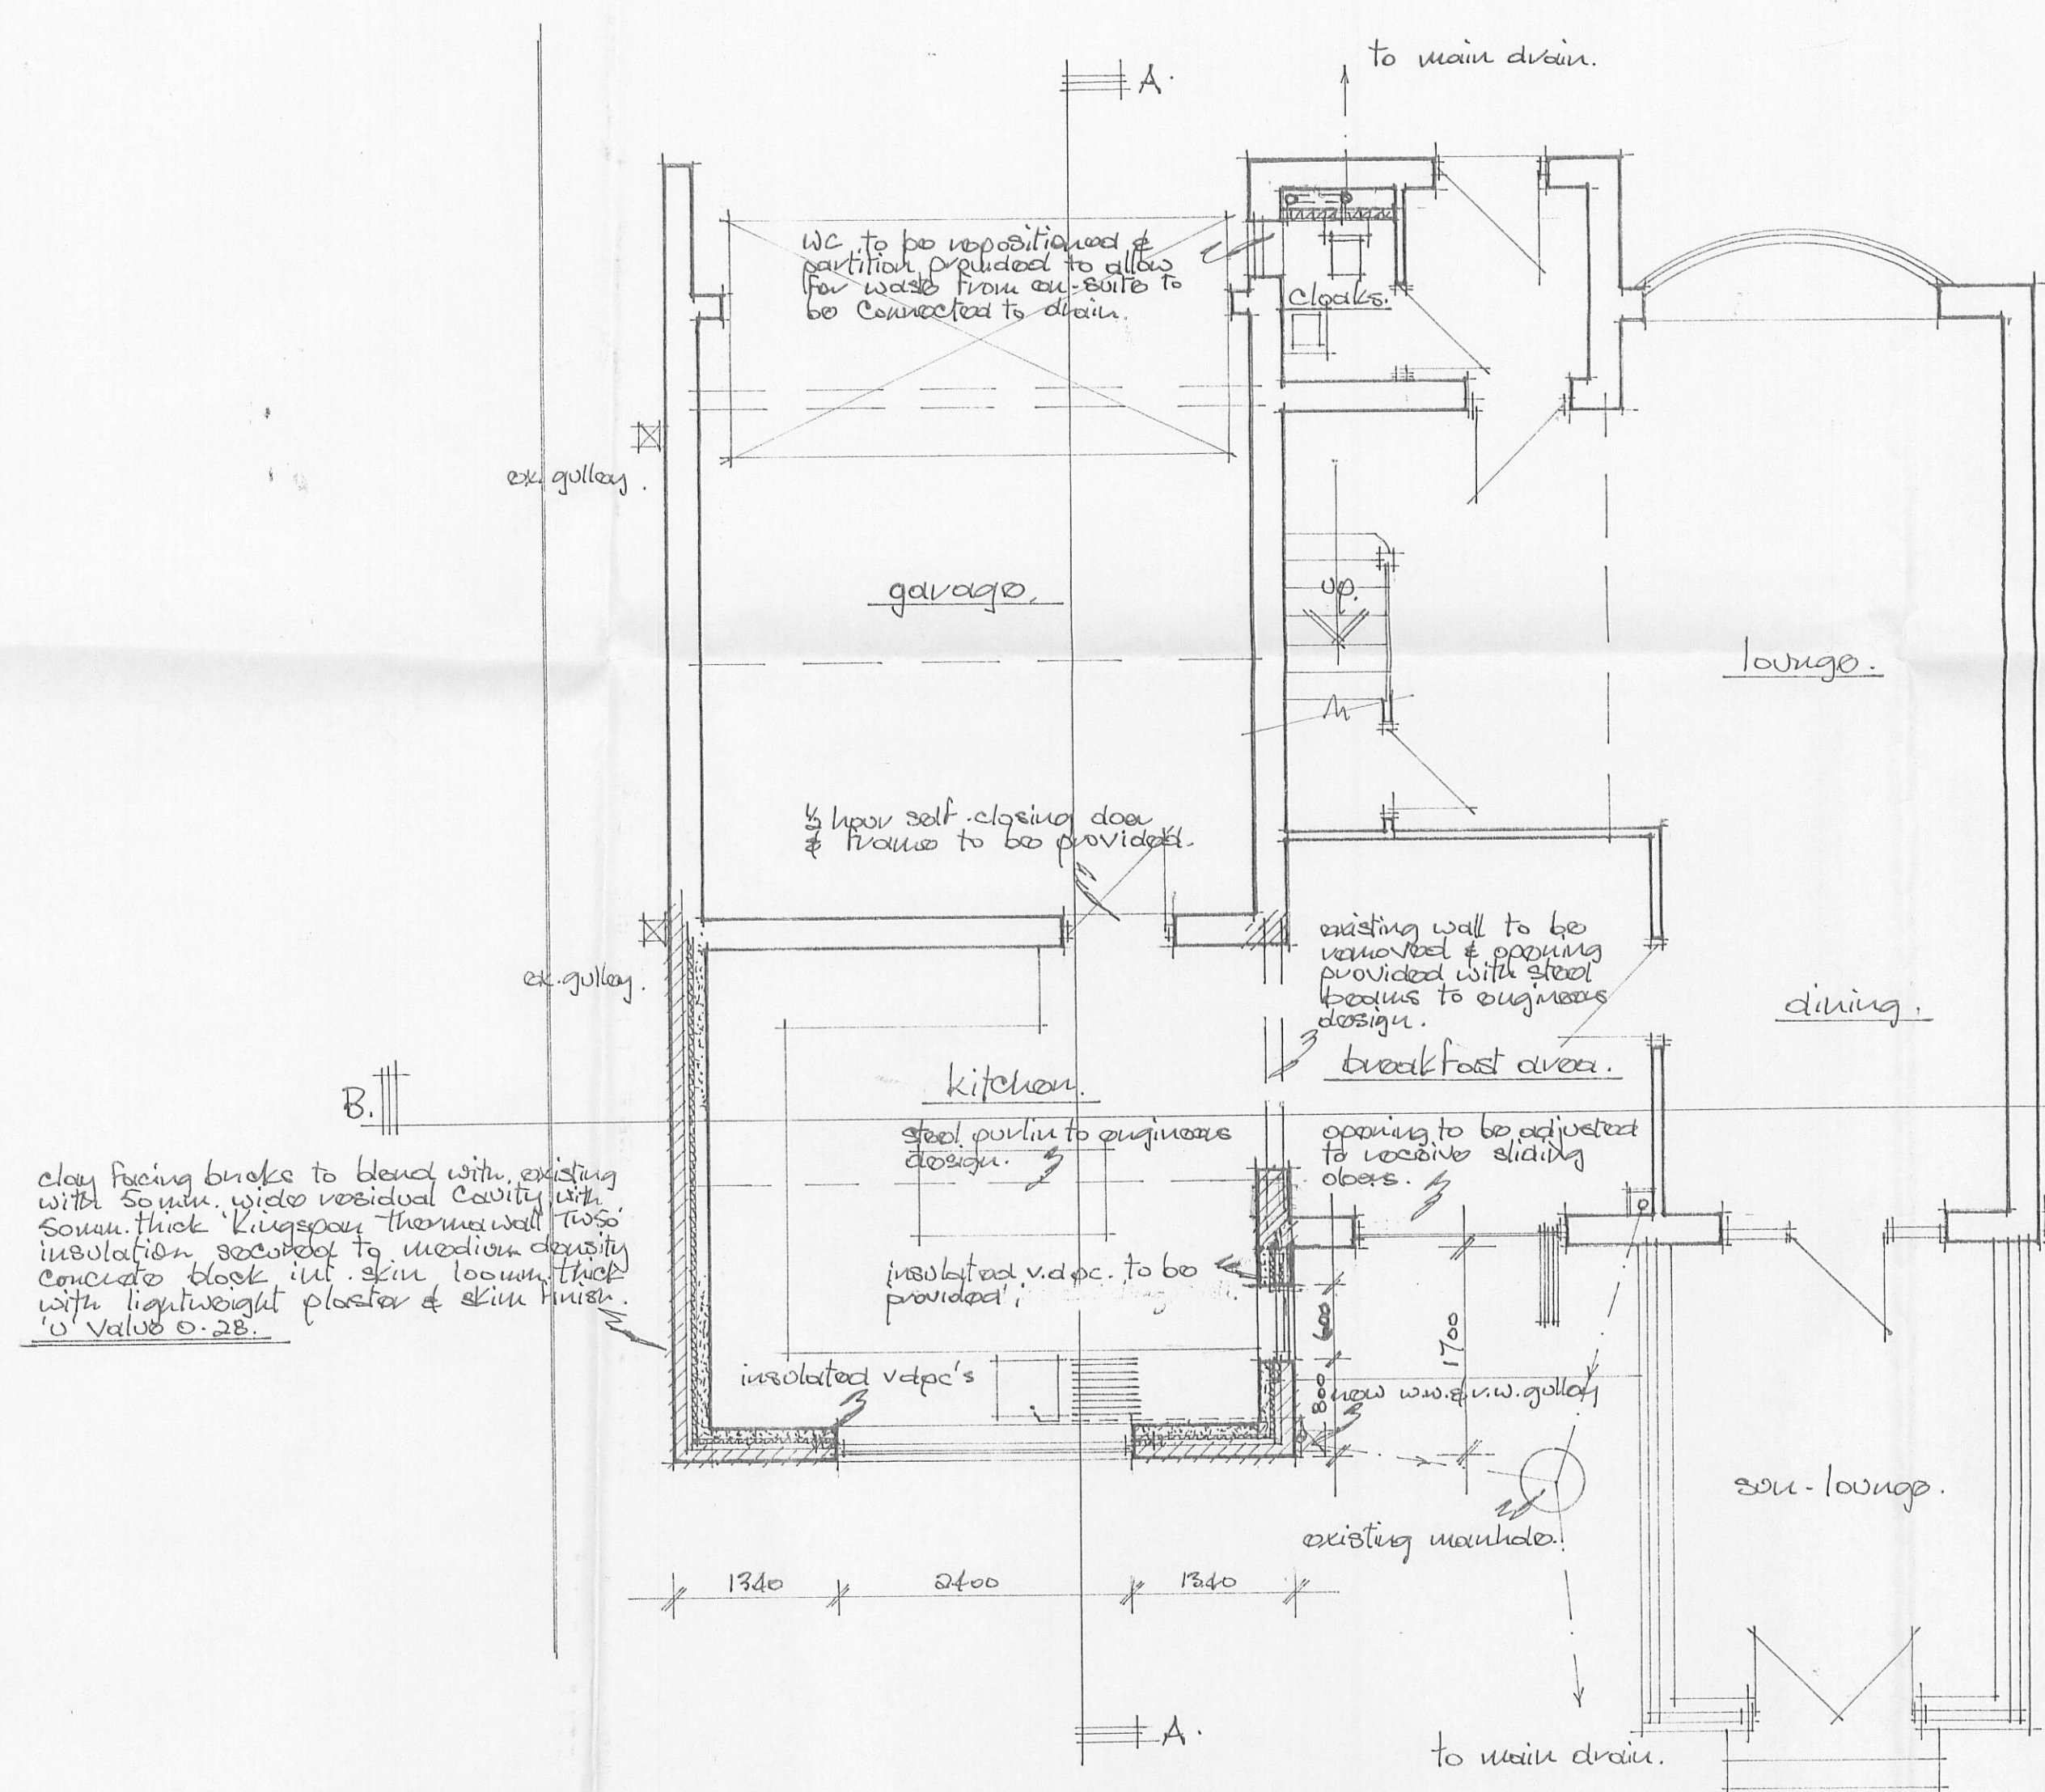

Proposed Ground Floor Plan.

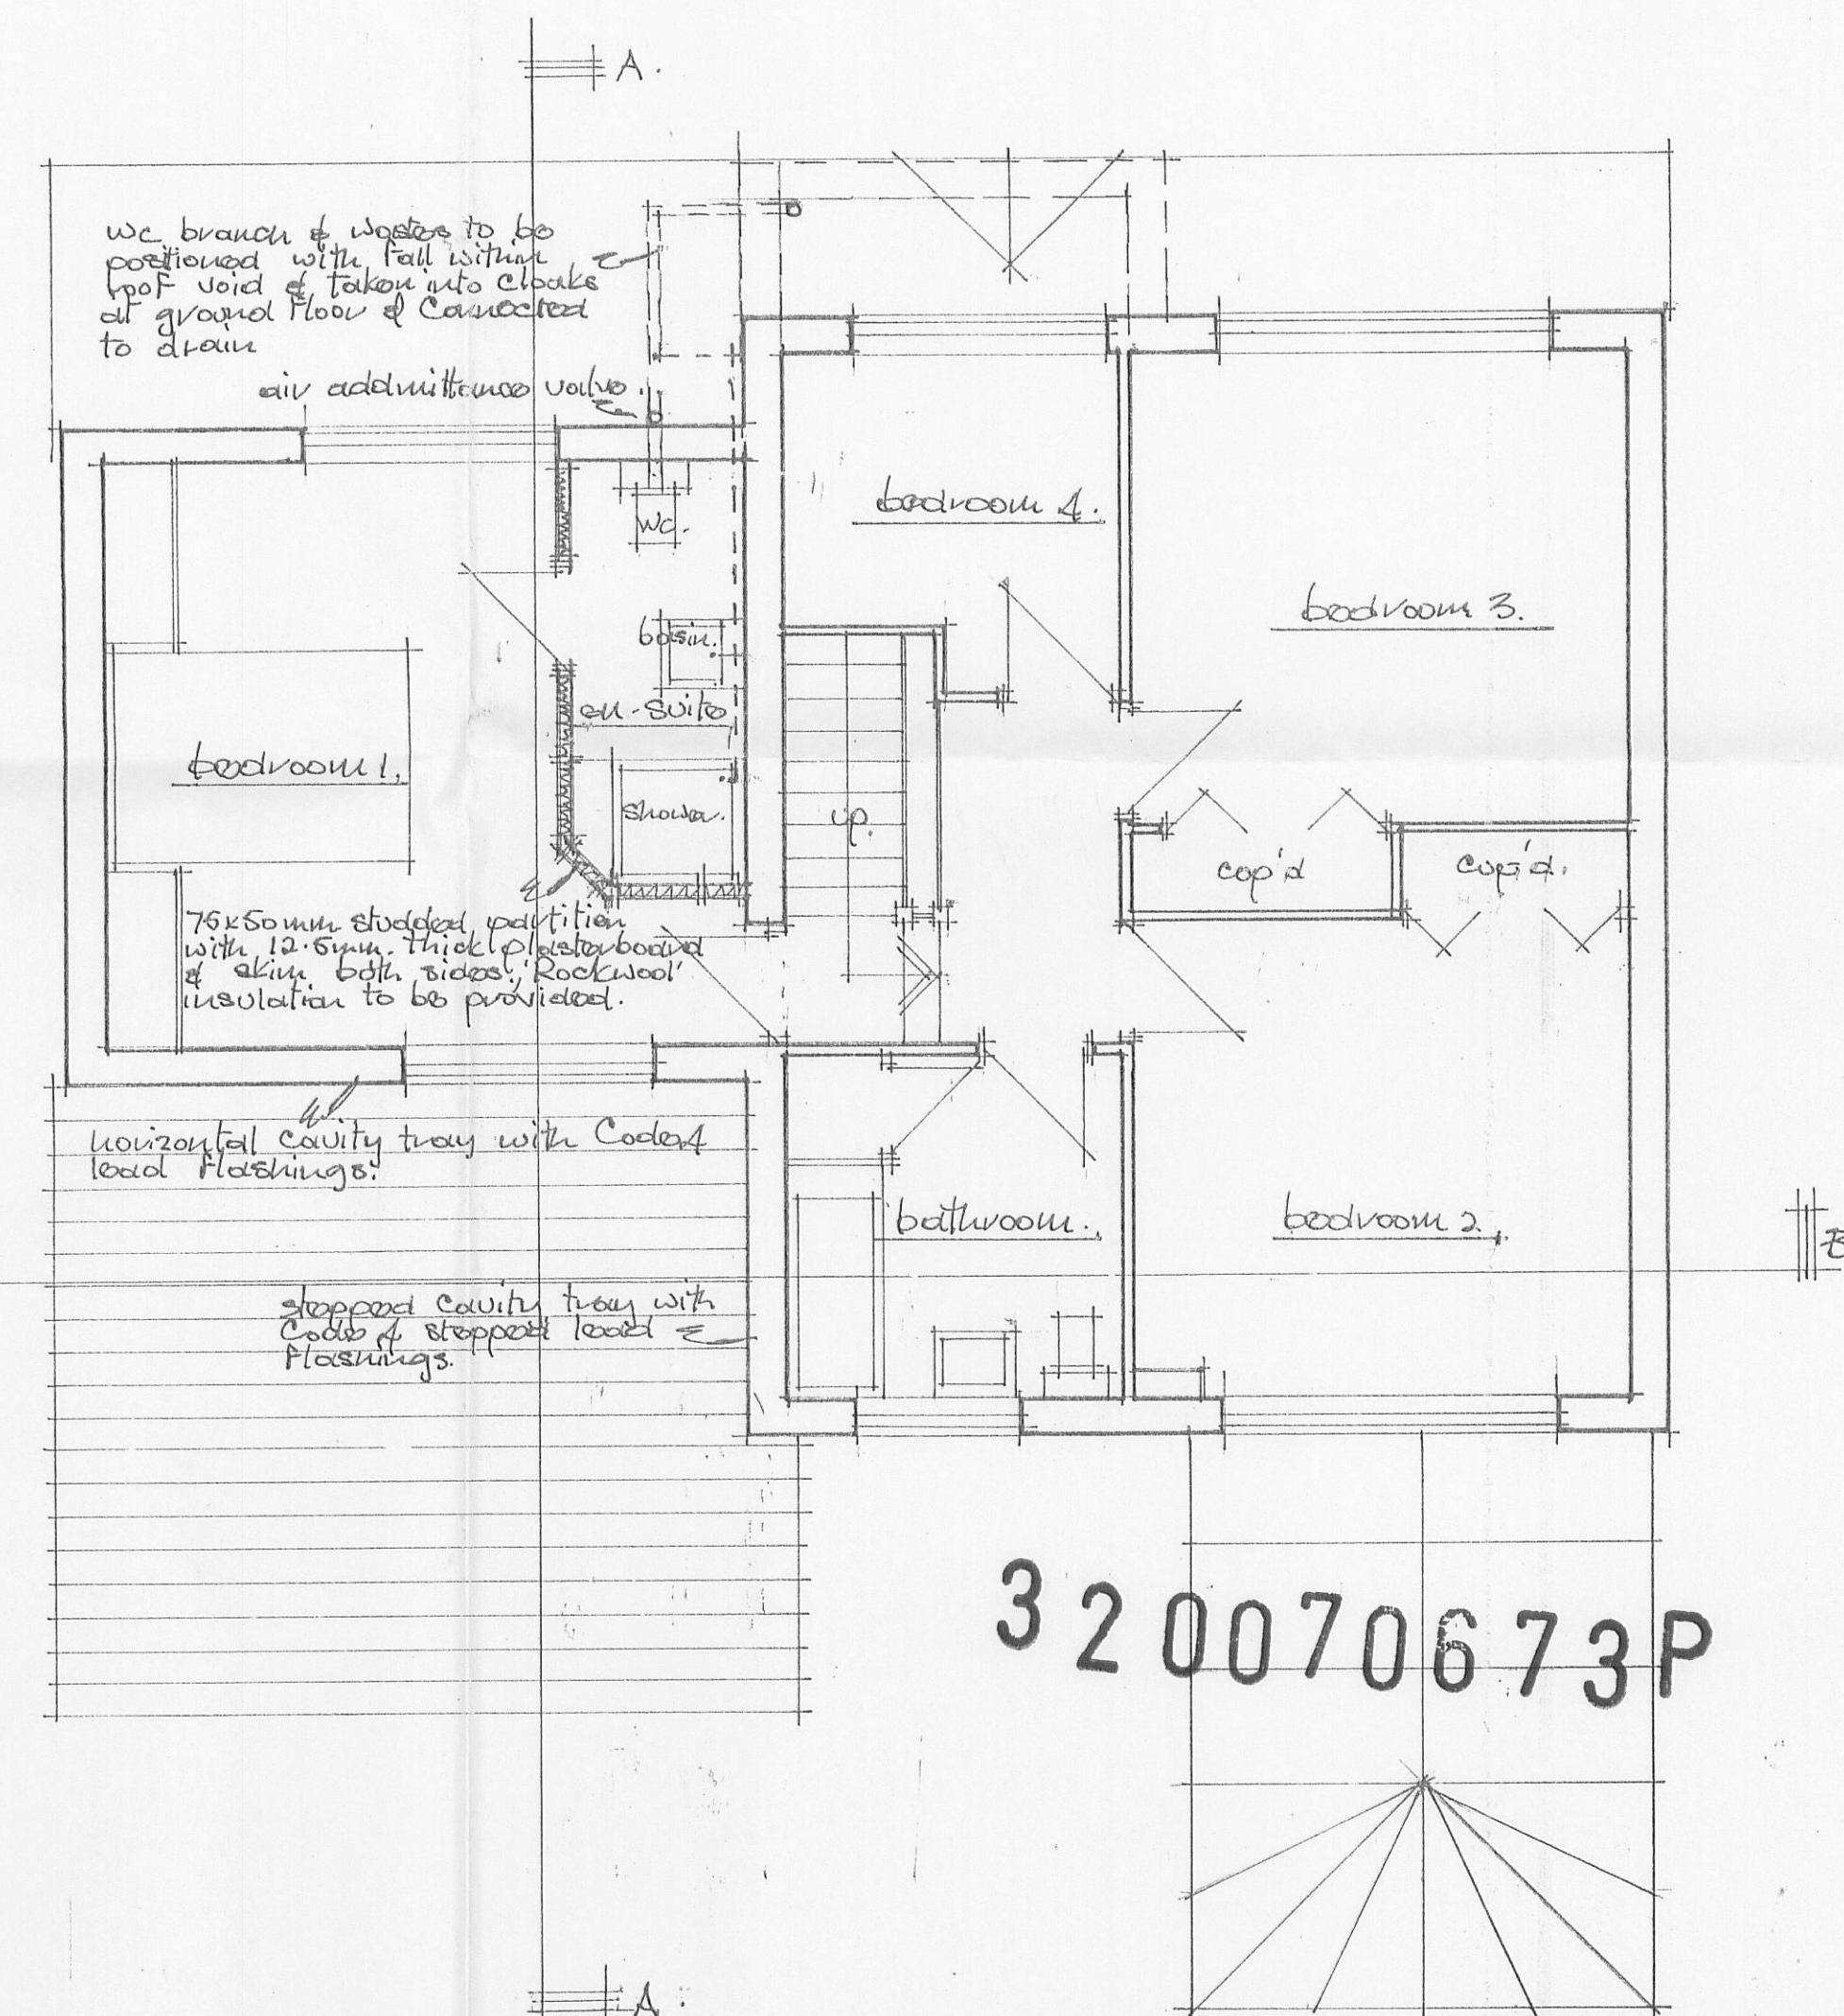

Proposed First Floor Plan.

All work must be completed to satisfy all relevant Building Regulations, Approved Documents & Codes of Practices & be approved by relevant authorities.

All dimensions, levels, roof pitch & positions of drainage & services must be checked on site prior to commencement.

* This drawing must be read in conjunction with drawing No. DBA/CR/01 & separate notes/specification.

Proposed Kitchen Extension & Internal Alterations for:

Mr. & Mrs. C. Robinson,

15, Windsor Close,

Road, Nr. Burnley, Lancs.

Scale = 1/50 & 1/100. Drawing No DBA/CR/01.