

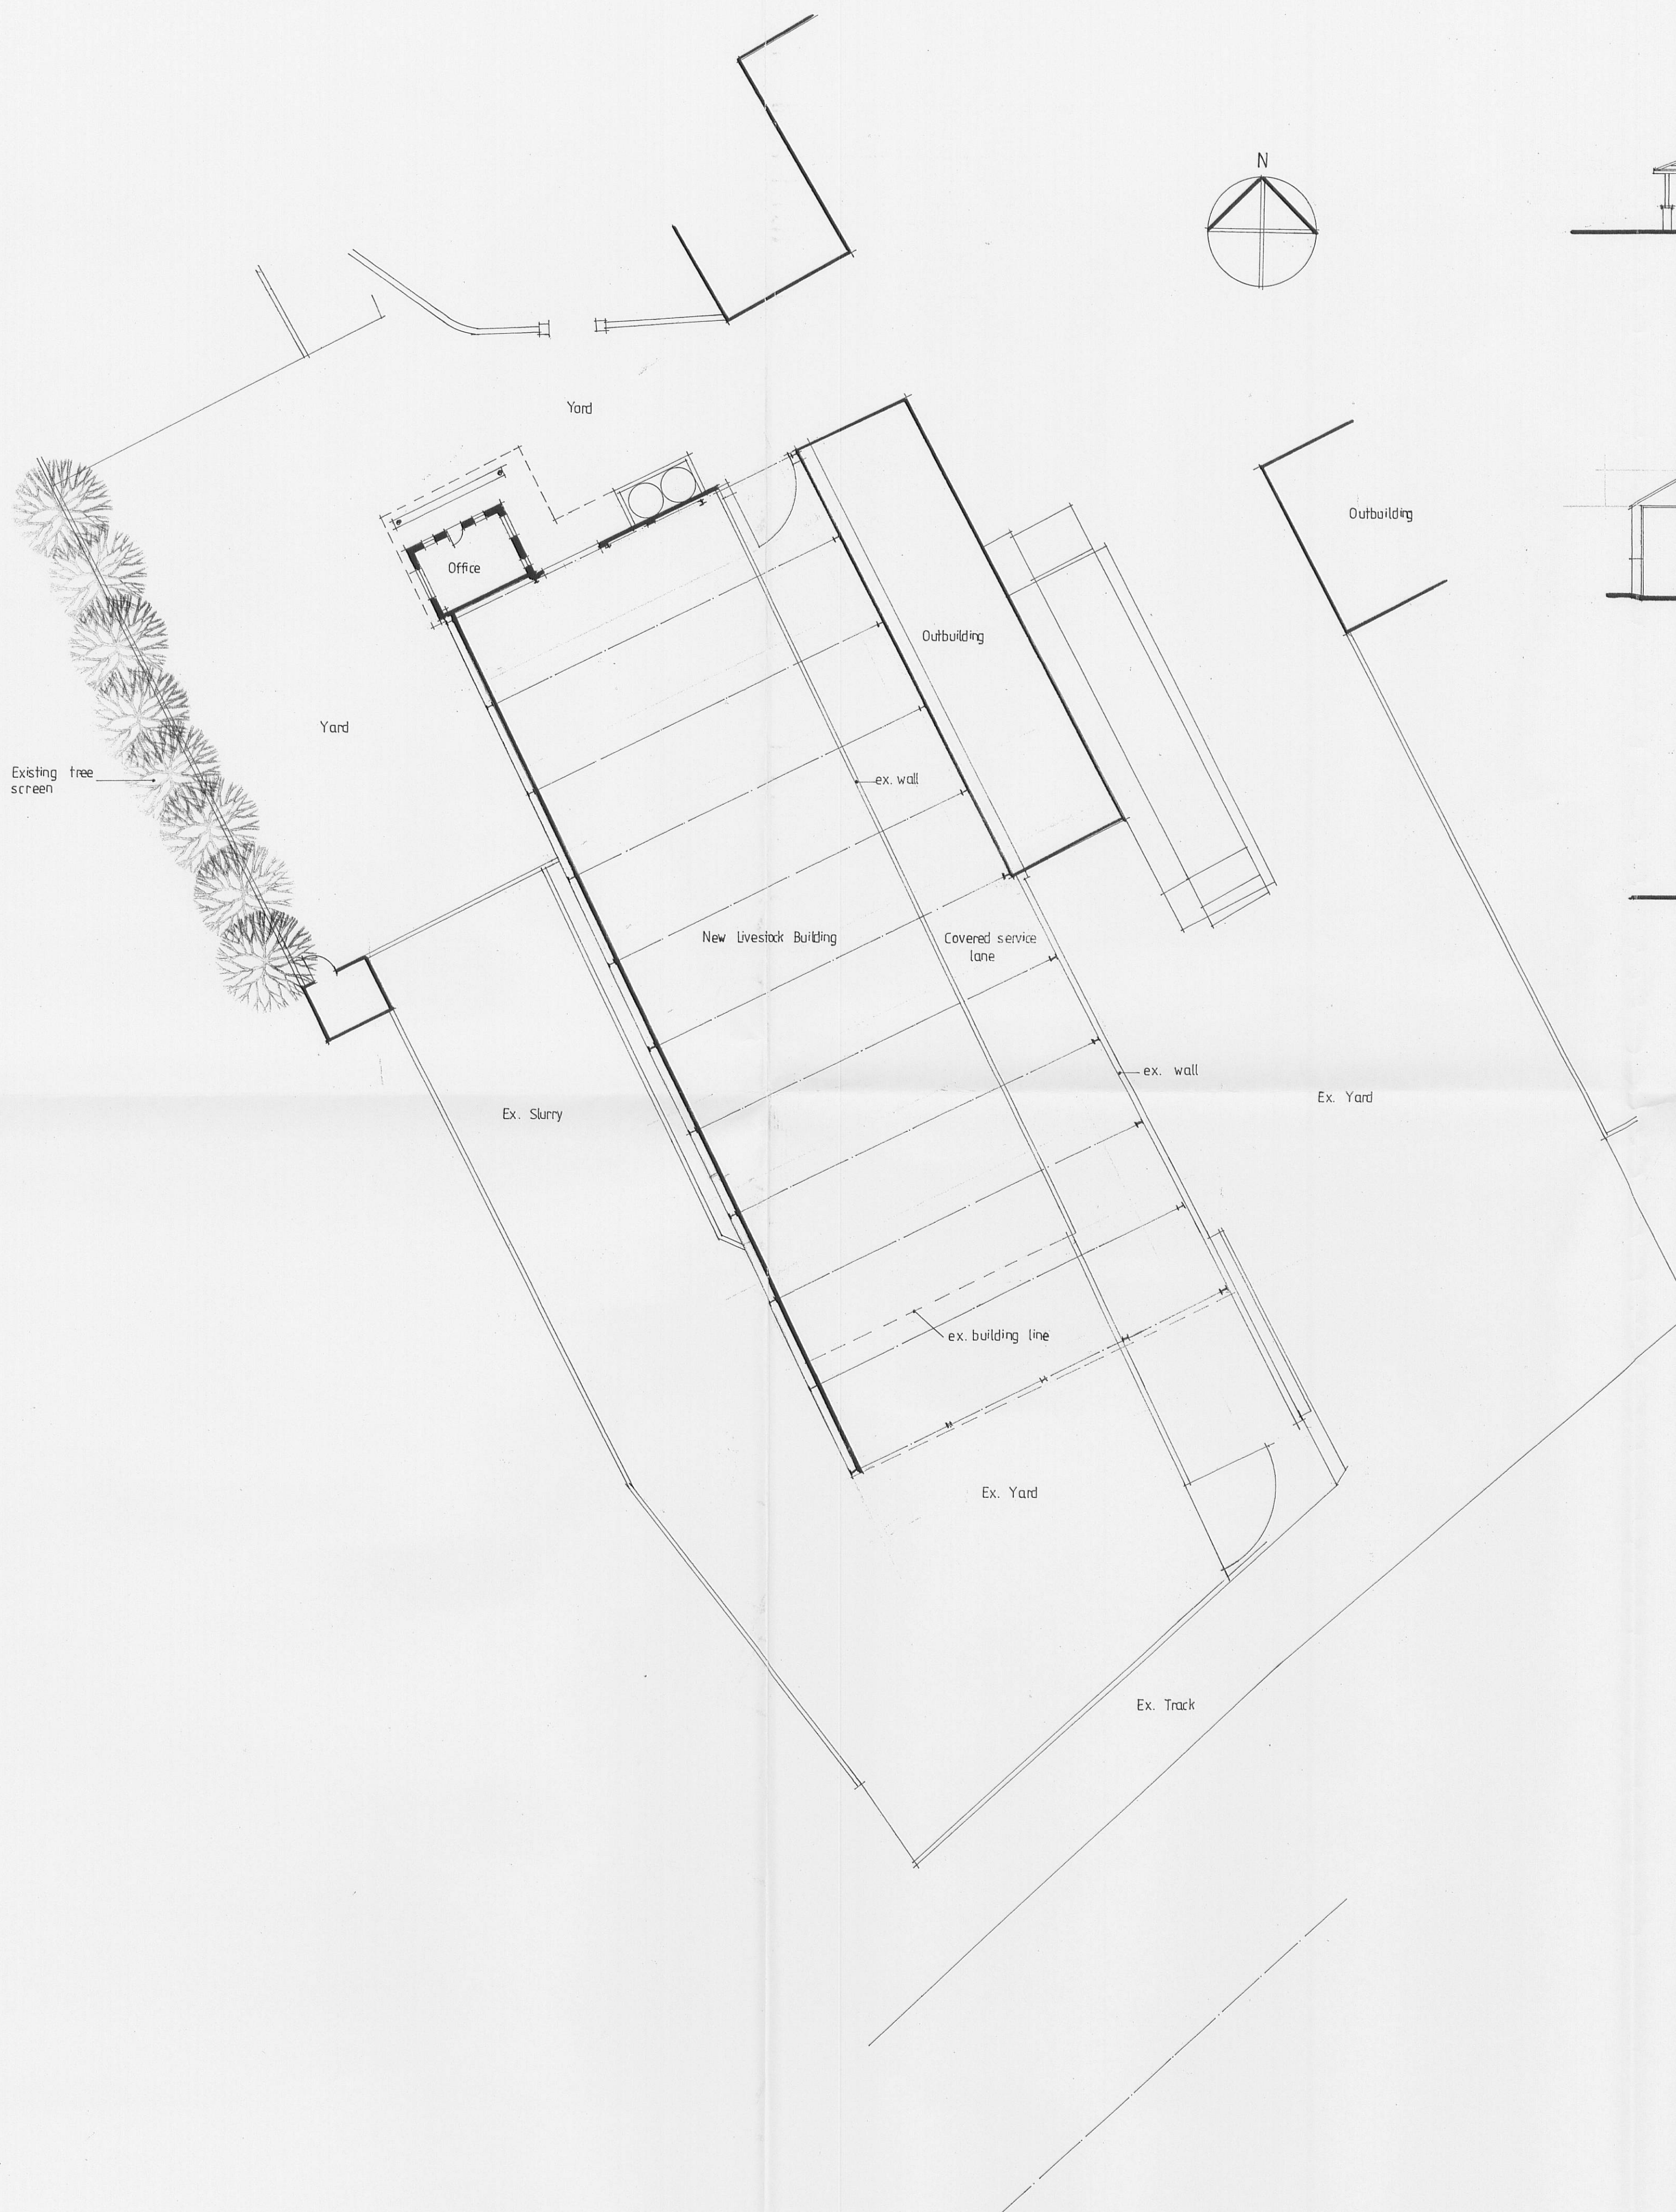



South West Elevation

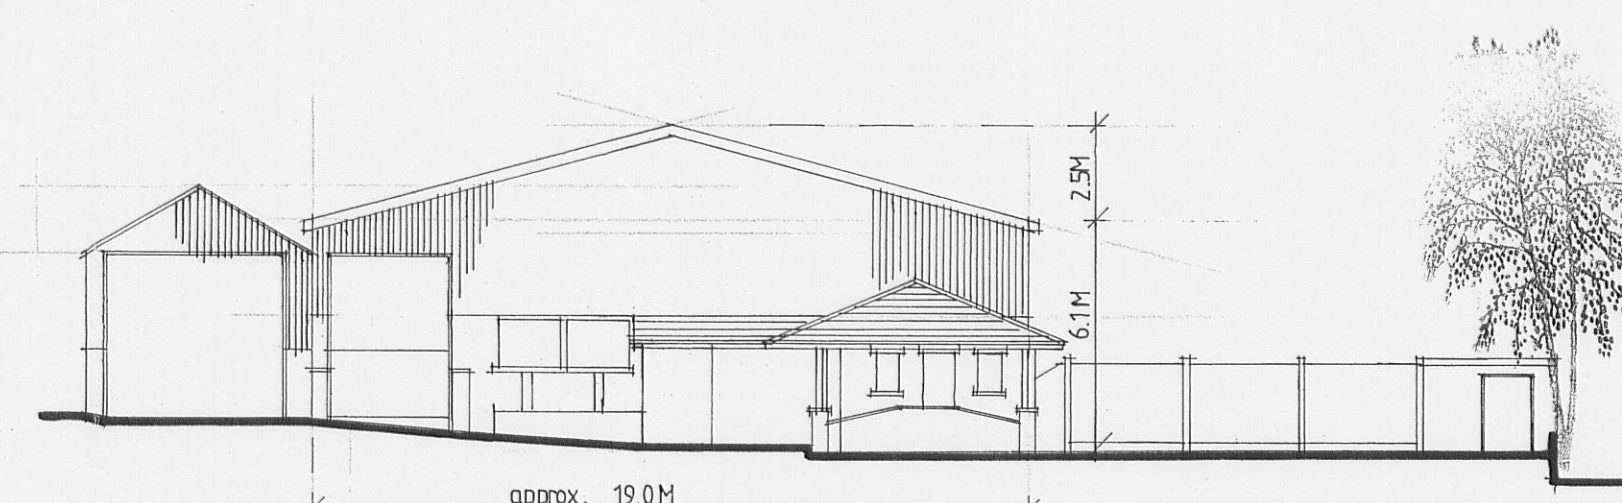

North West Elevation

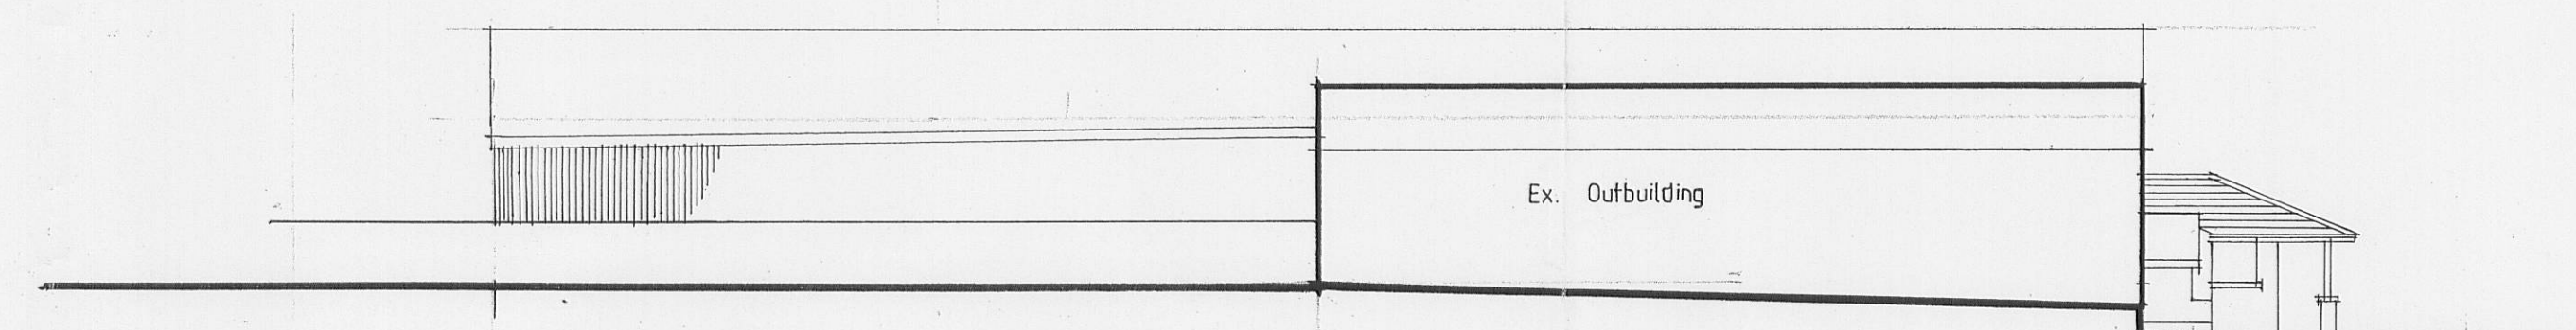

North East Elevation

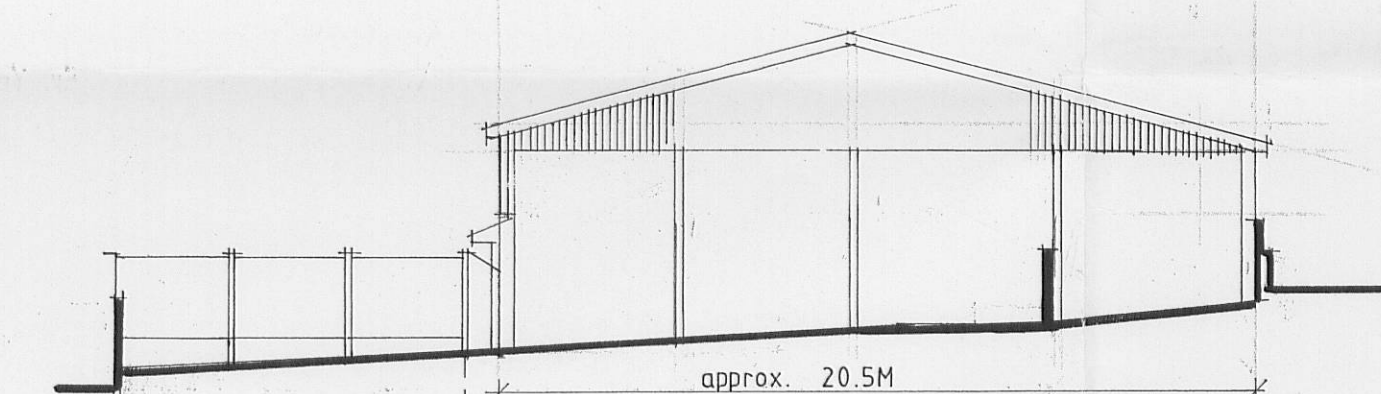

South East Elevation

Client		
Mr J Howarth		
Job Title		
Proposed Replacement Livestock Building At Moreton Hall Farm Whalley		
Drawing Title		
Proposed Plan & Elevations		
Scale	Date	Drawn
1:200	May 2007	SGH
 Sunderland Peacock & Associates Ltd. Chartered Architects Stanley House, Lowergate, Clitheroe, Lancashire BB5 1AD. Tel: 01200 423178 Fax: 01200 427328 E-mail: enquiries@spanda.co.uk		
3684 - 03		